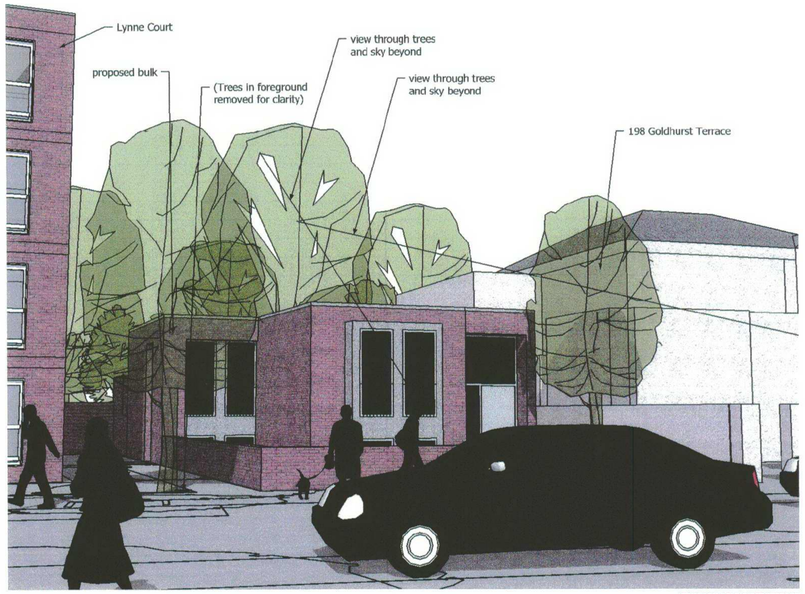

VIEW FROM GOLDHURST TERRACE

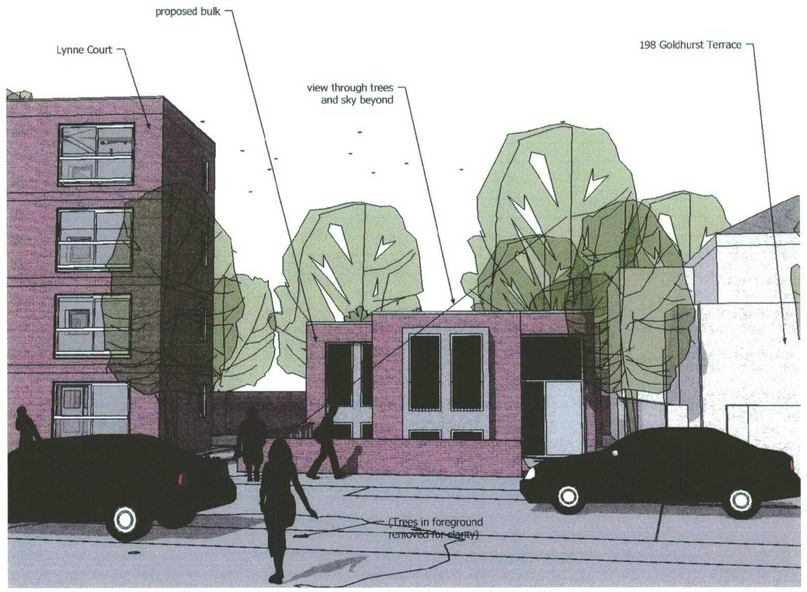

VIEW FROM GOLDHURST TERRACE

VIEW FROM GOLDHURST TERRACE

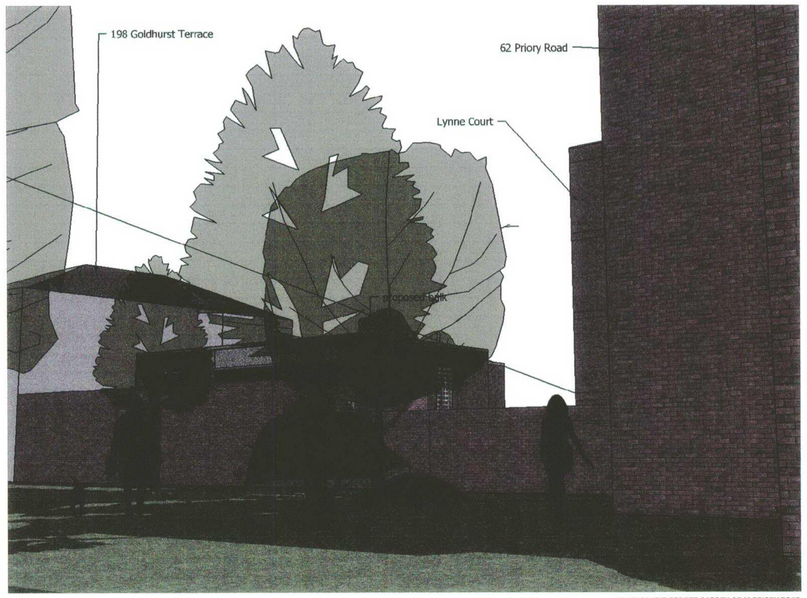

VIEW FROM THE PRIVATE GARDEN OF 62 PRIORY ROAD

NOTES

No.	DESCRIPTION
	NOTES
1.	All dimensions to be checked on site.
2.	Where discrepancy occurs between specification and drawings the surveyor must be notified.
3.	COPYRIGHT The contents of this drawing may not be reproduced in whole or in part without the written permission of SLLB Architects.
	MATERIAL SCHEDULE:
1	Facing brickwork
2	Grey Titanzink Elevation Panels
3	Steel Windows (with narrow profiles)
4	Metal balustrade

REVISIONS

No.	DESCRIPTION	DATE	REV. BY
A	PLANNING APPLICATION	19.04.07.	AT
B	COMPLETION OF PLANNING APPLICATION	15.05.07.	AT

smith lance larcade & bechtol
Architects Ltd London

4 - 8 Canfield Gardens London NW6 3BS
Tel: 020 7372 2888 Fax: 020 7372 6333

SITE ADDRESS
200A GOLDHURST TERRACE

DRAWING TITLE
3D IMAGES

SCALE 1:100 @ A1		DRAWN BY AT	
DATE MAY 2007		CHECKED BY	
JOB No. 10085	DWG No. PL/107		REV. B
STAGE PLANNING			