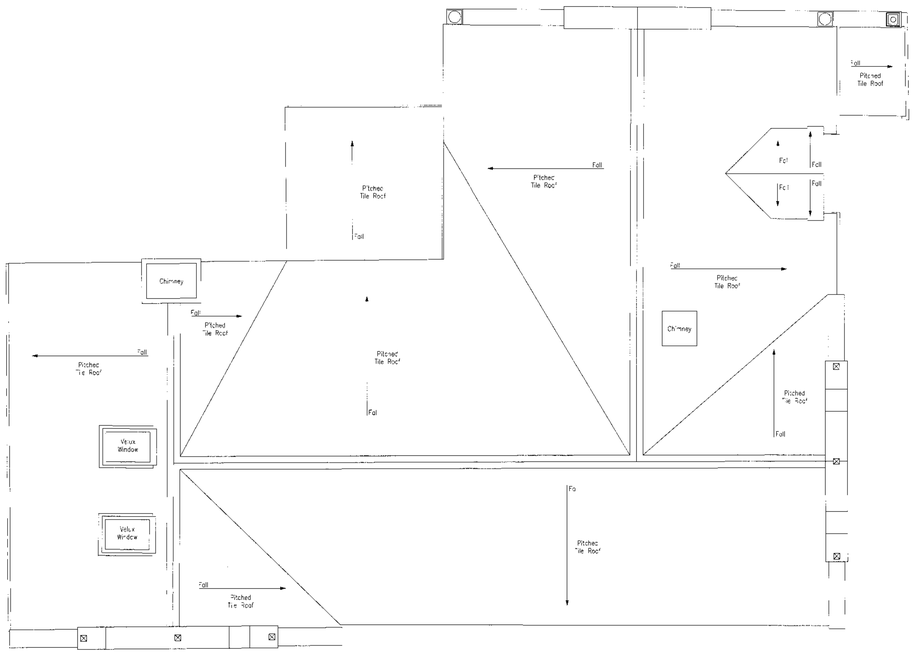

ROOF PLAN – EXISTING

New rooflights

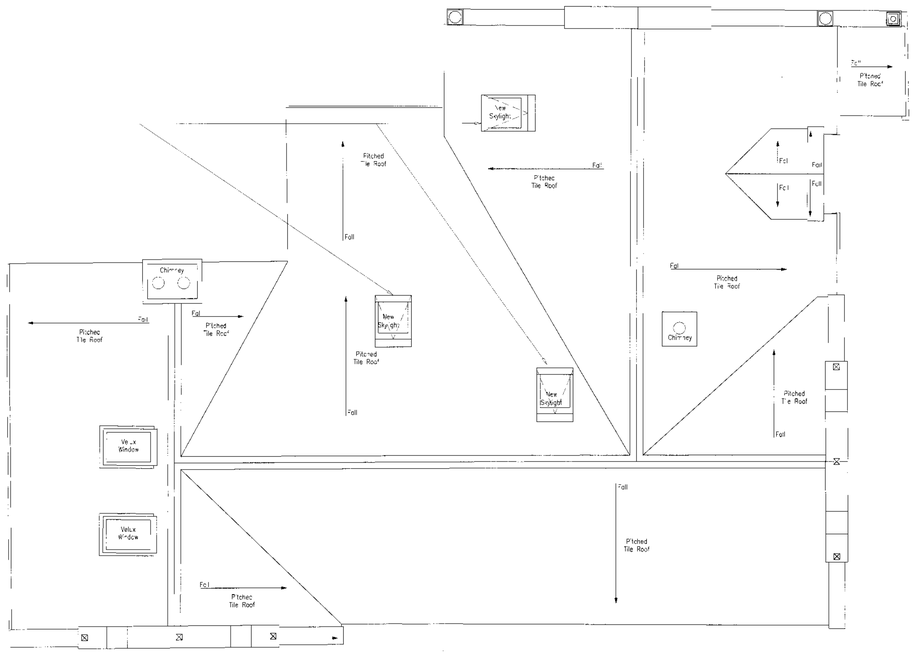

ROOF PLAN – PROPOSED

Notes:

Copyright of this drawing and the contents remain with Pennington Phillips Limited

Do not scale from the drawings. The contractor is to verify dimensions on site prior to the commencement of the works. Any discrepancies must be reported to Pennington Phillips Limited without delay.

Any details, levels and dimensions of adjacent properties are shown indicatively only and should not be relied upon for accuracy.

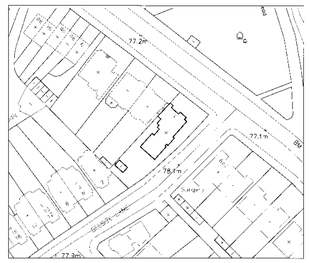

Ordnance Survey Extract Scale 1:1250

Rev.	Date	Remarks

Project	1 Rosslyn Hill, NW3
Drawing	Roof Plan
Scale	1:50 @ A1
Date	May '07
Rev	.
Status	Planning
Drawing No.	5798/P.04
Approved	

penningtonphillips
16 Spectrum House
32–34 Gordon House Road
London NW5 1LP
Tel – 020 7267 1414
Fax – 020 7267 7878
design@penningtonphillips.co.uk