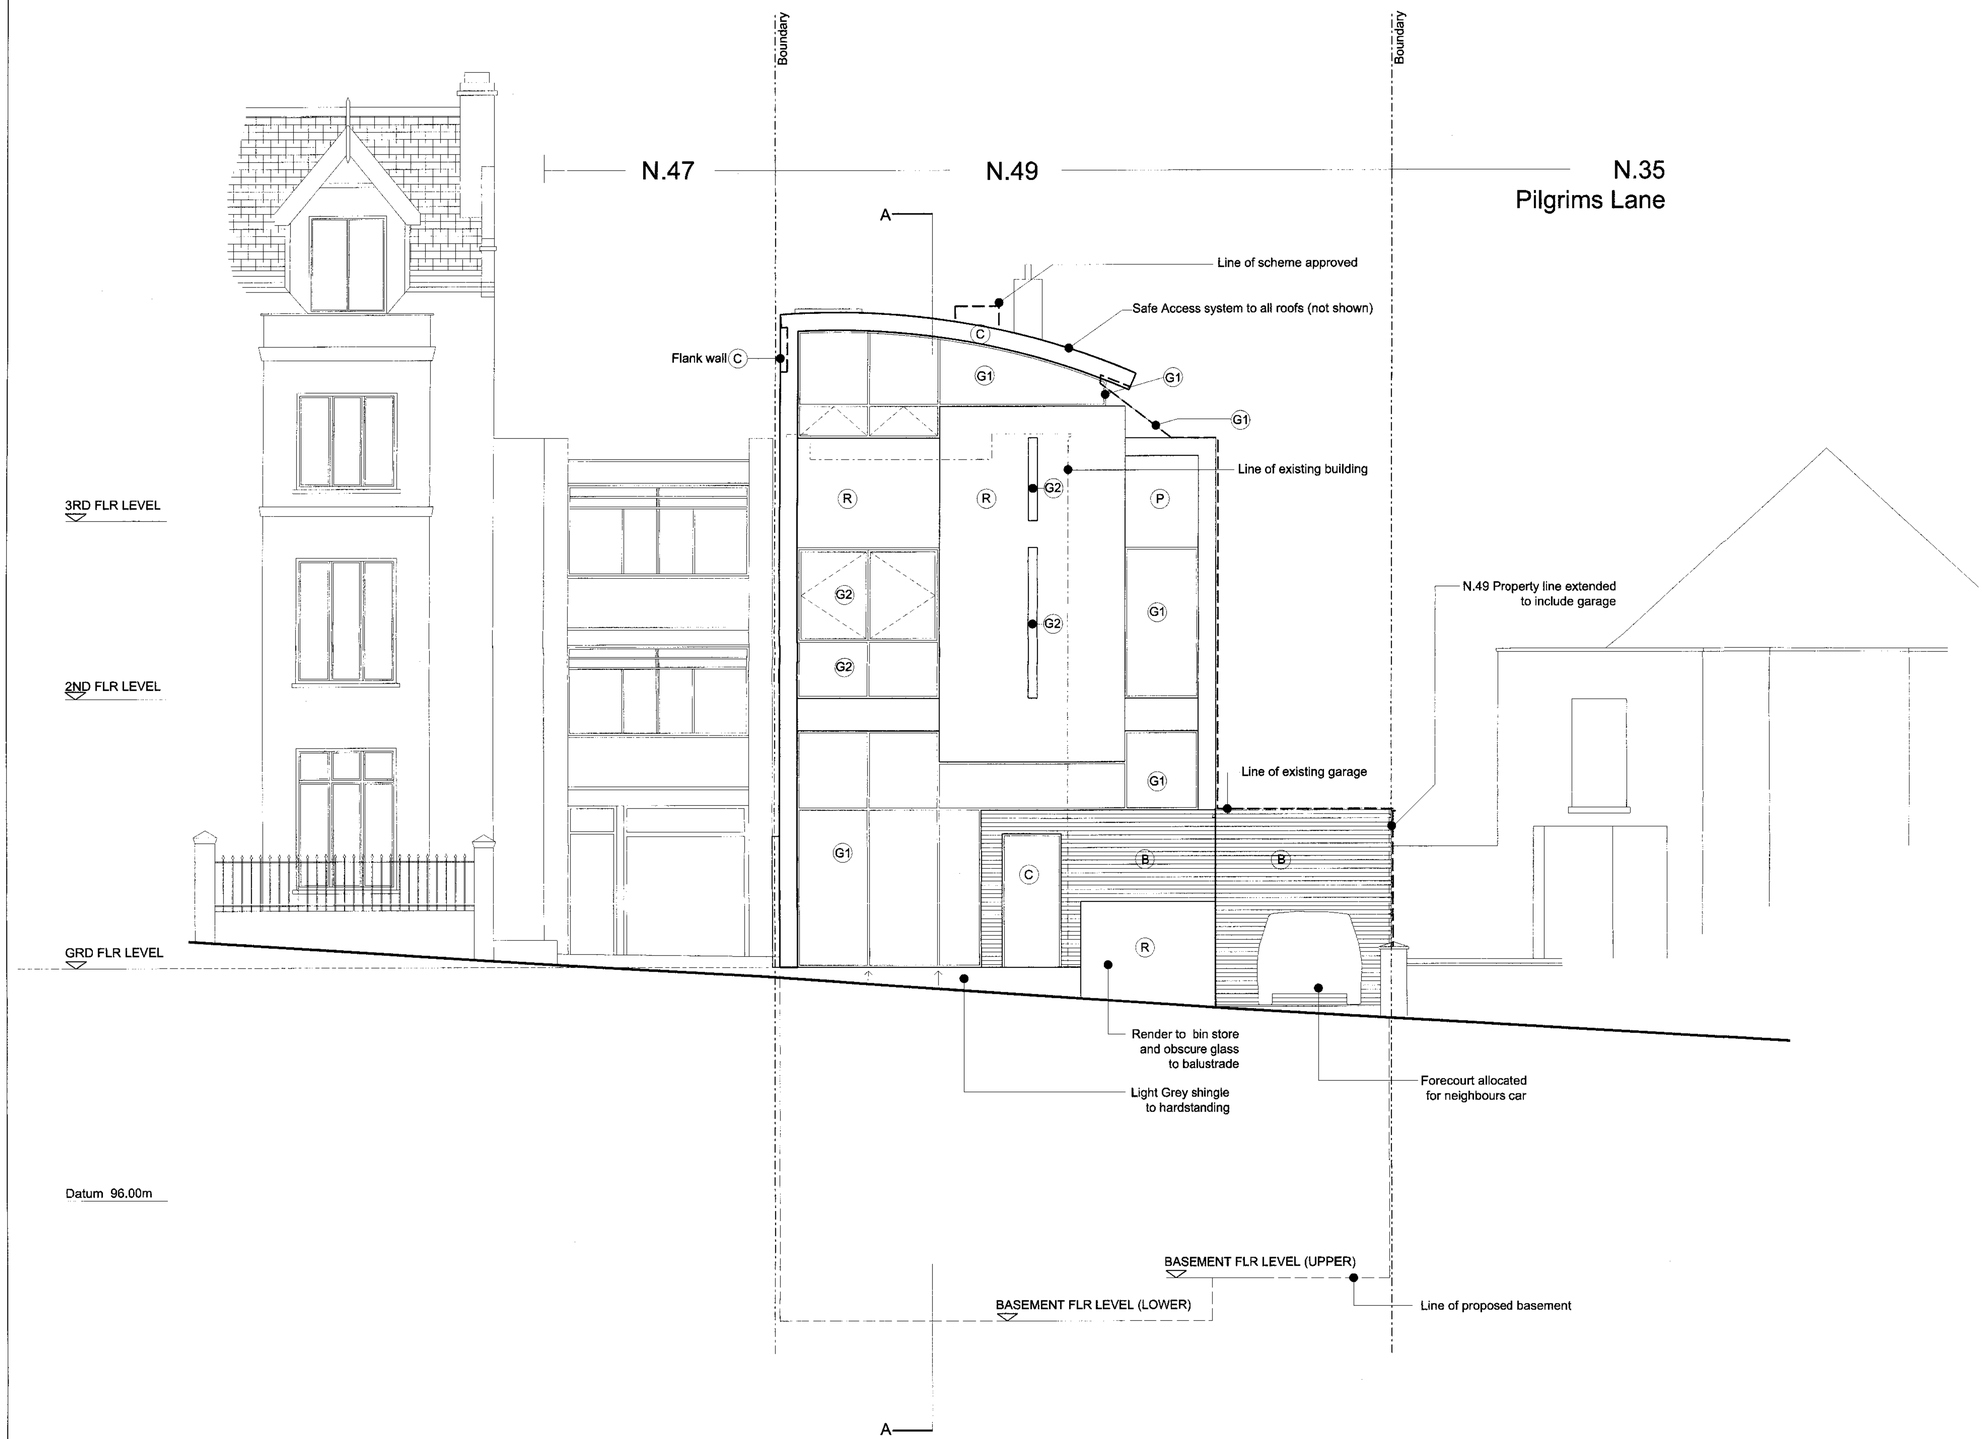

5789_P_Front_Elevation.dgn 31/05/2007 19:08:34

Notes:

Copyright of this drawing and the contents remain with Pennington Phillips Limited.

Do not scale from the drawings.

Ordnance Survey Extract Scale 1: 2500

LEGEND :

G1 : OBSCURE GLAZING
G2 : CLEAR GLAZING
R : OFF WHITE RENDER
C : PRE-PATINATED COPPER
P: OFF WHITE PANEL
B : BRICK to match 35 Pilgrims Lane

Rev.	Date	Remarks

Project	49 DENNING ROAD, NW3
Drawing	PROPOSED FRONT ELEVATION
Scale	1:50
Date	JUNE 2007
Rev	
Status	PLANNING
Drawing No.	5789 - 04
Approved	

penningtonphillips
16 Spectrum House
32-34 Gordon House Road
London NW5 1LP
Tel - 020 7267 1414
Fax - 020 7267 7878
design@penningtonphillips.co.uk

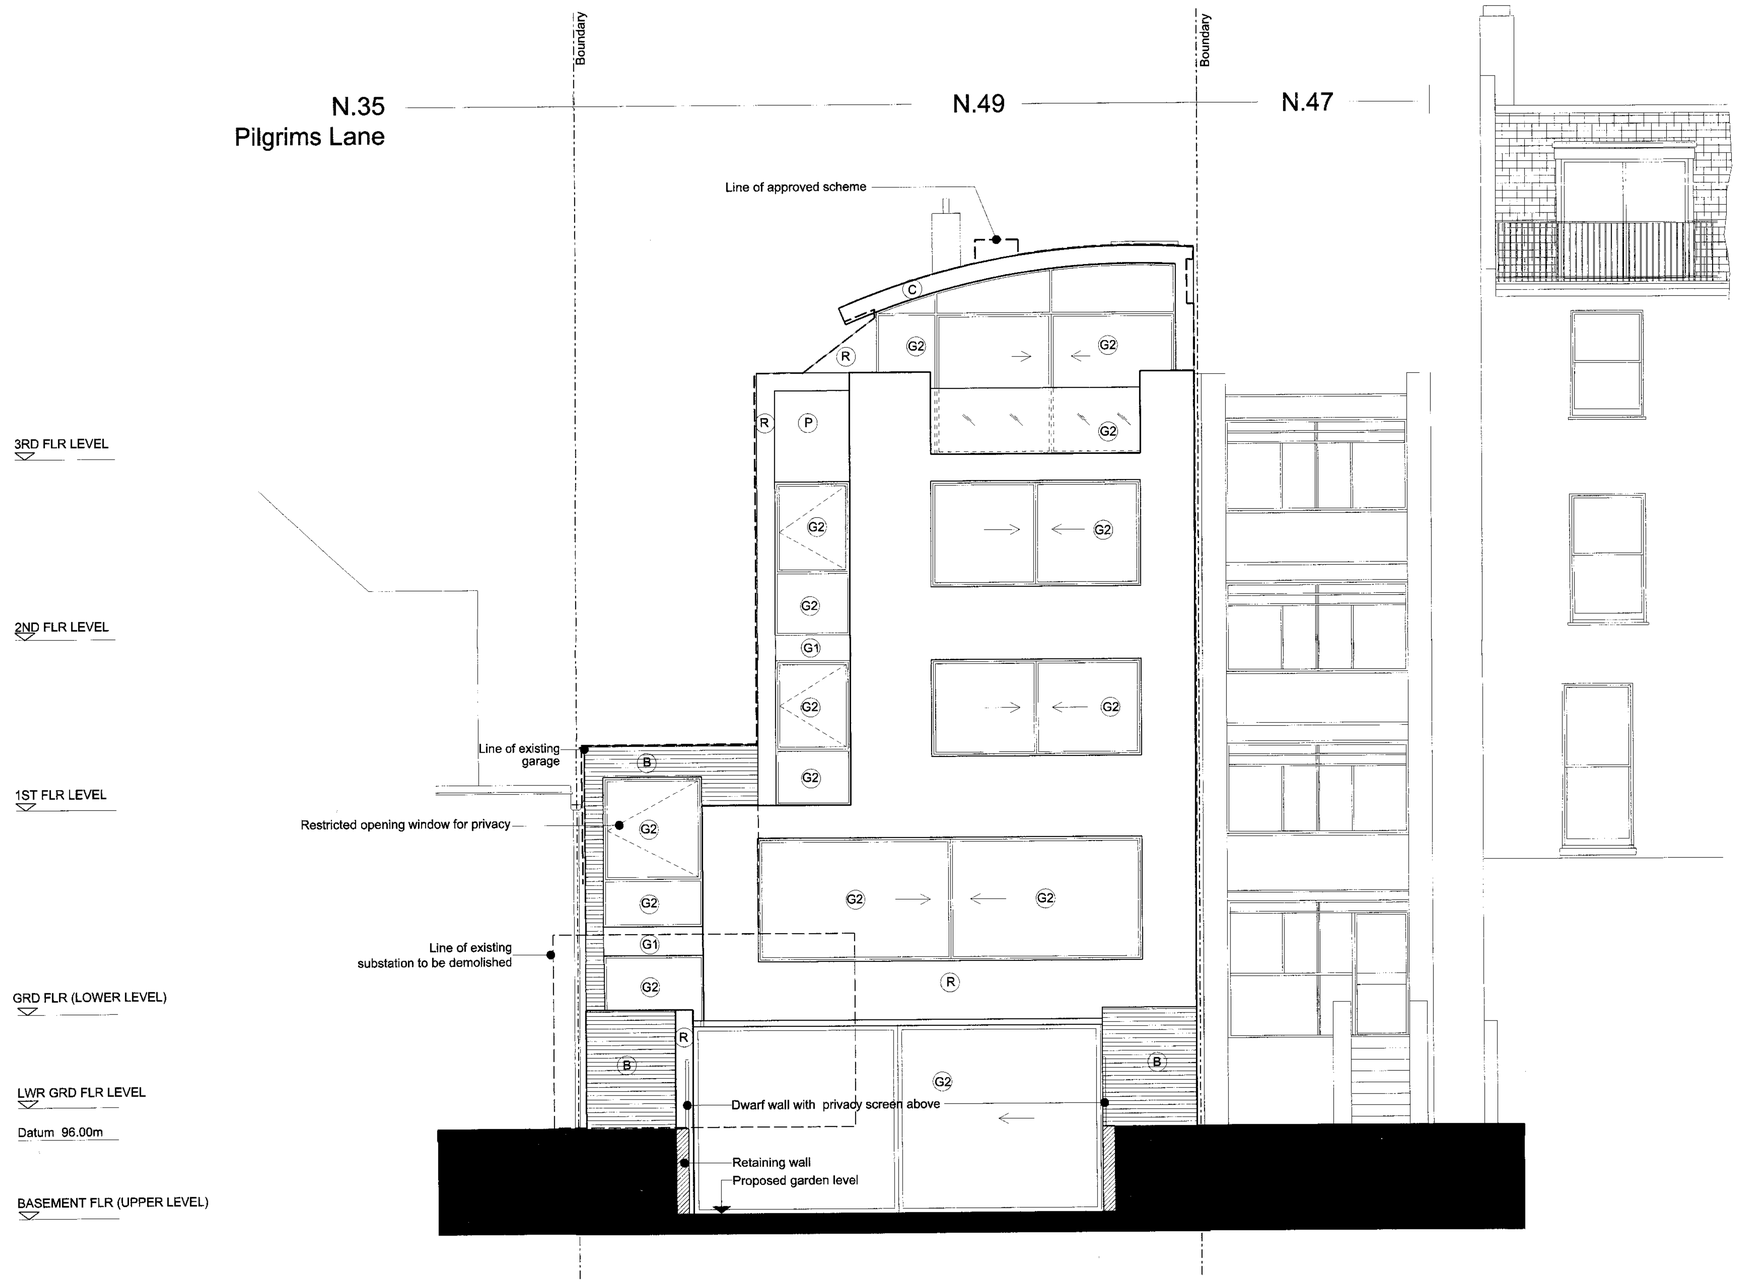

Notes:

Copyright of this drawing and the contents remain with Pennington Phillips Limited.

Do not scale from the drawings.

Ordinance Survey Extract Scale 1: 2500

LEGEND :

G1 : OBSCURE GLAZING
G2 : CLEAR GLAZING
R : OFF WHITE RENDER
C : PRE-PATINATED COPPER
P: OFF WHITE PANEL
B : BRICK to match 35 Pilgrims Lane

Rev.	Date	Remarks

Project	49 DENNING ROAD, NW3
Drawing	PROPOSED REAR ELEVATION
Scale	1:50
Date	JUNE 2007
Rev	
Status	PLANNING
Drawing No.	5789 - 05
Approved	

penningtonphillips
16 Spectrum House
32-34 Gordon House Road
London NW5 1LP
Tel - 020 7267 1414
Fax - 020 7267 7878
design@penningtonphillips.co.uk

5789_P_Rear_Elevation_.dgn 31/05/2007 19:10:41

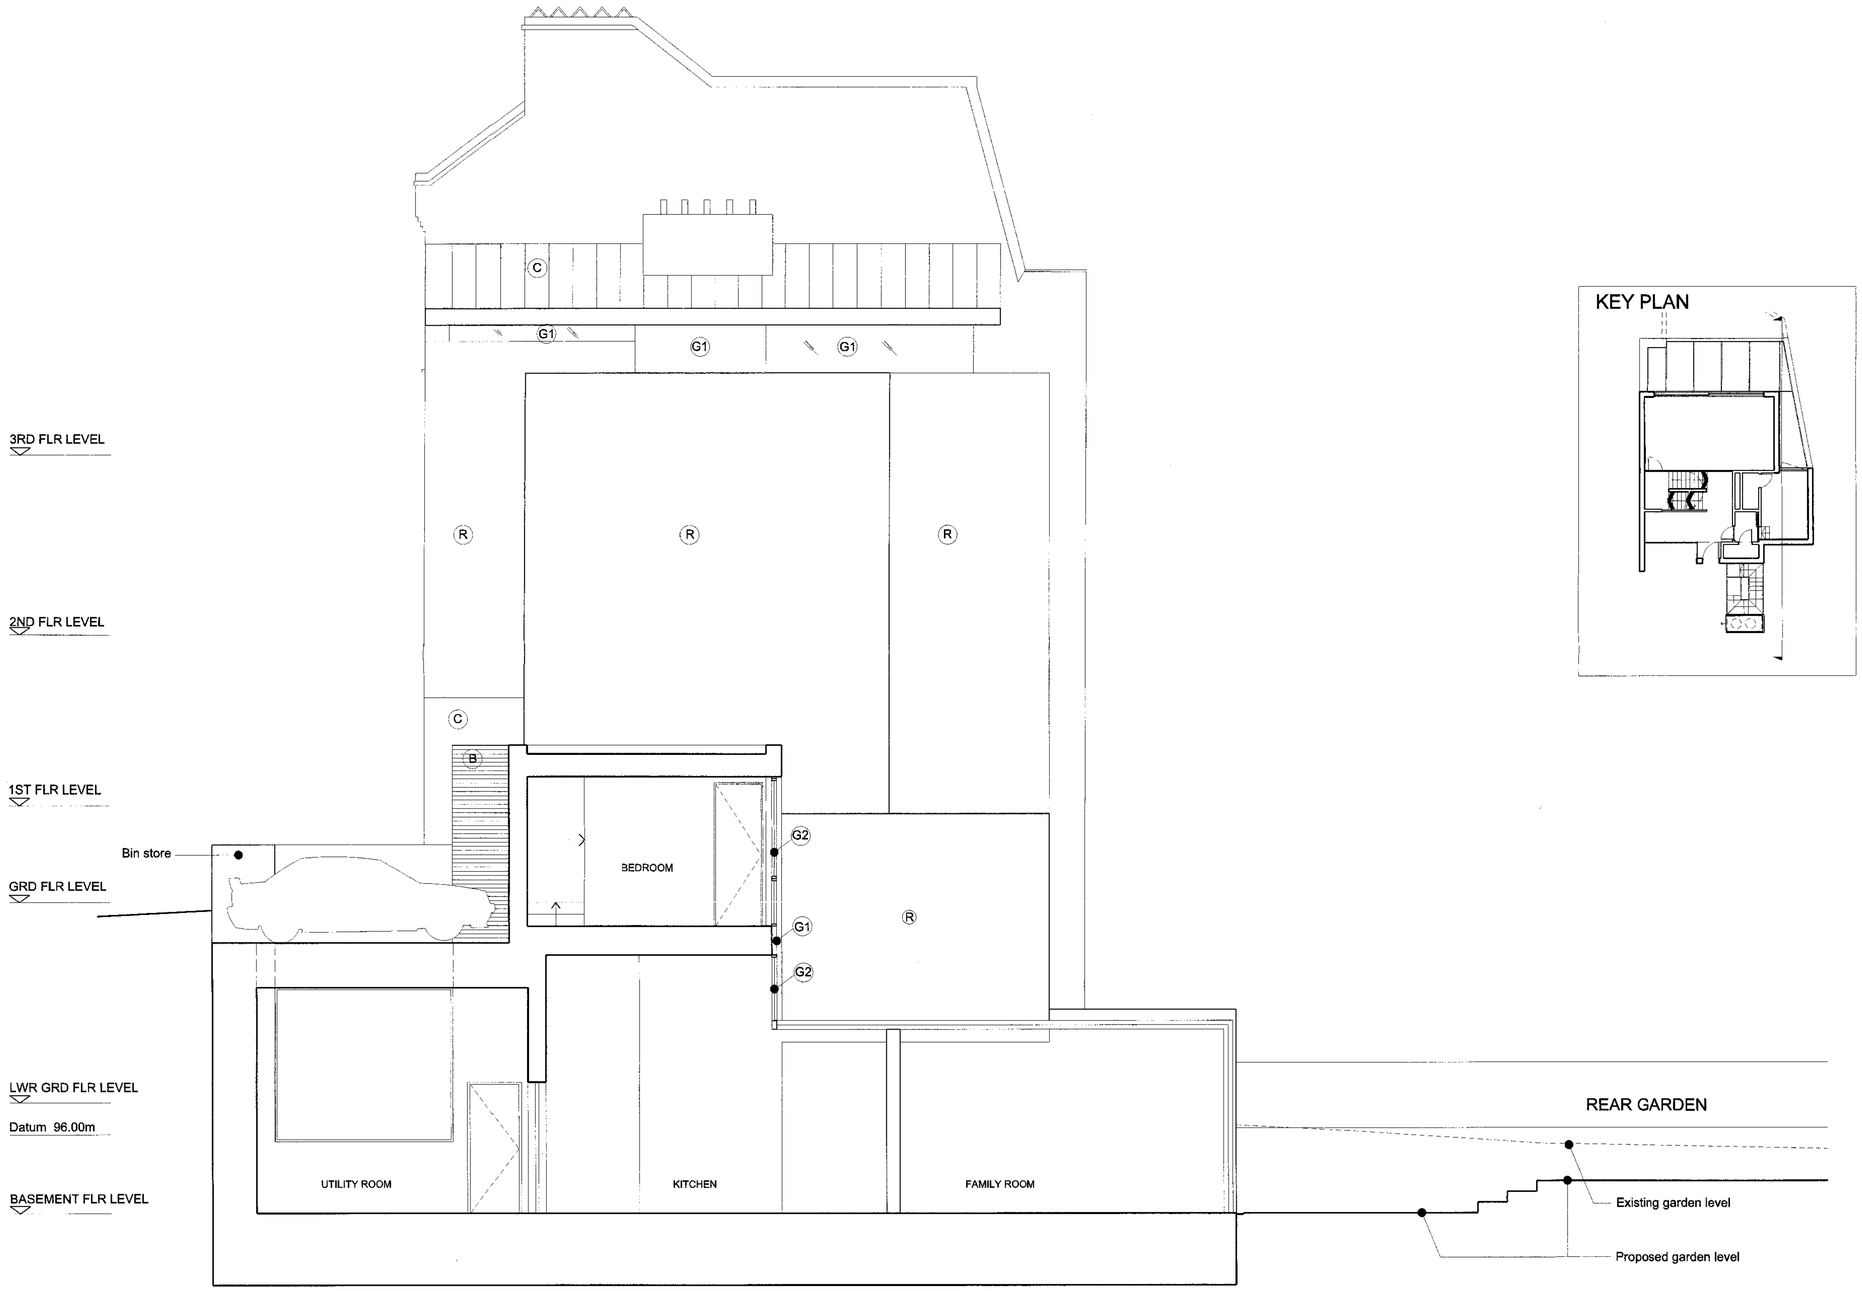

Notes:

Copyright of this drawing and the contents remain with Pennington Phillips Limited

Do not scale from the drawings.

Ordnance Survey Extract Scale 1:2500

LEGEND :

G1 : OBSCURE GLAZING
G2 : CLEAR GLAZING
R : OFF WHITE RENDER
C : PRE-PATINATED COPPER
P: OFF WHITE PANEL
B : BRICK to match 35 Pilgrims Lane

Rev.	Date	Remarks

Project	49 DENNING ROAD, NW3
Drawing	PROPOSED SIDE ELEVATION
Scale	1:50
Date	JUNE 2007
Rev	
Status	PLANNING
Drawing No.	5789 - 06
Approved	

penningtonphillips
16 Spectrum House
32-34 Gordon House Road
London NW5 1LP
Tel - 020 7267 1414
Fax - 020 7267 7878
design@penningtonphillips.co.uk