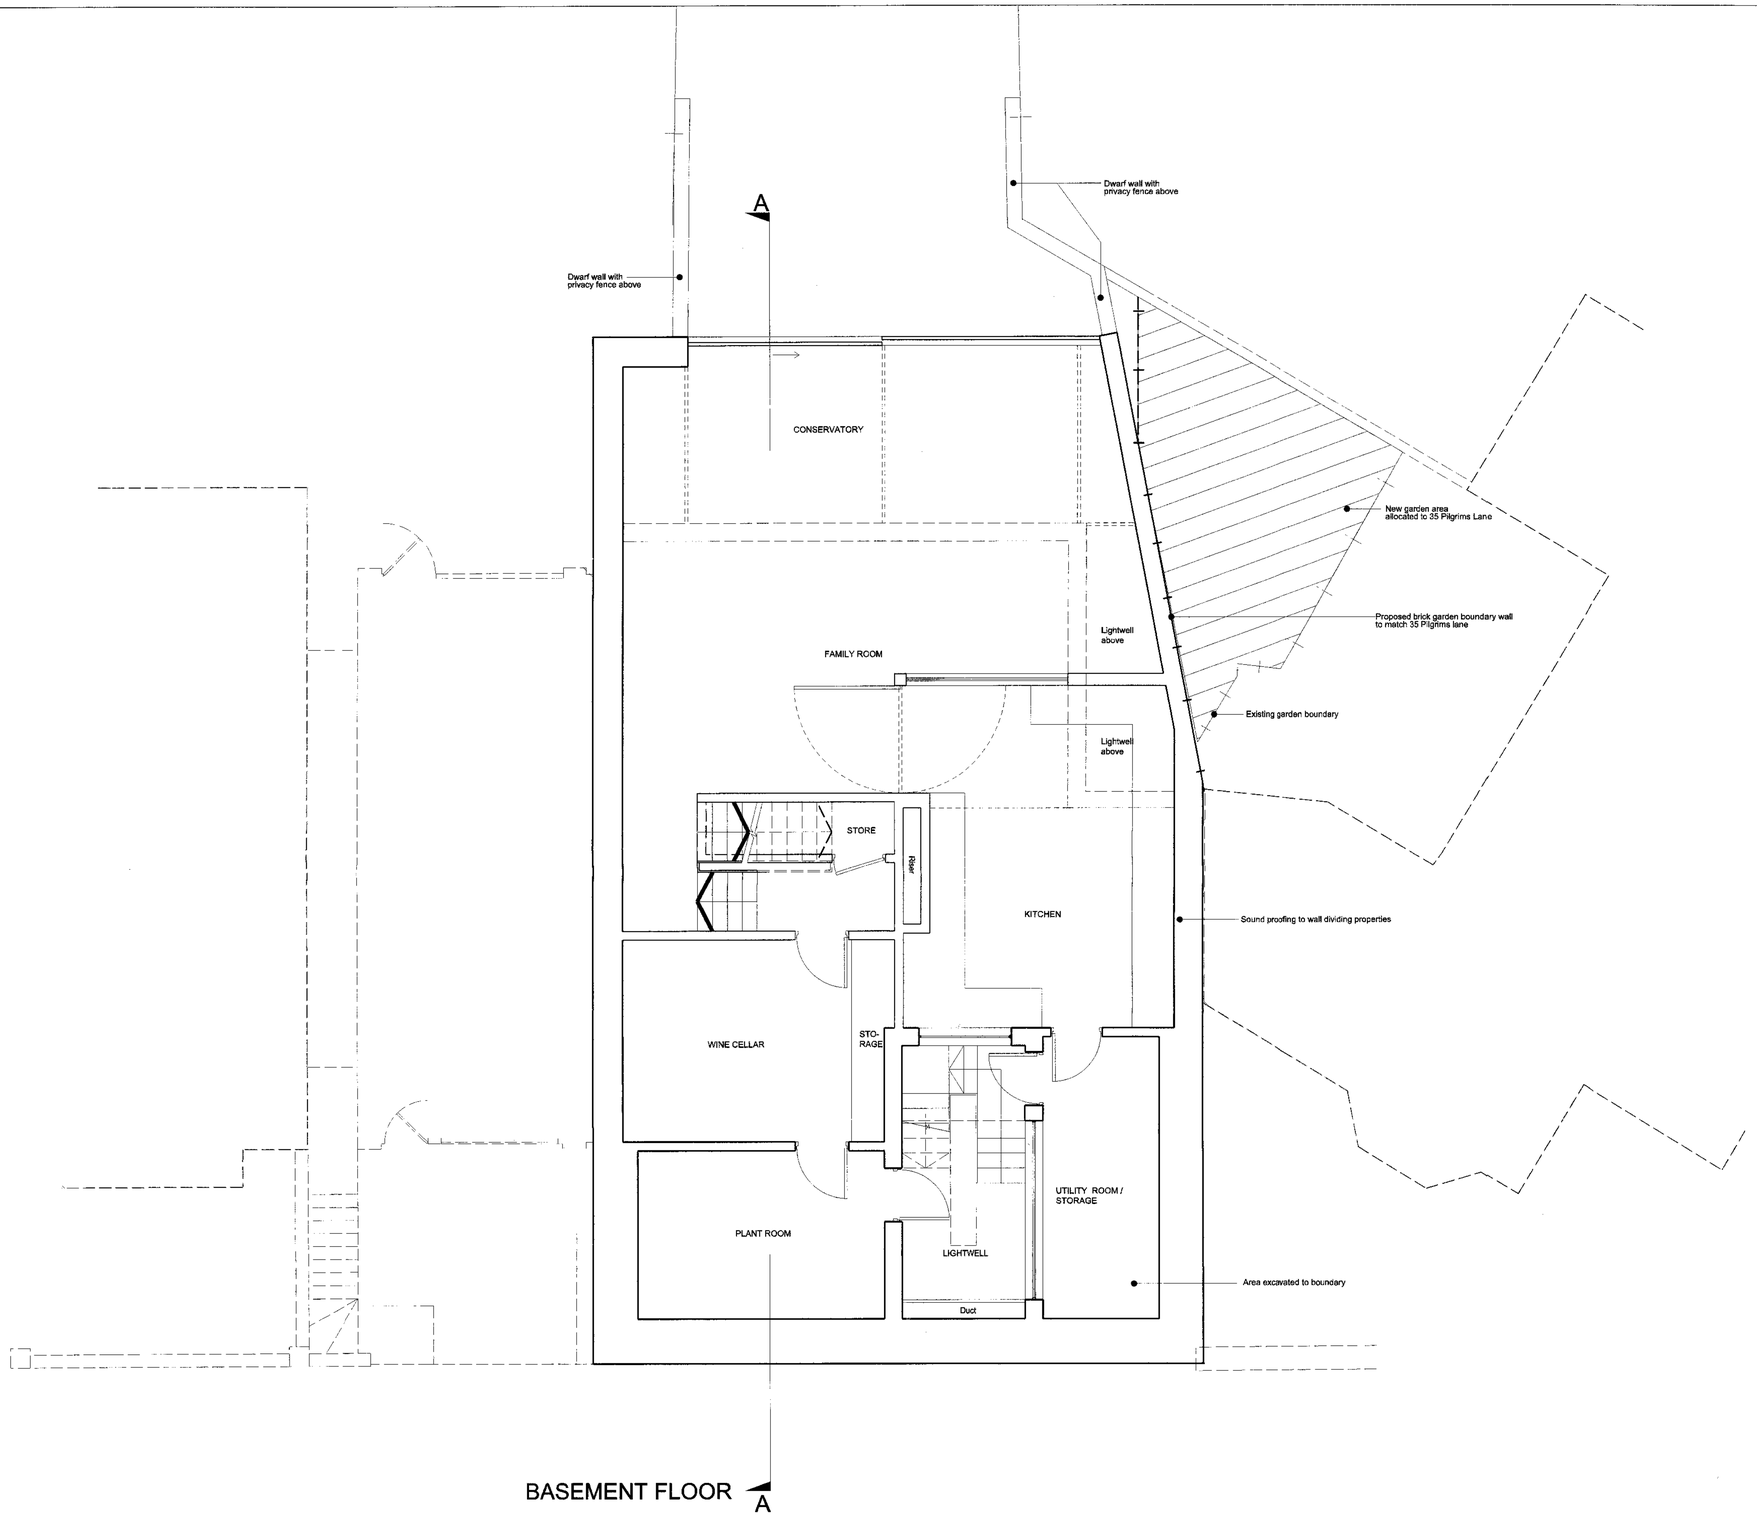


BASEMENT FLOOR

Notes:

Copyright of this drawing and the contents remain with Pennington Phillips Limited

Do not scale from the drawings.

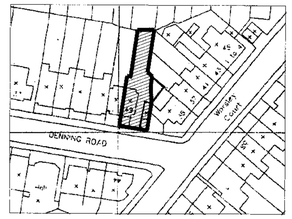


Ordnance Survey Extract Scale 1: 2500

| Rev. | Date | Remarks |
|---|---|---|

| | |
|---|---|
| Project | 49 DENNING ROAD, NW3 |
| Drawing | PROPOSED BASEMENT FLOOR PLAN |
| Scale | 1:50 |
| Date | JUNE 2007 |
| Rev | |
| Status | PLANNING |
| Drawing No. | 5789 - 07 |
| Approved | |

penningtonphillips
16 Spectrum House
32-34 Gordon House Road
London NW5 1LP
Tel - 020 7267 1414
Fax - 020 7267 7878
design@penningtonphillips.co.uk

5789_P_Basement.dgn 01/06/2007 08:55:04

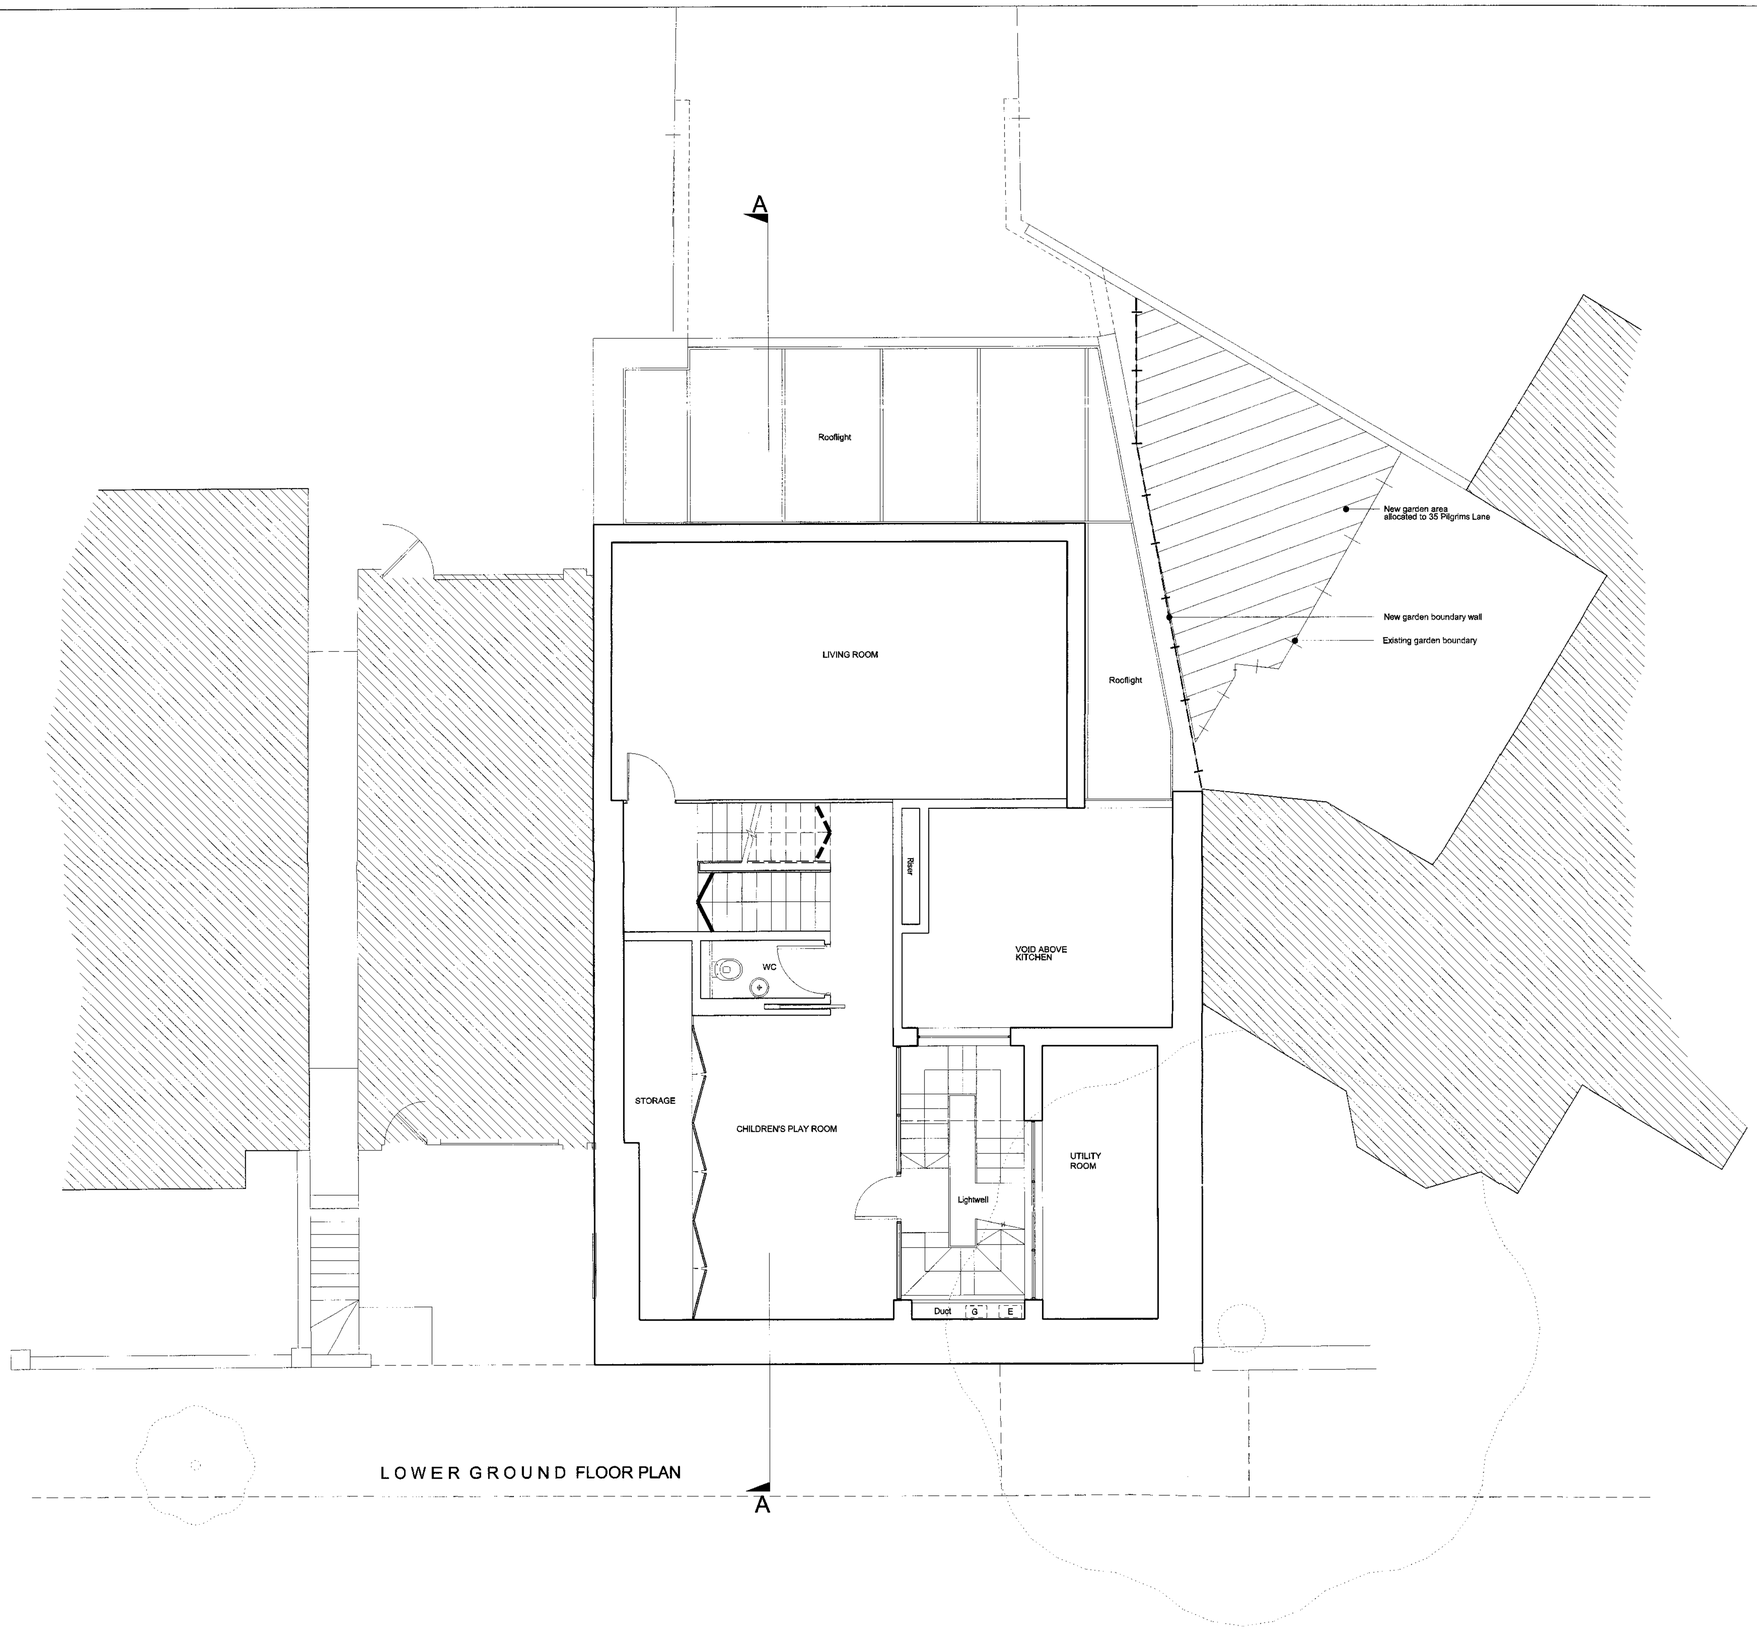


LOWER GROUND FLOOR PLAN

Notes:

Copyright of this drawing and the contents remain with Pennington Phillips Limited.

Do not scale from the drawings.

Ordnance Survey Extract Scale 1: 2500

| Rev. | Date | Remarks |
|---|---|---|

| | |
|---|---|
| Project | 49 DENNING ROAD, NW3 |
| Drawing | PROPOSED LOWER GROUND FLOOR PLAN |
| Scale | 1:50 |
| Date | JUNE 2007 |
| Rev | |
| Status | PLANNING |
| Drawing No. | 5789 - 08 |
| Approved | |

penningtonphillips
16 Spectrum House
32-34 Gordon House Road
London NW5 1LP
Tel - 020 7267 1414
Fax - 020 7267 7878
design@penningtonphillips.co.uk

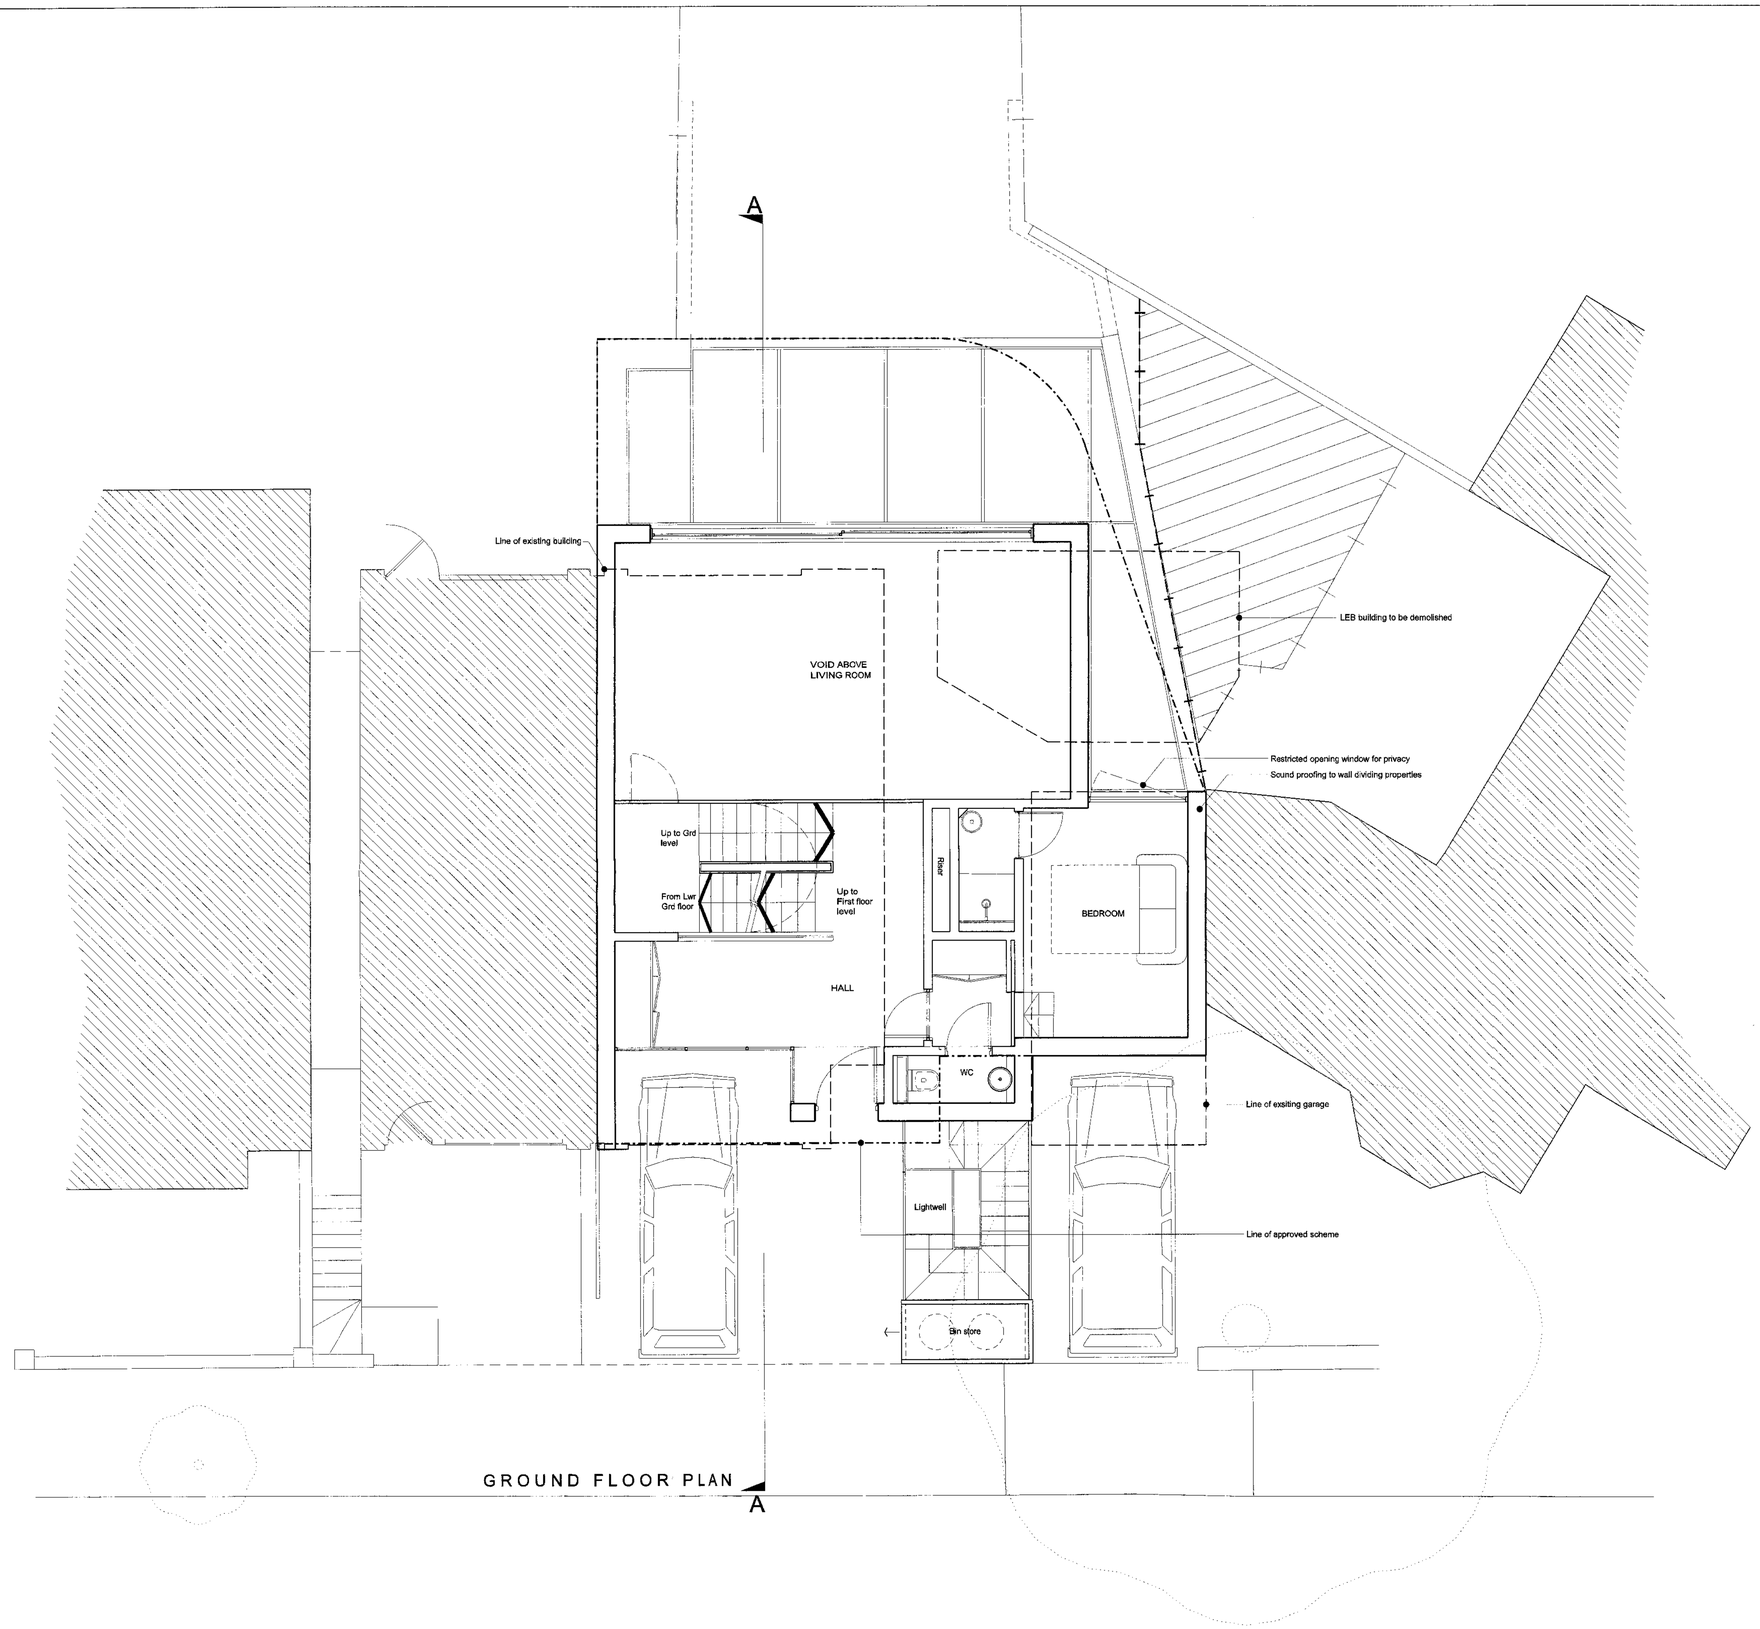


Notes:

Copyright of this drawing and the contents remain with Pennington Phillips Limited

Do not scale from the drawings.

Ordnance Survey Extract Scale 1: 2500

| Rev. | Date | Remarks |
|---|---|---|

| | |
|---|---|
| Project | 49 DENNING ROAD, NW3 |
| Drawing | PROPOSED GROUND FLOOR PLAN |
| Scale | 1:50 |
| Date | JUNE 2007 |
| Rev | |
| Status | PLANNING |
| Drawing No. | 5789 - 09 |
| Approved | |

penningtonphillips
16 Spectrum House
32-34 Gordon House Road
London NW5 1LP
Tel - 020 7267 1414
Fax - 020 7267 7878
design@penningtonphillips.co.uk

5789_P_Grd.dgn 31/05/2007 19:18:27

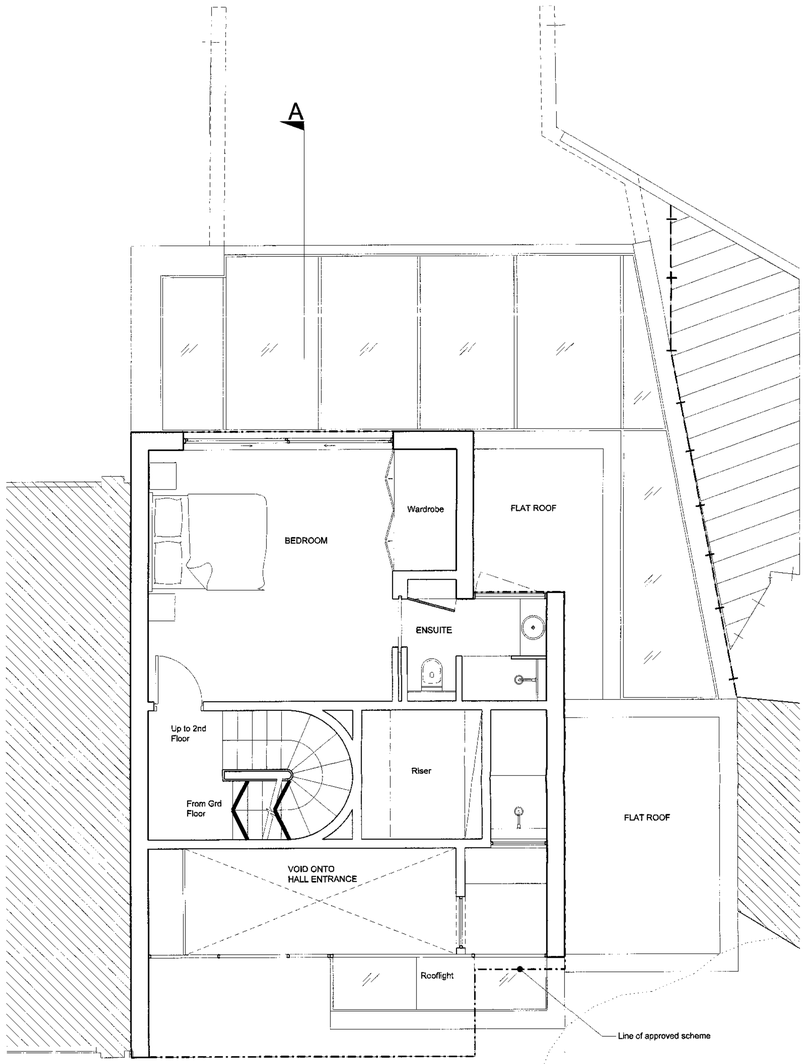


FIRST FLOOR PLAN

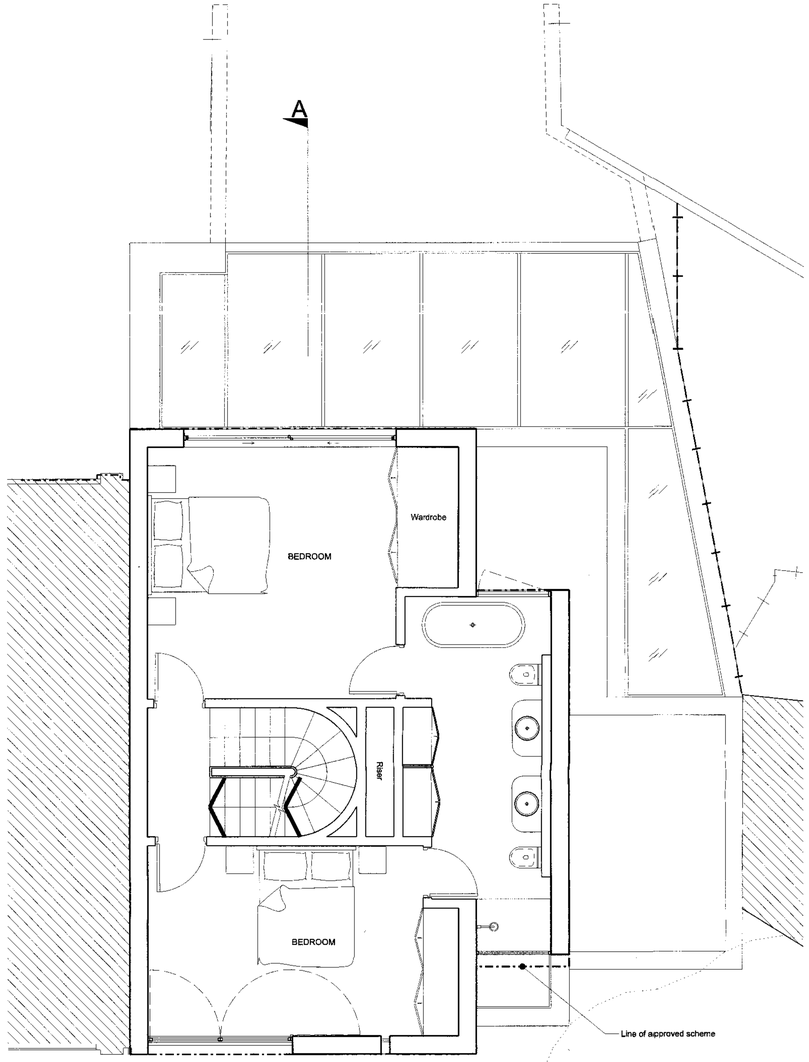


SECOND FLOOR PLAN

Notes:

Copyright of this drawing and the contents remain with Pennington Phillips Limited.

Do not scale from the drawings.

Ordnance Survey Extract Scale 1: 2500

| Rev. | Date | Remarks |
|---|---|---|

| | |
|---|---|
| Project | 49 DENNING ROAD, NW3 |
| Drawing | PROPOSED FIRST & SECOND FLOOR PLAN |
| Scale | 1:50 |
| Date | JUNE 2007 |
| Rev | |
| Status | PLANNING |
| Drawing No. | 5789 - 10 |
| Approved | |

penningtonphillips
16 Spectrum House
32-34 Gordon House Road
London NW5 1LP
Tel - 020 7267 1414
Fax - 020 7267 7878
design@penningtonphillips.co.uk

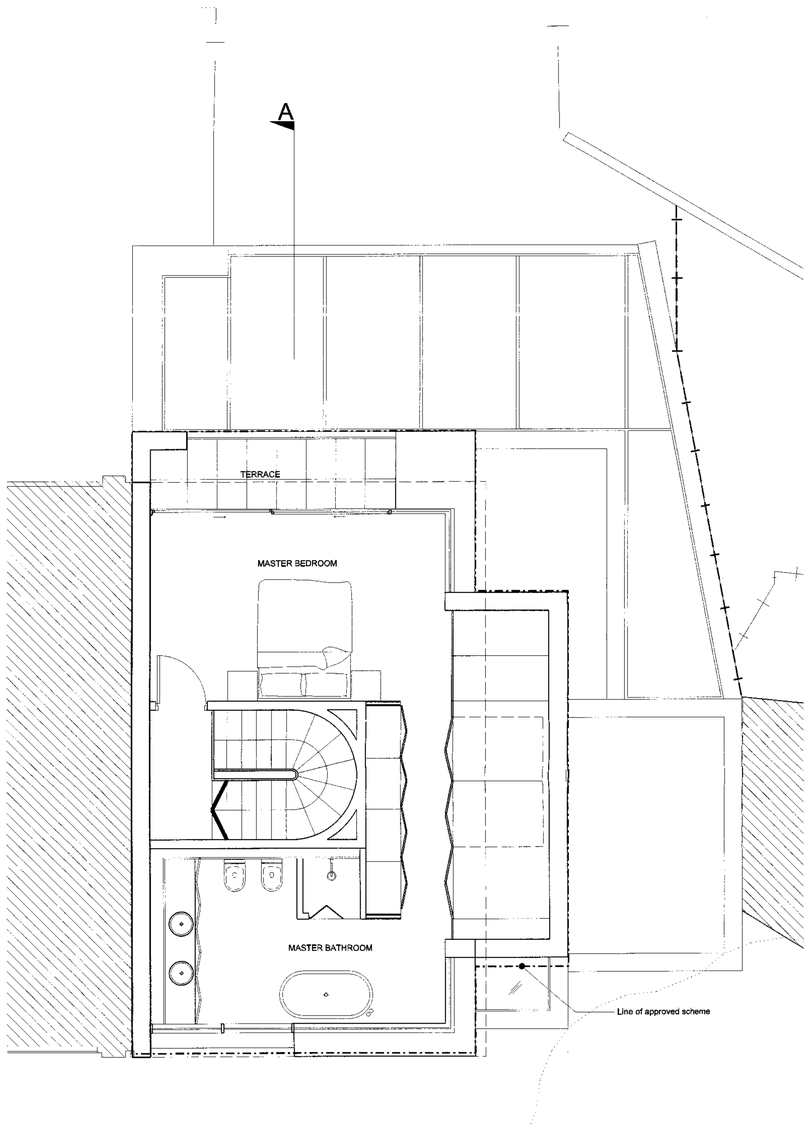


THIRD FLOOR PLAN

A

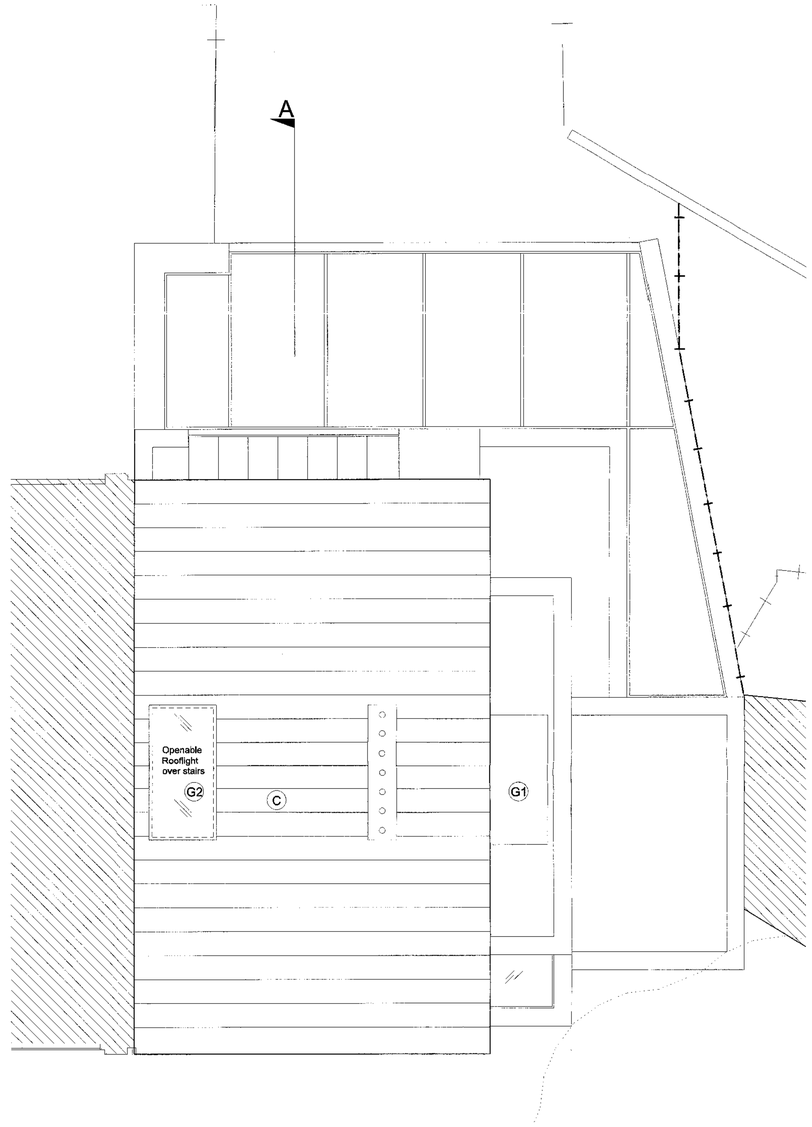


ROOF PLAN

A

Notes:

Copyright of this drawing and the contents remain with Pennington Phillips Limited

Do not scale from the drawings.

Ordnance Survey Extract Scale 1: 2500

LEGEND :

G1 : OBSCURE GLAZING
G2 : CLEAR GLAZING
R : OFF WHITE RENDER
C : PRE-PATINATED COPPER
P: OFF WHITE PANEL
B : BRICK to match 35 Pilgrims Lane

| Rev. | Date | Remarks |
|---|---|---|

| | |
|---|---|
| Project | 49 DENNING ROAD, NW3 |
| Drawing | PROPOSED THIRD FLOOR & ROOF PLAN |
| Scale | 1:50 |
| Date | JUNE 2007 |
| Rev | |
| Status | PLANNING |
| Drawing No. | 5789 - 11 |
| Approved | |

penningtonphillips
16 Spectrum House
32-34 Gordon House Road
London NW5 1LP
Tel - 020 7267 1414
Fax - 020 7267 7878
design@penningtonphillips.co.uk

5789_P_Third & Roof.dgn 31/05/2007 19:23:01