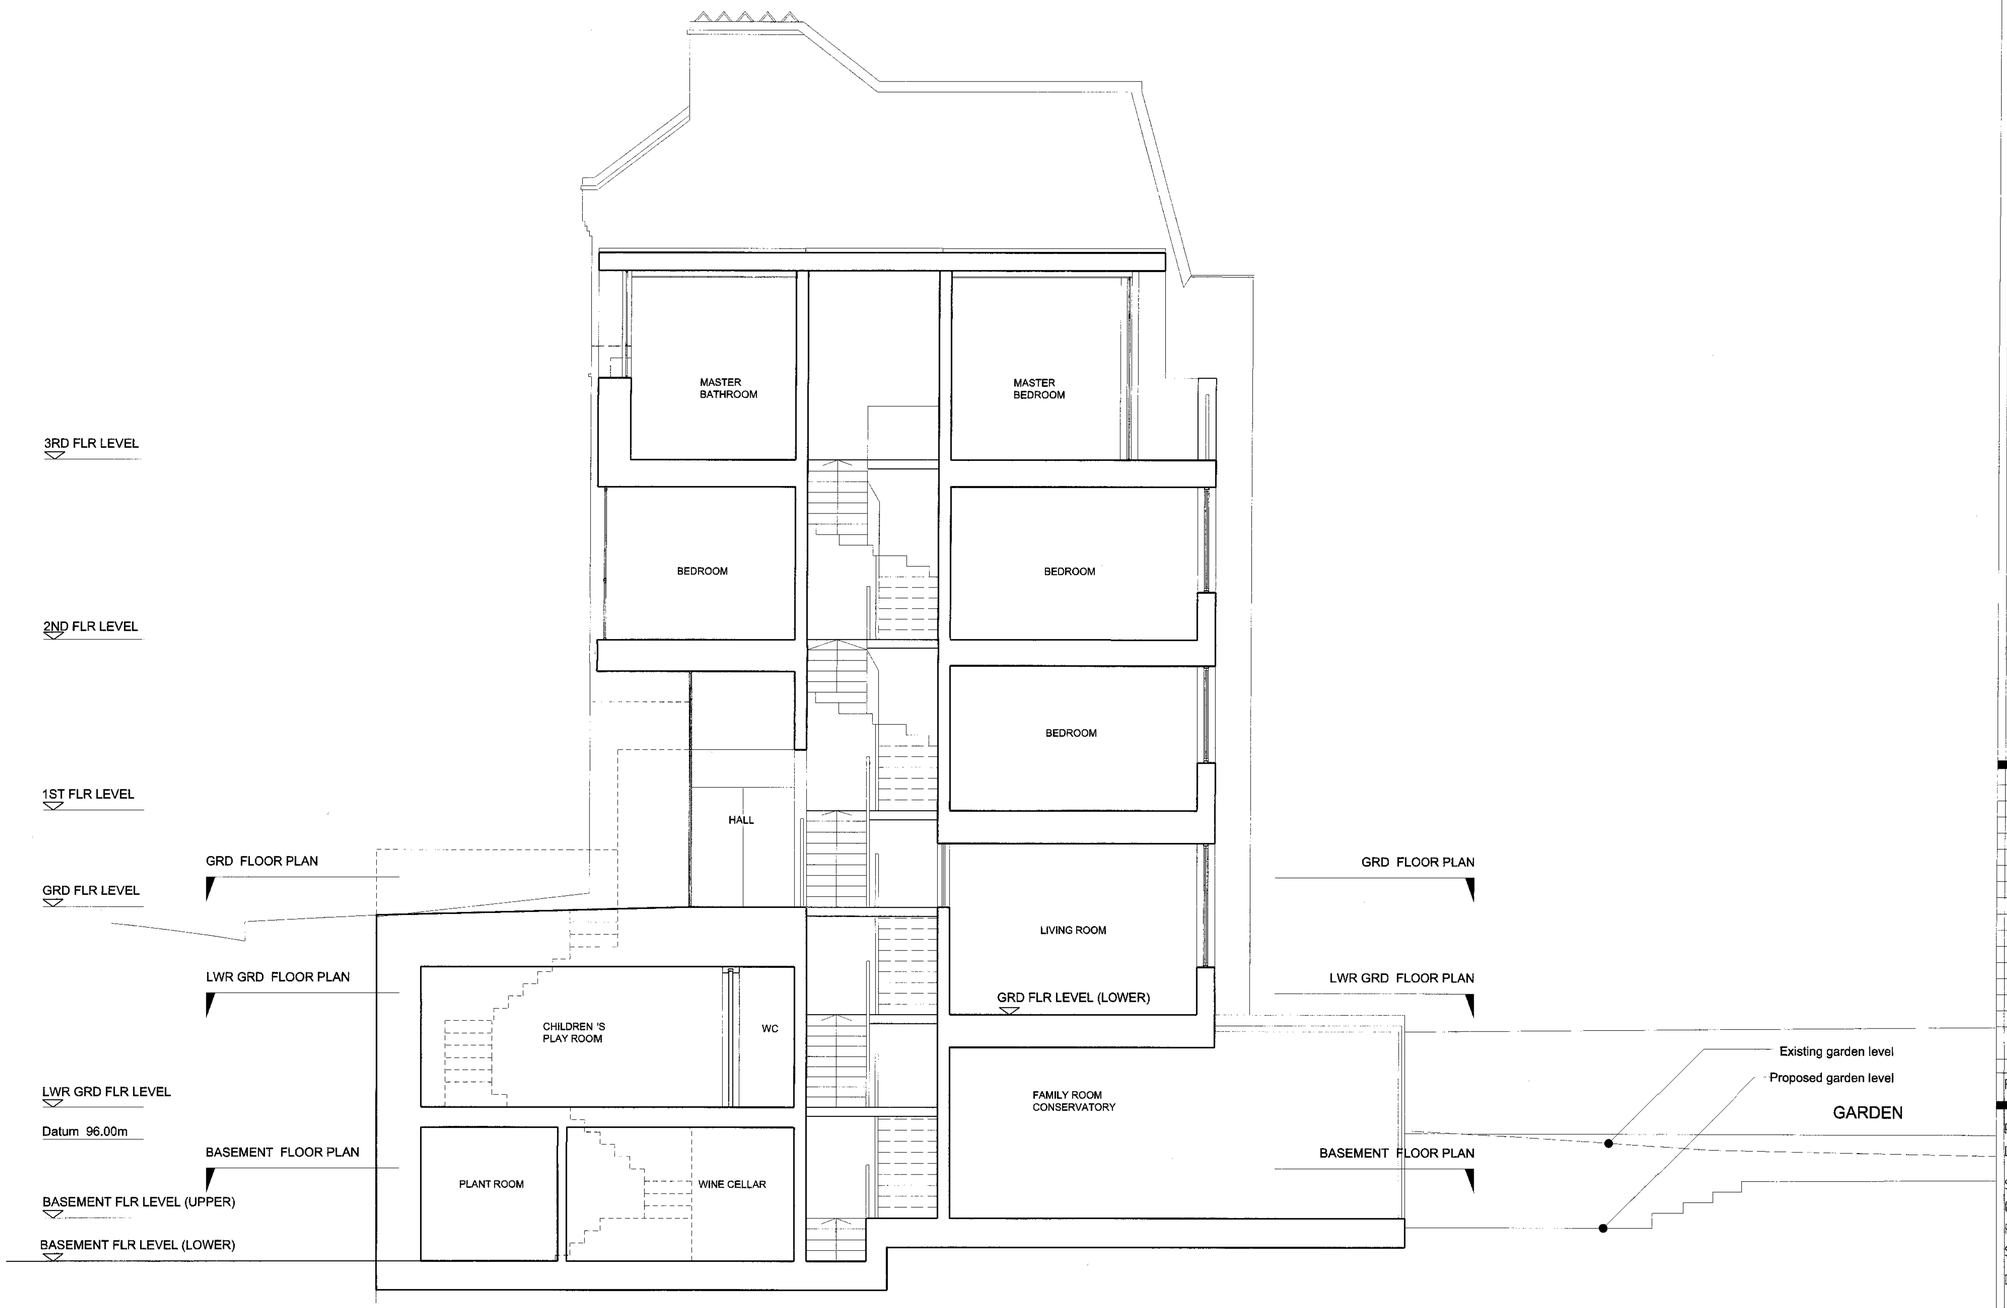

Notes:

Copyright of this drawing and the contents remain with Pennington Phillips Limited.

Do not scale from the drawings.

Oronance Survey Extract Scale 1:2500

KEY PLAN

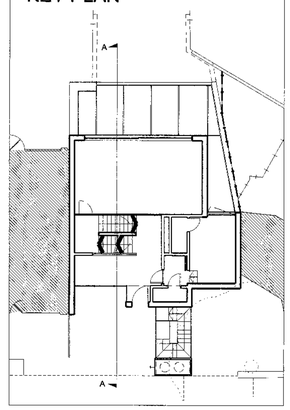

Rev.	Date	Remarks

Project	49 DENNING ROAD, NW3
Drawing	PROPOSED SECTION AA
Scale	1:50
Date	JUNE 2007
Rev	
Status	PLANNING
Drawing No.	5789 - 12
Approved	

penningtonphillips
16 Spectrum House
32-34 Gordon House Road
London NW5 1LP
Tel - 020 7267 1414
Fax - 020 7267 7878
design@penningtonphillips.co.uk

5789_P_Section AA.dgn 31/05/2007 19:25:22