ALL DIMENSIONS TO BE CHECKED ON SITE.

PROPOSED ELEVATION
SCALE @ 1:50

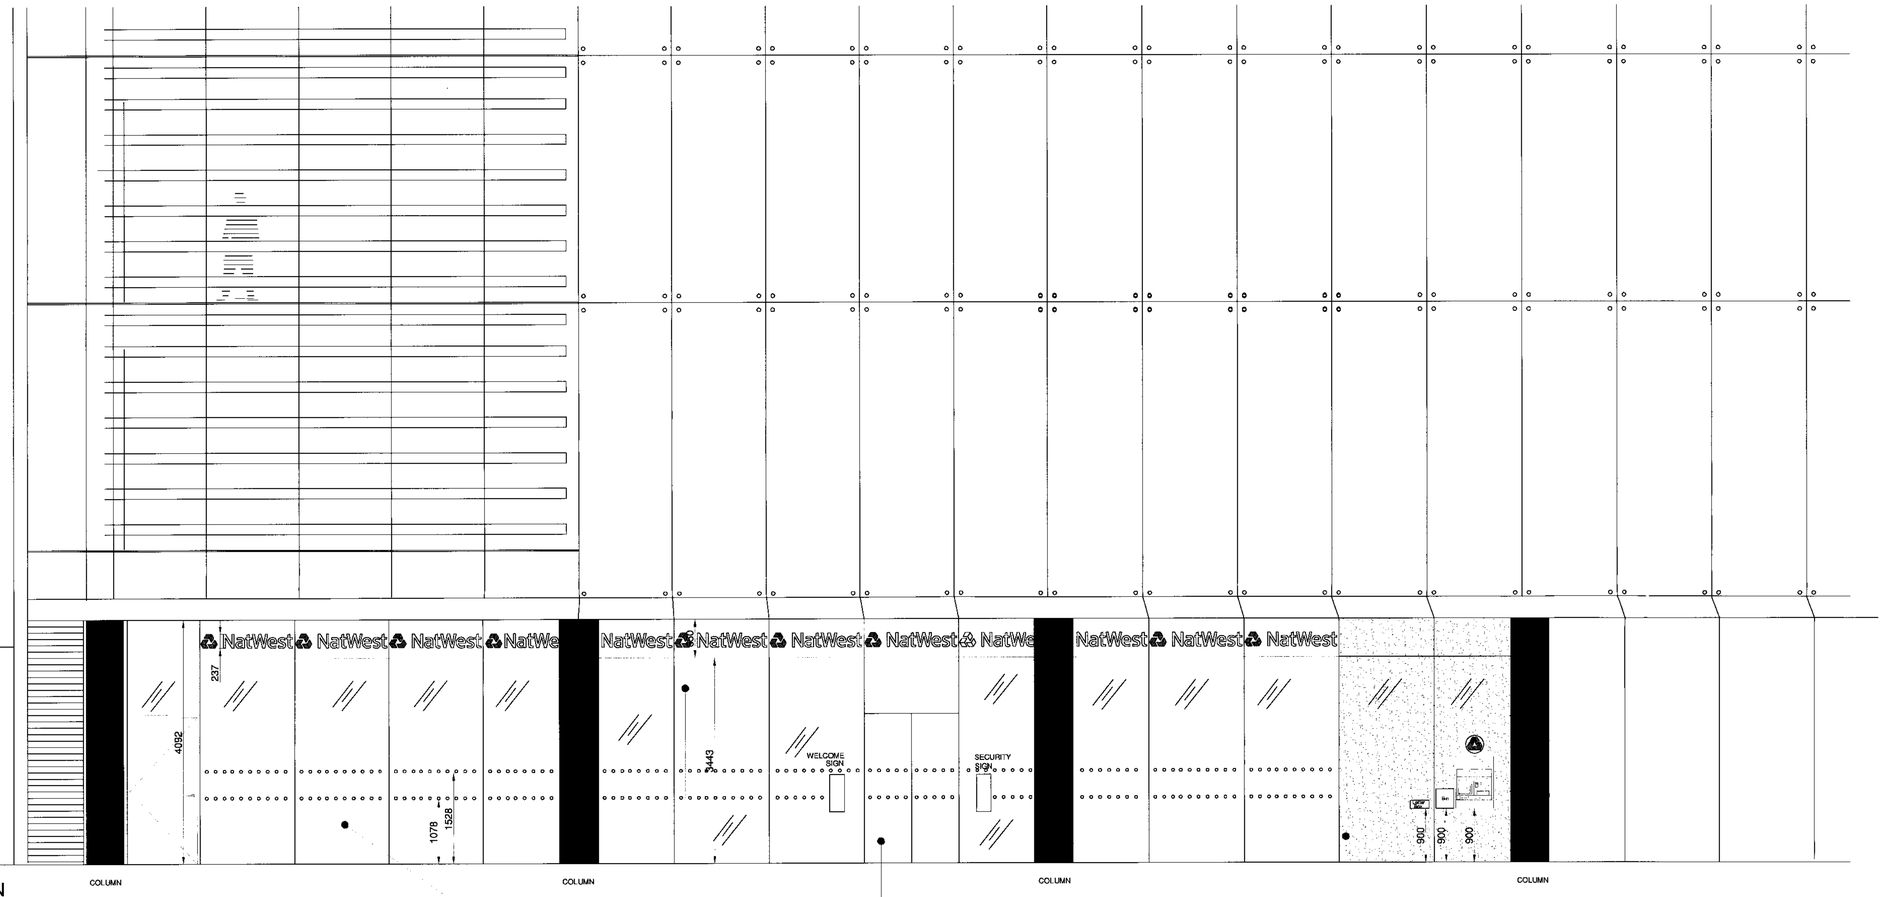

SITE PLAN
SCALE @ 1:1250

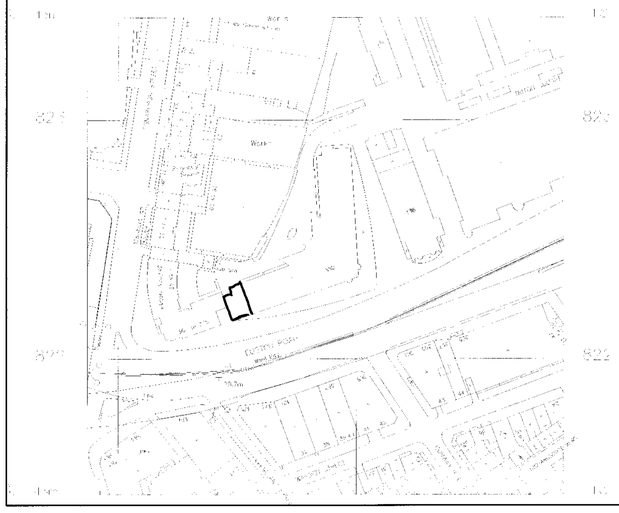

Remove existing door. Provide new glazing to match existing.

New natwest external signs in vinyl attached to inside of new glazing - details TBC. Provide new welcome and security signage. Colour BMW299.

Provide new glazed door to be retained opening during working hours with new lobby and new bi-folding doors. Glazed infill panel to be provided above maximum height for new door.

Provide new manifestations to existing glazing at height of 1050mm and 1500mm above ground level.
Fix new blueberry vinyl film to rear of glazing behind ATM/letter box.
Fix new ATM, letter box, slip bin and letter box as shown.

notes

This drawing is the copyright and property of The Royal Bank of Scotland PLC. It must not be copied or published without written consent.

Do not scale from this drawing.

m|a|c|e

Atelier House 64 Pratt Street London NW1 0LF
Tel: +44 (0)20 7554 8000 Fax: +44 (0)20 7554 8111

External Facade

rev	description	date
B	Site plan added	18-04-07
A	Vinyl and signs added	12-04-07

The Royal Bank of Scotland Group

Group Purchasing & Property Operations
Drummond House 1 Redheughs Avenue Edinburgh EH12 9JN

project
350 EUSTON ROAD
EUSTON
LONDON

title
EXTERNAL FACADE
FRONT VIEW
PROPOSED

scale
1:50 @A1

drn	chk	app
EH	LW	
date 21-03-07	date 21-03-07	date

consultants' drawing number

brand

rbs drawing number
MAC-TMP005-XX-FA-RL-001

rev.
B

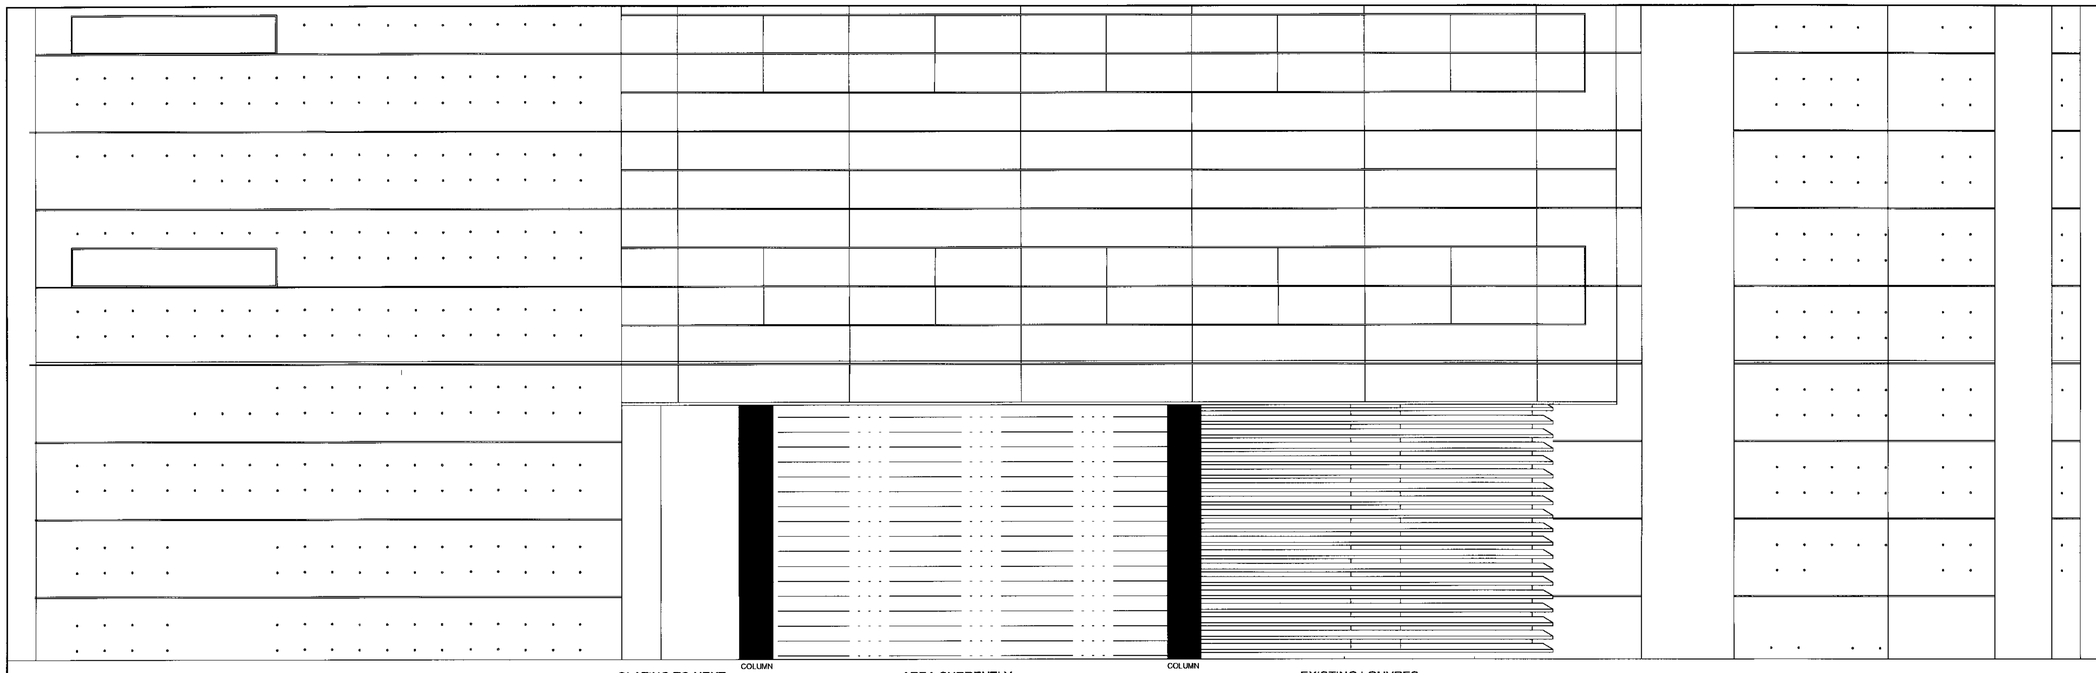

EXISTING FACADE
SCALE @ 1:50

GLAZING TO NEXT DOOR UNIT

AREA CURRENTLY BOARDED UP

EXISTING LOUVRES & FIRE DOORS

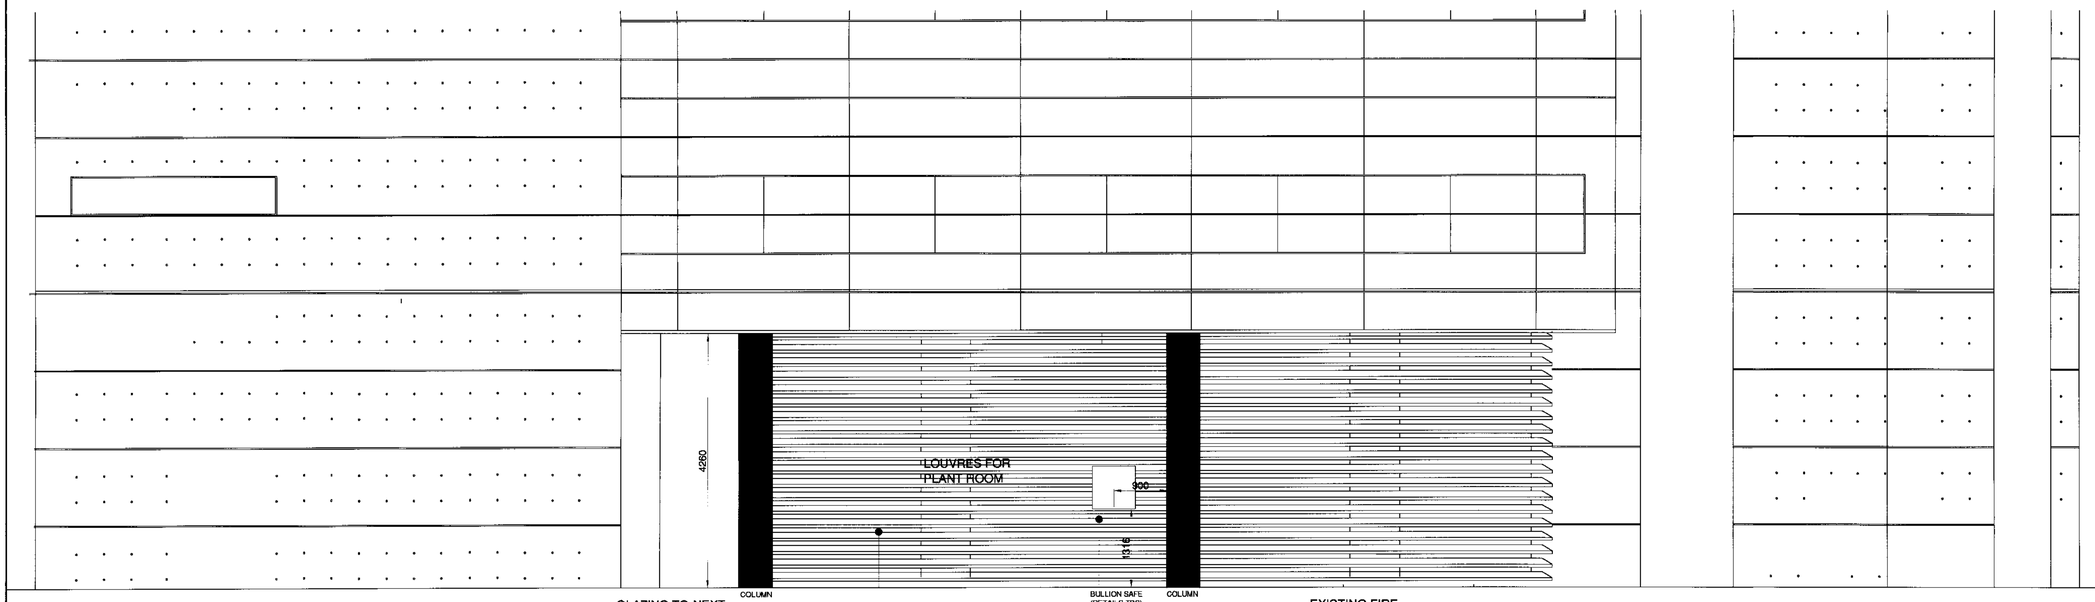

PROPOSED FACADE
SCALE @ 1:50

GLAZING TO NEXT DOOR UNIT

EXISTING FIRE DOORS AND LOUVRES

New louvres to rear of building against new plant room. Anti-bandit wall behind.

Provide new transit safe through new louvres.

Provide new glass infill between column and wall.

notes

This drawing is the copyright and property of The Royal Bank of Scotland PLC. It must not be copied or published without written consent.

Do not scale from this drawing.

mace

Atelier House 64 Pratt Street London NW1 0LF
Tel: +44 (0)20 7554 8000 Fax: +44 (0)20 7554 8111

External Facade

rev	description	date
B	Bullion amended	18-04-07
A	Glazing removed/louvres added	10-04-07

The Royal Bank of Scotland Group

Group Purchasing & Property Operations
Drummond House 1 Redhaughs Avenue Edinburgh EH12 9JN

project
350 EUSTON ROAD
EUSTON
LONDON

title
EXTERNAL FACADE
REAR VIEW
EXISTING & PROPOSED

scale 1:50 @A1

drn	chk	app
EH	LW	
date 21-03-07	date 21-03-07	date

consultants' drawing number

brand

rbs drawing number MAC-TMP005-XX-FA-RL-002

rev. B