MACE NOTE:
ALL NEW FINISHES
AS NATWEST
DESIGN GUIDE.

Key: Wall Types

- New Metal Stud Partition
- New G2 Rated Stud Partition
- New Anti Bandit Stud Partition
- New Blockwork

Provide new staff room area with all new furniture as shown. TV on new wall bracket above coffee table.

New staff toilets.

New fire exit door.

Provide new glass infill alongside new bullion safe and exterior column. Bullion safe to be installed through new louvres/anti bandit wall.

Provide new back office & cash area with all new furniture as shown.

Provide new assembly bars at full height (in area of hatching).

New plant room. New anti-bandit wall. Provide louvres along entire stretch of window to match existing.

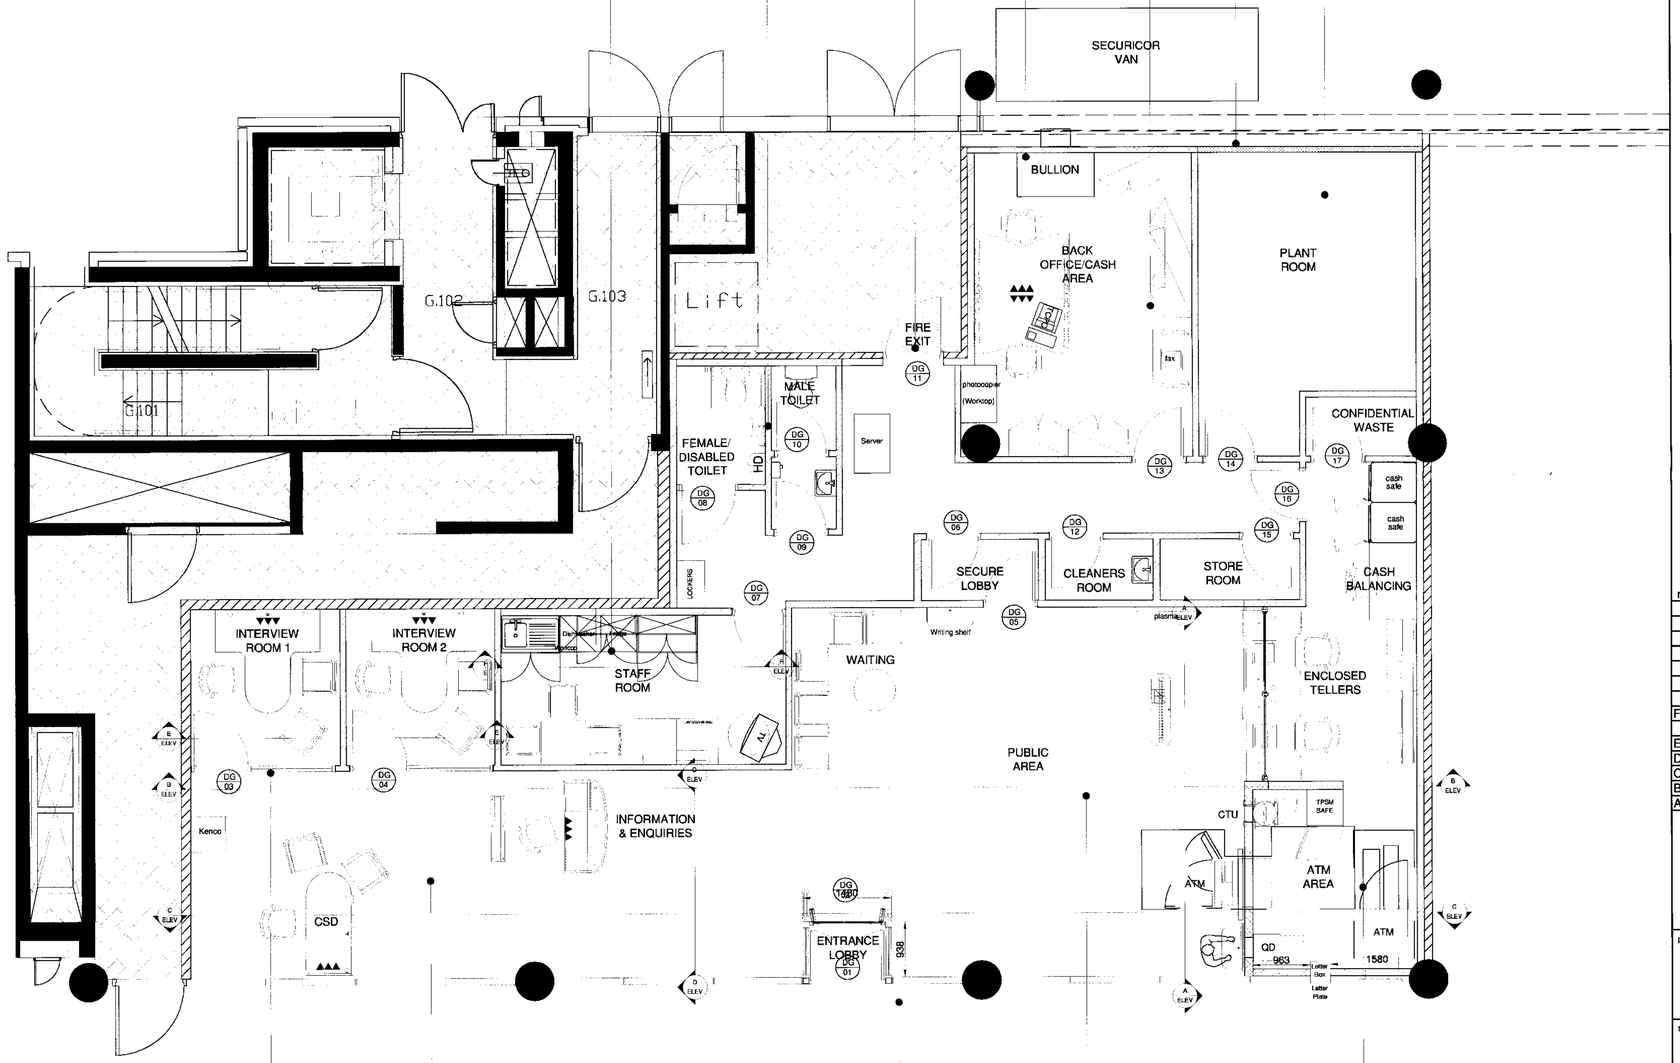

Provide new DDA compliant interview rooms.

Provide new customer services and information point with totem.

Relocate existing door to new position as shown. Provide new lobby to new bi-folding doors.

Provide new banking hall, including new waiting area, writing shelf, queue rail, CTU, QDU, ATM's and counters.

Provide new ATM room, anti-bandit partition walls behind glazing with new letter box.

LEGEND

Wall Construction:

- New Metal Stud Partition
- New G2 Rated Stud Partition
- New Anti Bandit Stud Partition
- New Blockwork
- Existing Walls

FLOOR FINISHES:

- Tessera vinyl flooring. (refer to design guide for exact specs)
- Barrier matting. (refer to design guide for exact specs)
- Sheet vinyl safety flooring. (refer to design guide for exact specs)

MISCELLANEOUS:

- NO WORKS ANTICIPATED

notes

This drawing is the copyright and property of The Royal Bank of Scotland PLC. It must not be copied or published without written consent.

Do not scale from this drawing.

m|a|c|e

Atelier House 64 Pratt Street London NW1 0LF
Tel: +44 (0)20 7554 8000 Fax: +44 (0)20 7554 8111

General Arrangement

rev	description	date
F	TPSM relocated/walls adjusted/anti bandit walls added to new block walls	19-04-07
E	Back office areas amended	11-04-07
D	Safes relocated/bisleys added	10-04-07
C	Staff room/plant room amended	03-04-07
B	Lobby added	24-03-07
A	Fire exit moved, bullion moved	20-03-07

The Royal Bank of Scotland Group

Group Purchasing & Property Operations
Drummond House 1 Redheughs Avenue Edinburgh EH12 9JN

project
350 EUSTON ROAD
EUSTON
LONDON

title
GROUND FLOOR
GENERAL ARRANGEMENT
PROPOSED

scale
1:50 @ A1

drn	chk	app
EH		
date 14-03-07	date	date

consultants' drawing number

brand

rbs drawing number
MAC-TMP005-00-GA-RL-002

rev.
F