NOTES:
1) UNDER NO CIRCUMSTANCES SHOULD DIMENSIONS BE SCALED FROM THIS DRAWING "IF IN DOUBT ASK"

2) THIS DRAWING IS TO BE READ IN CONJUNCTION WITH ALL OTHER RELEVANT DRAWINGS, ANY DISCREPANCIES, ERRORS OR OMISSIONS TO BE BROUGHT TO THE ATTENTION OF TAYLOR YOUNG.

3) ALL DIMENSIONS TO BE CHECKED BEFORE COMMENCEMENT

4) THIS DRAWING IS THE PROPERTY OF TAYLOR YOUNG AND MUST NOT BE COPIED OR REPRODUCED EITHER IN WHOLE OR IN PART WITHOUT WRITTEN PERMISSION

drawing originated by: AG		date: 20/12/06
revisions	drawn	date
REV A L9 Omitted. Tender issue.	AG	16/03/07
REV B Updated to include L10 / L11. Planning issue.	AG	02/05/07

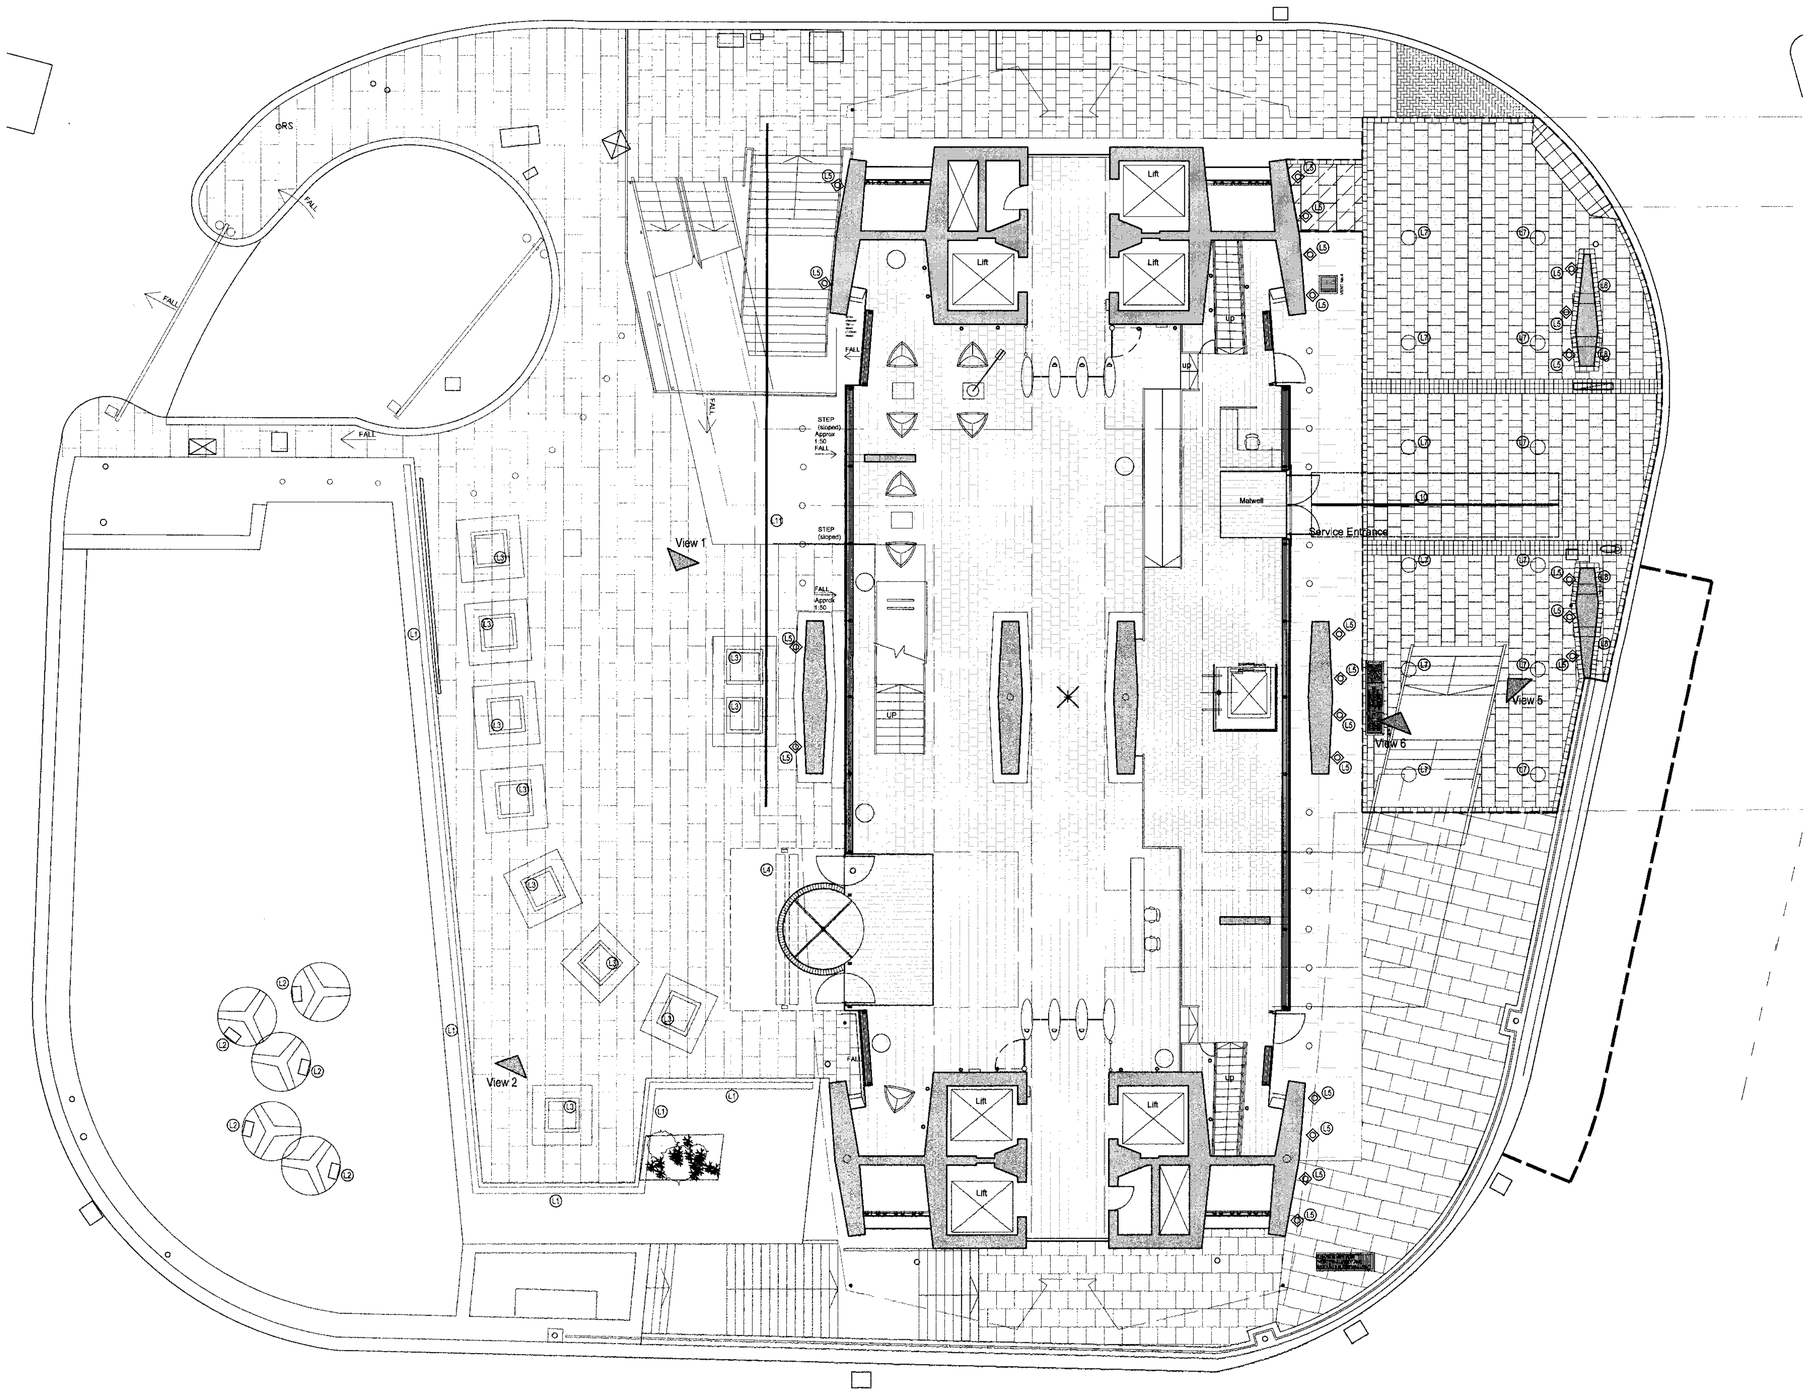

Legend

To be read in conjunction with Foreman Roberts electrical layout drawing ref L10655 E-01 & Photomontage 3D images 0.001 - 0.005

L1 - Replacement Illuminated Handrail Formed Via Aluminium extrusion as Sketch

L2 - Submersible uplighters set within concrete surround painted to match pool

L3 - Buried uplighter set within planter illuminating trees

L4 - Combined Light box to illuminate underside of canopy and downright entrance

L5 - High level column down lighters

L6 - Omitted

L7 - Soffit mounted general down lighters

L8 - Above column head down lighters to highlight columns.

L9 - Omitted

L10 - Linear White LED Lighting located in structural Recess

L11 - Linear White LED Lighting located under structural overhang

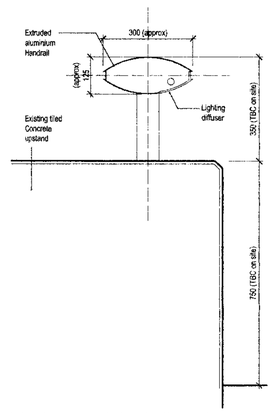

L1 - Iluminated Handrail Section

PLANNING

CENTRE POINT
103 NEW OXFORD STREET
WC1 LONDON

Centre Point Tower - Proposed
External Lighting Scheme

Scale: 1:100@ A1
Reviewed by : DAG

job	drawing	rev
3392	3.005	B

taylor young|ty
chadsworth house
wilmslow road
handforth
cheshire
sk9 3hp

tel: 01625 542 200
fax: 01625 542 250
mail@tayloryoung.co.uk
www.tayloryoung.co.uk

EMS 75854
FS 00920

architecture
graphics
healthcare planning
interior design
landscape architecture
regeneration
town planning
urban design
3D visualisation