Tree protection fence during construction
To be erected before any demolition and construction work starts on site and removed only when all external works are completed.
Fencing to be to BS 5837:2005, Figure 2

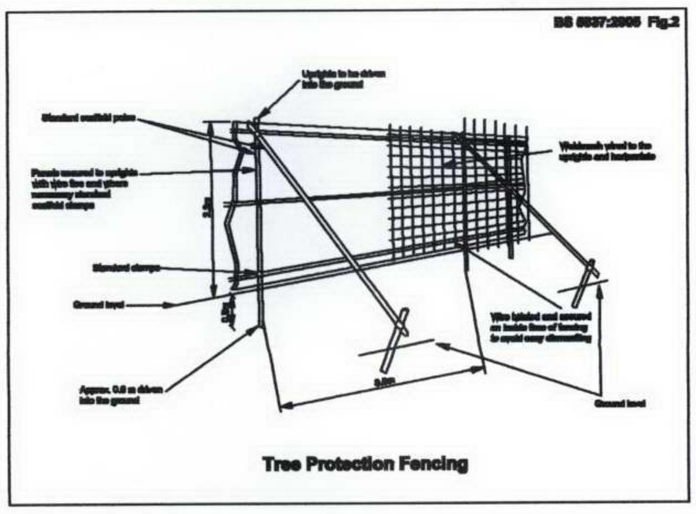

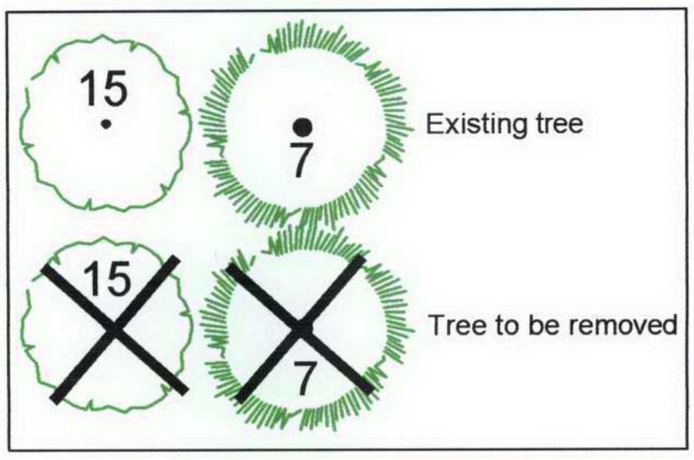

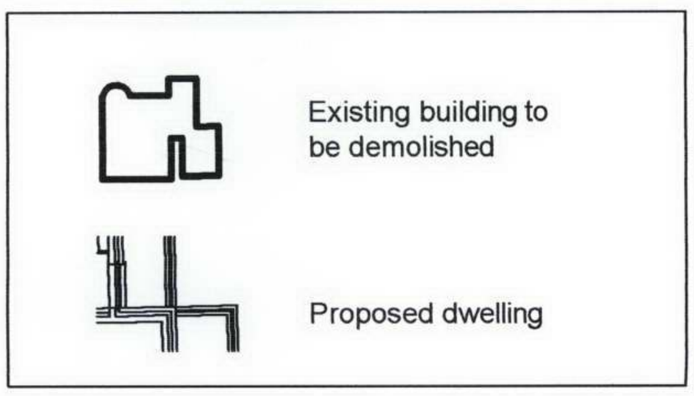

Cut back overhanging branches to BS 3998:1989 Recommendations for tree work.

LAWN

PATIO

GLAZED ROOF TO POOL

DINING ROOM

DAY ROOM

AREA

LIFT

CLOAKS

RECEPTION 1

RECEPTION 2

Tarmac

87 AVENUE ROAD

C	minor amendment	04/07
B	Building amended	04/07
A	Front car-park amended	01/07

PLANNING

Client

Tom La Dell
Landscape Architecture, Landscape Science
Stocks Studio, Grafty Green, Maidstone, Kent, ME17 2AP
Tel: Maidstone (01622) 850245
Fax: (01622) 858063
email: tomladell@aol.com

Project
87 AVENUE ROAD, NW3

Drawing title
Tree protection during demolition and construction

Scales	Drawn by	Date
1:200@A3		04/07

Drawing no.	Rev.
0992/06/2	C

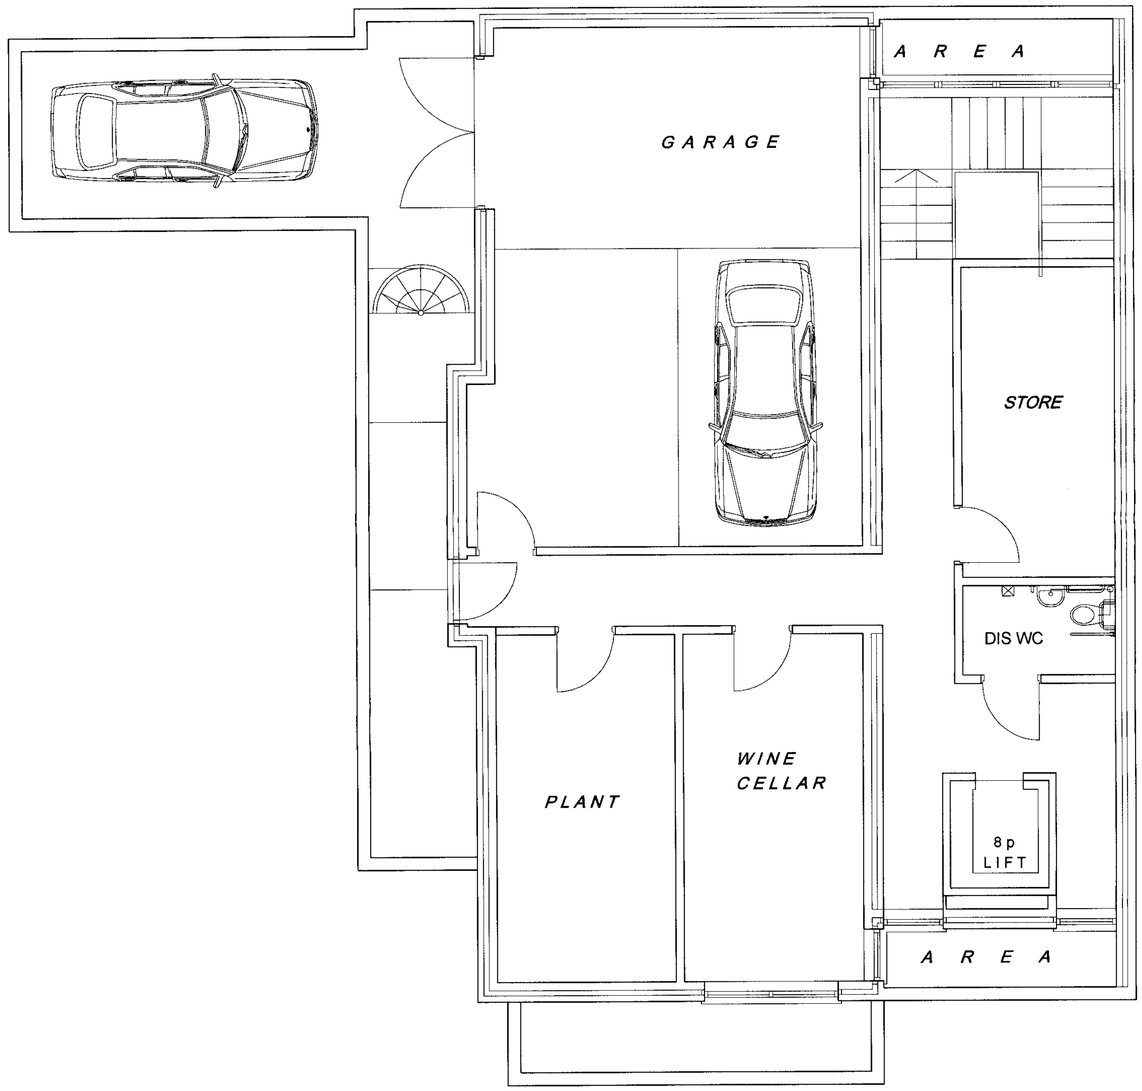

*	**	*	*
Revision	Description	Date	By

REVISIONS

DO NOT SCALE FROM DRAWING. USE FIGURED DIMENSIONS ONLY. WHERE APPLICABLE, CHECK DIMENSIONS ON SITE PRIOR TO COMMENCEMENT OF WORKS.

WEIGHTMAN & BULLEN
ARCHITECTS
tel: 020 7323 9593 fax: 020 7637 0806
e-mail: wb@wb-london.com

Project: 87 AVENUE ROAD
LONDON NW8 6JD
SUB - BASEMENT PLAN

Dwg. No. 5535/100 Rev. C

Date	August 2006
Scale	1:50
Drawn	JW
Checked	pg

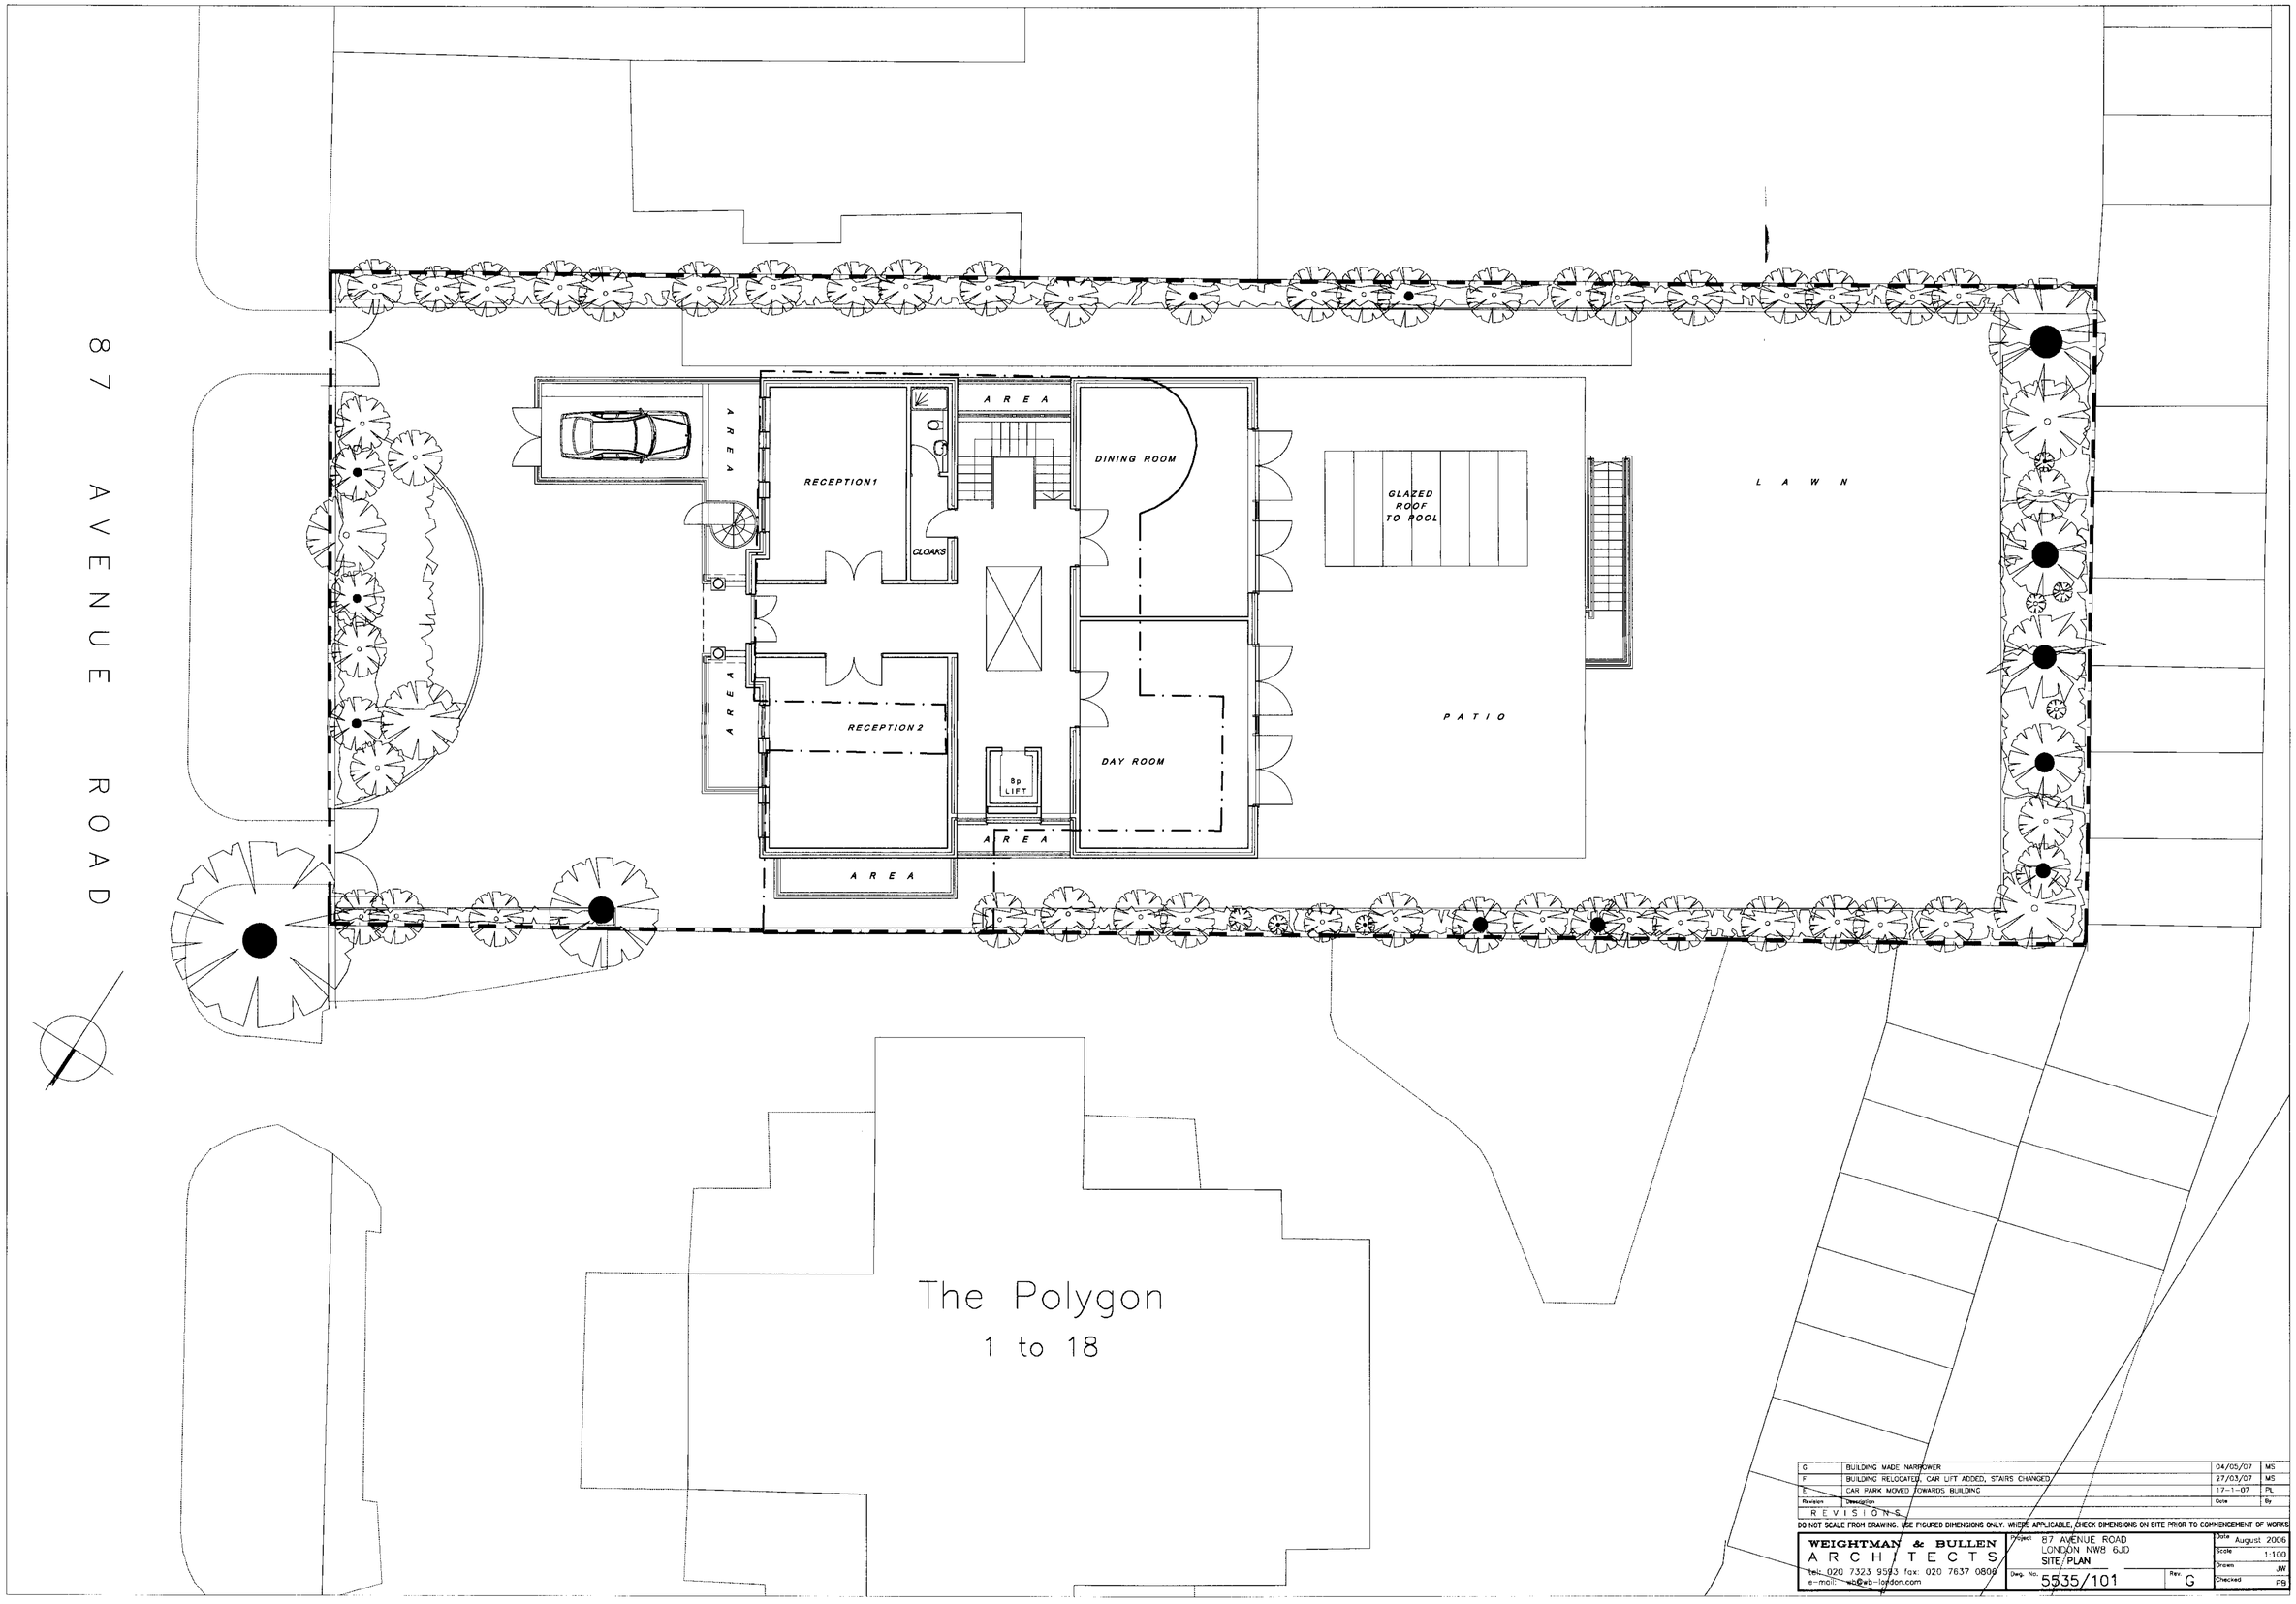

Revision	Description	Date	By
G	BUILDING MADE NARROWER	04/05/07	MS
F	BUILDING RELOCATED, CAR LIFT ADDED, STAIRS CHANGED	27/03/07	MS
E	CAR PARK MOVED TOWARDS BUILDING	17-1-07	PL

REVISIONS

DO NOT SCALE FROM DRAWING. USE FIGURED DIMENSIONS ONLY. WHERE APPLICABLE, CHECK DIMENSIONS ON SITE PRIOR TO COMMENCEMENT OF WORKS.

WEIGHTMAN & BULLEN
ARCHITECTS
tel: 020 7323 9593 fax: 020 7637 0809
e-mail: mail@wb-london.com

Project: 87 AVENUE ROAD
LONDON NW8 6JD
SITE PLAN

Dwg. No: 5535/101 Rev. G

Date	August 2006
Scale	1:100
Drawn	JW
Checked	PB

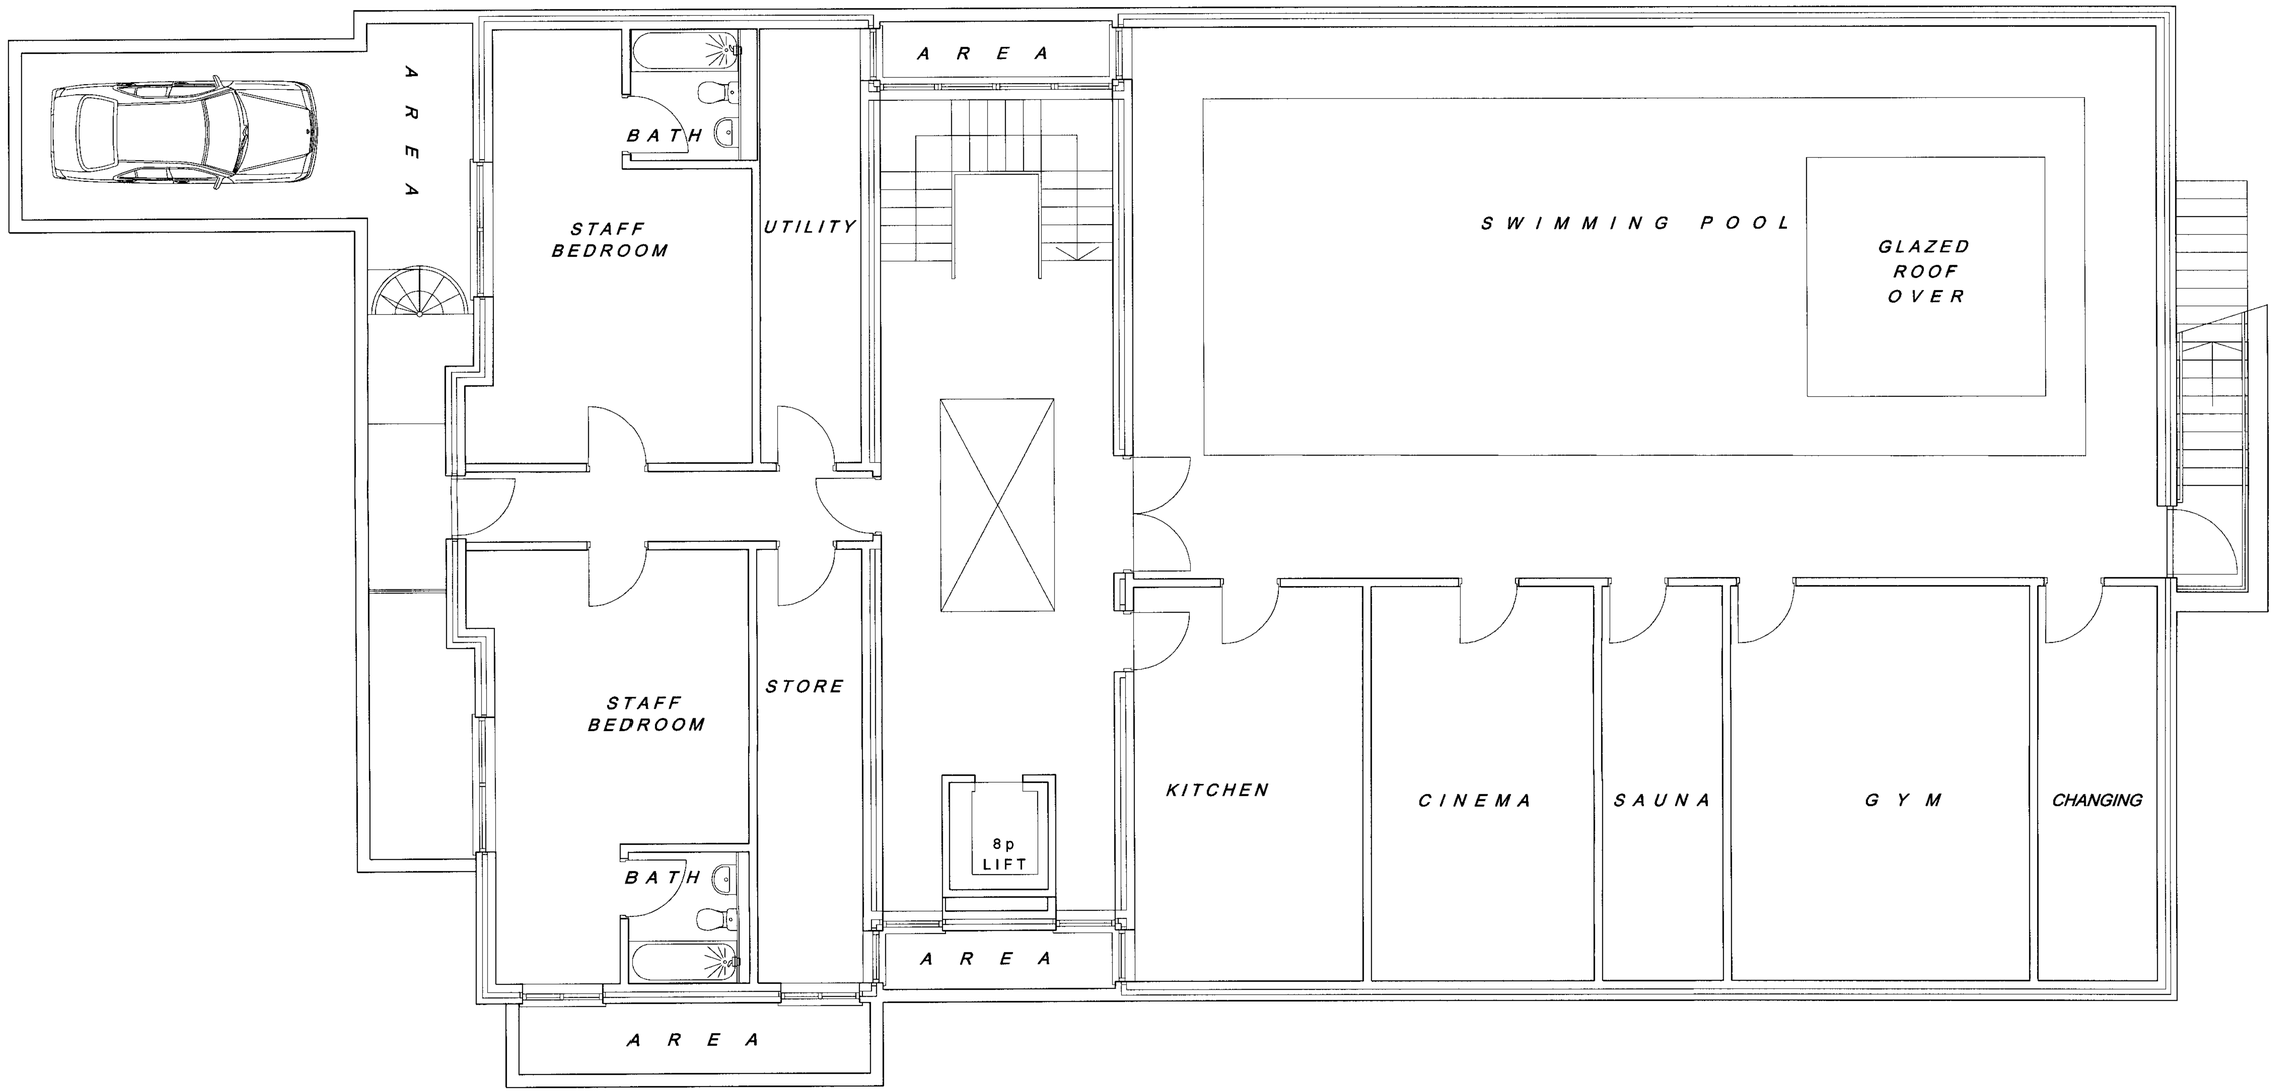

Revision	Description	Date	By
D	BUILDING MADE SHORTER	04/05/07	MS
C	PLAN RE-POSITIONED, STORE, PLANTROOM REMOVED, STAIRS, DOORS, S. POOL CHANGED	28/03/07	MS

REVISIONS

DO NOT SCALE FROM DRAWING. USE FIGURED DIMENSIONS ONLY. WHERE APPLICABLE, CHECK DIMENSIONS ON SITE PRIOR TO COMMENCEMENT OF WORKS.

WEIGHTMAN & BULLEN
ARCHITECTS
tel: 020 7323 9593 fax: 020 7637 0806
e-mail: wb@wb-london.com

Project: 87 AVENUE ROAD
LONDON NW8 6JD
BASEMENT PLAN

Dwg. No. 5535/102 Rev. D

Date: August 2006
Scale: 1:50
Drawn: JW
Checked: RB

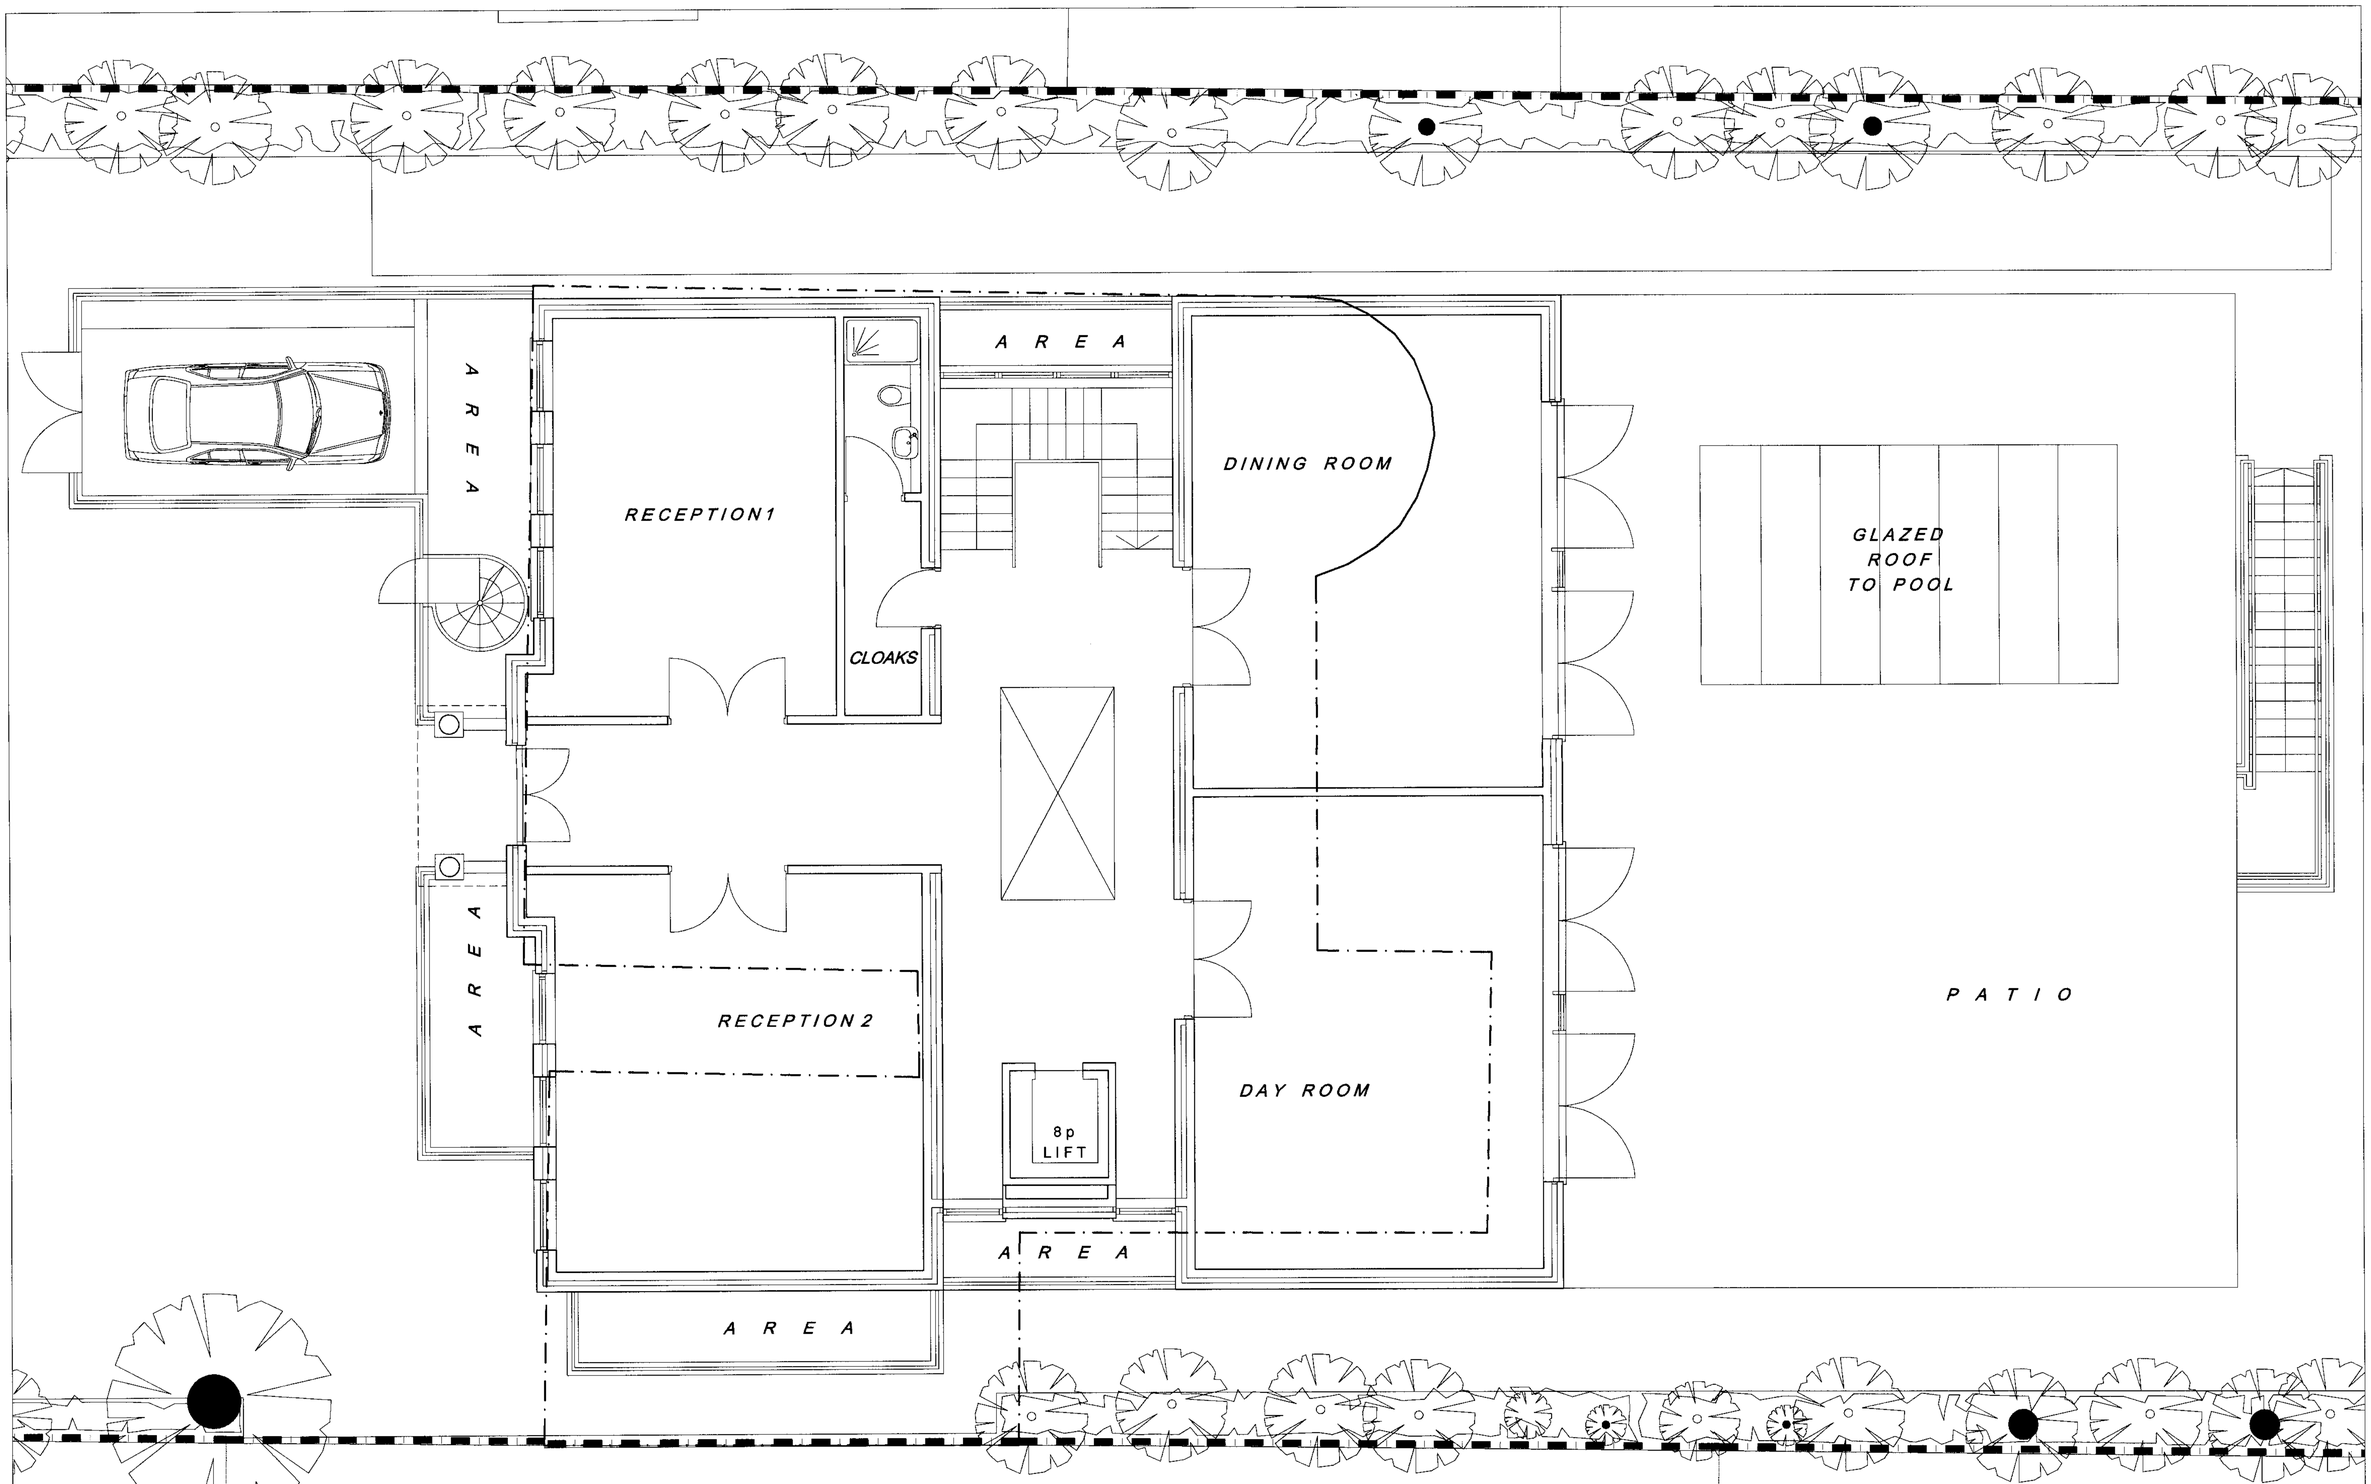

Revision	Description	Date	By
G	BUILDING MADE SHORTER	04/05/07	MS
F	BUILDING RELOCATED, CAR LIFT ADDED, STAIRS CHANGED	27/03/07	MS
E	CAR PARK MOVED TOWARDS BUILDING	17-1-07	PL

REVISIONS

DO NOT SCALE FROM DRAWING. USE FIGURED DIMENSIONS ONLY. WHERE APPLICABLE, CHECK DIMENSIONS ON SITE PRIOR TO COMMENCEMENT OF WORKS

WEIGHTMAN & BULLEN
ARCHITECTS
tel: 020 7323 9593 fax: 020 7637 0806
e-mail: wb@wb-london.com

Project: 87 AVENUE ROAD
LONDON NW8 6JD
GROUND FLOOR PLAN

Dwg. No. 5535/103 Rev. G

Date	August 2006
Scale	1:50
Drawn	JW
Checked	np

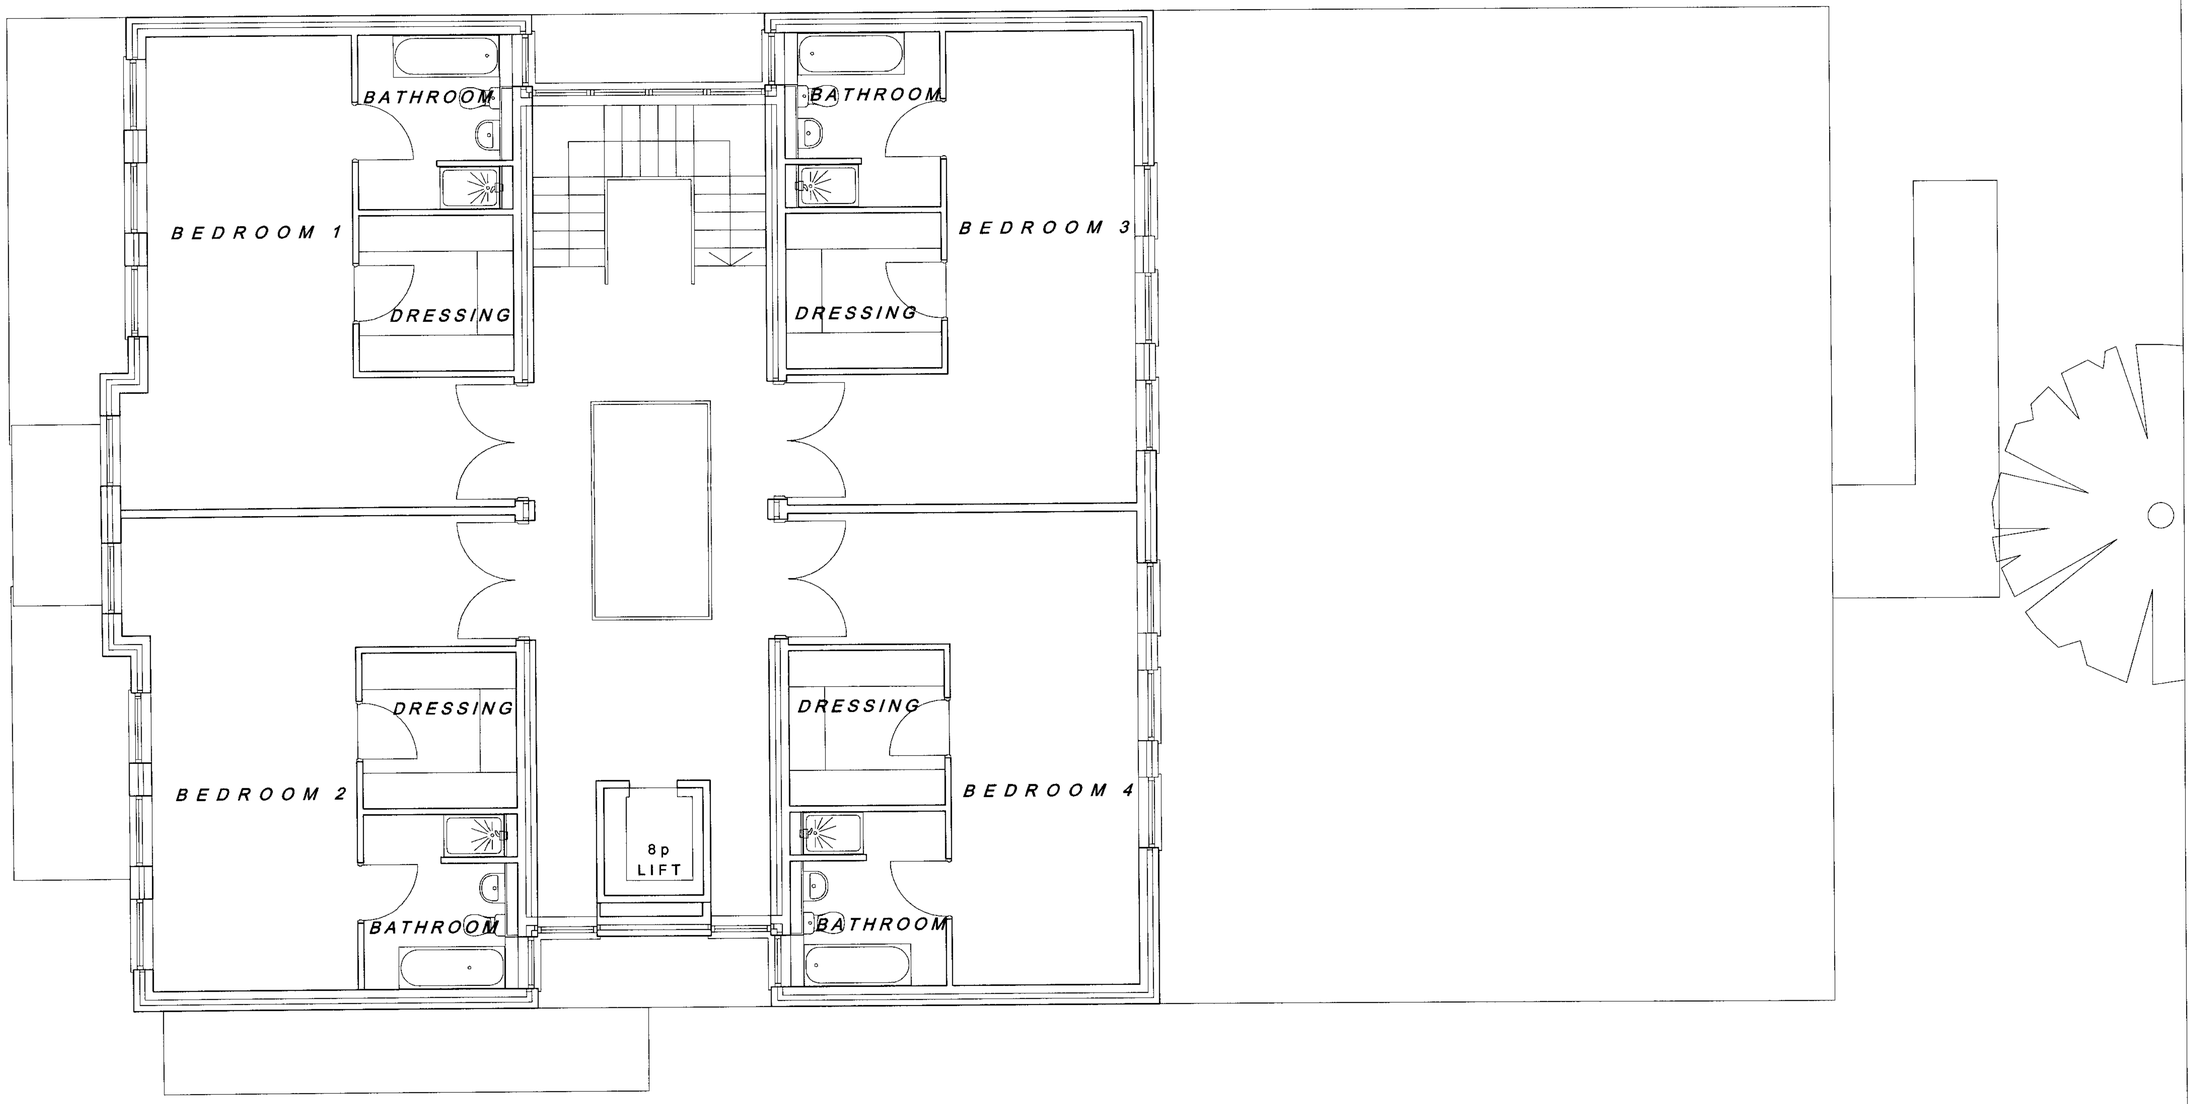

Revision	Description	Date	By
E	BUILDING MADE SHORTER	04/05/07	MS
D	BUILDING RE-LOCATED, STAIRS CHANGED,WC REMOVED	28/03/07	MS

REVISIONS

DO NOT SCALE FROM DRAWING. USE FIGURED DIMENSIONS ONLY. WHERE APPLICABLE, CHECK DIMENSIONS ON SITE PRIOR TO COMMENCEMENT OF WORKS.

WEIGHTMAN & BULLEN
ARCHITECTS
tel: 020 7323 9593 fax: 020 7637 0806
e-mail: wb@wb-london.com

Project: 87 AVENUE ROAD
LONDON NW8 6JD
FIRST FLOOR PLAN

Dwg. No: 5535/104
Rev. E

Date: August 2006
Scale: 1:50
Drawn: JW
Checked: PB

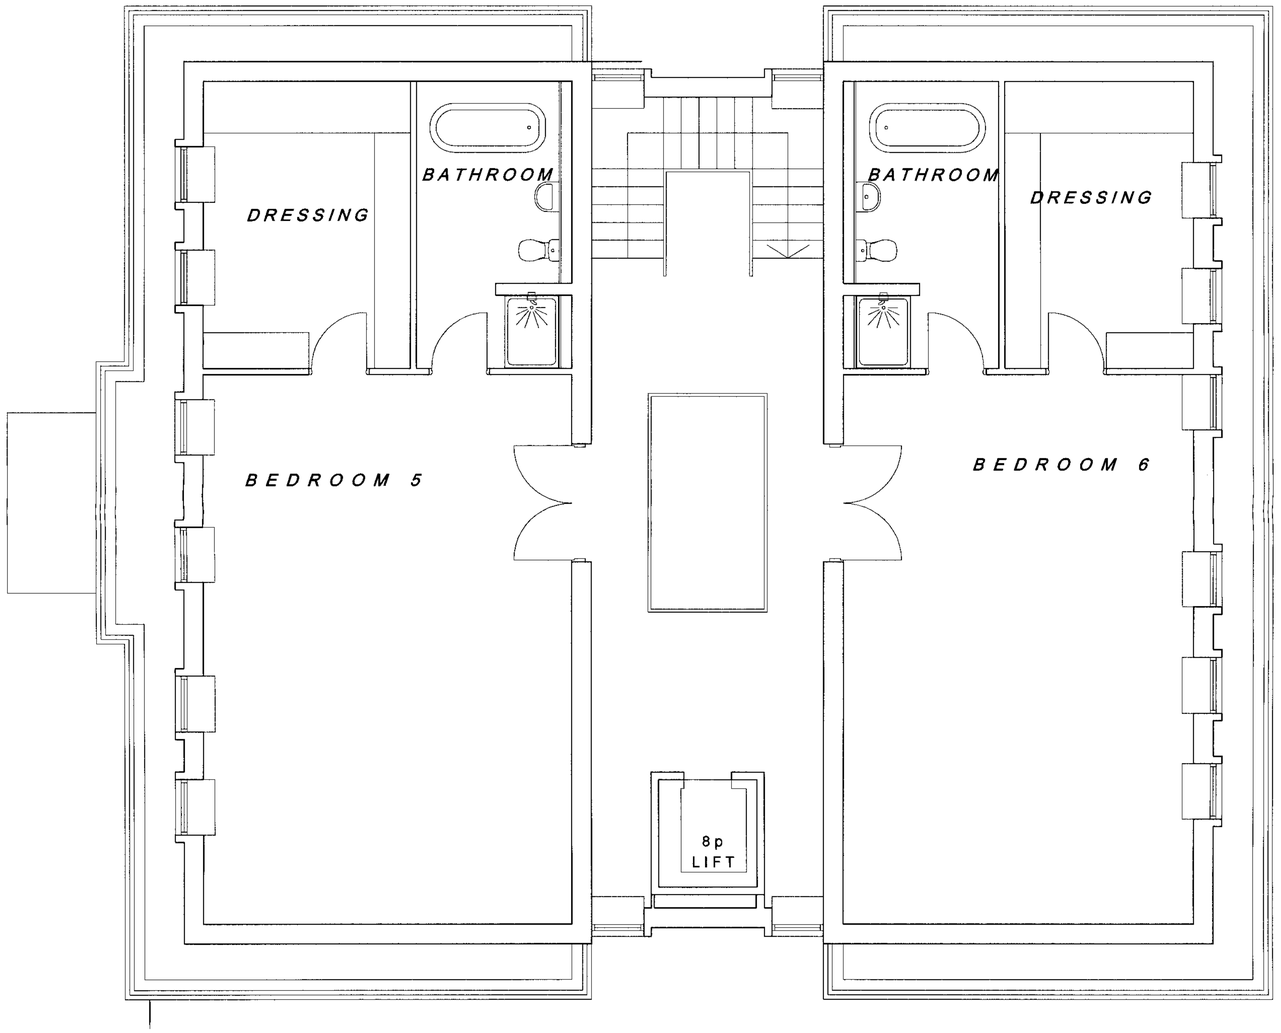

Revision	Description	Date	By
F	BUILDING MADE SHORTER	04/05/07	MS
E	BUILDING RE-LOCATED, DRESSING ROOM MOVED, WC REMOVED	28/03/07	MS

REVISIONS

DO NOT SCALE FROM DRAWING. USE FIGURED DIMENSIONS ONLY. WHERE APPLICABLE, CHECK DIMENSIONS ON SITE PRIOR TO COMMENCEMENT OF WORKS.

WEIGHTMAN & BULLEN
ARCHITECTS
tel: 020 7323 9593 fax: 020 7637 0806

Project: 87 AVENUE ROAD
LONDON NW8 6JD
SECOND FLOOR PLAN

Dwg. No. 5575/105 Rev. F

Date: August 2006
Scale: 1:50
Drawn: JW

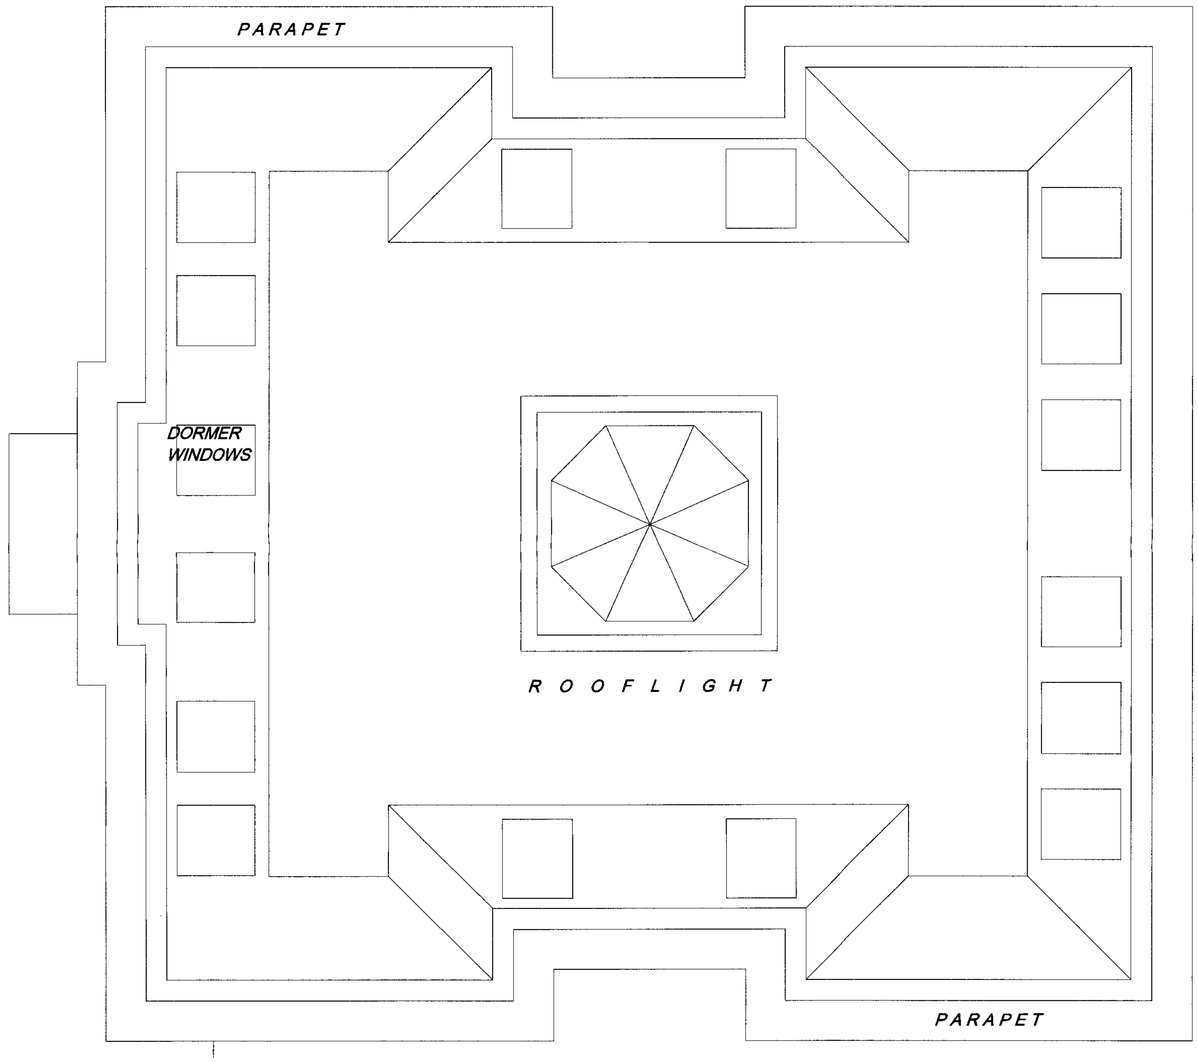

Revision	Description	Date	By
F	BUILDING MADE SHORTER	04/05/07	MS
E	BUILDING RE-POSITIONED	28/03/07	MS

REVISIONS

DO NOT SCALE FROM DRAWING. USE FIGURED DIMENSIONS ONLY. WHERE APPLICABLE, CHECK DIMENSIONS ON SITE PRIOR TO COMMENCEMENT OF WORKS.

WEIGHTMAN & BULLEN
ARCHITECTS
tel: 020 7323 9593 fax: 020 7637 0806

Project: 87 AVENUE ROAD
LONDON NW8 6JD
ROOF PLAN

Dwg. No. EE75/106 Rev. F

Date: AUGUST 2006
Scale: 1:50
Drawn: JW

REAR ELEVATION

Revision	Description	Date	By
E	OUTLINE OF EXISTING BUILDING SHOWN	8/1/07	PL

REVISIONS

DO NOT SCALE FROM DRAWING. USE FIGURED DIMENSIONS ONLY. WHERE APPLICABLE, CHECK DIMENSIONS ON SITE PRIOR TO COMMENCEMENT OF WORKS

WEIGHTMAN & BULLEN
ARCHITECTS
tel: 020 7323 9593 fax: 020 7637 0806

Project: 87 avenue road
london nw8 6jd
REAR ELEVATION

Dwg. No. 5535/107 Rev. E

Date: August 2006
Scale: 1:50
Drawn: JW
Checked:

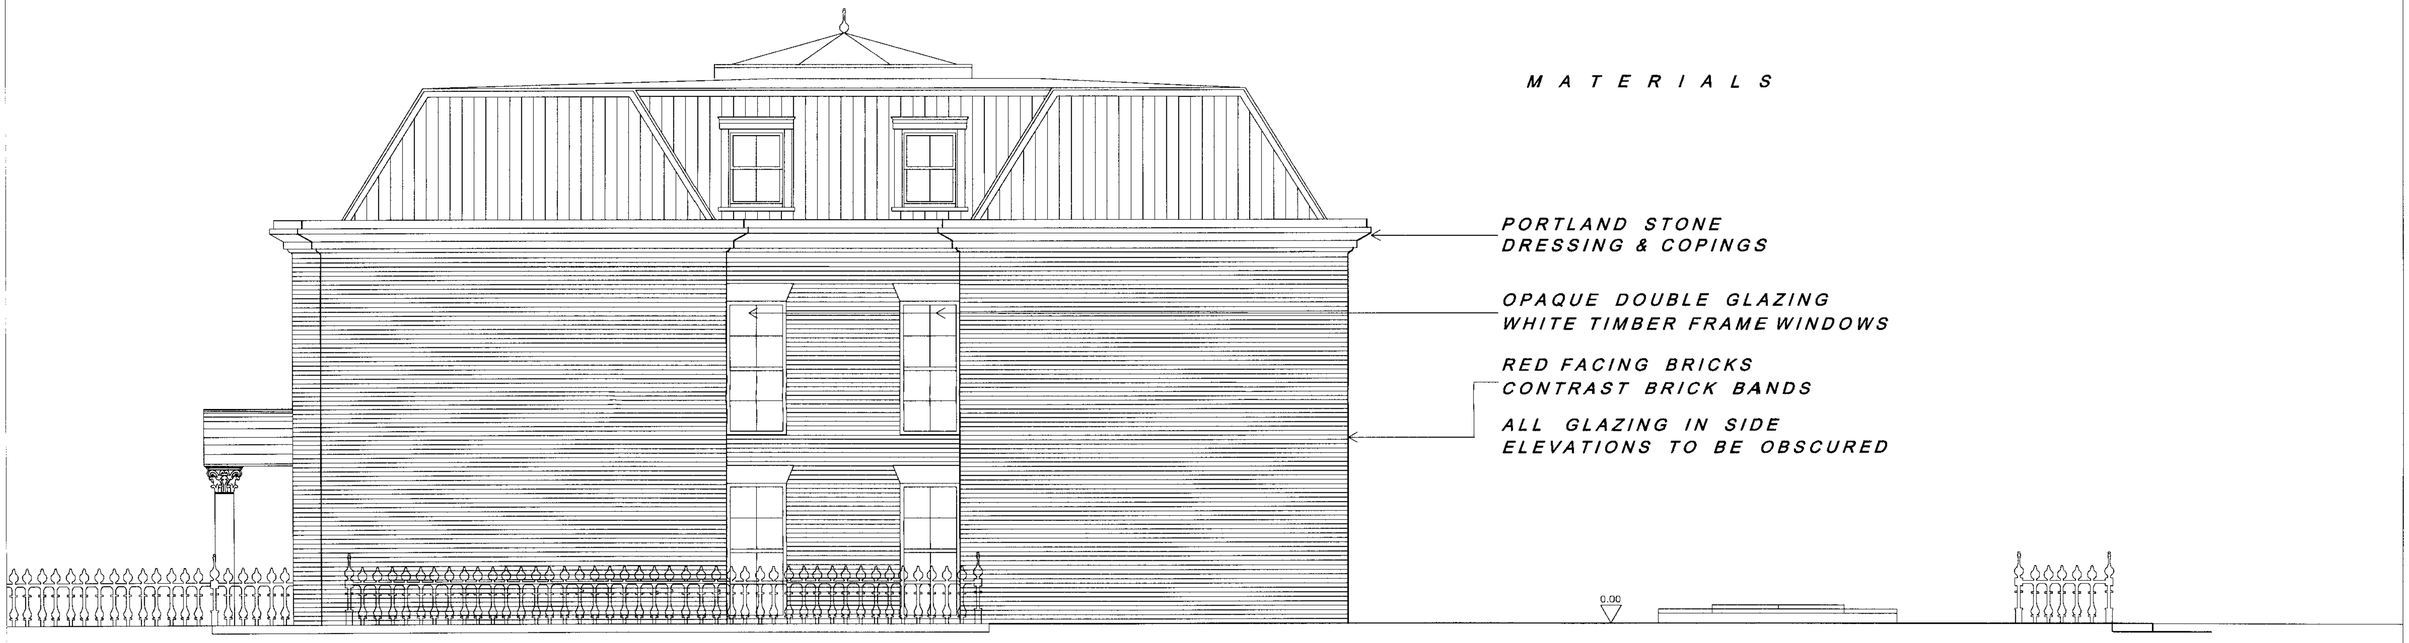

Revision	Description	Date	By
G	BUILDING MADE NARROWER	04/05/07	MS
F	BUILDING MADE NARROWER AS ON PLAN, CAR LIFT ADDED	05/04/07	MS

REVISIONS

DO NOT SCALE FROM DRAWING. USE FIGURED DIMENSIONS ONLY. WHERE APPLICABLE, CHECK DIMENSIONS ON SITE PRIOR TO COMMENCEMENT OF WORKS.

WEIGHTMAN & BULLEN
ARCHITECTS
tel: 020 7323 9593 fax: 020 7637 0806
e-mail: wb@wb-london.com

Project: 87 AVENUE ROAD
LONDON NW8 6JD
SIDE ELEVATION NORTH-WEST

Date: August 2006
Scale: 1:50
Drawn: JW
Checked: RB

Dwg. No. 5535/108 Rev. G

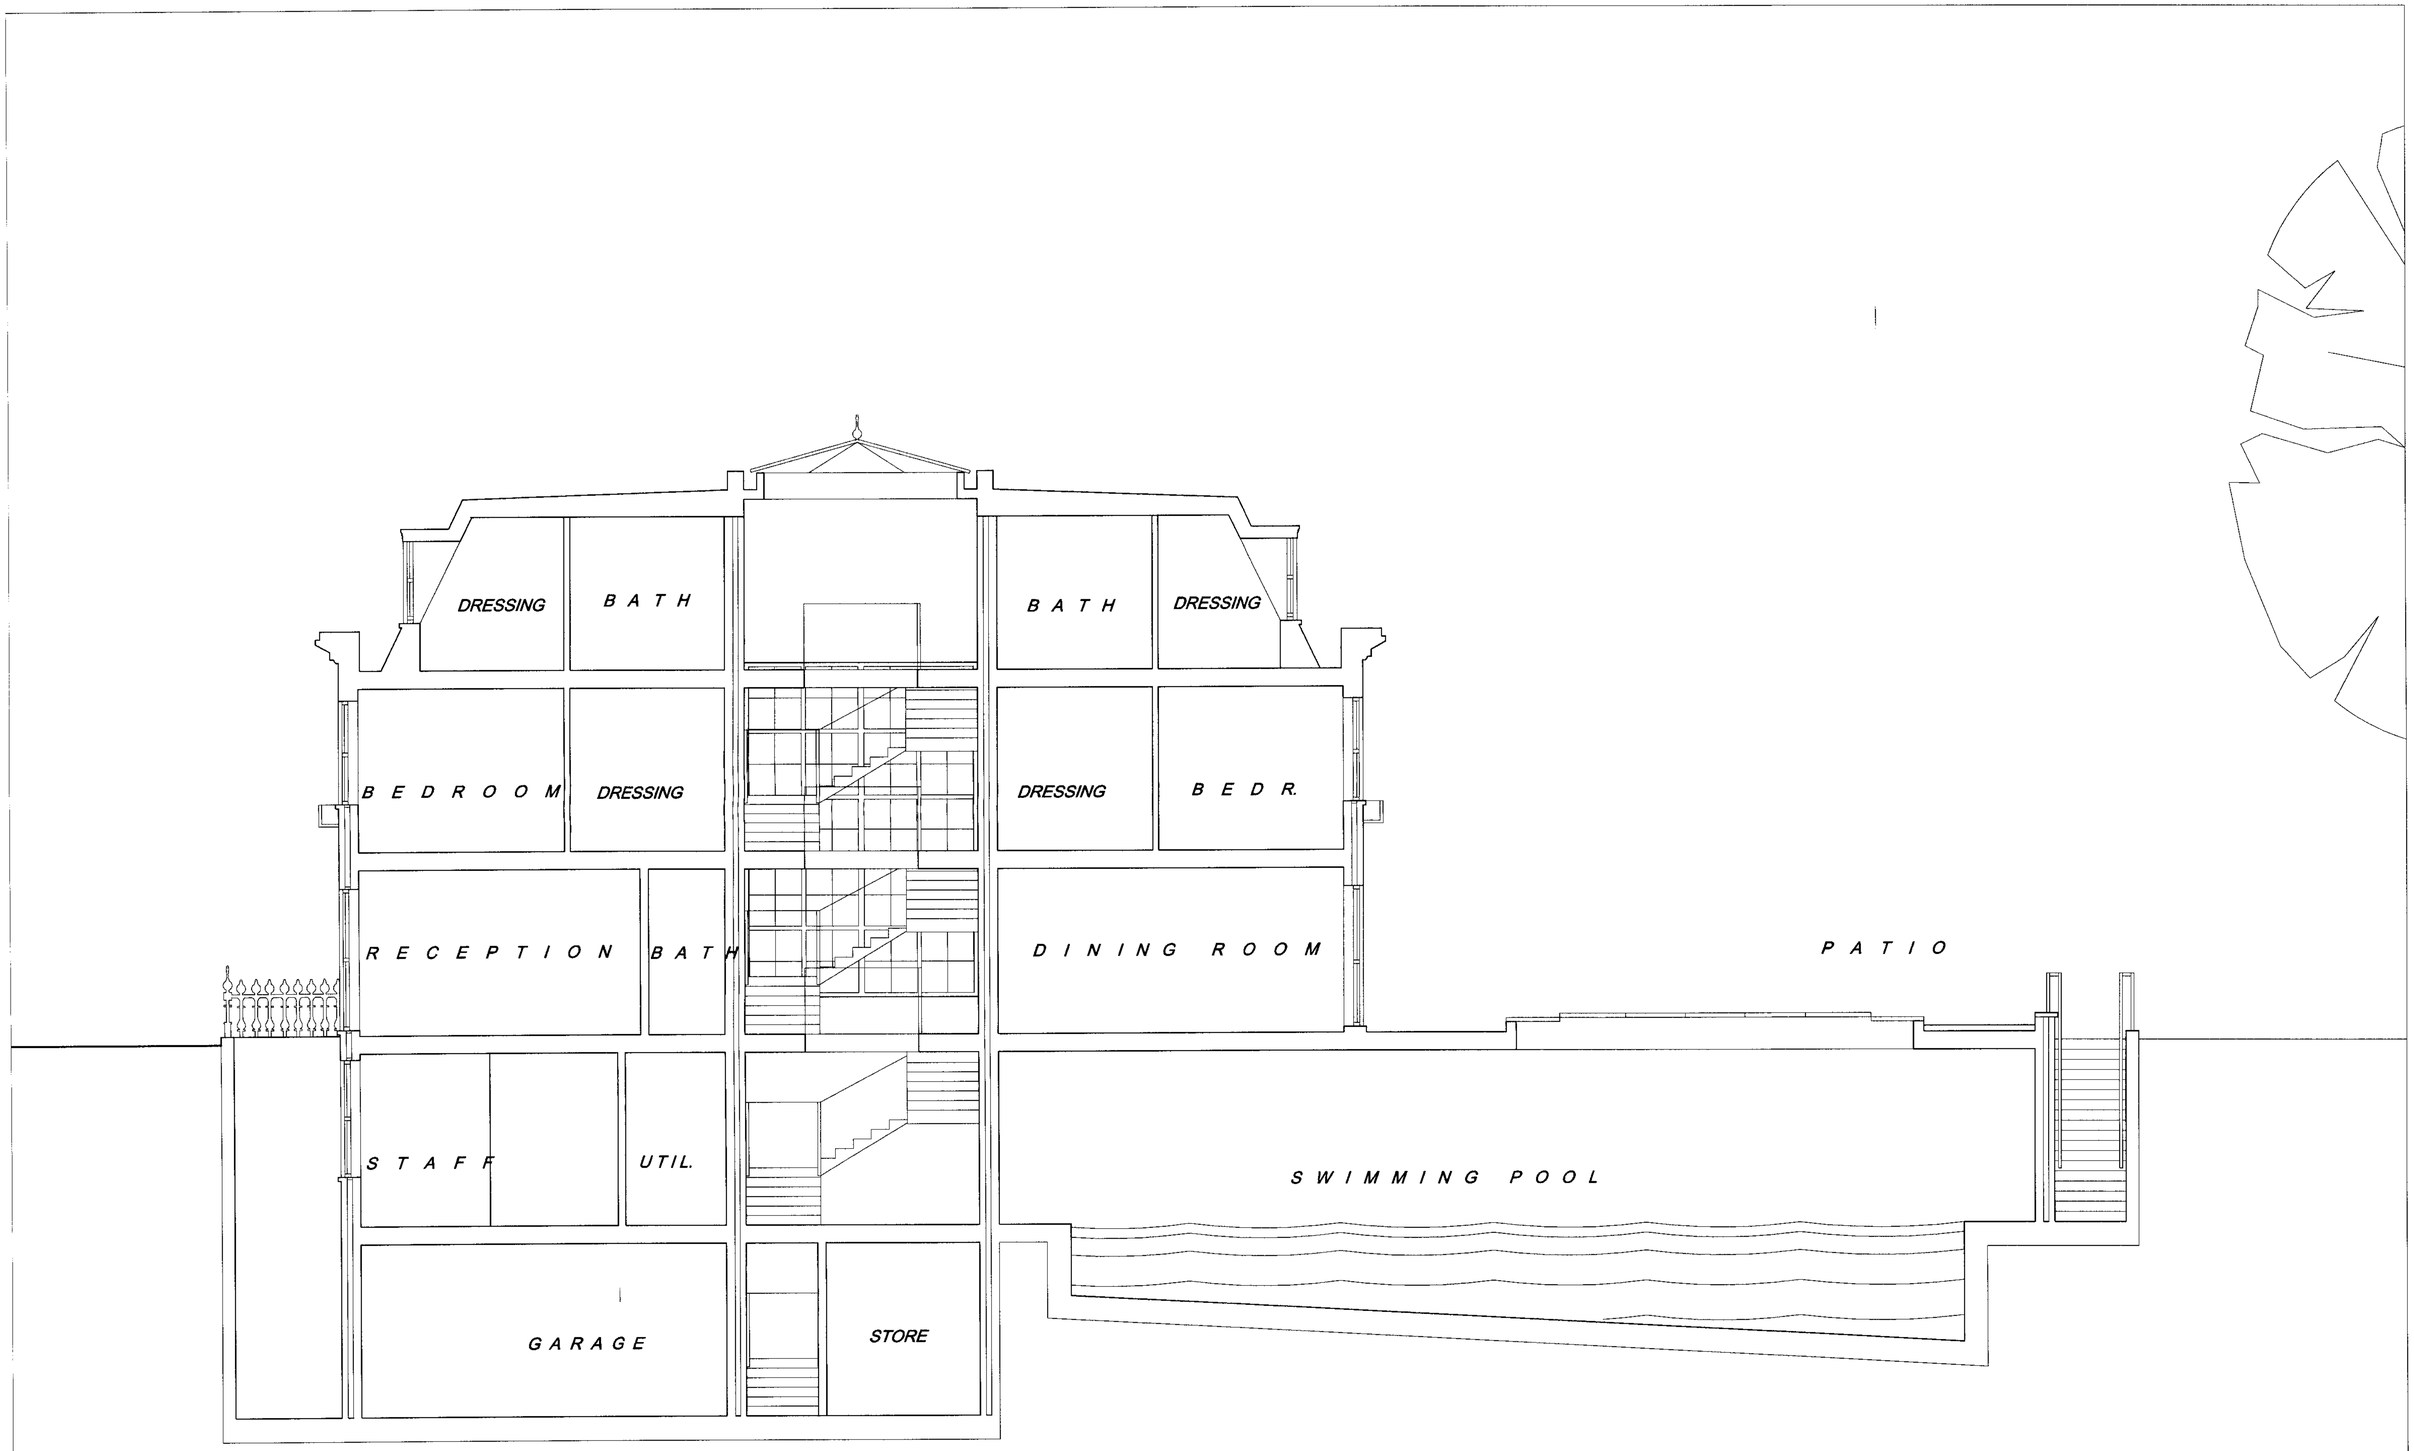

Revision	Description	Date	By
E	ALTERED ACCODING CHANGES IN PLAN	04/05/07	MS

R E V I S I O N S

DO NOT SCALE FROM DRAWING. USE FIGURED DIMENSIONS ONLY. WHERE APPLICABLE, CHECK DIMENSIONS ON SITE PRIOR TO COMMENCEMENT OF WORKS.

WEIGHTMAN & BULLEN
A R C H I T E C T S
tel: 020 7323 9593 fax: 020 7637 0806
e-mail: wb@wb-london.com

Project: 87 AVENUE ROAD
LONDON NW8 6JD
SECTION

Dwg. No. 5535/109 Rev. E

Date: August 2006
Scale: 1:50
Drawn: JW
Checked: