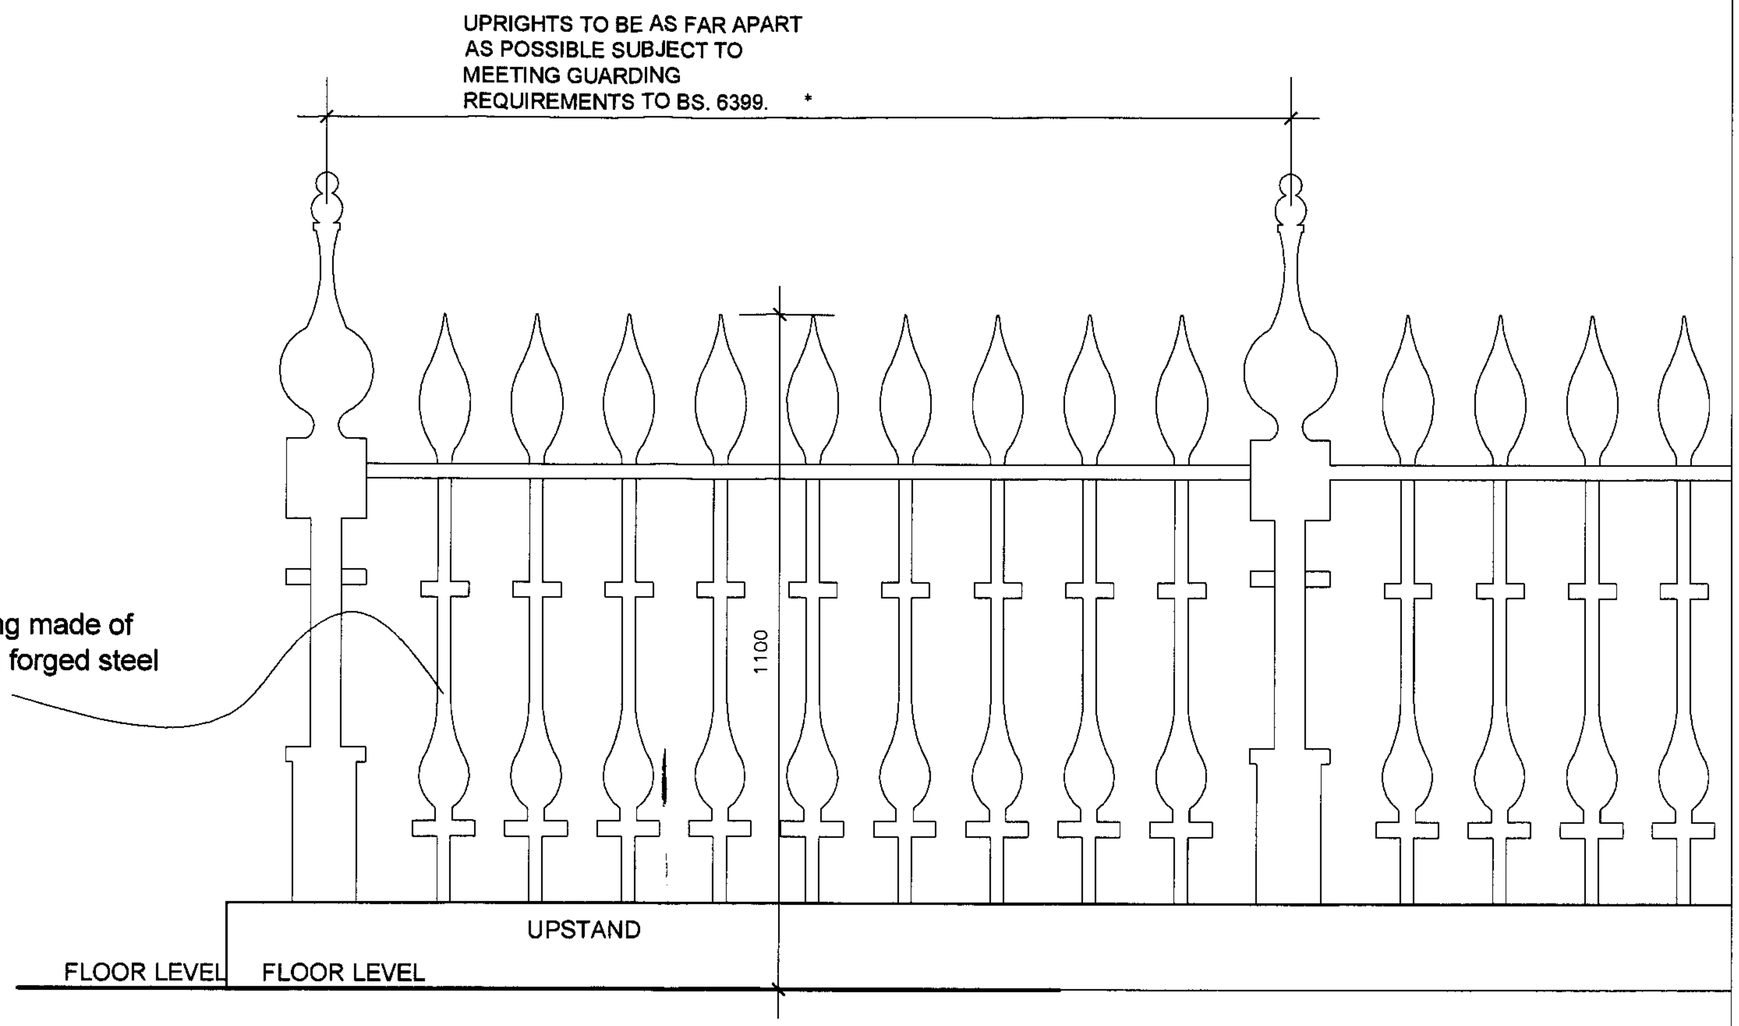

Traditional ornamental railing made of solid steel vertical bars with forged steel heads.
Painted black.

TYPICAL ELEVATION OF RAILINGS TO LIGHT WELL AND STAIRS

DO NOT SCALE FROM DRAWING. USE FIGURED DIMENSIONS ONLY. WHERE APPLICABLE, CHECK DIMENSIONS ON SITE PRIOR TO COMMENCEMENT OF WORKS.

WEIGHTMAN & BULLEN
ARCHITECTS
tel: 020 7323 9593 fax: 020 7637 0806
e-mail: wb@wb-london.com

Project	87 AVENUE ROAD LONDON NW8 6JD RAILING DETAILS		Date June 2006
			Scale 1:10/20
Dwg. No.	5535/111	Rev. A	Drawn PL
			Checked PB

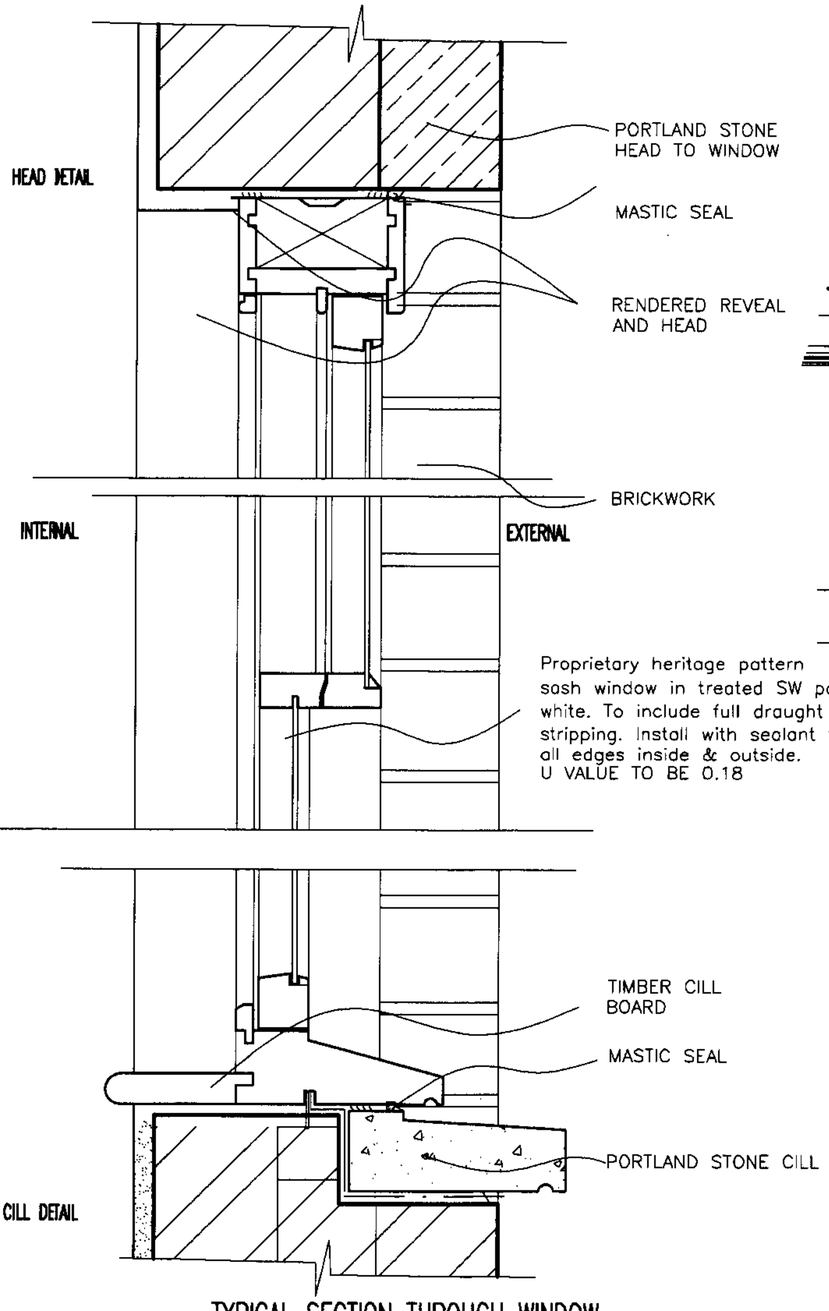

TYPICAL SECTION THROUGH WINDOW

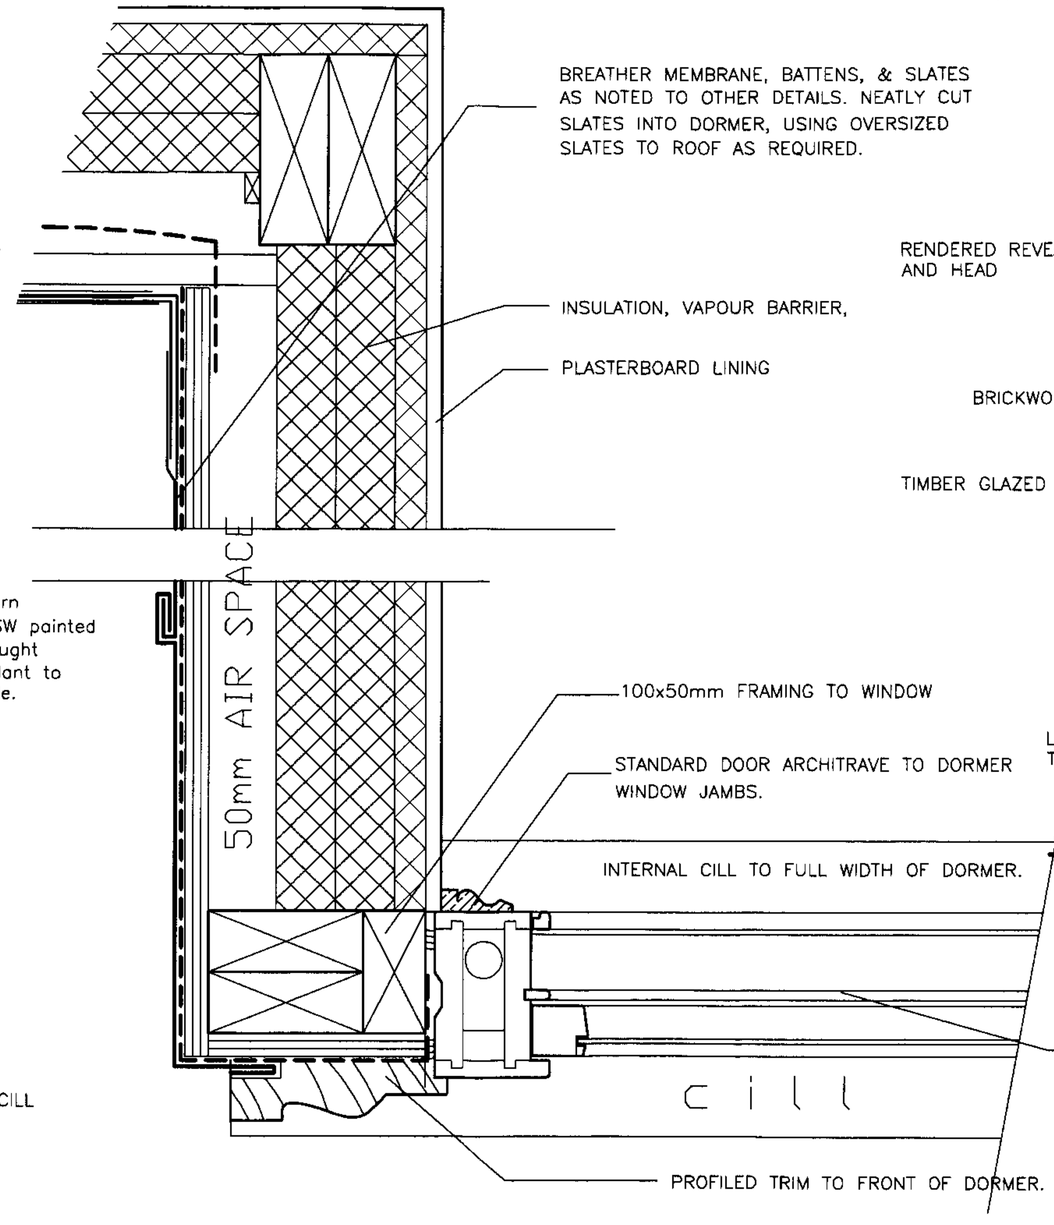

TYPICAL JAMB DETAIL OF DORMER

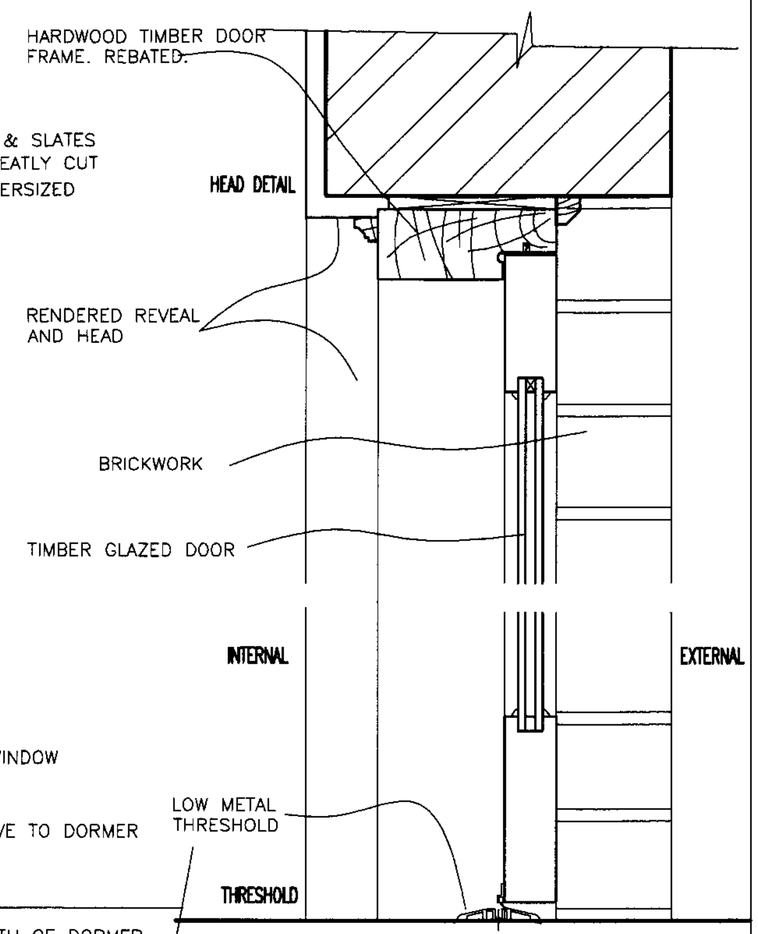

TYPICAL SECTION THROUGH DOOR

Proprietary heritage pattern sash window in treated SW painted white. To include full draught stripping. Install with sealant to all edges inside & outside. U VALUE TO BE 0.18

DO NOT SCALE FROM DRAWING. USE FIGURED DIMENSIONS ONLY. WHERE APPLICABLE, CHECK DIMENSIONS ON SITE PRIOR TO COMMENCEMENT OF WORKS.

WEIGHTMAN & BULLEN
ARCHITECTS
tel: 020 7323 9593 fax: 020 7637 0806
e-mail: wb@wb-london.com

Project	87 AVENUE ROAD LONDON NW8 6JD DOOR AND WINDOW DETAILS
Dwg. No.	5535/112
Rev.	A
Date	June 2006
Scale	1:5
Drawn	PL
Checked	PB

M A T E R I A L S

PORTLAND STONE
DRESSING & COPINGS

CLEAR DOUBLE GLAZING
WHITE TIMBER FRAME WINDOWS

RED FACING BRICKS WITH
CONTRASTING BRICK BANDS

REDLAND GREY SLATES TO ROOF
WITH LEAD LINED DORMER CHEEKS

STREET ELEVATION

Revision	Description	Date	By
G	RAILINGS ALTERED	05/04/07	MS

REVISIONS

DO NOT SCALE FROM DRAWING. USE FIGURED DIMENSIONS ONLY. WHERE APPLICABLE, CHECK DIMENSIONS ON SITE PRIOR TO COMMENCEMENT OF WORKS

WEIGHTMAN & BULLEN
ARCHITECTS
tel: 020 7323 9593 fax: 020 7637 0806
e-mail: wb@wb-london.com

Project: 87 AVENUE ROAD
LONDON NW8 6JD
STREET ELEVATION

Dwg. No. 5535/113 Rev. G

Date: August 2006
Scale: 1:50
Drawn: JW
Checked: PB

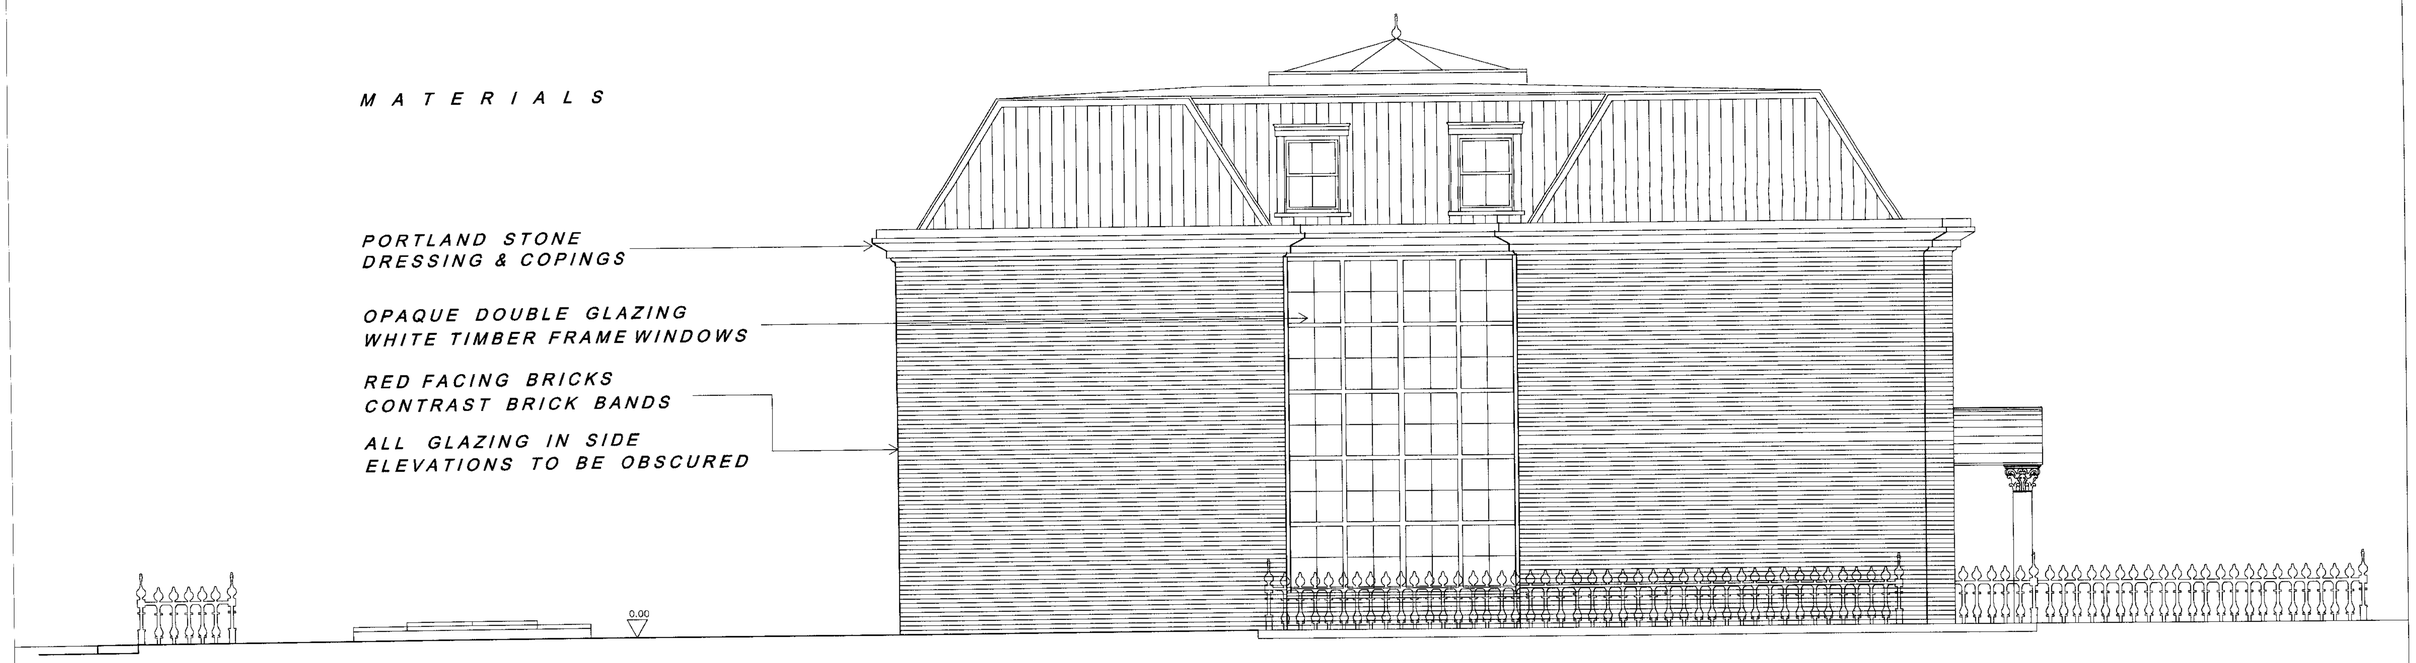

Revision	Description	Date	By
C	BUILDING MADE NARROWER	04/05/07	MS
B	BUILDING MADE NARROWER AS ON PLAN	05/04/07	MS

REVISIONS

DO NOT SCALE FROM DRAWING. USE FIGURED DIMENSIONS ONLY. WHERE APPLICABLE, CHECK DIMENSIONS ON SITE PRIOR TO COMMENCEMENT OF WORKS

WEIGHTMAN & BULLEN
ARCHITECTS
tel: 020 7323 9593 fax: 020 7637 0806
e-mail: wb@wb-london.com

Project: 87 AVENUE ROAD
LONDON NW8 6JD
SOUTH-EAST ELEVATION

Dwg. No. 5535/114 Rev. C

Date	August 2006
Scale	1:50
Drawn	JW
Checked	PB