Existing shopfront

Neighbouring Store to the right of Miss Sixty - Speedo has internally illuminated projecting signs existing

Proposed internally illuminated projecting sign on Shorts Gardens - see signage details below.

Proposed internally illuminated projecting sign on Neal Street - see signage details below.

PROPOSED ELEVATION
TO SHORTS GARDEN
SCALE 1:50

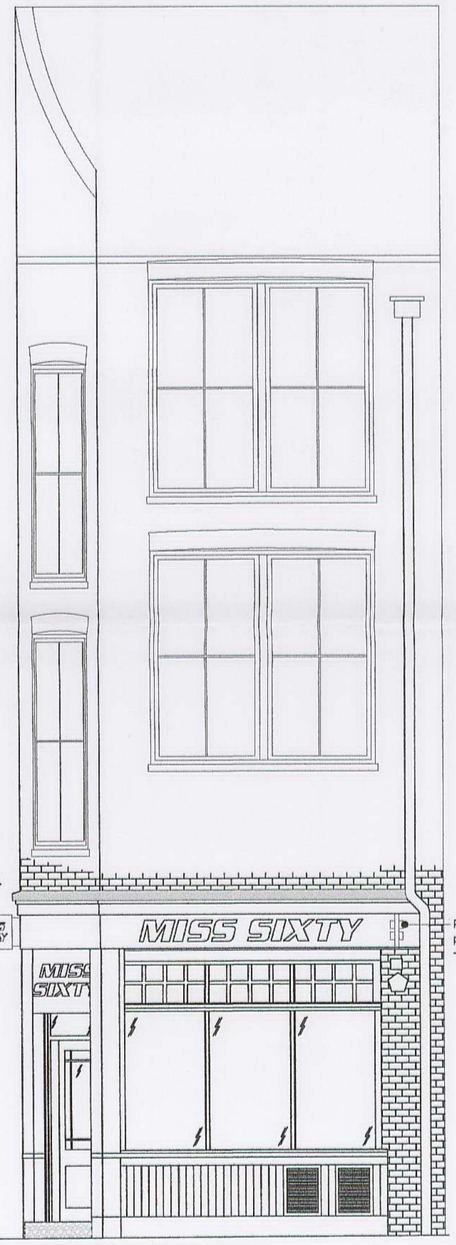

Proposed internally illuminated projecting sign on Short Gardens - see signage details below.

Proposed internally illuminated projecting sign on Shorts Gardens - see signage details below.

PROPOSED ELEVATION
TO NEAL STREET
SCALE 1:50

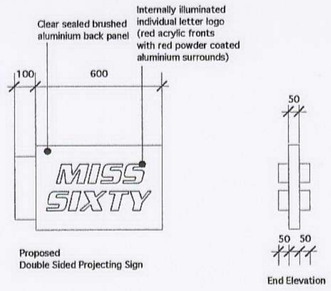

2no. Proposed Projecting Sign - Details
Scale 1:20 @ A2

Rev A: Amendment showing correct signage detail - submitted for planning approval 16.05.07 KN

Leckenby associates ltd — design • project management • quantity surveying				
220 Northfield Avenue • London • W13 9SJ tel: 0208 810 1177 • fax: 0208 810 1199	Client: Sixty UK	Drawing Title: PROPOSED ELEVATION	By: KN	
Project: Sixty - 39 Neal Street, Covent Garden, London, WC1V 9PJ	Scale: 1:50@A2 / Date: 03/2007	Drawing No.: SIXTY_NEAL_PP_E1	Revision: A	