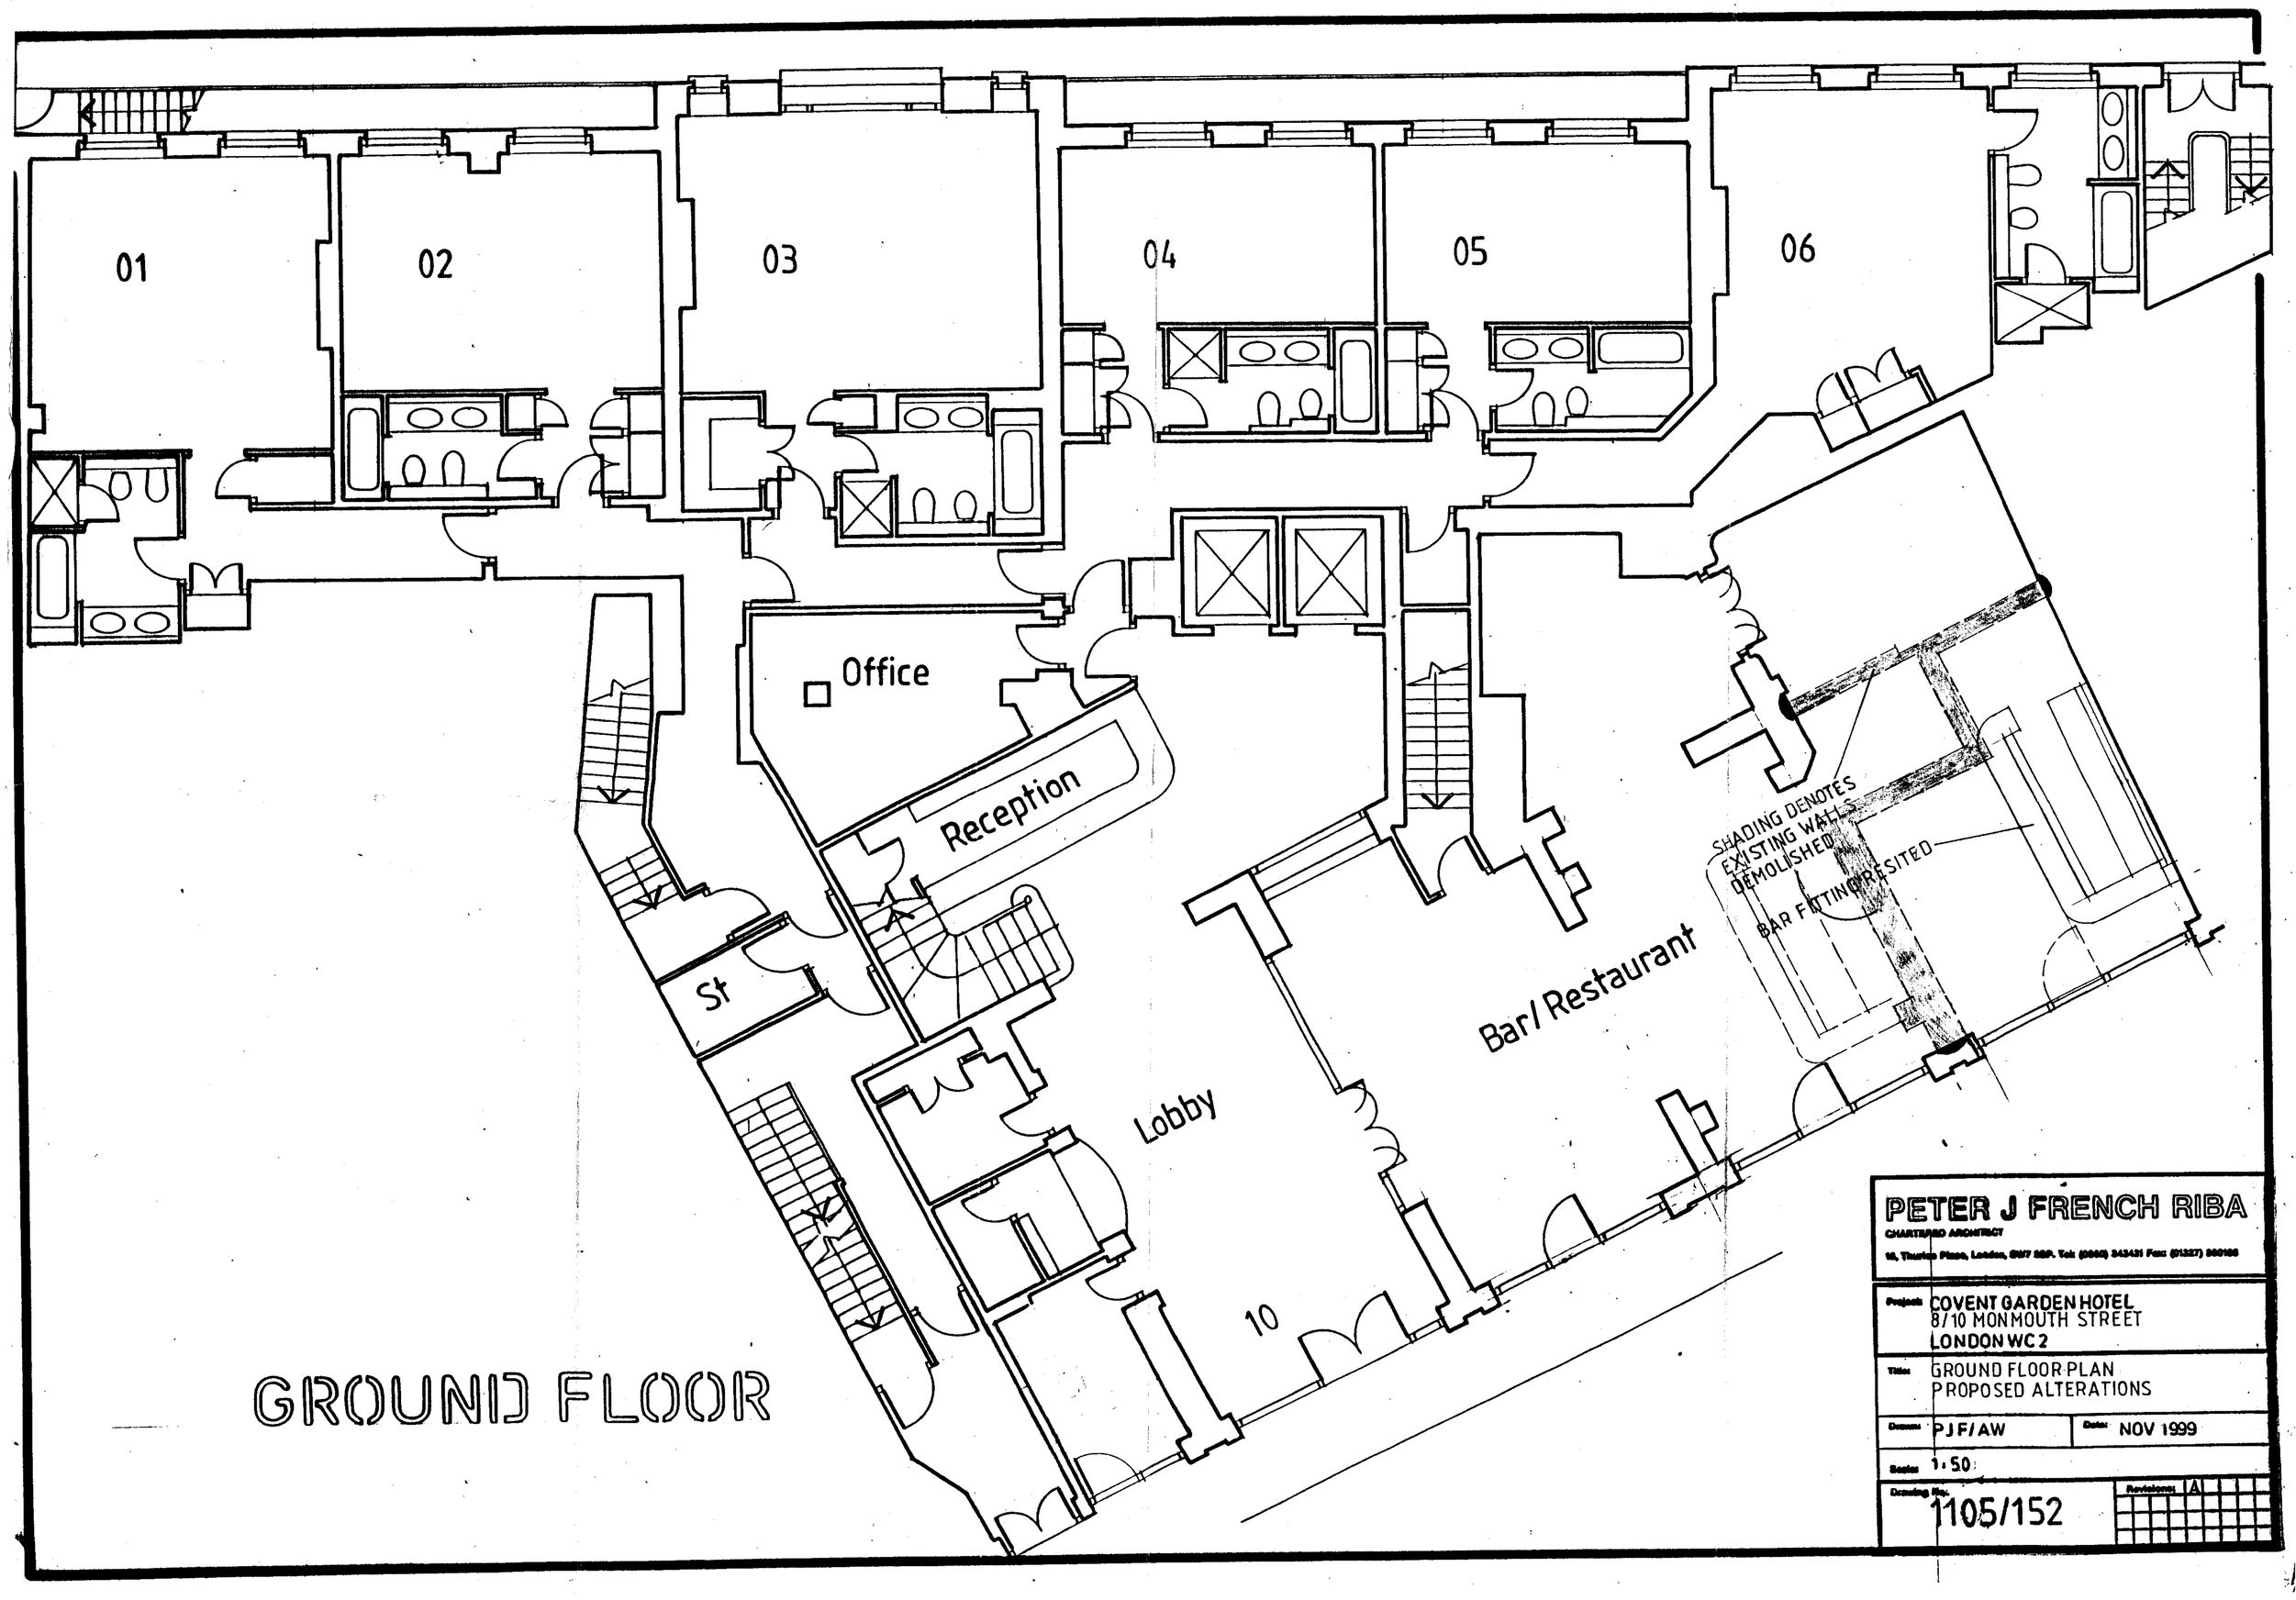
01
02
03
04
05
06
Office
Reception
St
Lobby
Bar/ Restaurant
10
SHADING DENOTES EXISTING WALLS DEMOLISHED
BAR FITTING RESITED
GROUND FLOOR
PETER J FRENCH RIBA
CHARTERED ARCHITECT
Project COVENT GARDEN HOTEL
8/10 MONMOUTH STREET
LONDON WC 2
Title GROUND FLOOR PLAN
PROPOSED ALTERATIONS
Drawn PJF/AW
Date NOV 1999
Scale 1:50
Drawing No. 1105/152
Revisions A

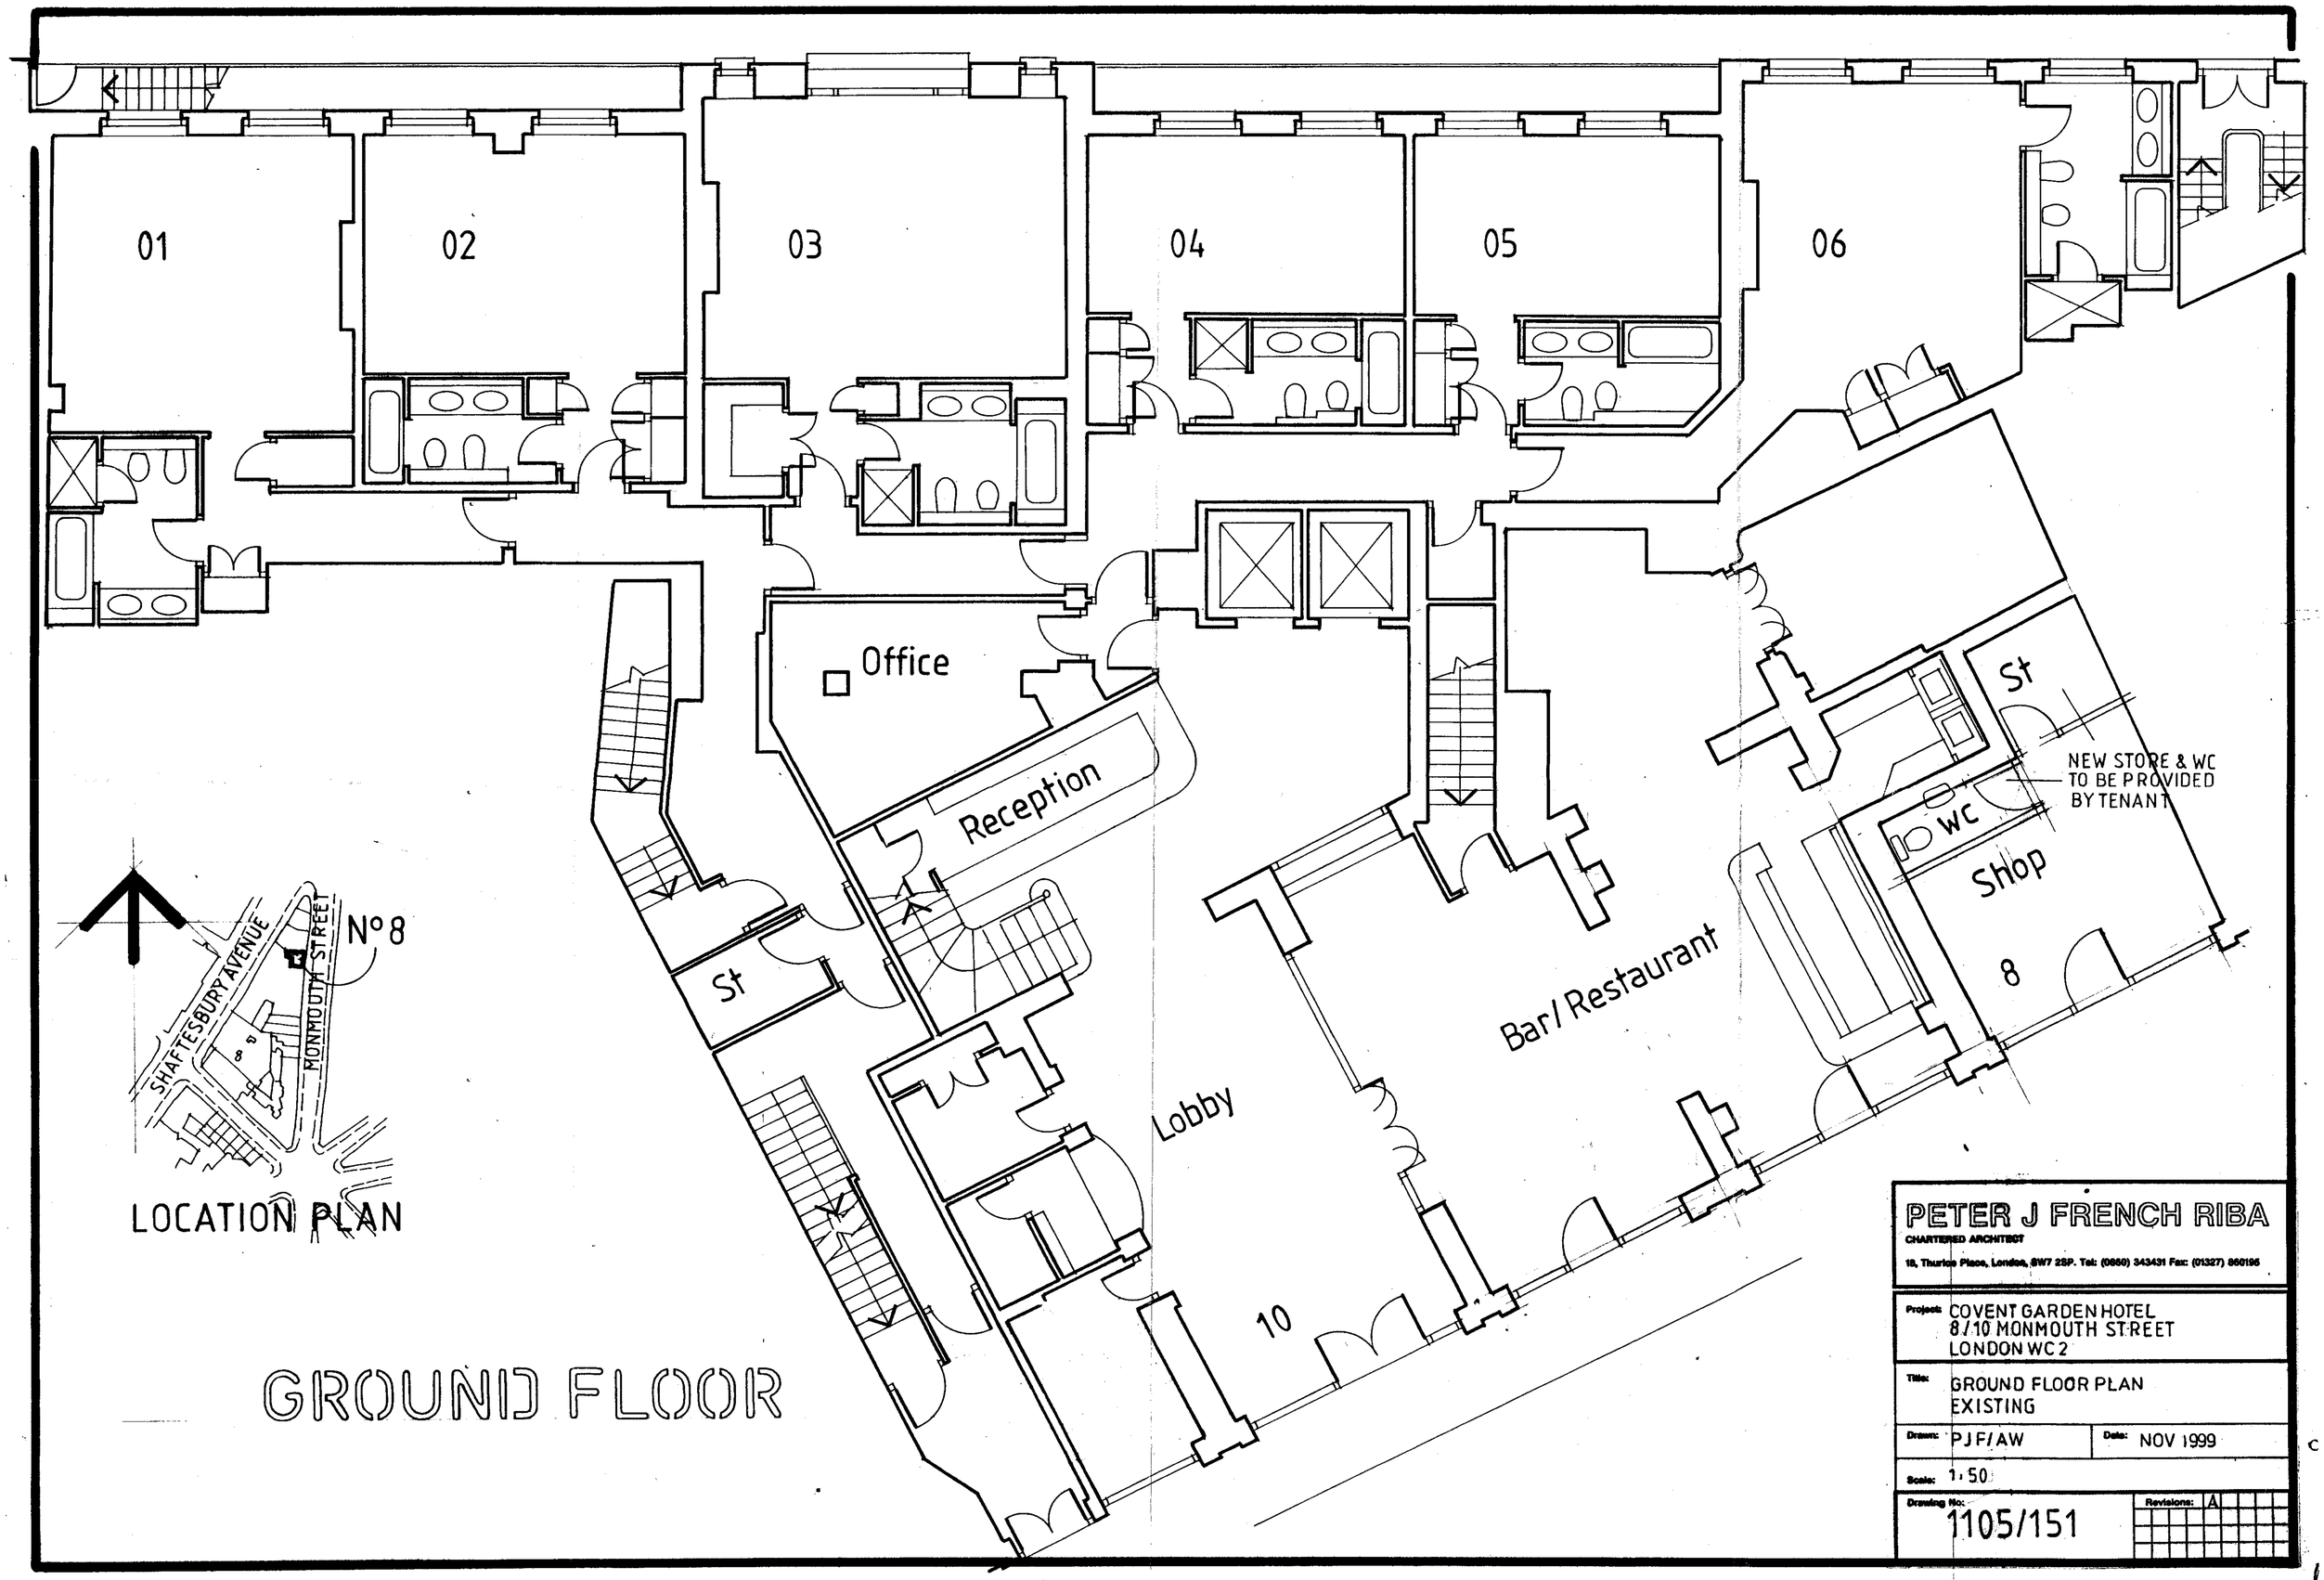
01
02
03
04
05
06
Office
Reception
St
Lobby
Bar/Restaurant
St
NEW STORE & WC
TO BE PROVIDED
BY TENANT
WC
Shop
8
10
SHAFTESBURY AVENUE
MONMOUTH STREET
Nº 8
LOCATION PLAN
GROUND FLOOR
PETER J FRENCH RIBA
CHARTERED ARCHITECT
10, Thurloe Place, London, SW7 2SP. Tel: (0660) 343431 Fax: (01327) 860195
Project: COVENT GARDEN HOTEL
8/10 MONMOUTH STREET
LONDON WC2
Title: GROUND FLOOR PLAN
EXISTING
Drawn: PJF/AW
Date: NOV 1999
Scale: 1:50
Drawing No: 1105/151
Revisions: A