Combisol Awning

Fully enclosed awning with the complete mechanism contained within the cassette. The fabric case supports the roller-tube protecting the fabric along its entire length.
Front and back seals ensure good enclosure.
Awning to be fixed into brickwork at height shown.
Awning canopy to have maximum projection of 1500mm when is use. Colour to match Public House Scheme

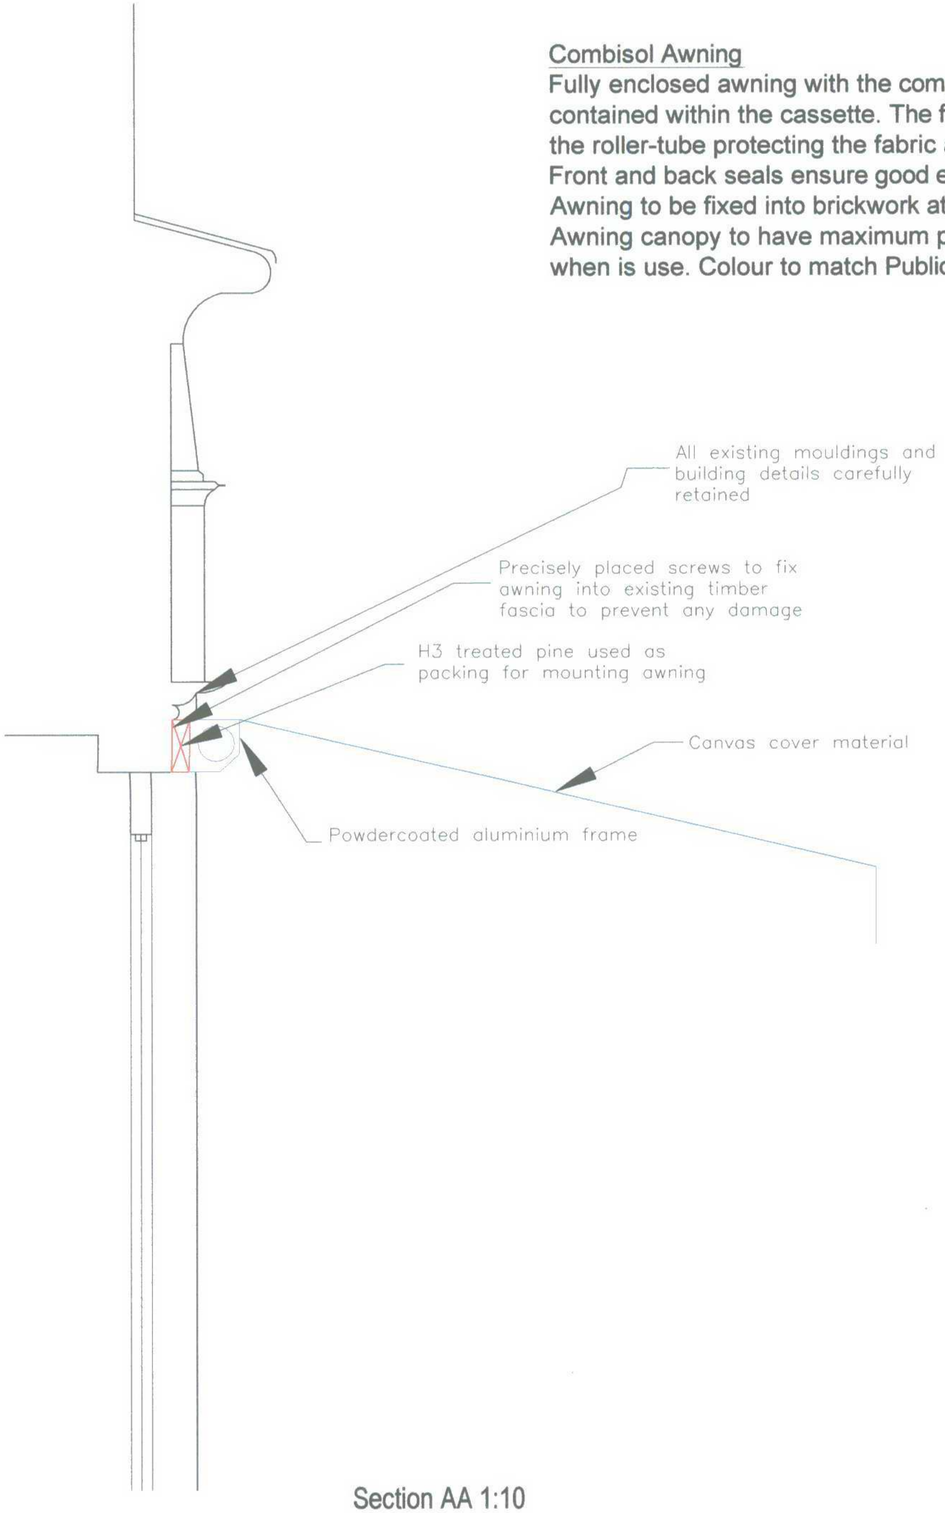

Section AA 1:10

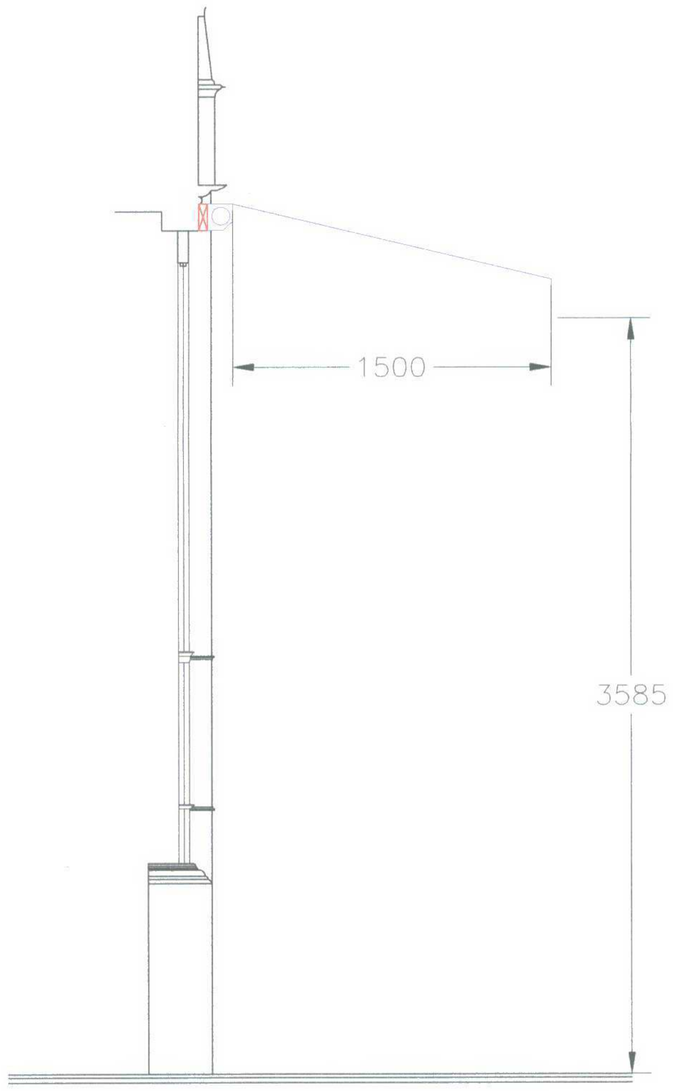

Section AA 1:20

Notes

Do not scale dimensions direct from this drawing. All setting out and constructional dimensions should be carefully checked on site before commencement of work. This drawing is the copyright of PSE Associates.

Revisions

PSE ASSOCIATES
Quantity Surveying, Project Management, Building Surveying.
PSE
83 Queens Road Brighton BN1 3XE
telephone: +44 (0)1273 383 383
facsimile: +44 (0)1273 383 384
email: pse@pse-associates.co.uk
web: www.pse-associates.co.uk

Architect/Client
Spirit Group

Project :
The Rising Sun
46 Tottenham Court Road
London
W1 2EQ

Drawing title :
Proposed detail of awning

Scale : as shown at A2

Drawn D.T. Checked By

Date 14/05/07

Job N°. 4819 Drawing N°. 003

Status Planning

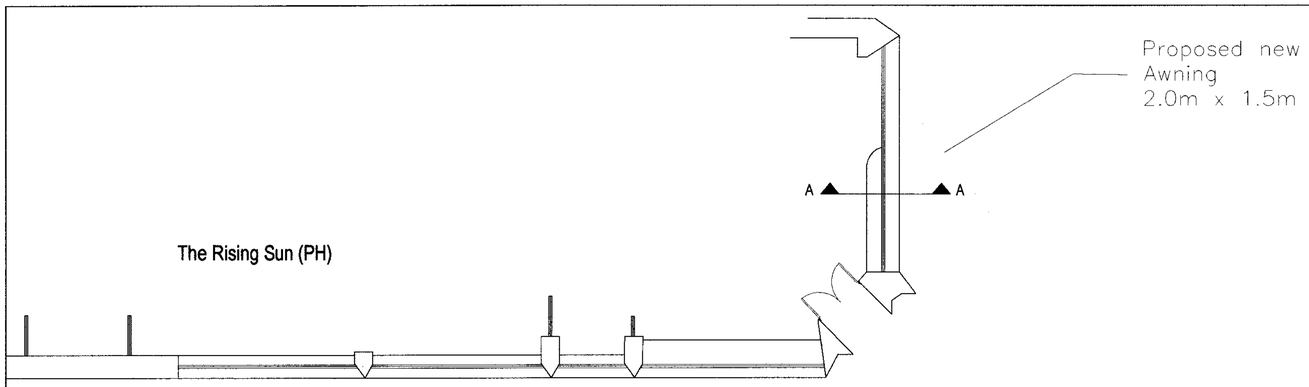

Site Plan
1:500

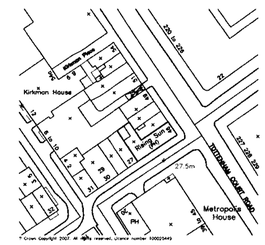

Location Plan
1:1250

Proposed Plan

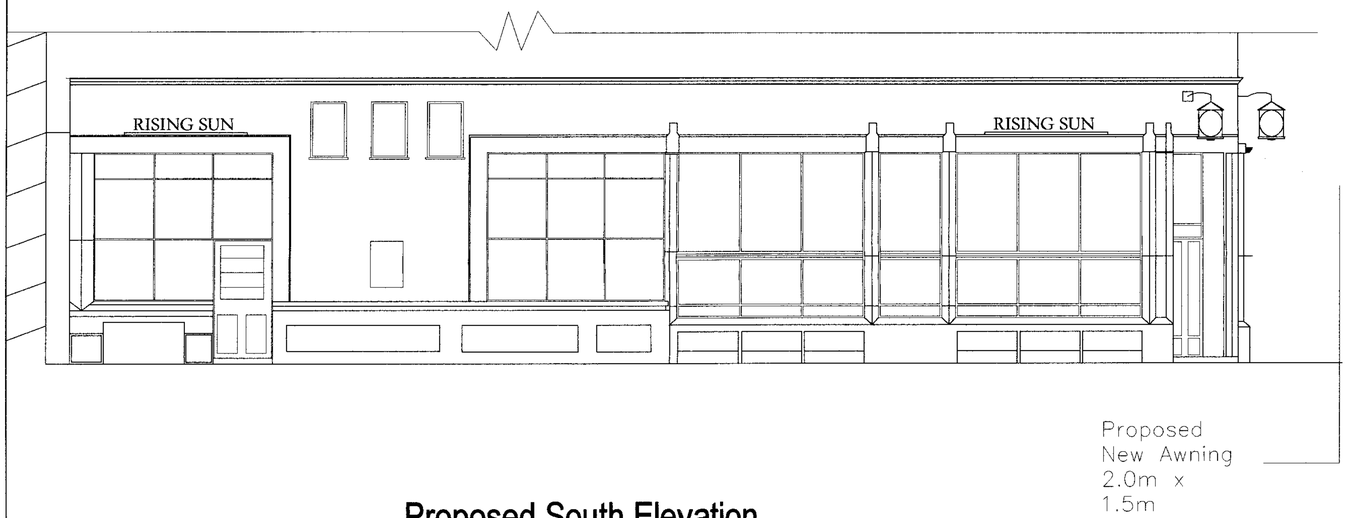

Proposed South Elevation

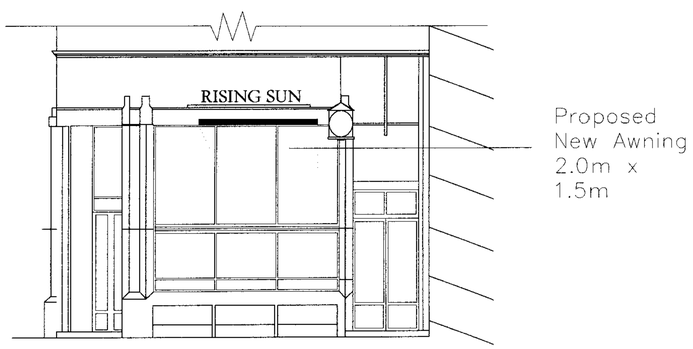

Proposed North East Elevation

Combisol Awning
Fully enclosed awning with the complete mechanism contained within the cassette. The fabric case supports the roller-tube protecting the fabric along its entire length.
Front and back seals ensure good enclosure.
Awning to be fixed into brickwork at height shown.
Awning canopy to have maximum projection of 1500mm when is use. Colour to be confirmed

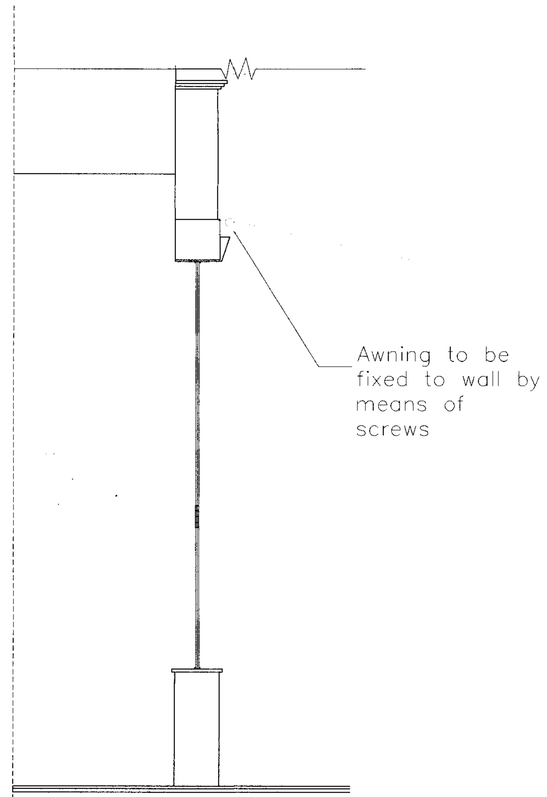

Section AA
1:20

Notes

Do not scale dimensions direct from this drawing. All setting out and constructional dimensions should be carefully checked on site before commencement of work. This drawing is the copyright of PSE Associates.

Revisions

RECEIVED
26 MAR 2007

PSE ASSOCIATES
Quantity Surveying. Project Management. Building Surveying.
PSE
83 Queens Road Brighton BN1 3XE
telephone: +44 (0)1273 383 383
facsimile: +44 (0)1273 383 384
email: pse@pse-associates.co.uk
web: www.pse-associates.co.uk

Architect/Client
Spirit Group

Project :
The Rising Sun
46 Tottenham Court Road
London
W1T 2ED

Drawing title :
Proposed plan and elevations

Scale : 1:50 or as shown
Drawn D.T. Checked By
Date 22/03/07
Job N°. 4819 Drawing N°. 002
Status Planning