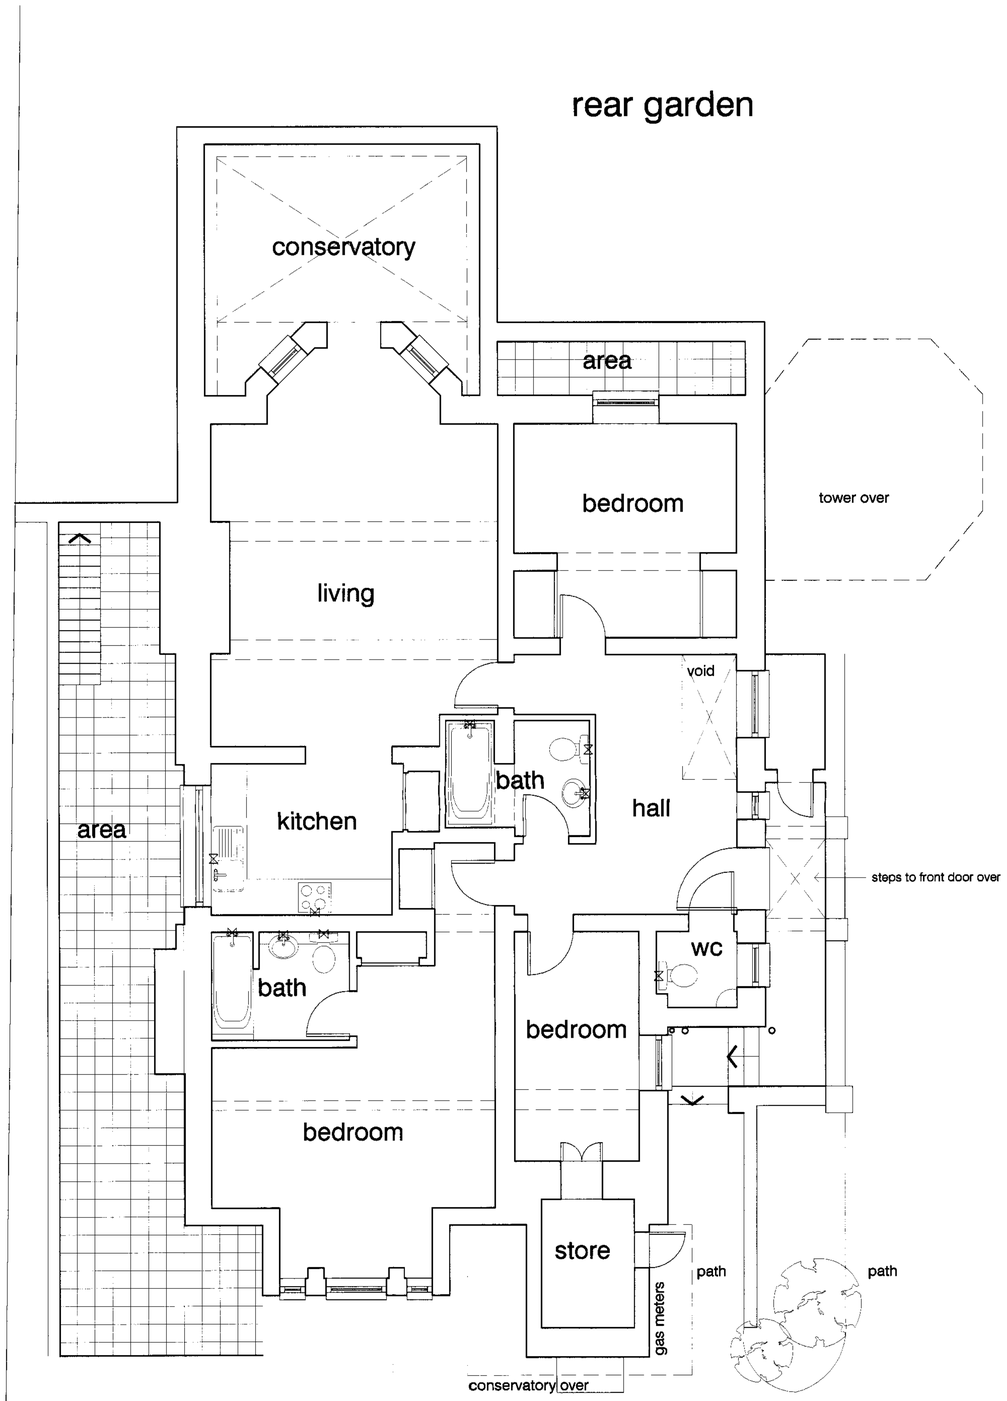

garden plan as existing

DVM
ARCHITECTS

4a Murray Street . London . NW1 9RE
Telephone 0207 485 2121 . Facsimile 0207 267 2527
e-mail: studio@dvmarch.com

Client
Mr and Mrs A Sastry

Project
7 Lyndhurst Road
Hampstead London NW3

Title
Garden Plan
as Existing

Scale	Date	Job No.
1:50	12.05.07	1654

Drawing No.	Rev.
1654/01	

All dimensions are to checked on site.

© This drawing is copyright and remains the property of David & Victoria Mercer at all times and may not be reproduced in part or whole without written consent.

west elevation as existing

front elevation as existing

DVM

ARCHITECTS

4a Murray Street . London . NW1 9RE

Telephone 0207 485 2121 . Facsimile 0207 267 2527

e-mail: studio@dvmarch.com

Client

Mr and Mrs A Sastry

Project

7 Lyndhurst Road
Hampstead London NW3

Title

Westand Front Elevations
as Existing

Scale	Date	Job No.
1:50	12.05.07	1654

Drawing No.	Rev.
1654/02	

All dimensions are to checked on site.

© This drawing is copyright and remains the property of David & Victoria Mercer at all times and may not be reproduced in part or whole without written consent.

east sectional elevation as existing

(true elevation into front area)

east elevation as existing

(windows to front area dotted)

DVM
ARCHITECTS

4a Murray Street . London . NW1 9
Telephone 0207 485 2121 . Facsimile 0207
e-mail: studio@dvmarch.com

Client
Mr and Mrs A Sastry

Project
7 Lyndhurst Road
Hampstead London N

Title
East Elevation + Se
as Existing

Scale	Date	Job No.
1:50	12.05.07	16

Drawing No.
1654/03

All dimensions are to checked on site.

© This drawing is copyright and remains the property of David
at all times and may not be reproduced in part or whole witho