A1

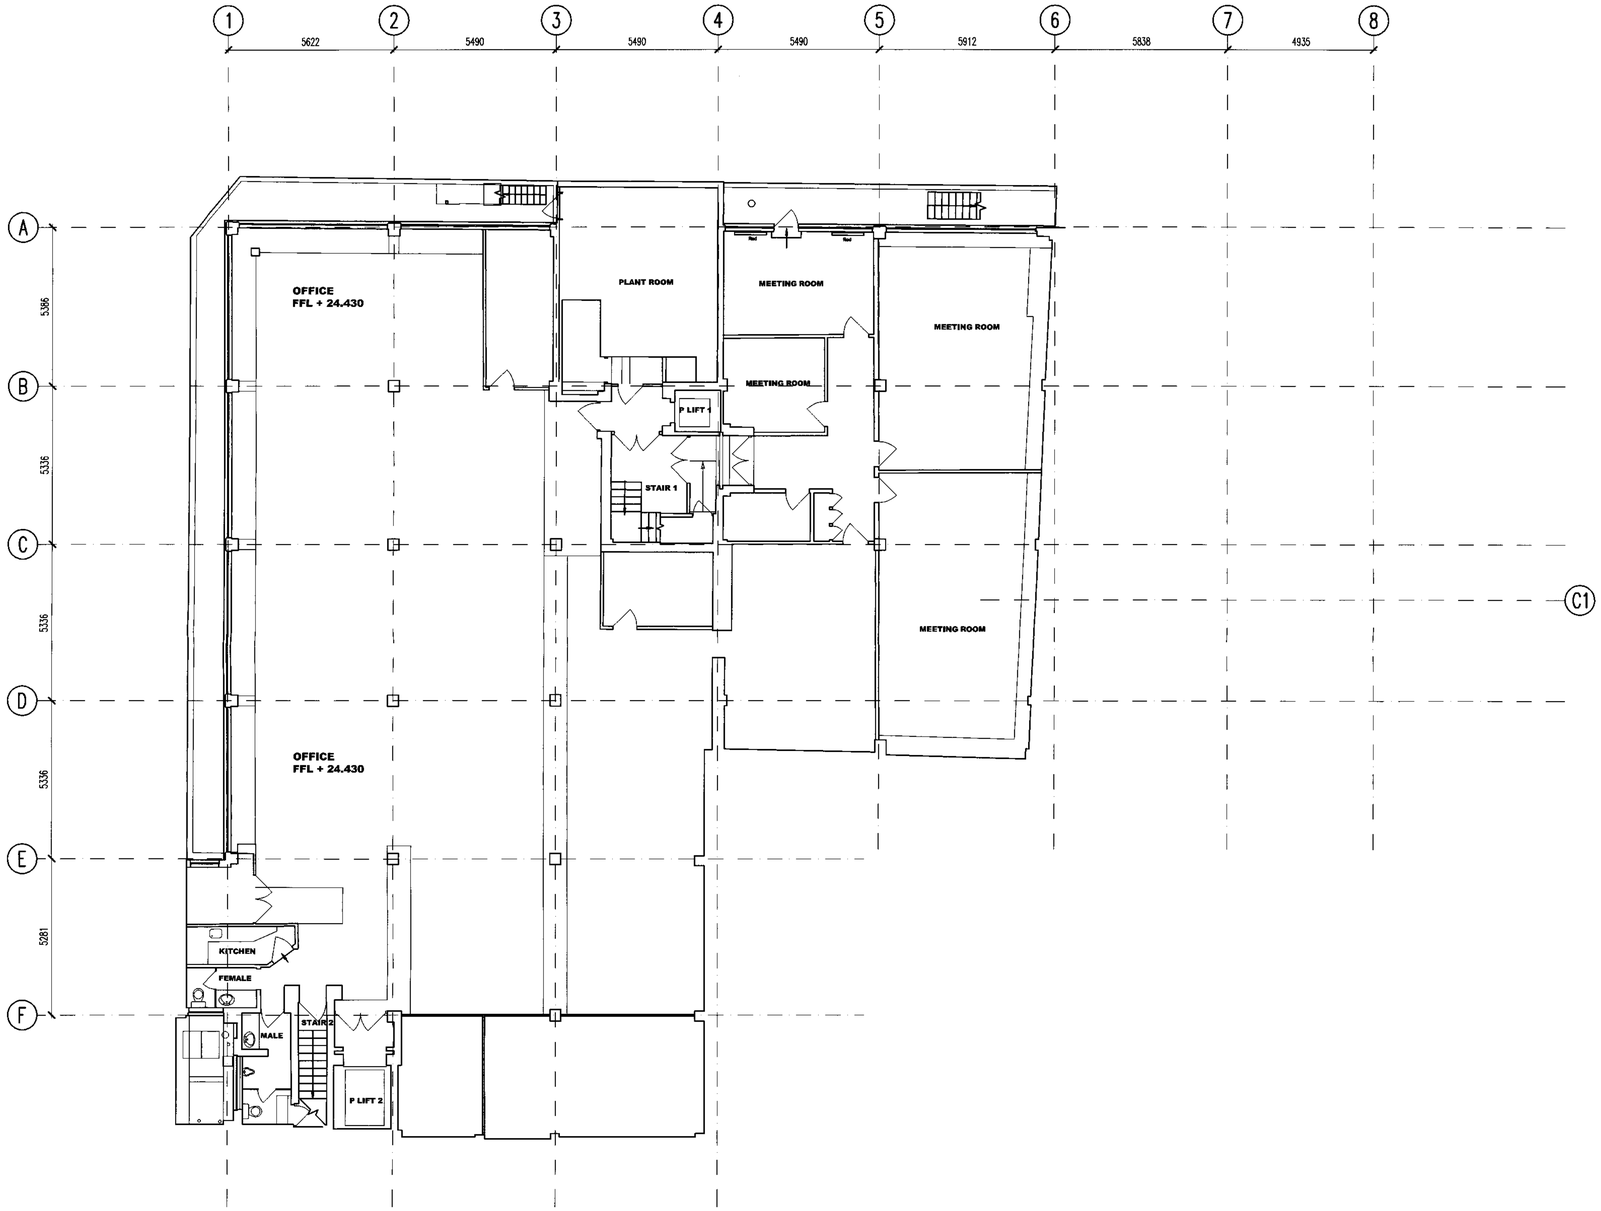

FIGURED DIMENSIONS ONLY TO BE USED

Notes

A	19/09/05	JPL	REISSUED FOR PLANNING

Revisions

Arup Associates

37 Fitzroy Square, London W1T 6EY
tel 020 7755 5555 fax 020 7755 2561
www.arupassociates.com

ASTA HOUSE

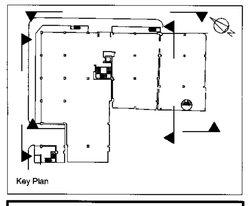

Key Plan

Drawing Title

BASEMENT LEVEL PLAN
EXISTING BUILDING

Scale bar 0 5 Metres
Scale 1:100

Scale 1:100

Status PLANNING

First Issued 23/04/07

Job No.	Dwg. No.	Rev.
AA39182-00	P 90-000	A

G:\Jobs\39182-00 Asta House\4-03 Drawings\4-03-01-02 Arch\Ga\PLANNING ISSUE SET 230407\P 90-000.dwg 26 Apr 2007 10:33:41 Id: 2D7B25F9-7A3F-4D93-BF26-6F6A205CBA34 claire-louise.moore
PLOT ID:

A1

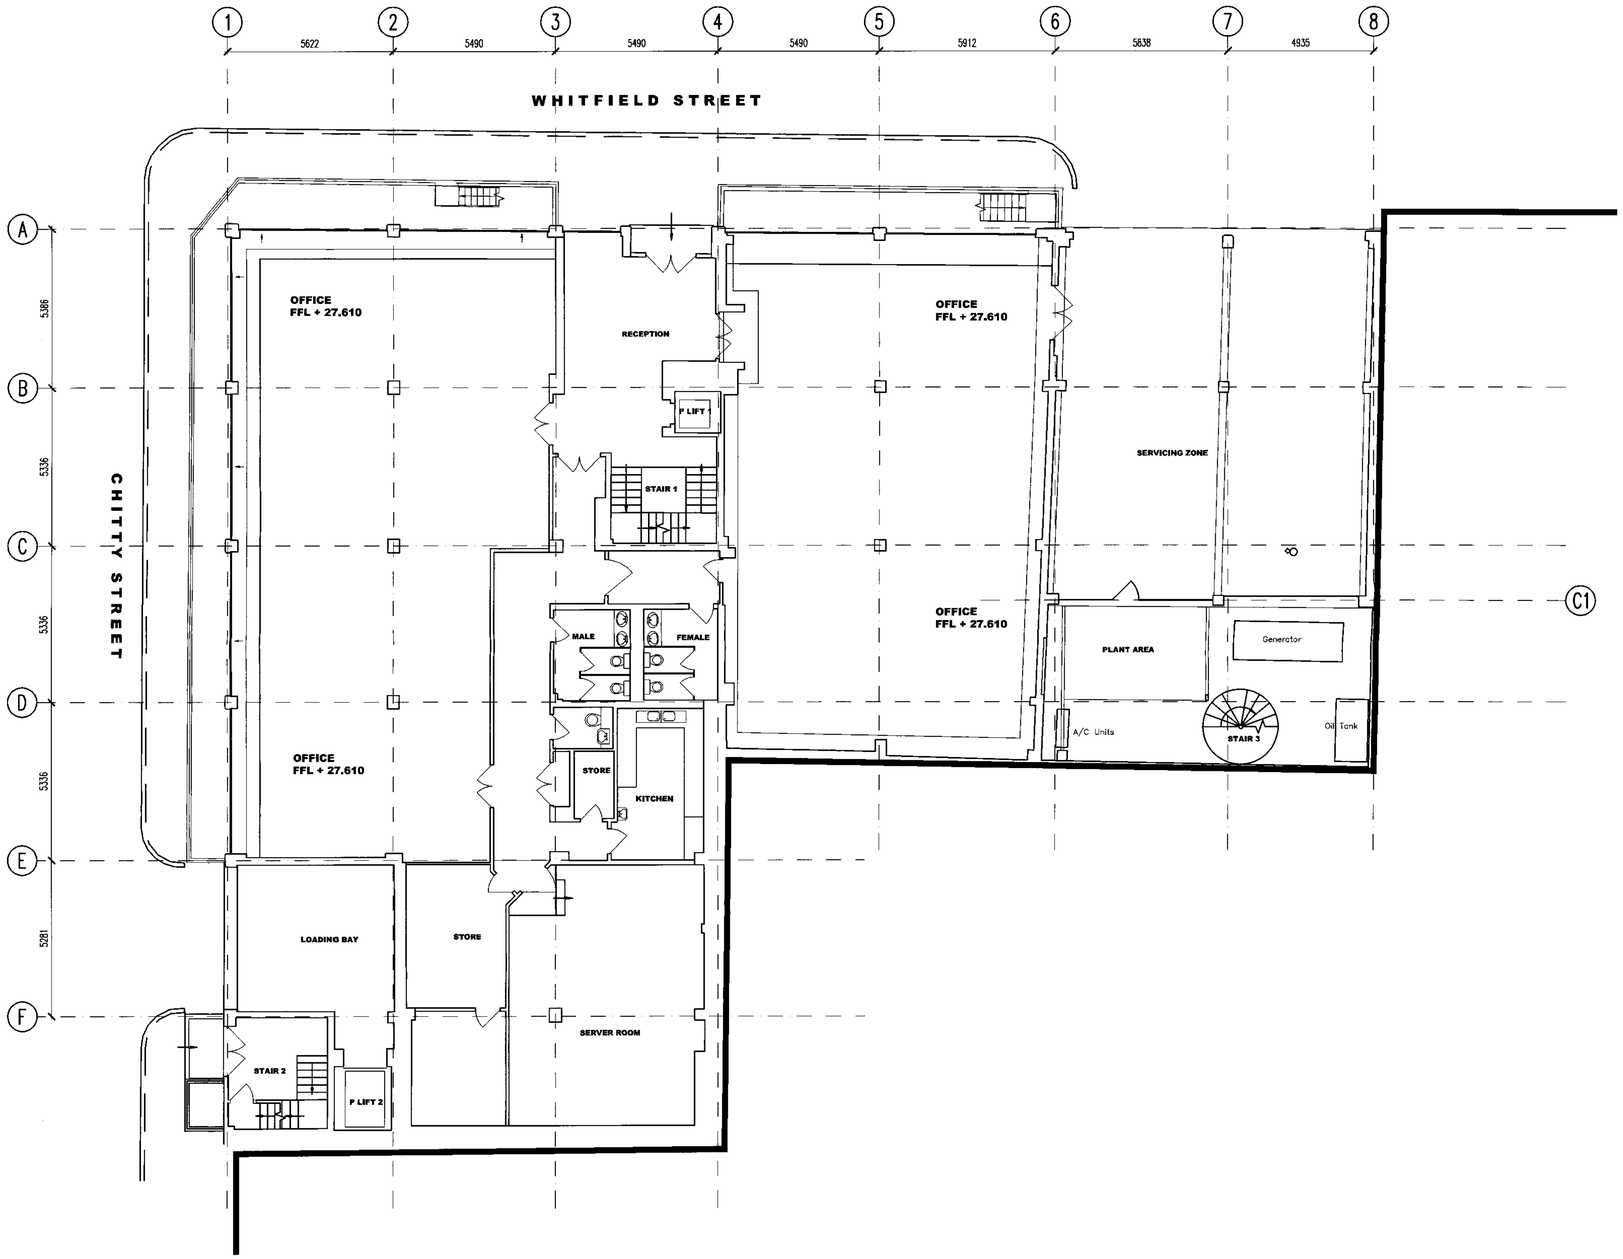

FIGURED DIMENSIONS ONLY TO BE USED

Notes

A	19/09/05	JPL	REISSUED FOR PLANNING

Revisions

Arup Associates

37 Fitzroy Square, London W1T 6EY
tel 020 7755 5555 fax 020 7755 2561
www.arupassociates.com

ASTA HOUSE

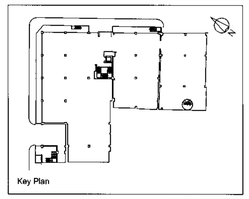

Key Plan

Drawing Title

GROUND FLOOR PLAN
EXISTING BUILDING

Scale bar 0 5 Metres
Scale 1:100

Scale 1:100

Status PLANNING

First Issued 23/04/07

Job No.	Dwg. No.	Rev.
AA39182-00 /	P 90-010	A

A1

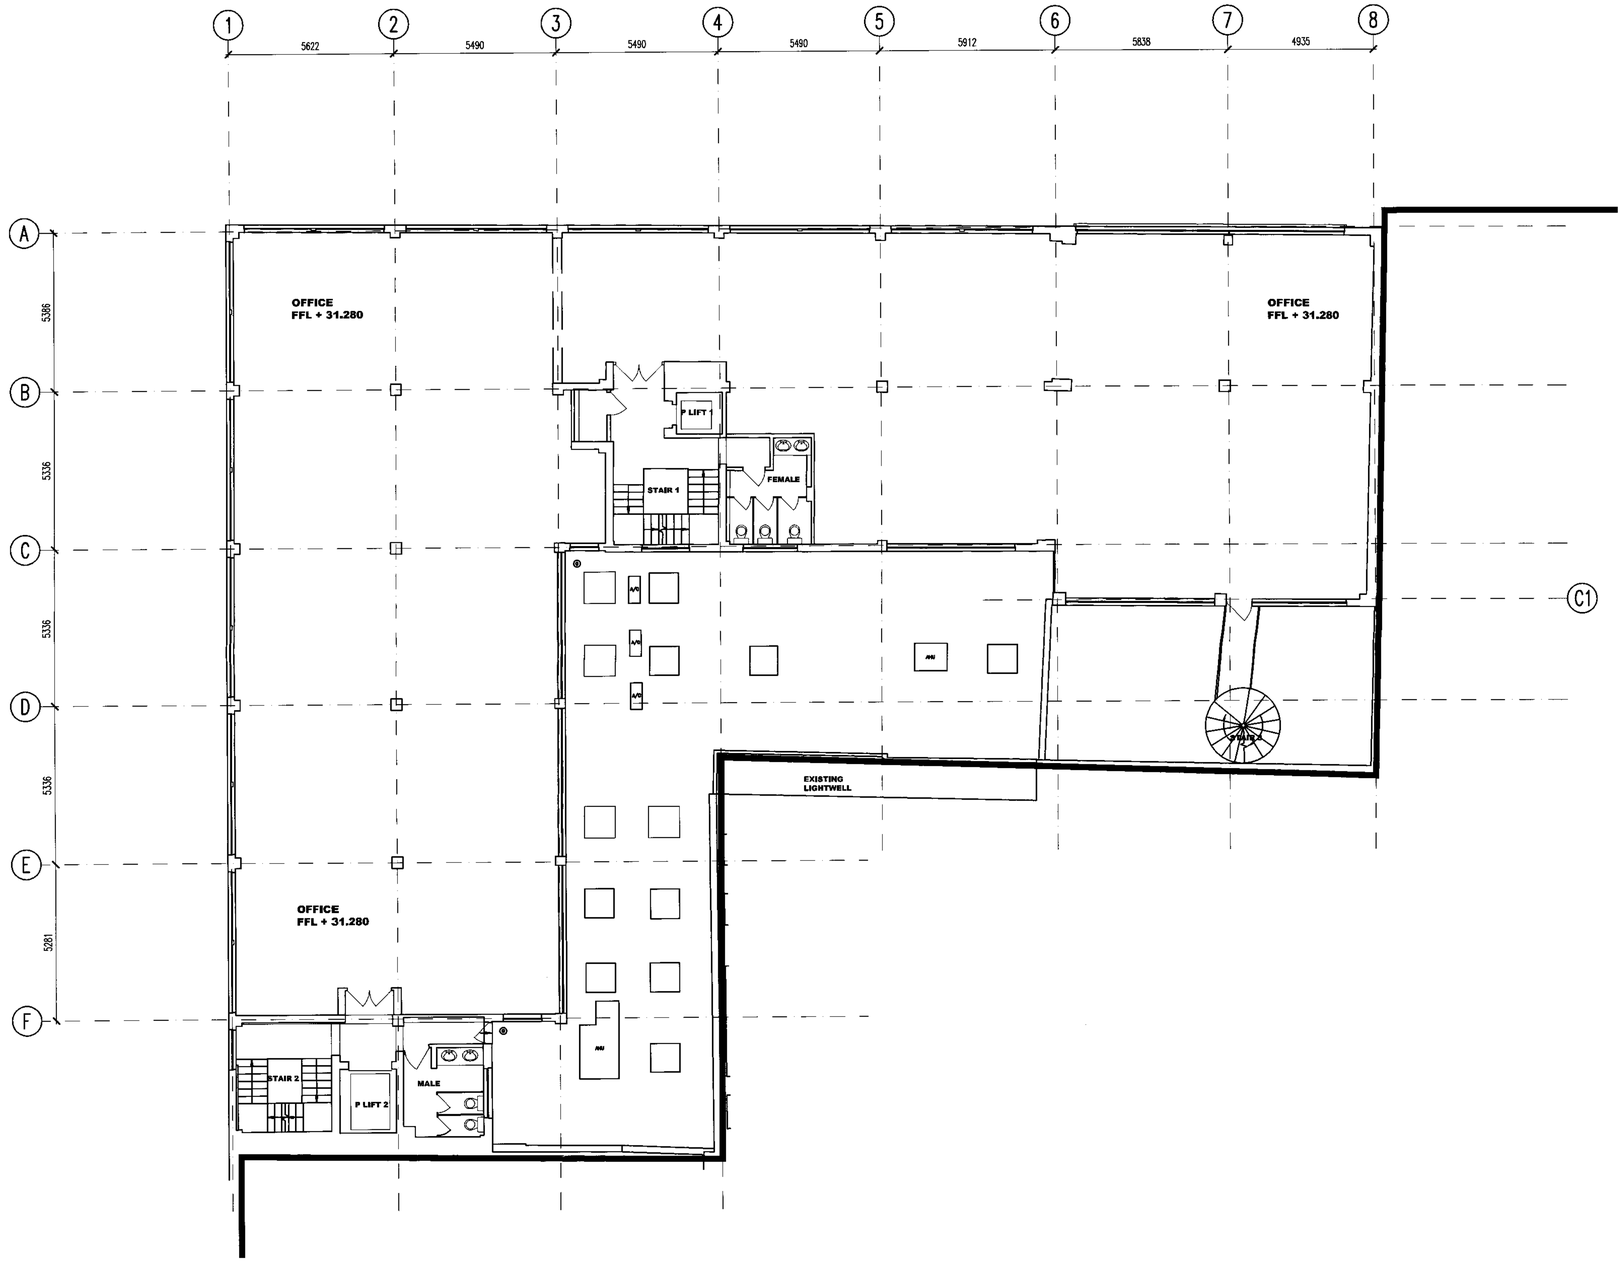

FIGURED DIMENSIONS ONLY TO BE USED

Notes

Revisions		
A	19/09/05	JPL REISSUED FOR PLANNING

Arup Associates

37 Fitzroy Square, London W1T 6EY
tel 020 7755 5555 fax 020 7755 2561
www.arupassociates.com

ASTA HOUSE

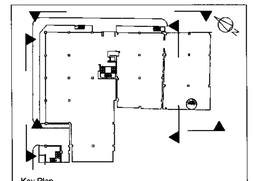

Key Plan

Drawing Title

FIRST FLOOR PLAN
EXISTING BUILDING

Scale bar 0 5 Metres
Scale 1:100

Scale 1:100

Status

First Issued 23/04/07

Job No.	Dwg. No.	Rev.
AA39182-00 /	P 90-020	A

G:\Jobs\39182-00 Asta House\4-03 Drawings\4-03-01-02 Arch\Gal\PLANNING ISSUE SET 230407\P 90-020.dwg 28 Apr 2007 10:34:30 Id: 5418AB3F-3BF8-4B88-8AB0-15F0BB6D969 claire-louise.moore
PLOT ID:

A1

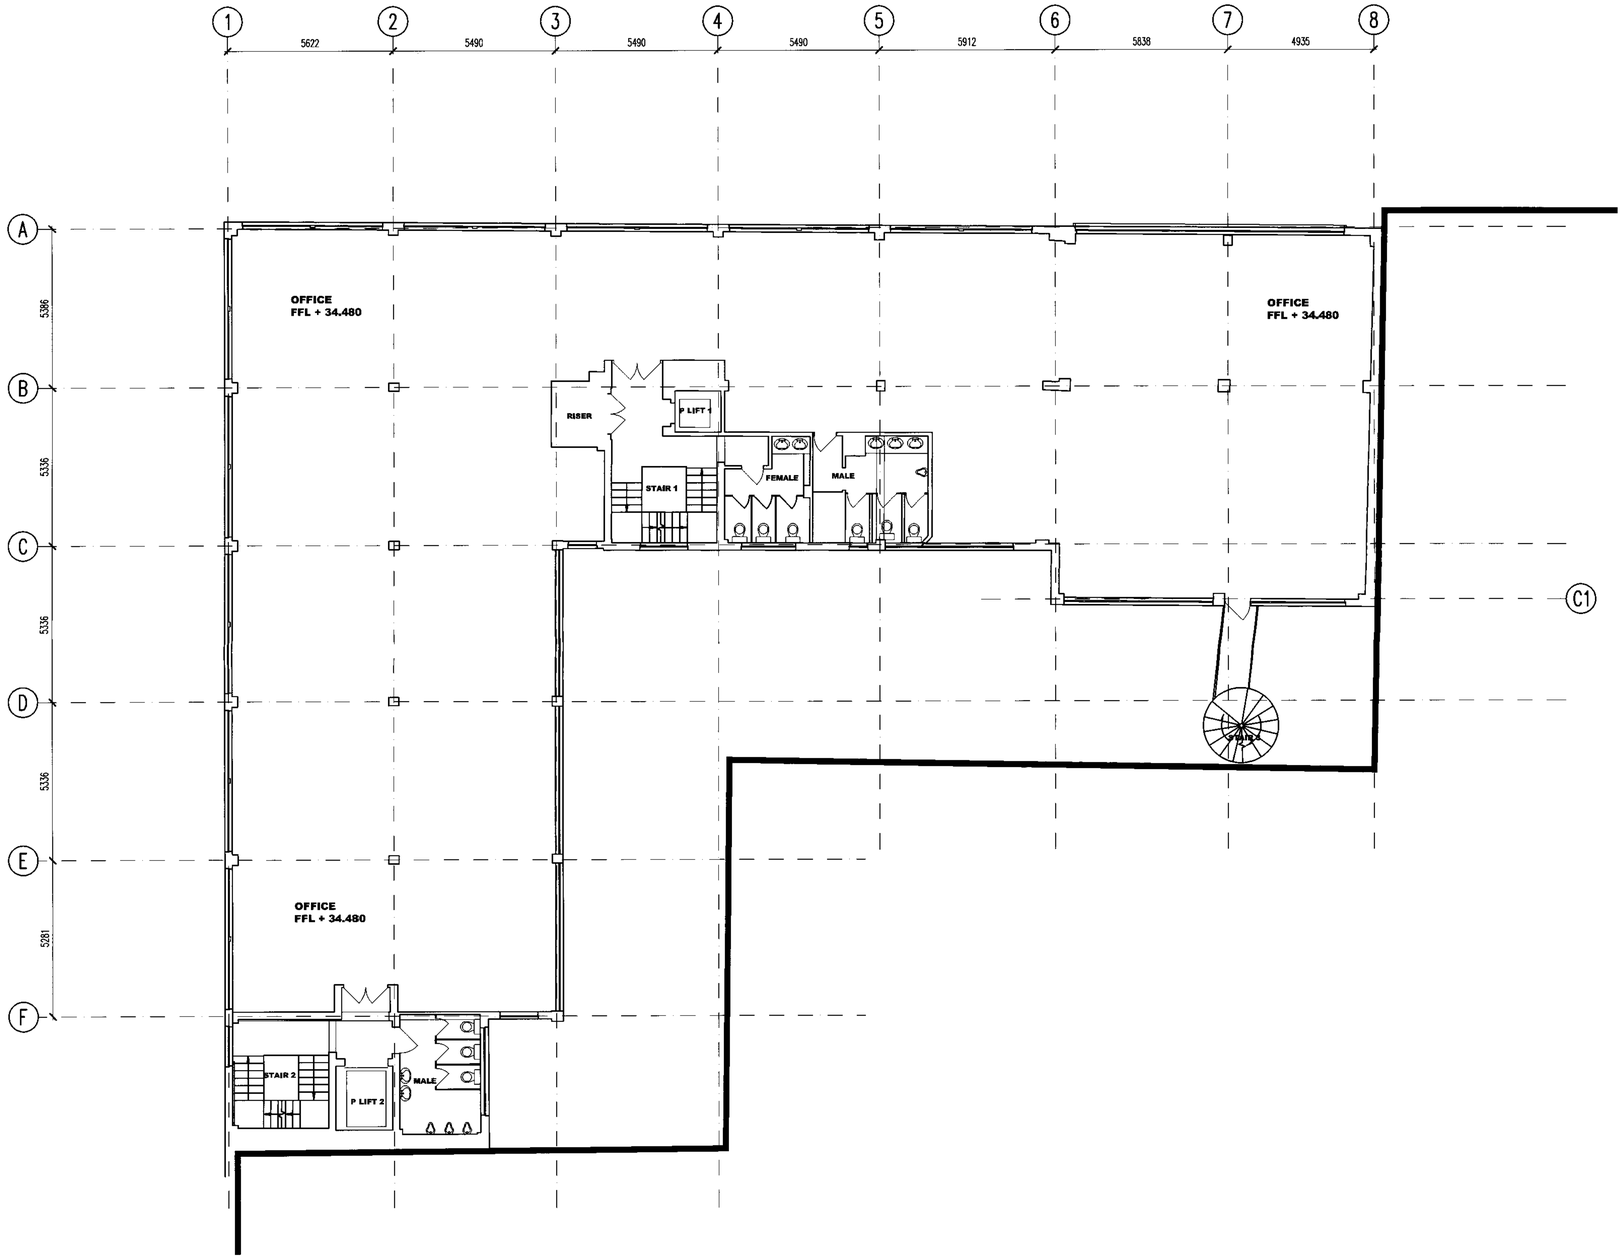

FIGURED DIMENSIONS ONLY TO BE USED

Notes

A 19/09/05 JPL REISSUED FOR PLANNING

Revisions

Arup Associates

37 Fitzroy Square, London W1T 6EY
tel 020 7755 5555 fax 020 7755 2561
www.arupassociates.com

ASTA HOUSE

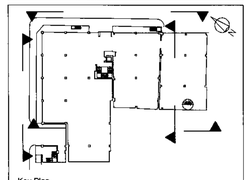

Key Plan

Drawing Title

SECOND FLOOR PLAN
EXISTING BUILDING

Scale bar 0 5 Metres
Scale 1:100

Scale	1:100
Status	PLANNING
First Issued	23/04/07

Job No.	Dwg. No.	Rev.
AA39182-00 /	P 90-030	A

G:\Jobs\39182-00 Asta House\4-03 Drawings\4-03-01-02 Arch\Ga\PLANNING ISSUE SET 230407\P 90-030.dwg 26 Apr 2007 10:34:47 Id: 98774F6A-21FD-4C1B-B336-6A2C32943F6C claire-louise.moore
PLOT ID:

A1

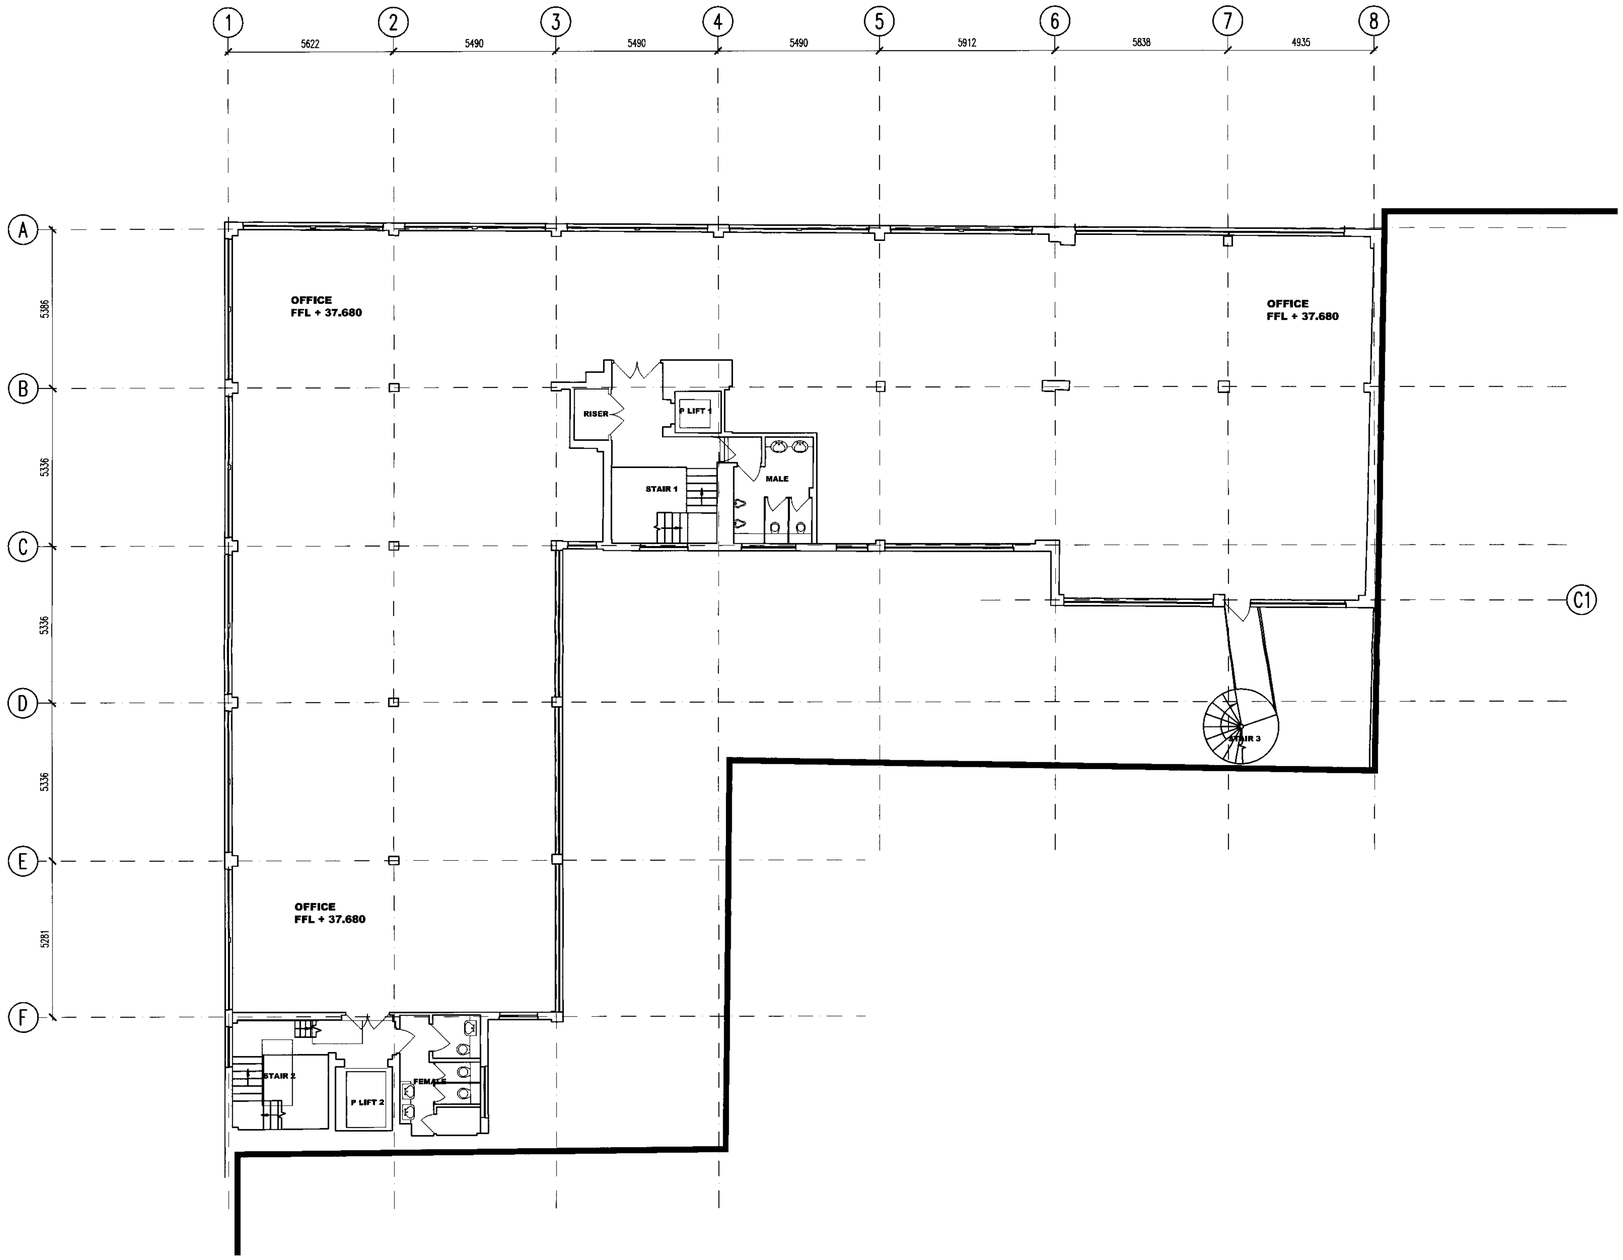

FIGURED DIMENSIONS ONLY TO BE USED

Notes

A 19/09/05 JPL REISSUED FOR PLANNING

Revisions

Arup Associates

37 Fitzroy Square, London W1T 6EY
tel 020 7755 5555 fax 020 7755 2561
www.arupassociates.com

ASTA HOUSE

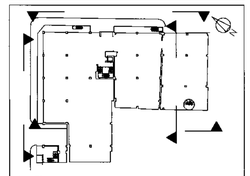

Key Plan

Drawing Title

THIRD FLOOR PLAN
EXISTING BUILDING

Scale bar 0 5 Metres
Scale 1:100

Scale	1:100
Status	PLANNING
First Issued	23/04/07

Job No.	Dwg. No.	Rev.
AA39182-00 /	P 90-040	A

G:\Jobs\39182-00 Asta House\4-03 Drawings\4-03-01-02 Arch\Gal\PLANNING ISSUE SET 230407\P 90-040.dwg 26 Apr 2007 10:35:05 id: 325A5CEC-010D-4921-B3A6-0B0F58C472C6 dalro-louise.moore
PLOT ID:

A1

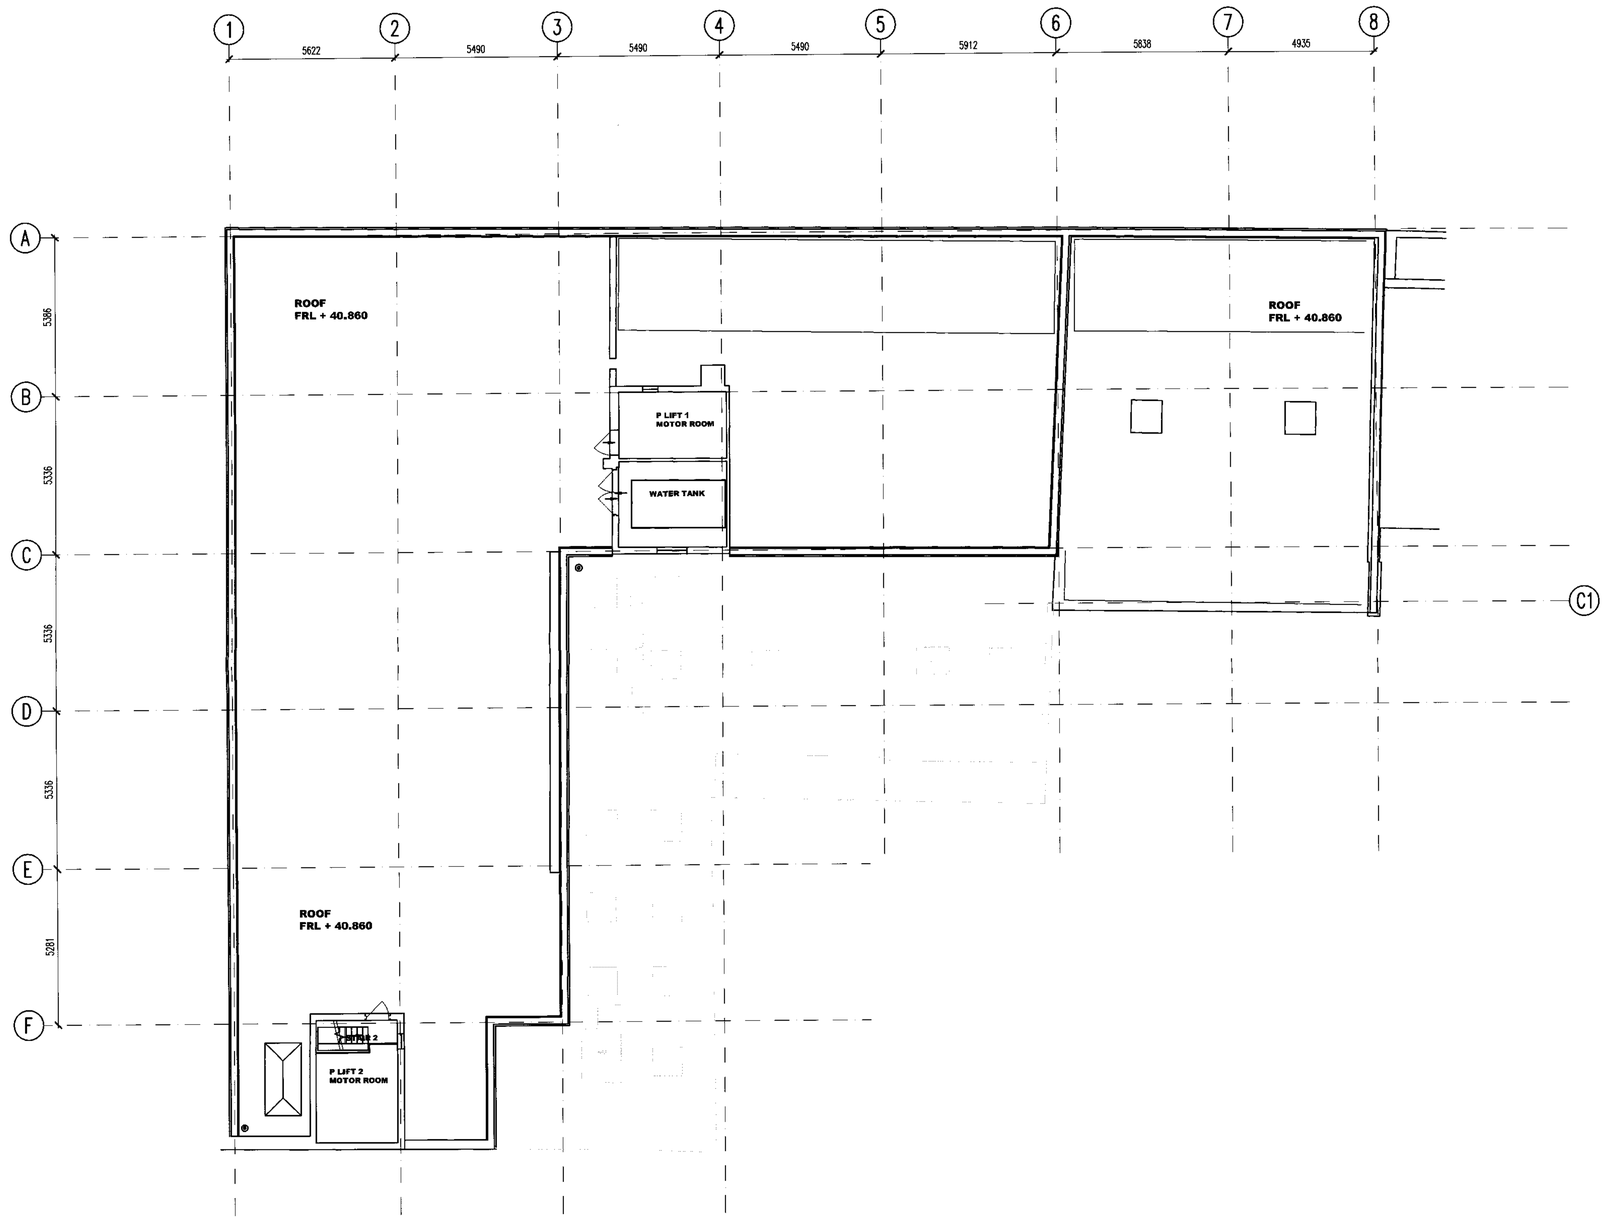

FIGURED DIMENSIONS ONLY TO BE USED

Notes

Revisions			
A	19/09/05	JPL	REISSUED FOR PLANNING

Arup Associates

37 Fitzroy Square, London W1T 6EY
tel 020 7755 5555 fax 020 7755 2561
www.arupassociates.com

ASTA HOUSE

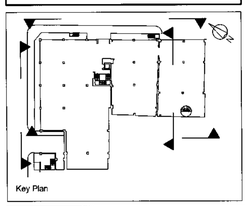

Key Plan

Drawing Title

ROOF PLAN
EXISTING BUILDING

Scale bar 0 5 Metres
Scale 1:100

Scale	1:100
Status	PLANNING
First Issued	23/04/07

Job No.	Dwg. No.	Rev.
AA39182-00	P 90-050	A

G:\Jobs\39182-00 Asta House\4-03 Drawings\4-03-01-02 Archi\Gel\PLANNING ISSUE SET 230407\P 90-050.dwg 26 Apr 2007 10:35:26 id: E0FEB752-F517-45A3-8C8D-FDB1266E7ABC claire-louise.moore
PLOT ID: