A1

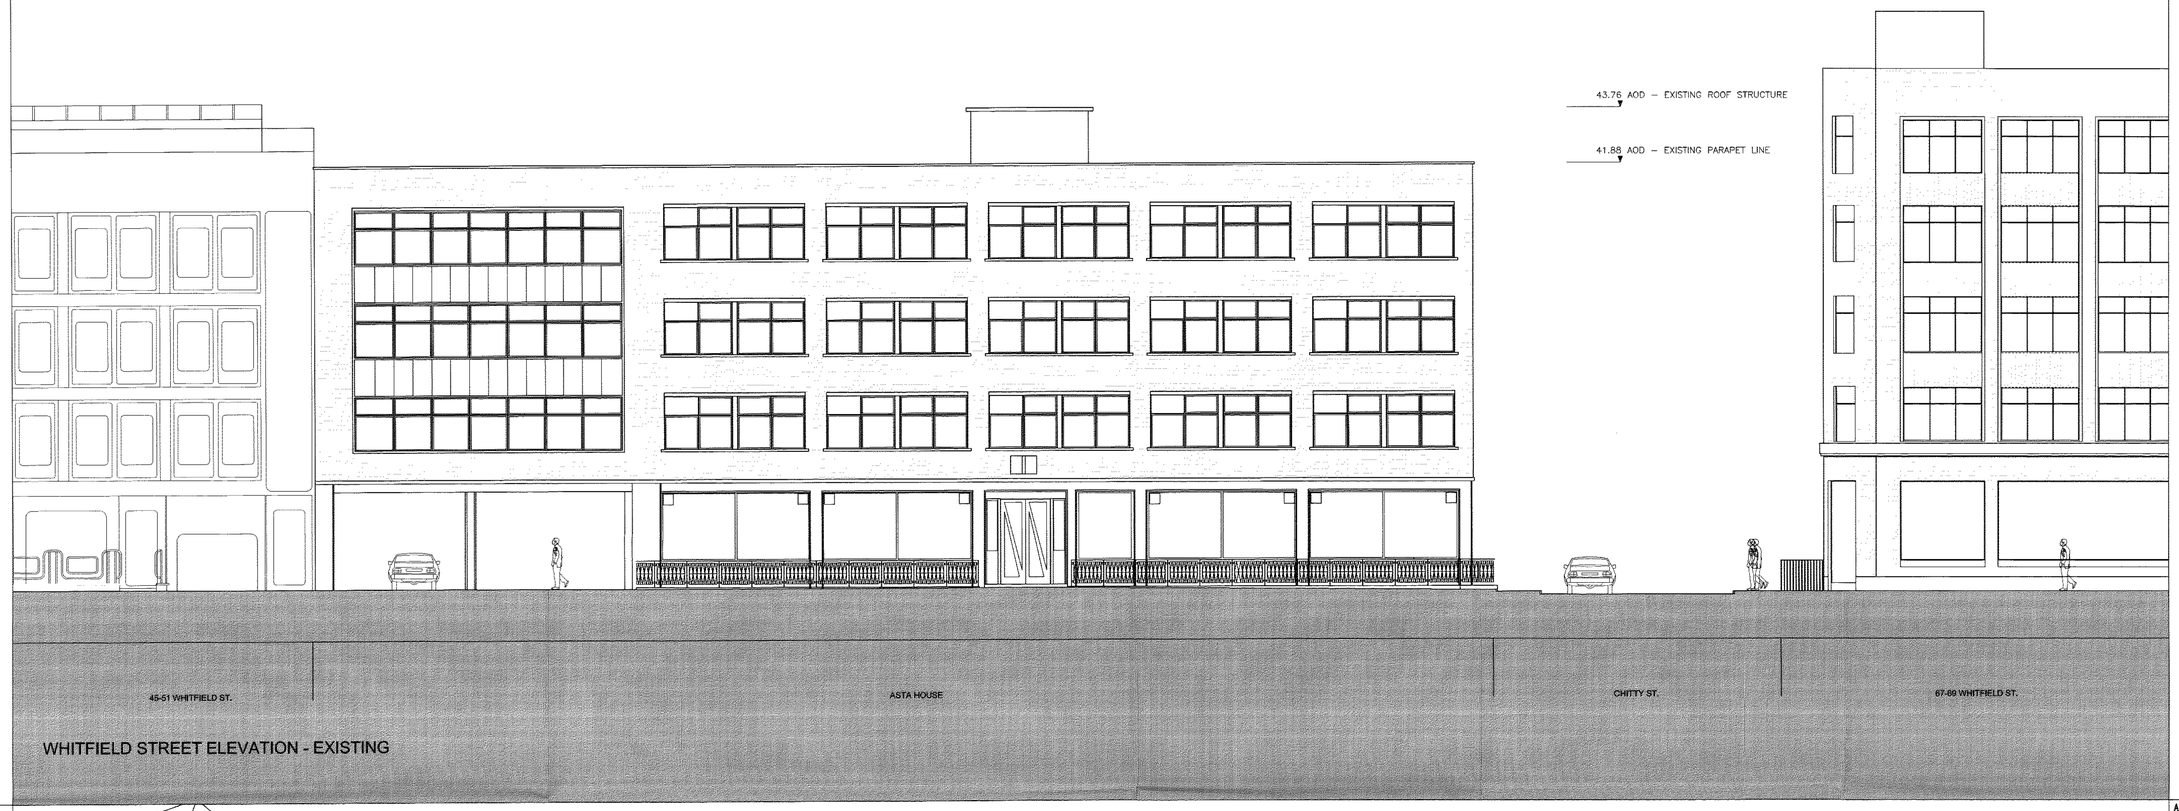

WHITFIELD STREET ELEVATION - EXISTING

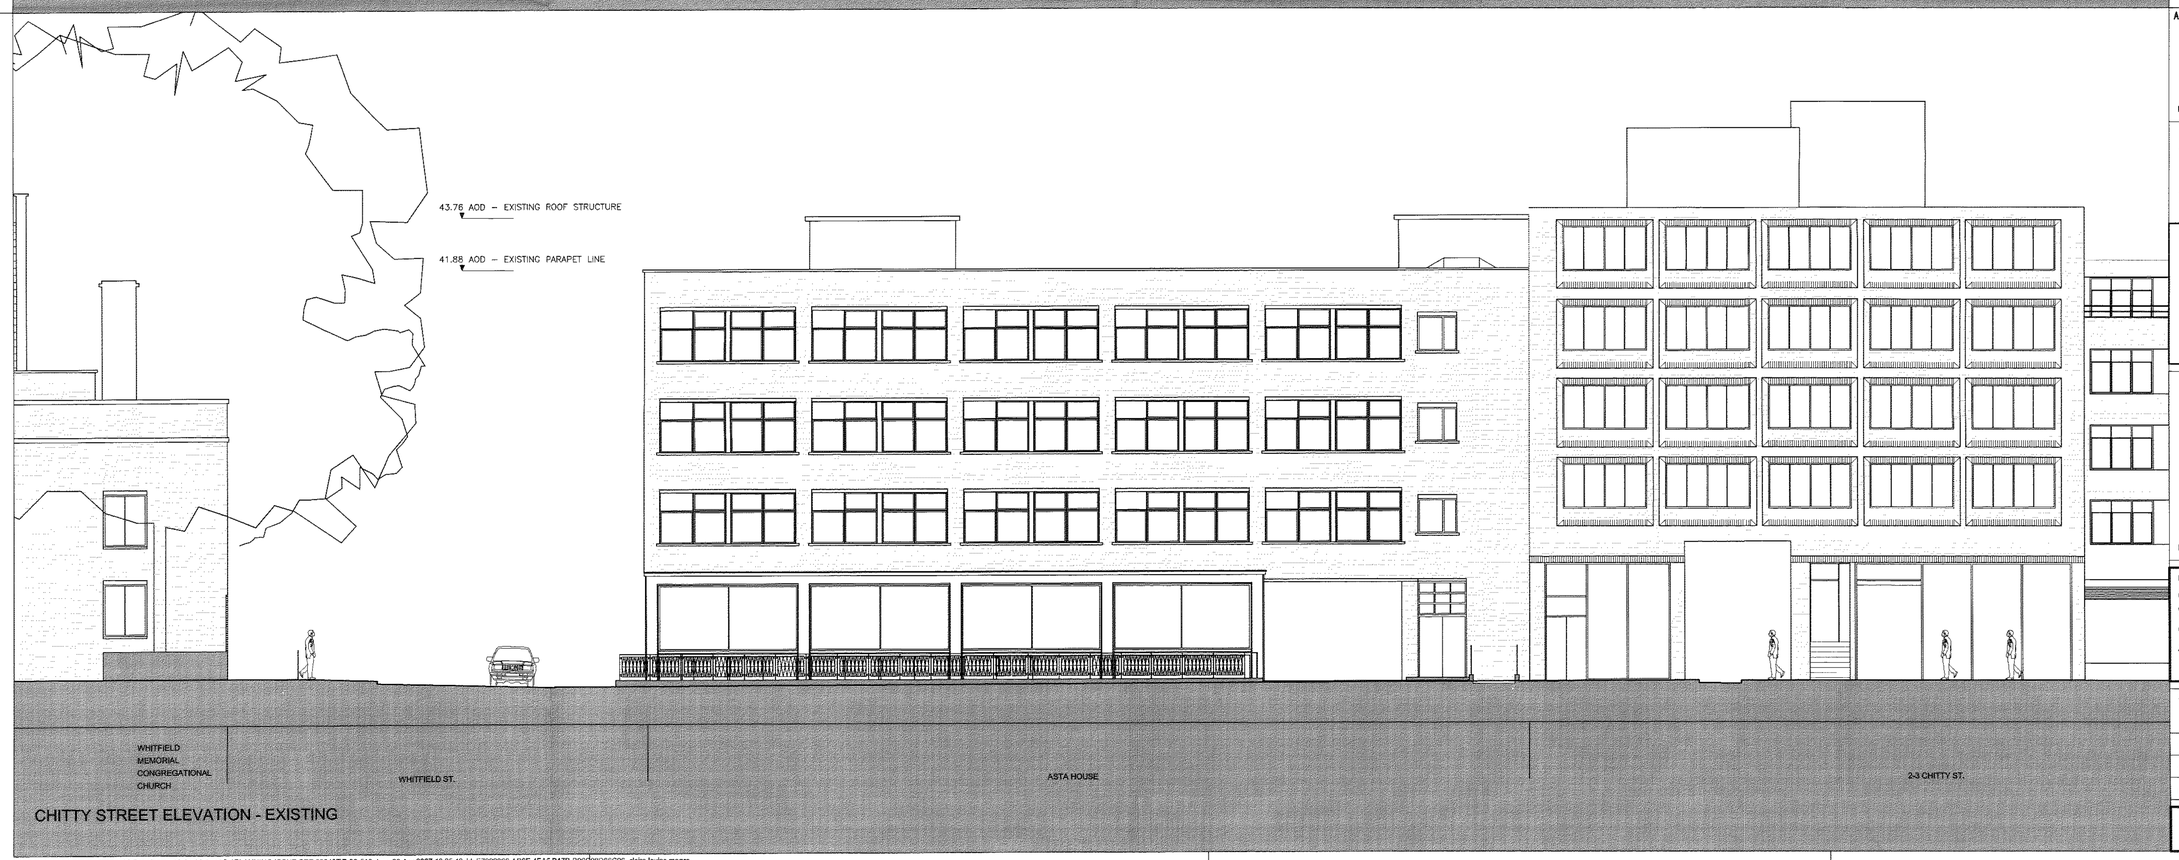

CHITTY STREET ELEVATION - EXISTING

FIGURED DIMENSIONS ONLY TO BE USED

Notes

A	19/09/05	JPL	REISSUED FOR PLANNING

Revisions

Arup Associates

37 Fitzroy Square, London W1T 6EY
tel 020 7755 5555 fax 020 7755 2561
www.arupassociates.com

ASTA HOUSE

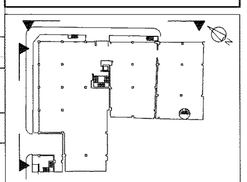

Key Plan

Drawing Title

GENERAL ARRANGEMENT
WHITFIELD STREET AND
CHITTY STREET ELEVATIONS
AS EXISTING

Scale bar 0 5 Metres
Scale 1:100

Scale	1:100
Status	PLANNING
First Issued	23/04/07

Job No.	Dwg. No.	Rev.
AA39182-00	P 90-510	A

G:\Jobs\39182-00 Asta House\4-03 Drawings\4-03-01-02 Arch\Gal\PLANNING ISSUE SET 230407\P 90-510.dwg 26 Apr 2007 10:35:46 id: E7922366-AD8F-4EA5-B17B-B96C98D86C96 claire-louise.moore
PLOT ID:

A1

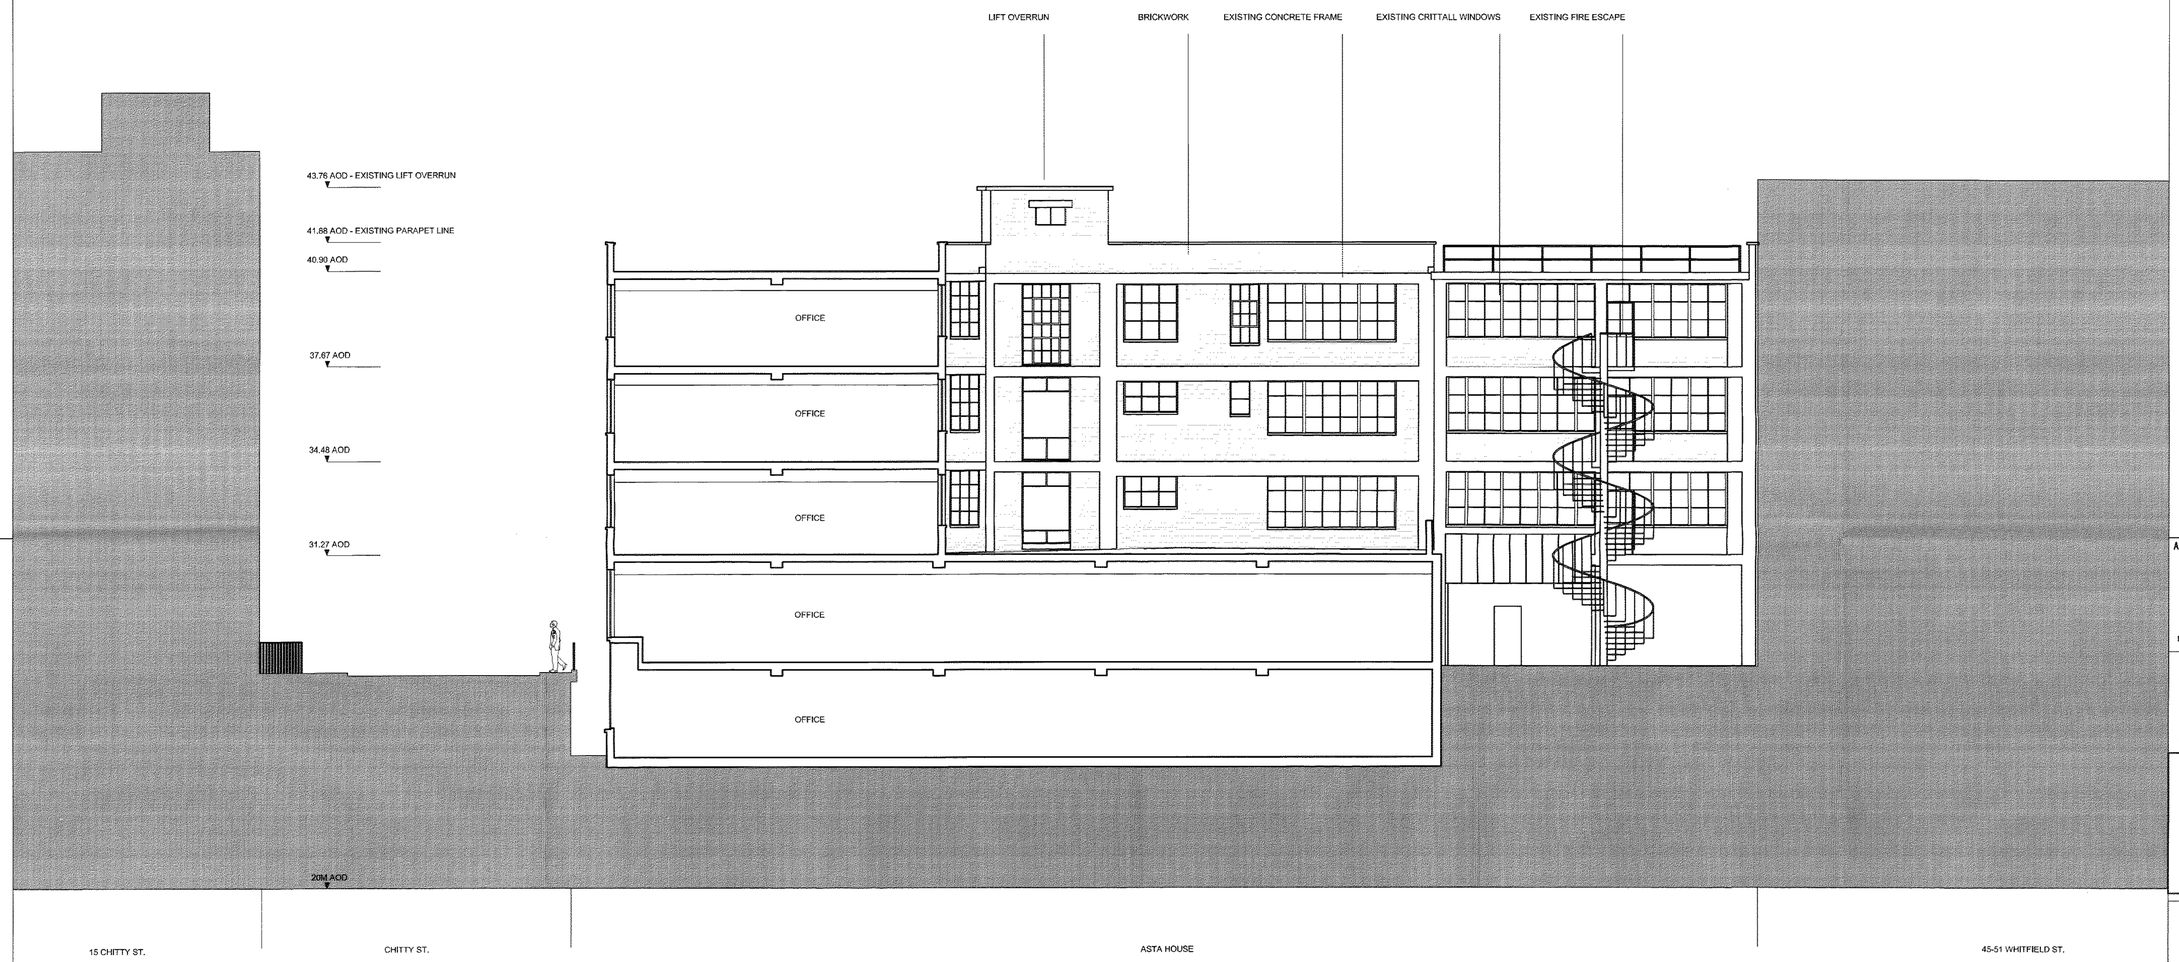

SECTIONAL ELEVATION THROUGH CHITTY ST. TOWARDS WHITFIELD ST - EXISTING

FIGURED DIMENSIONS ONLY TO BE USED

Notes

Revisions			
A	19/09/05	JPL	REISSUED FOR PLANNING

Arup Associates

37 Fitzroy Square, London W1T 6EY
tel 020 7755 5555 fax 020 7755 2561
www.arupassociates.com

ASTA HOUSE

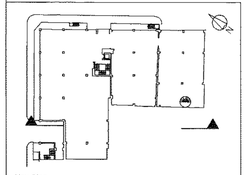

Key Plan

Drawing Title

GENERAL ARRANGEMENT
SECTIONAL ELEVATION THROUGH
CHITTY STREET TOWARDS
WHITFIELD STREET
AS EXISTING

Scale bar 0 5 Metres
Scale 1:100

Scale 1:100

Status PLANNING

First Issued 23/04/07

Job No.	Dwg. No.	Rev.
AA39182-00 /	P 90-520	A

G:\Jobs\39182-00 Asta House\4-03 Drawings\4-03-01-02 Arch\Ga\PLANNING ISSUE SET 230407\P 90-520.dwg 26 Apr 2007 10:36:03 Id: 45C389A2-9CE8-408A-BE75-DEB723C07814 claire-louise.moore
PLOT ID:

A1

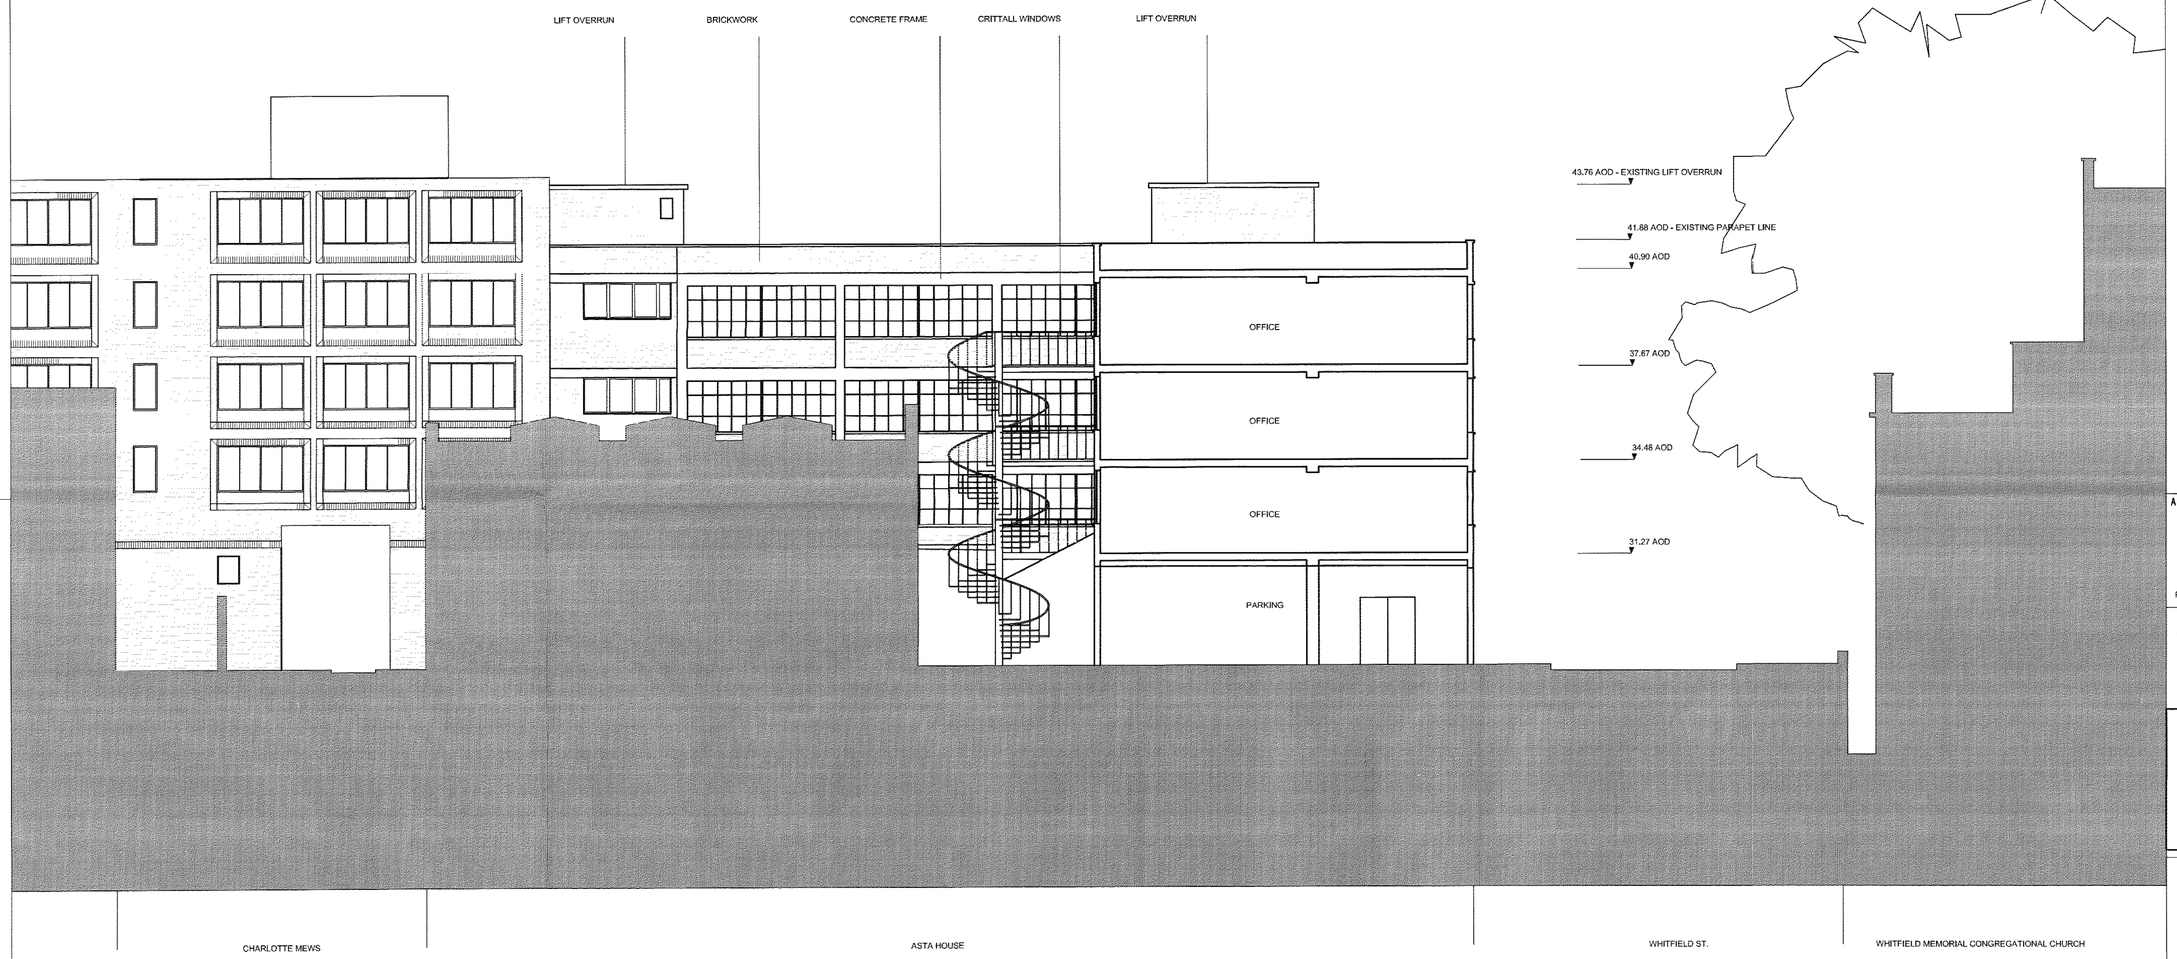

SECTIONAL ELEVATION THROUGH WHITFIELD ST TOWARDS CHITTY ST - EXISTING

FIGURED DIMENSIONS ONLY TO BE USED

Notes

A	19/09/05	JPL	REISSUED FOR PLANNING

Revisions

Arup Associates

37 Fitzroy Square, London W1T 6EY
tel 020 7755 5555 fax 020 7755 2561
www.arupassociates.com

ASTA HOUSE

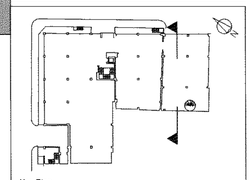

Key Plan

Drawing Title

GENERAL ARRANGEMENT
SECTIONAL ELEVATION
THROUGH WHITFIELD STREET
TOWARDS CHITTY STREET
AS EXISTING

Scale bar 0 — 5 Metres
Scale 1:100

Scale	1:100
Status	PLANNING
First Issued	23/04/07

Job No.	Dwg. No.	Rev.
AA39182-00 /	P 90-530	A

G:\Jobs\39182-00 Asta House\4-03 Drawings\4-03-01-02 Archi\Ga\PLANNING ISSUE SET 230407\P 90-530.dwg 26 Apr 2007 10:36:19 Id: 2188FB0C-89DD-4710-8C42-11184 5F00177 claire-louise.moore
PLOT ID: