A1

FIGURED DIMENSIONS ONLY TO BE USED

Notes

A 19/09/05 JPL REISSUED FOR PLANNING

Revisions

Arup Associates

37 Fitzroy Square, London W1T 6EY
tel 020 7755 5555 fax 020 7755 2561
www.arupassociates.com

ASTA HOUSE

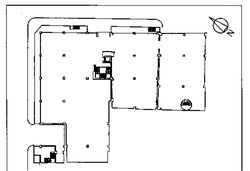

Key Plan

Drawing Title

LOCATION PLAN

Scale bar

Scale	1:500
Status	PLANNING
First Issued	23/04/07

Job No.	Dwg. No.	Rev.
AA39182-00 / P 91-010		A

G:\Jobs\39182-00 Asta House\4-03 Drawings\4-03-01-02 Arch\Gal\PLANNING ISSUE SET 230407\P 91-010.dwg 26 Apr 2007 10:36:41 Id: 6EBE1711-DC05-433A-8D0B-FA33DDA98C7F claire-louise.moore
PLOT ID:

A1

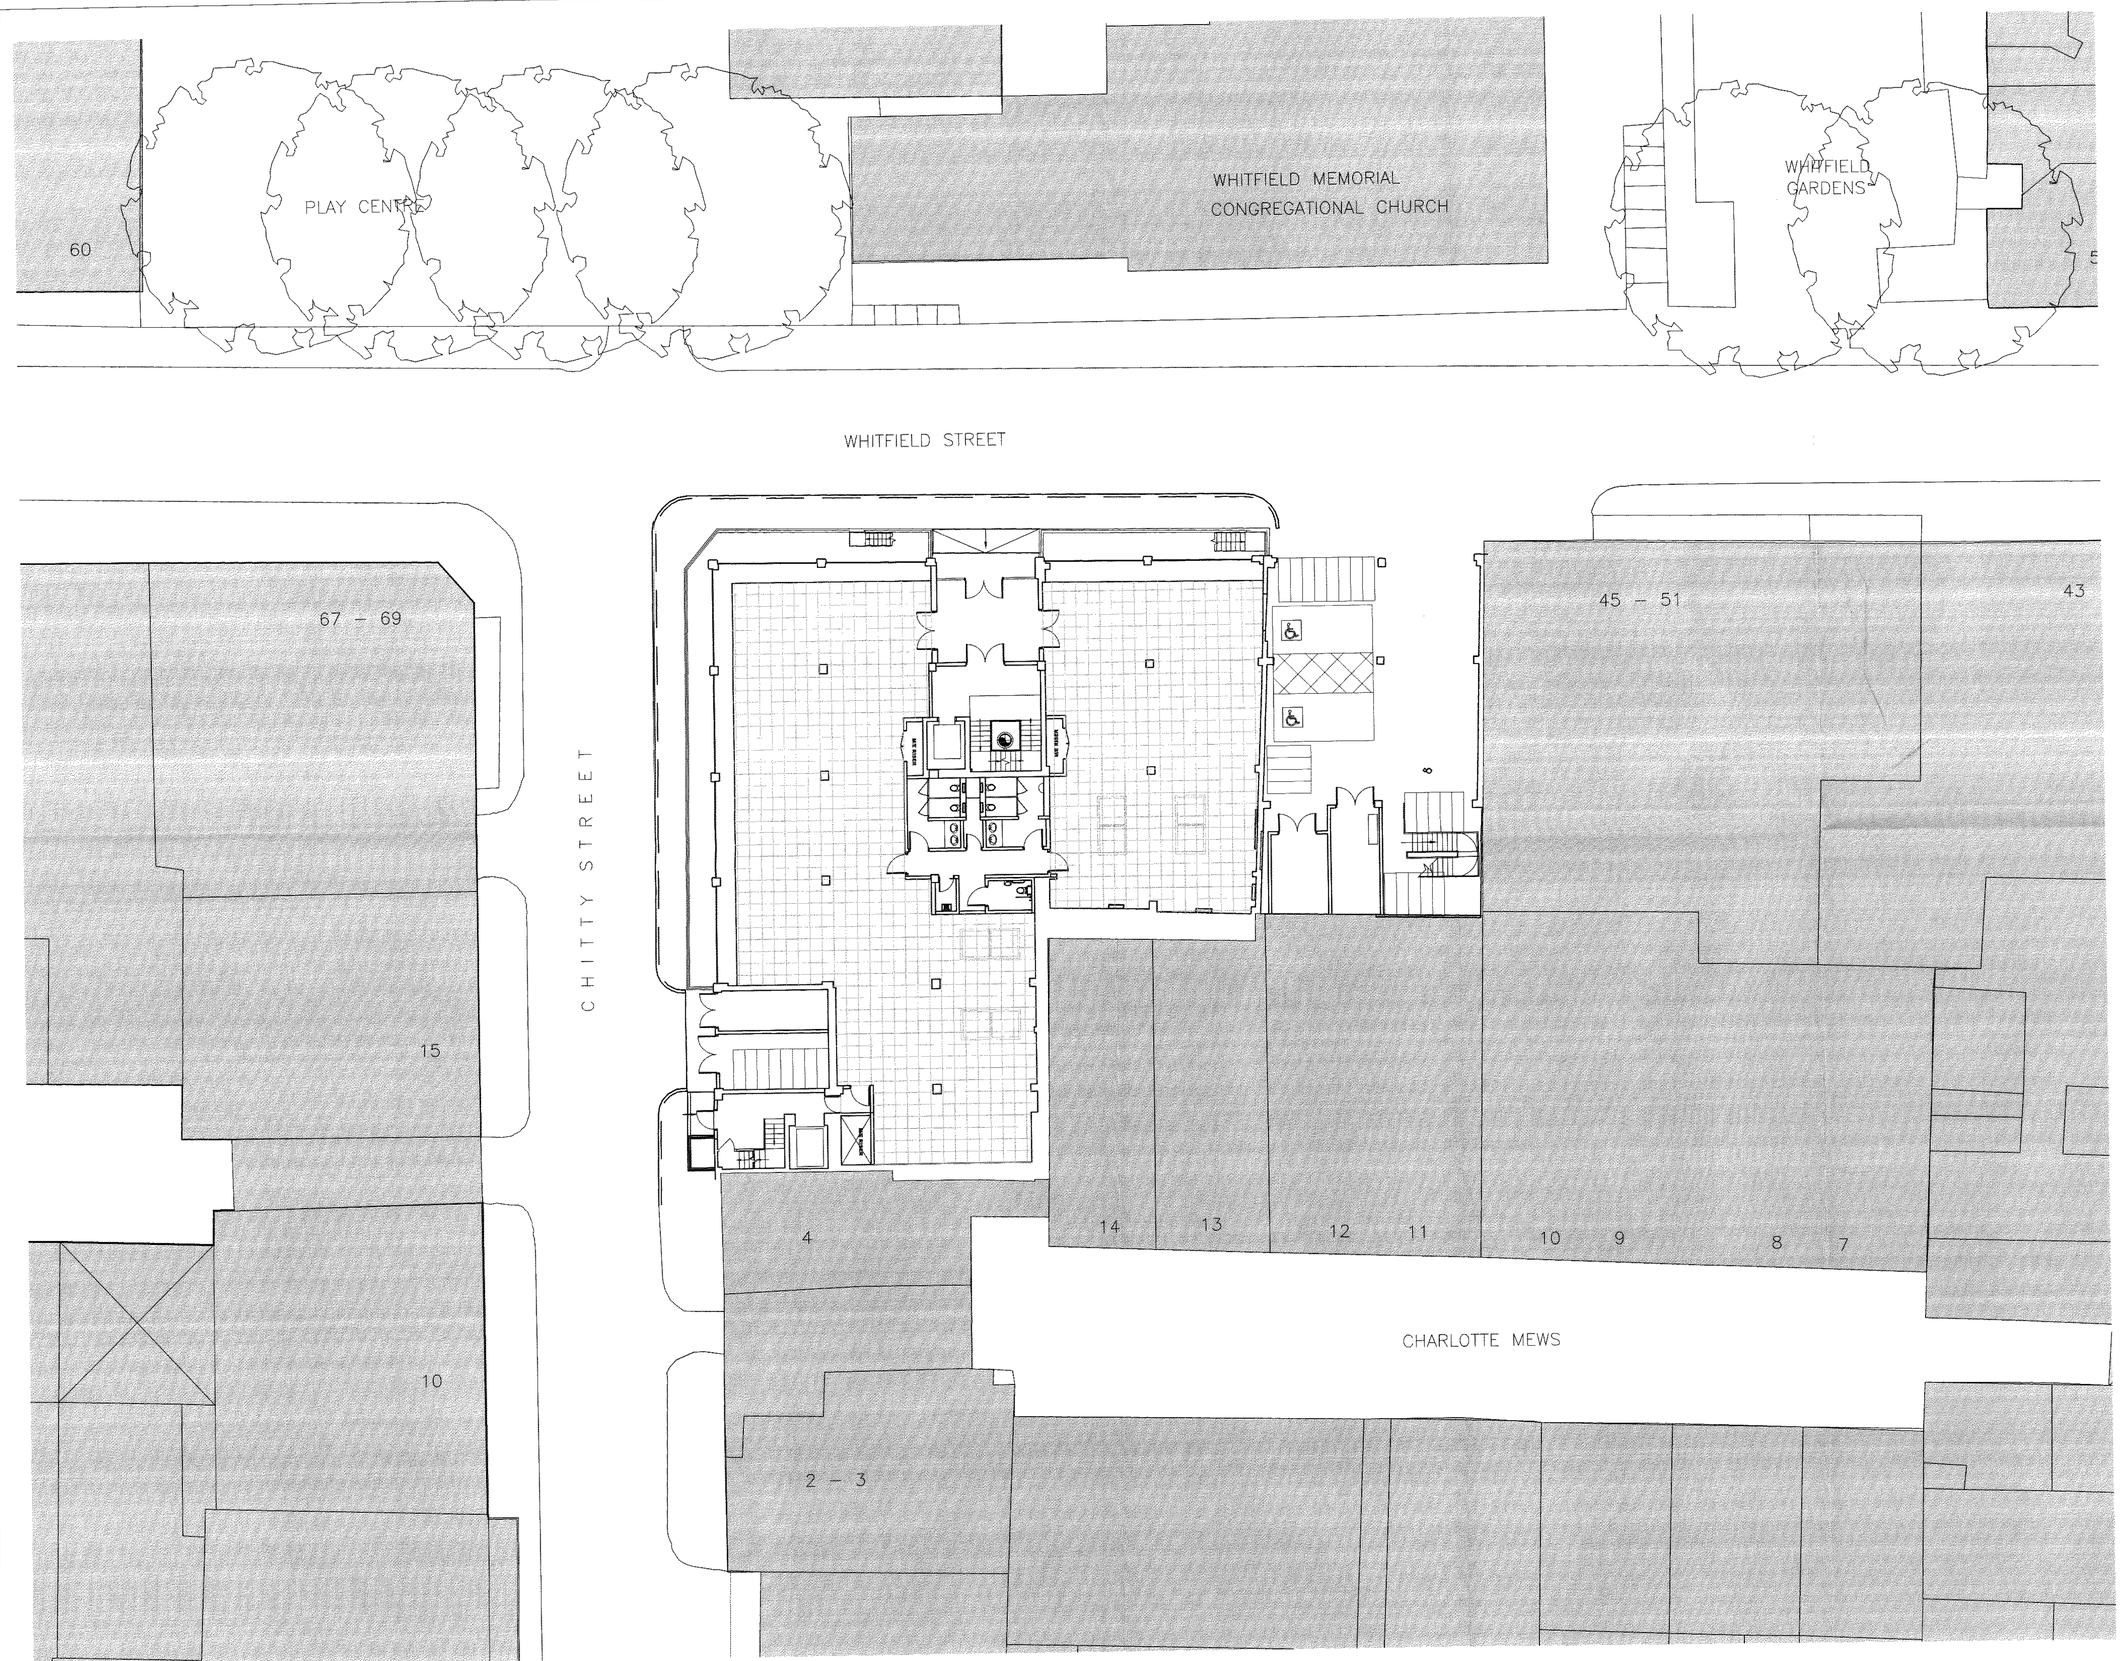

FIGURED DIMENSIONS ONLY TO BE USED

Notes

A	19/09/05	JPL	REISSUED FOR PLANNING

Revisions

Arup Associates

37 Fitzroy Square, London W1T 6EY
tel 020 7755 5555 fax 020 7755 2561
www.arupassociates.com

ASTA HOUSE

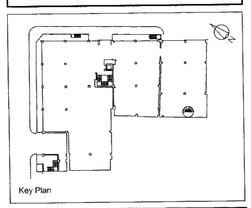

Key Plan

Drawing Title
GENERAL ARRANGEMENT
SITE PLAN AT GROUND PLANE
AS PROPOSED

Scale bar

Scale 1:250

Status PLANNING

First Issued 23/04/07

Job No.	Dwg. No.	Rev.
AA39182-00	P 91-011	B

G:\Jobs\39182-00 Asta House\4-03 Drawings\4-03-01-02 Arch\Ga\PLANNING ISSUE SET 230407\P 91-011.dwg 26 Apr 2007 10:29:54 Id: 12F84A1F-82D2-4FD3-A3F4-3DE1A5DFDBDB claire-louise.moore
PLOT ID: