


**PROPOSED FALSE CEILING DETAIL. GROUND FLOOR**

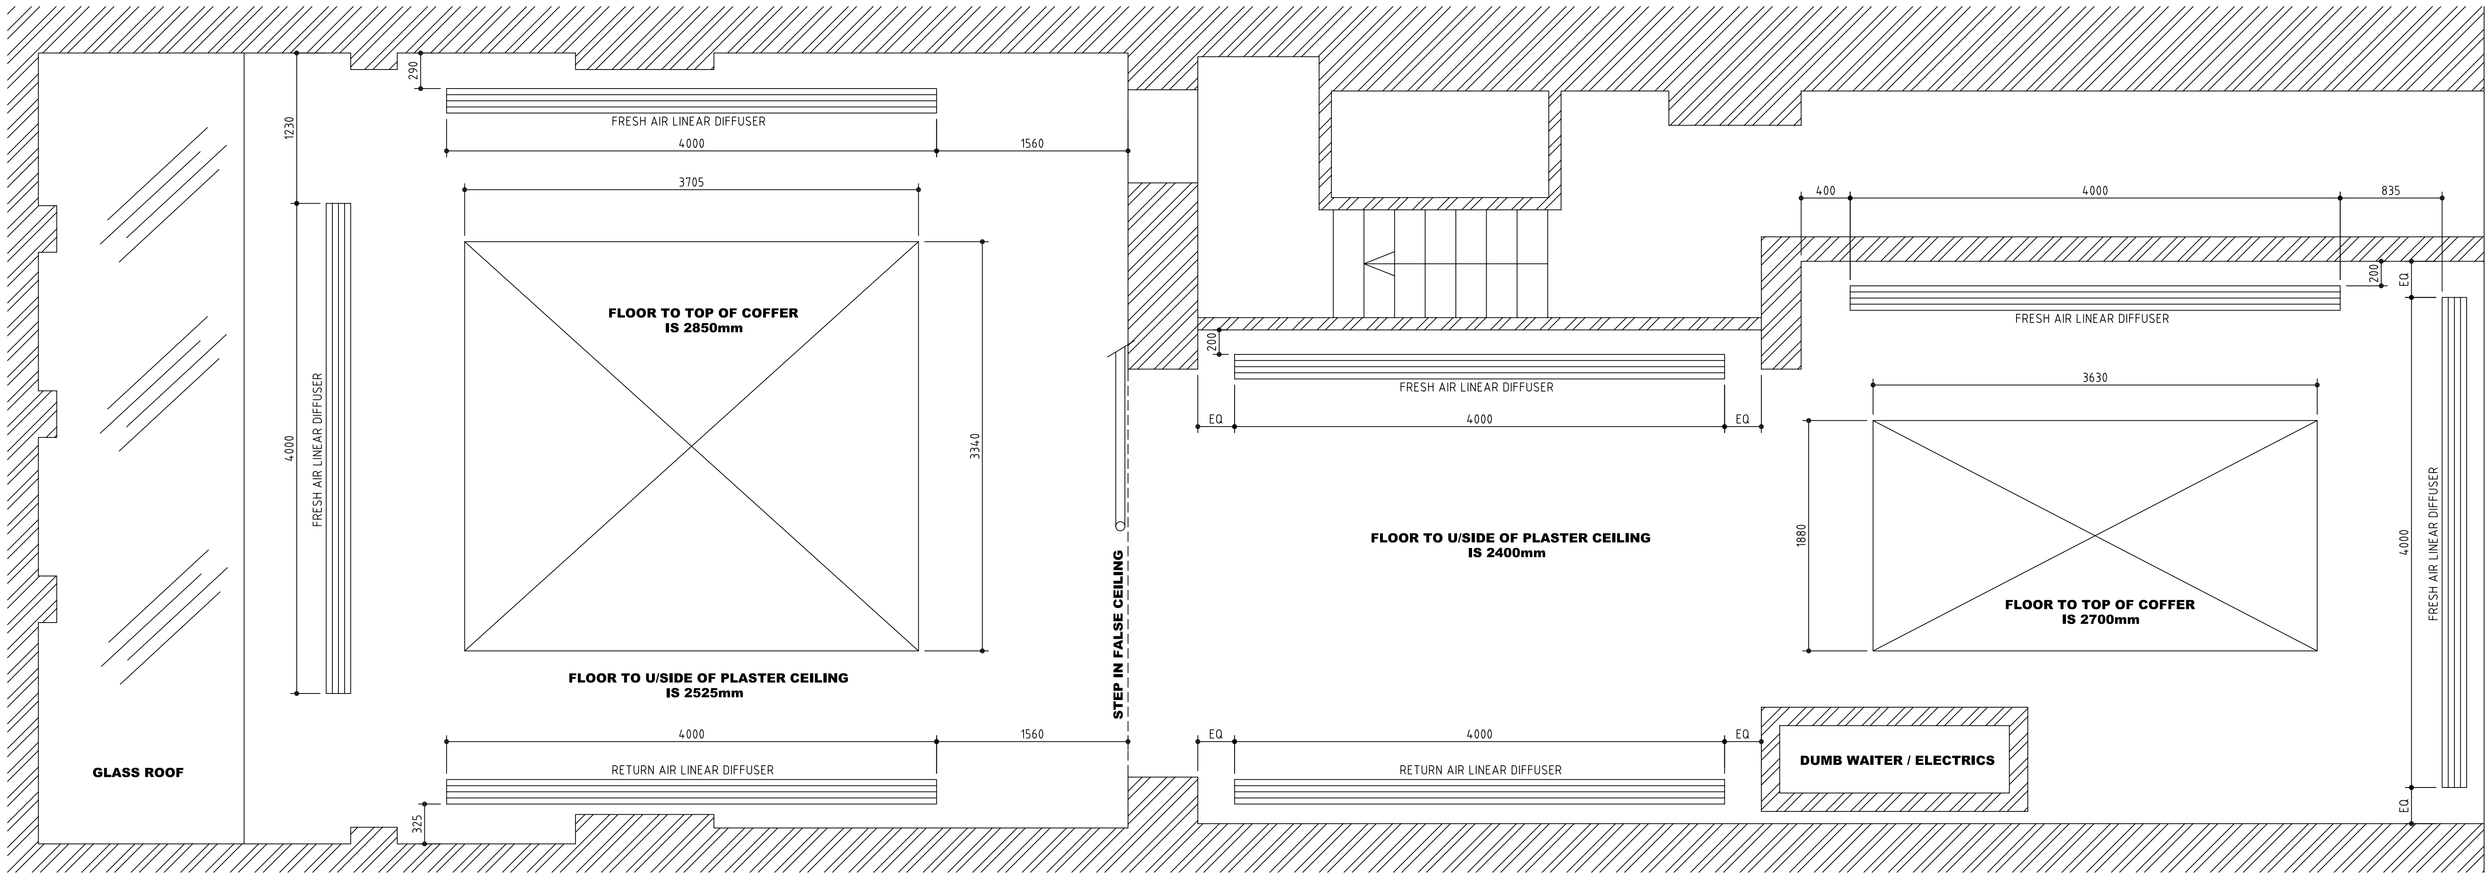


**PROPOSED VENTILATION. GROUND FLOOR**

| REF | REVISION | DATE |
|---|---|---|
| | | |

SITE

**32 CHARLOTTE STREET**

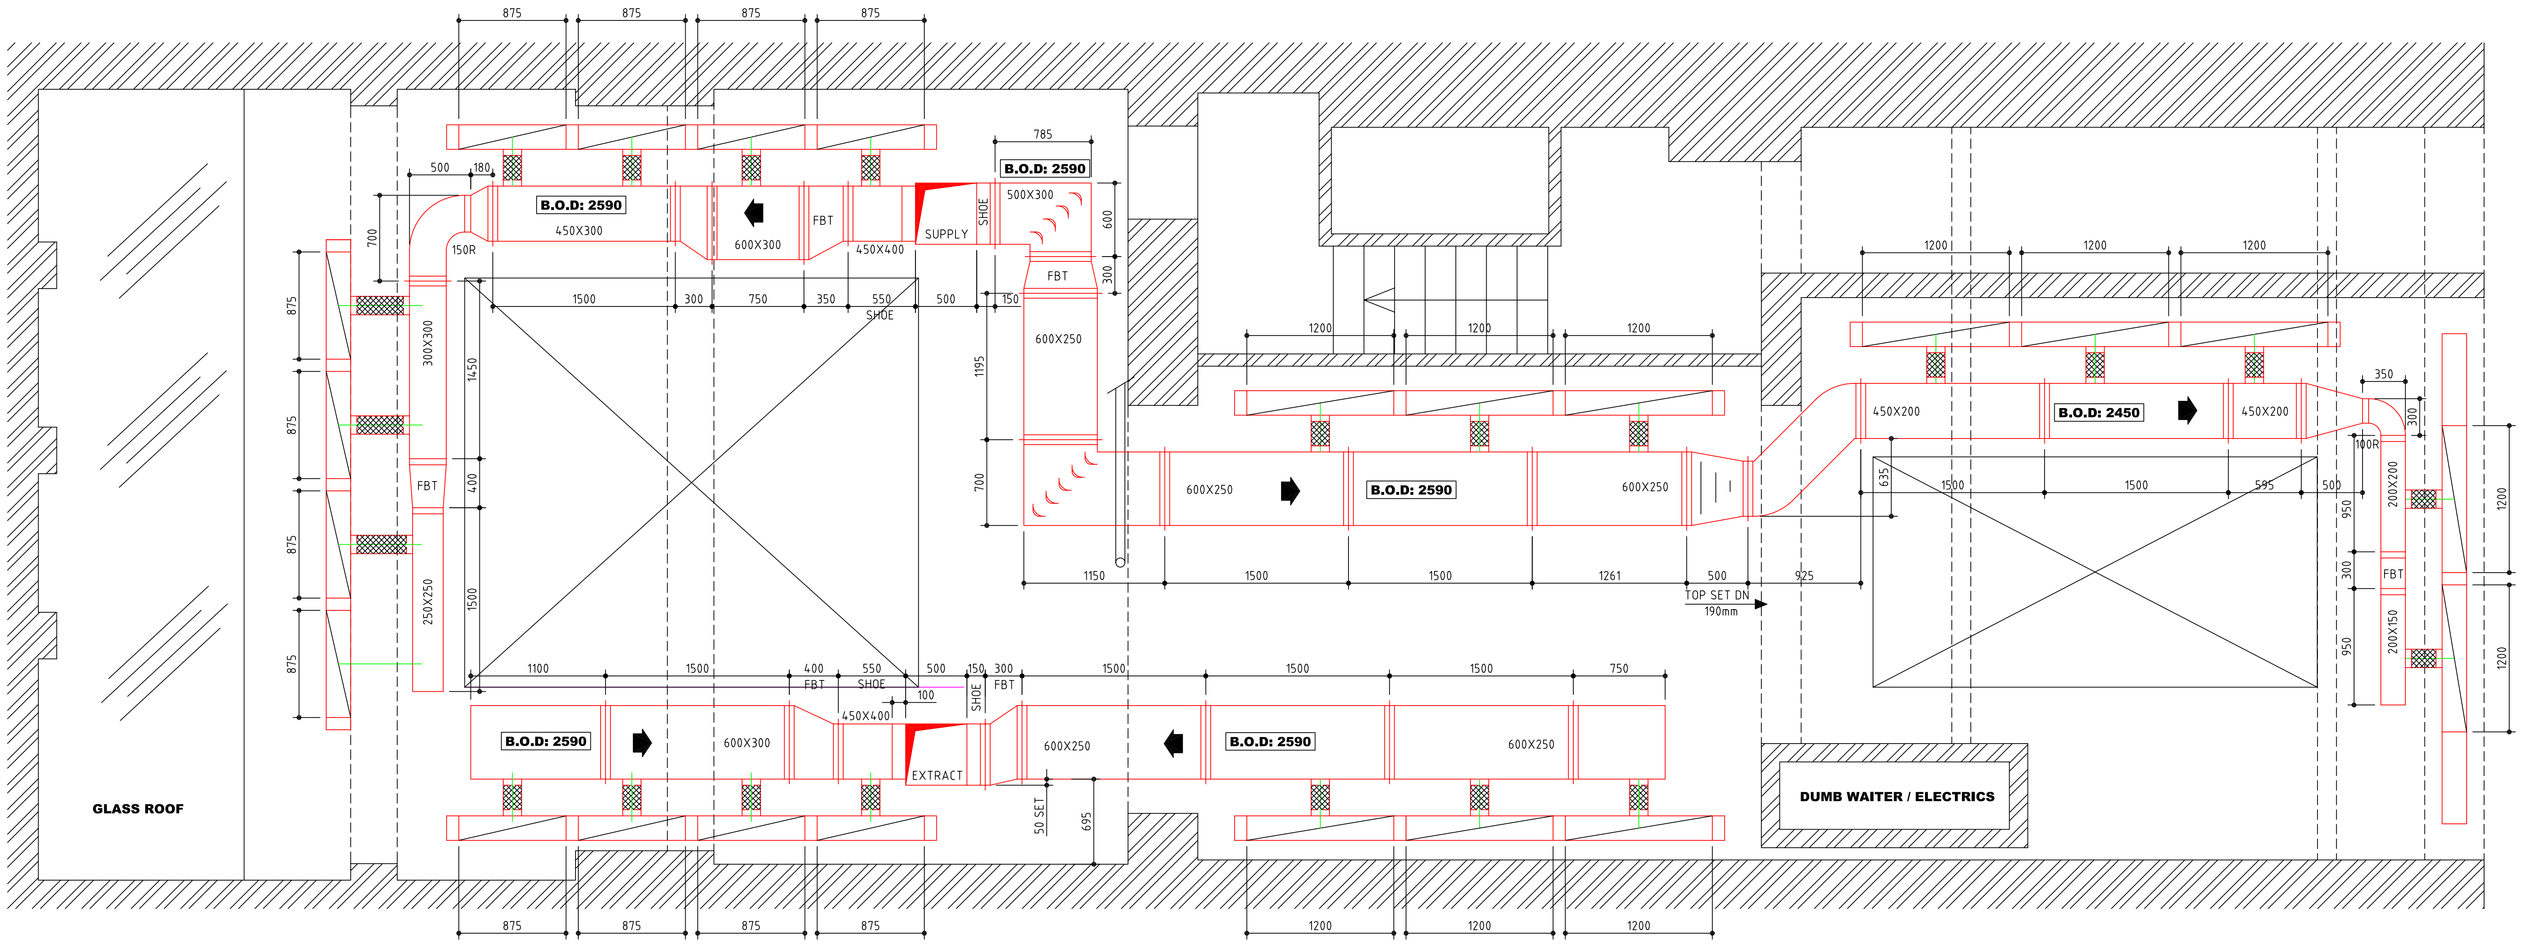TITLE

**Proposed Internal ground floor plan**

| SCALE | 1-25 AT A0 | DRAWN BY | Rob Bonner |
|---|---|---|---|
| DATE | 12/5/2004 | SPECIFICATION | DW144 LV |

**BOATMAN** AIRCONDITIONING LTD
UNIT 1a, Abbey Trading Estate,
Bell Green Lane, London, SE26 5TW. Telephone 0208 778 8877

| DRG. No | 5912/1 | REVISION | A |
|---|---|---|---|