REAR ELEVATIONS

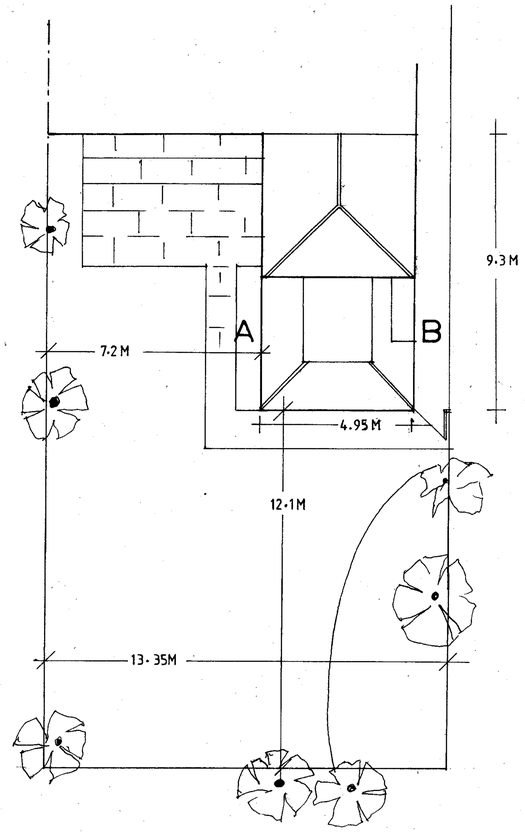

GARDEN SITE PLAN

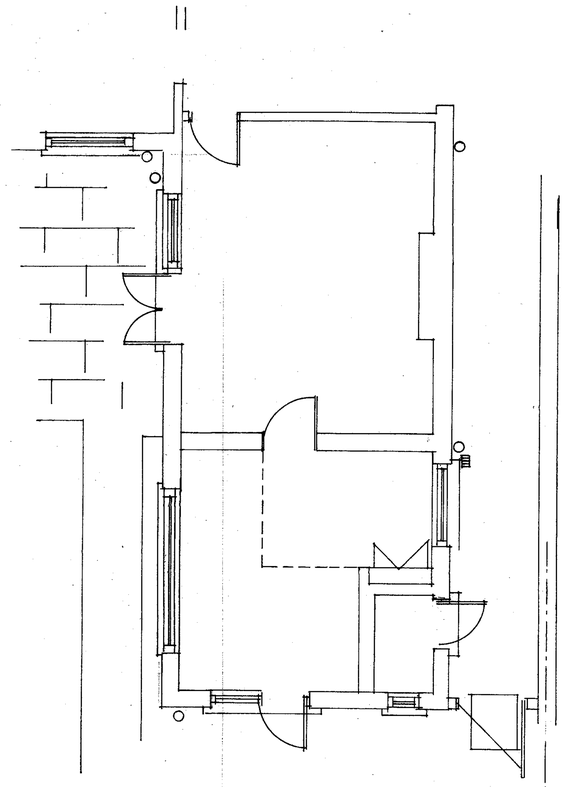

EXISTING ADDITION

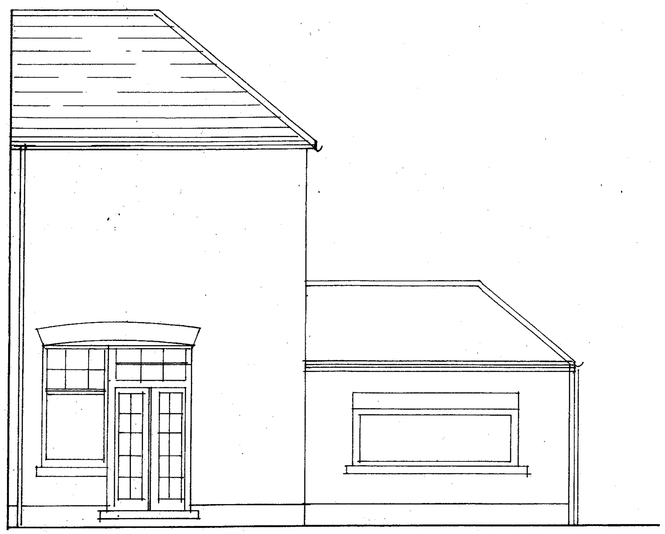

EXISTING SIDE ELEVATION A

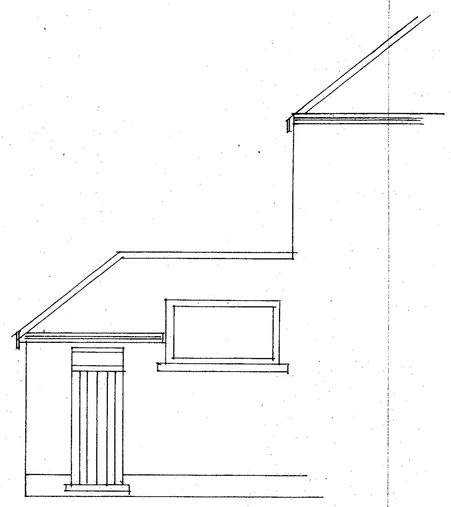

EXISTING SIDE ELEVATION B

NOTES:

All dimensions must be checked on site and not scaled from this drawing.

	Date	Revisions
A		

© Copyright

ROBERT HAWKER+ASSOCS
CHARTERED BUILDING SURVEYORS
20 KENSINGTON GATE
LONDON W8 5NA

Client
PROFESSOR T. EISEN

Job Title
8 ROSECROFT AVENUE
HAMPSTEAD
LONDON NW3

Drawing Title
ELEVATIONS AND PLANS OF REAR ADDITION AS EXISTING

Scale 1:50 and 1:00

Date APRIL 2007 Drawn by RH

Drg. No. 2006:36.5 Rev.

A PRODUCT OF THE UNO RANGE – ARCHITECT CAT. No. 7311

594 x 841mm A1

PROPOSED REAR ELEVATIONS

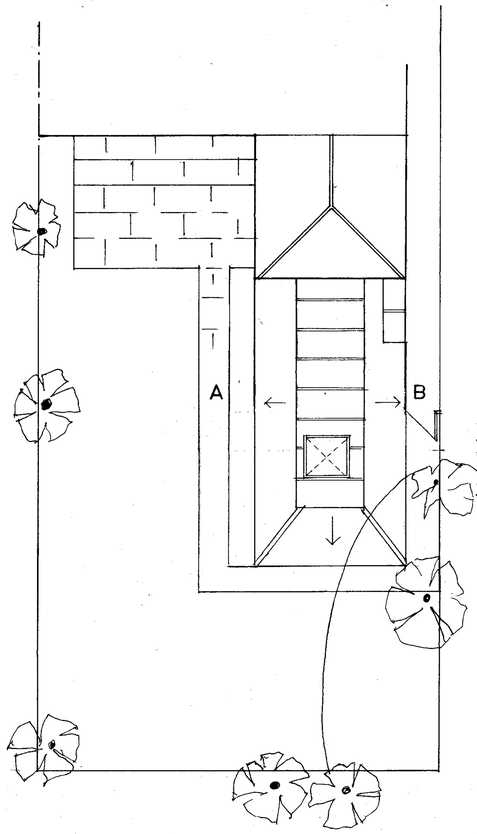

GARDEN SITE PLAN 1:100

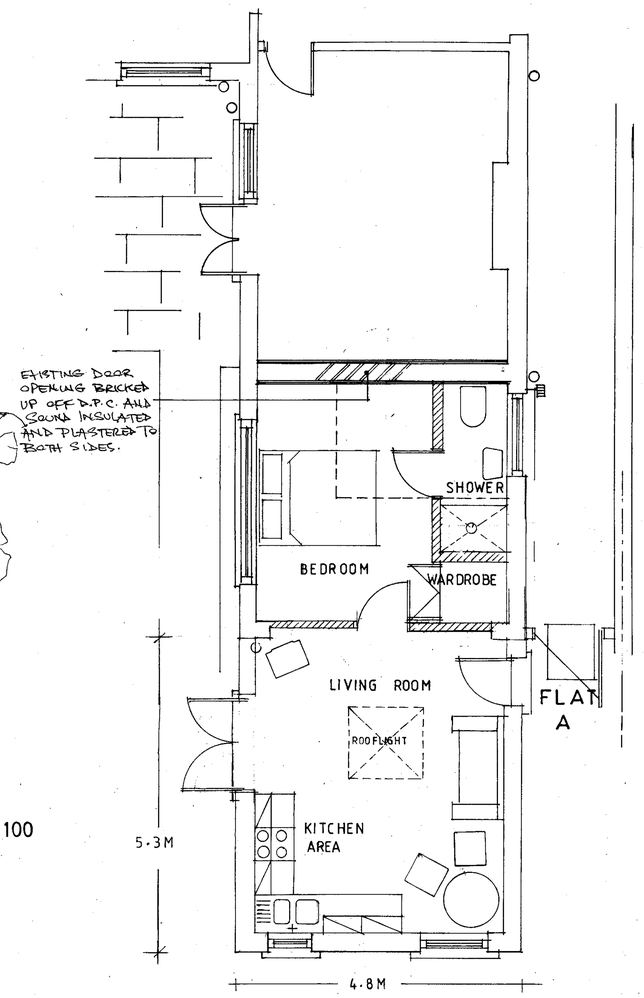

PROPOSED EXTENSION

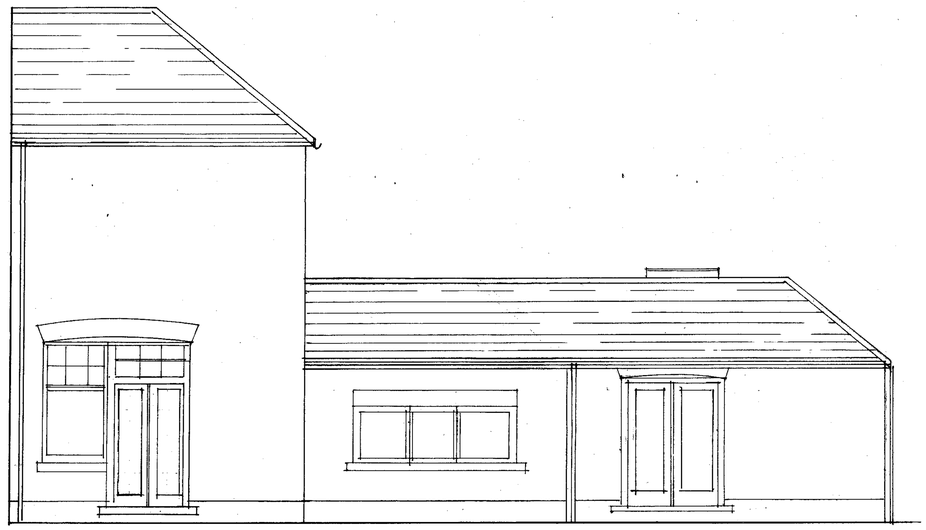

ELEVATION A

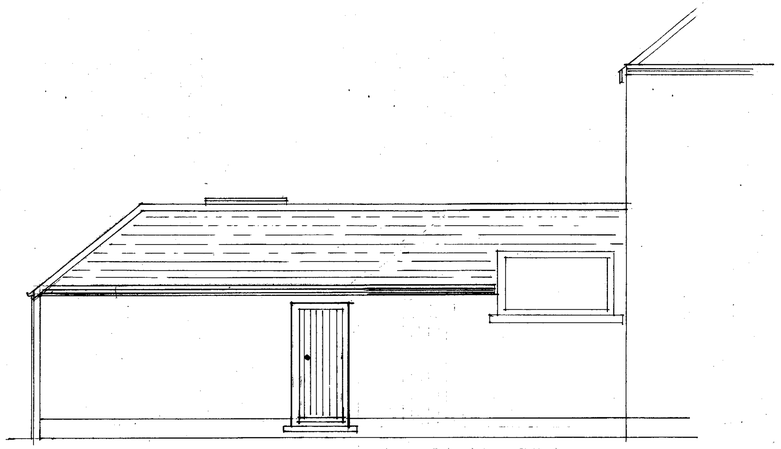

ELEVATION B TO PASSAGEWAY

NOTES:

All dimensions must be checked on site and not scaled from this drawing.

A		
	Date	Revisions

© Copyright

ROBERT HAWKER+ASSOCS
CHARTERED BUILDING SURVEYORS
20 KENSINGTON GATE
LONDON W8 5NA

Client
PROFESSOR T. EISEN

Job Title
8 ROSECROFT AVENUE
HAMPSTEAD
LONDON NW3

Drawing Title
ELEVATIONS AND PLANS OF REAR ADDITION AS PROPOSED

Scale 1:50 and 1:00

Date APRIL 2007 Drawn by RH

Drg. No. 2006:36:6 Rev.

A PRODUCT OF THE UNO RANGE - ARCHITECT CAT. No. 7311

594 x 841mm A1