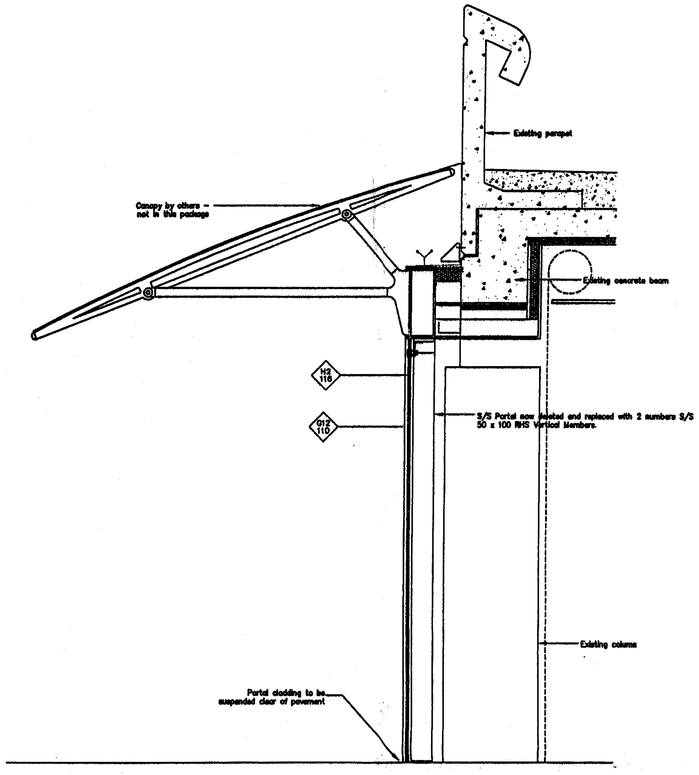

1 SECTION THROUGH SHOPFRONT & CANOPY – TYPICAL BAY
SCALE 1:20

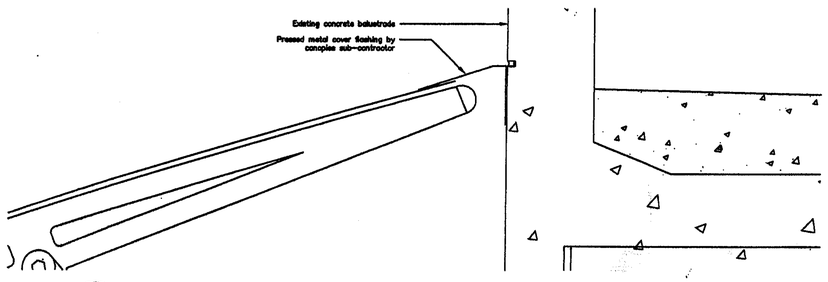

2 DETAIL AT HEAD OF CANOPY
SCALE 1:5

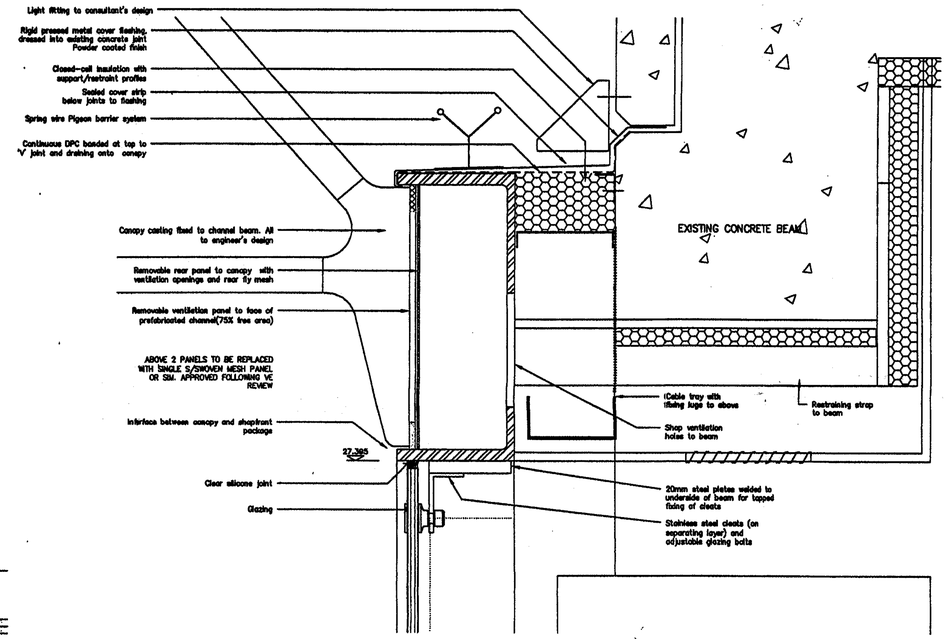

3 DETAIL AT HEAD OF SHOPFRONT
SCALE 1:5

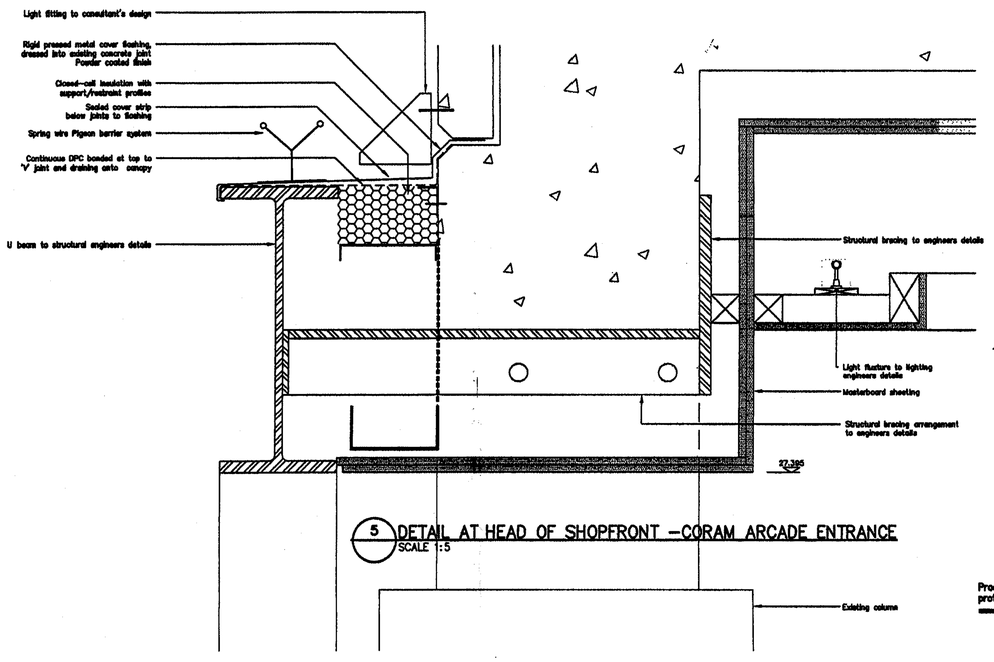

5 DETAIL AT HEAD OF SHOPFRONT –CORAM ARCADE ENTRANCE
SCALE 1:5

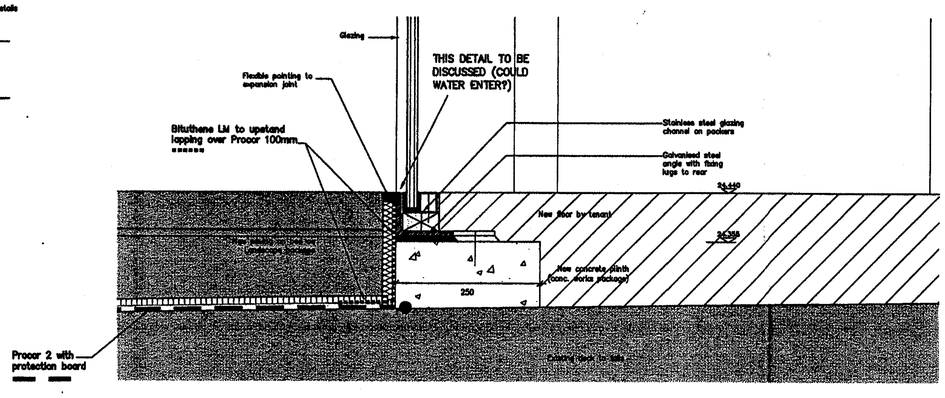

4 DETAIL AT BASE OF SHOPFRONT
SCALE 1:5

GENERAL NOTES

1. Do not scale from this drawing.
2. All dimensions must be checked on site and any discrepancies verified with the Architect.
3. Unless shown otherwise, all dimensions are to structural surfaces.

XX 000 References to Performance Specification

Rev	Tech	Date	Revision
A	CAD	July 2005	CONSTRUCTION ISSUE

cemplas EST.1989
Waterproofing & Concrete Repairs Limited
Holbrook House
72 Lower Addiscombe Road
Croydon Surrey CR9 6AD
Tel: 020 8654 3149
Fax: 020 8656 8884
Email: info@cemplas.co.uk

Client
ALLIED LONDON PROPERTIES LIMITED + INTERIOR PLC

Job title
THE BRUNSWICK
LONDON WC1

Drawing title
PROPOSED SHOPFRONTS
TYPICAL SECTIONS

Purpose of issue: Preliminary ○ Approval ○ Construction ● Information ○ Tender ○ Record Copy ○

Date	Drawn	Scale	Checked
JULY 2005	CAD	1:50 @ A1	

Drawing no. 2370 / DWG / 003 — Rev A