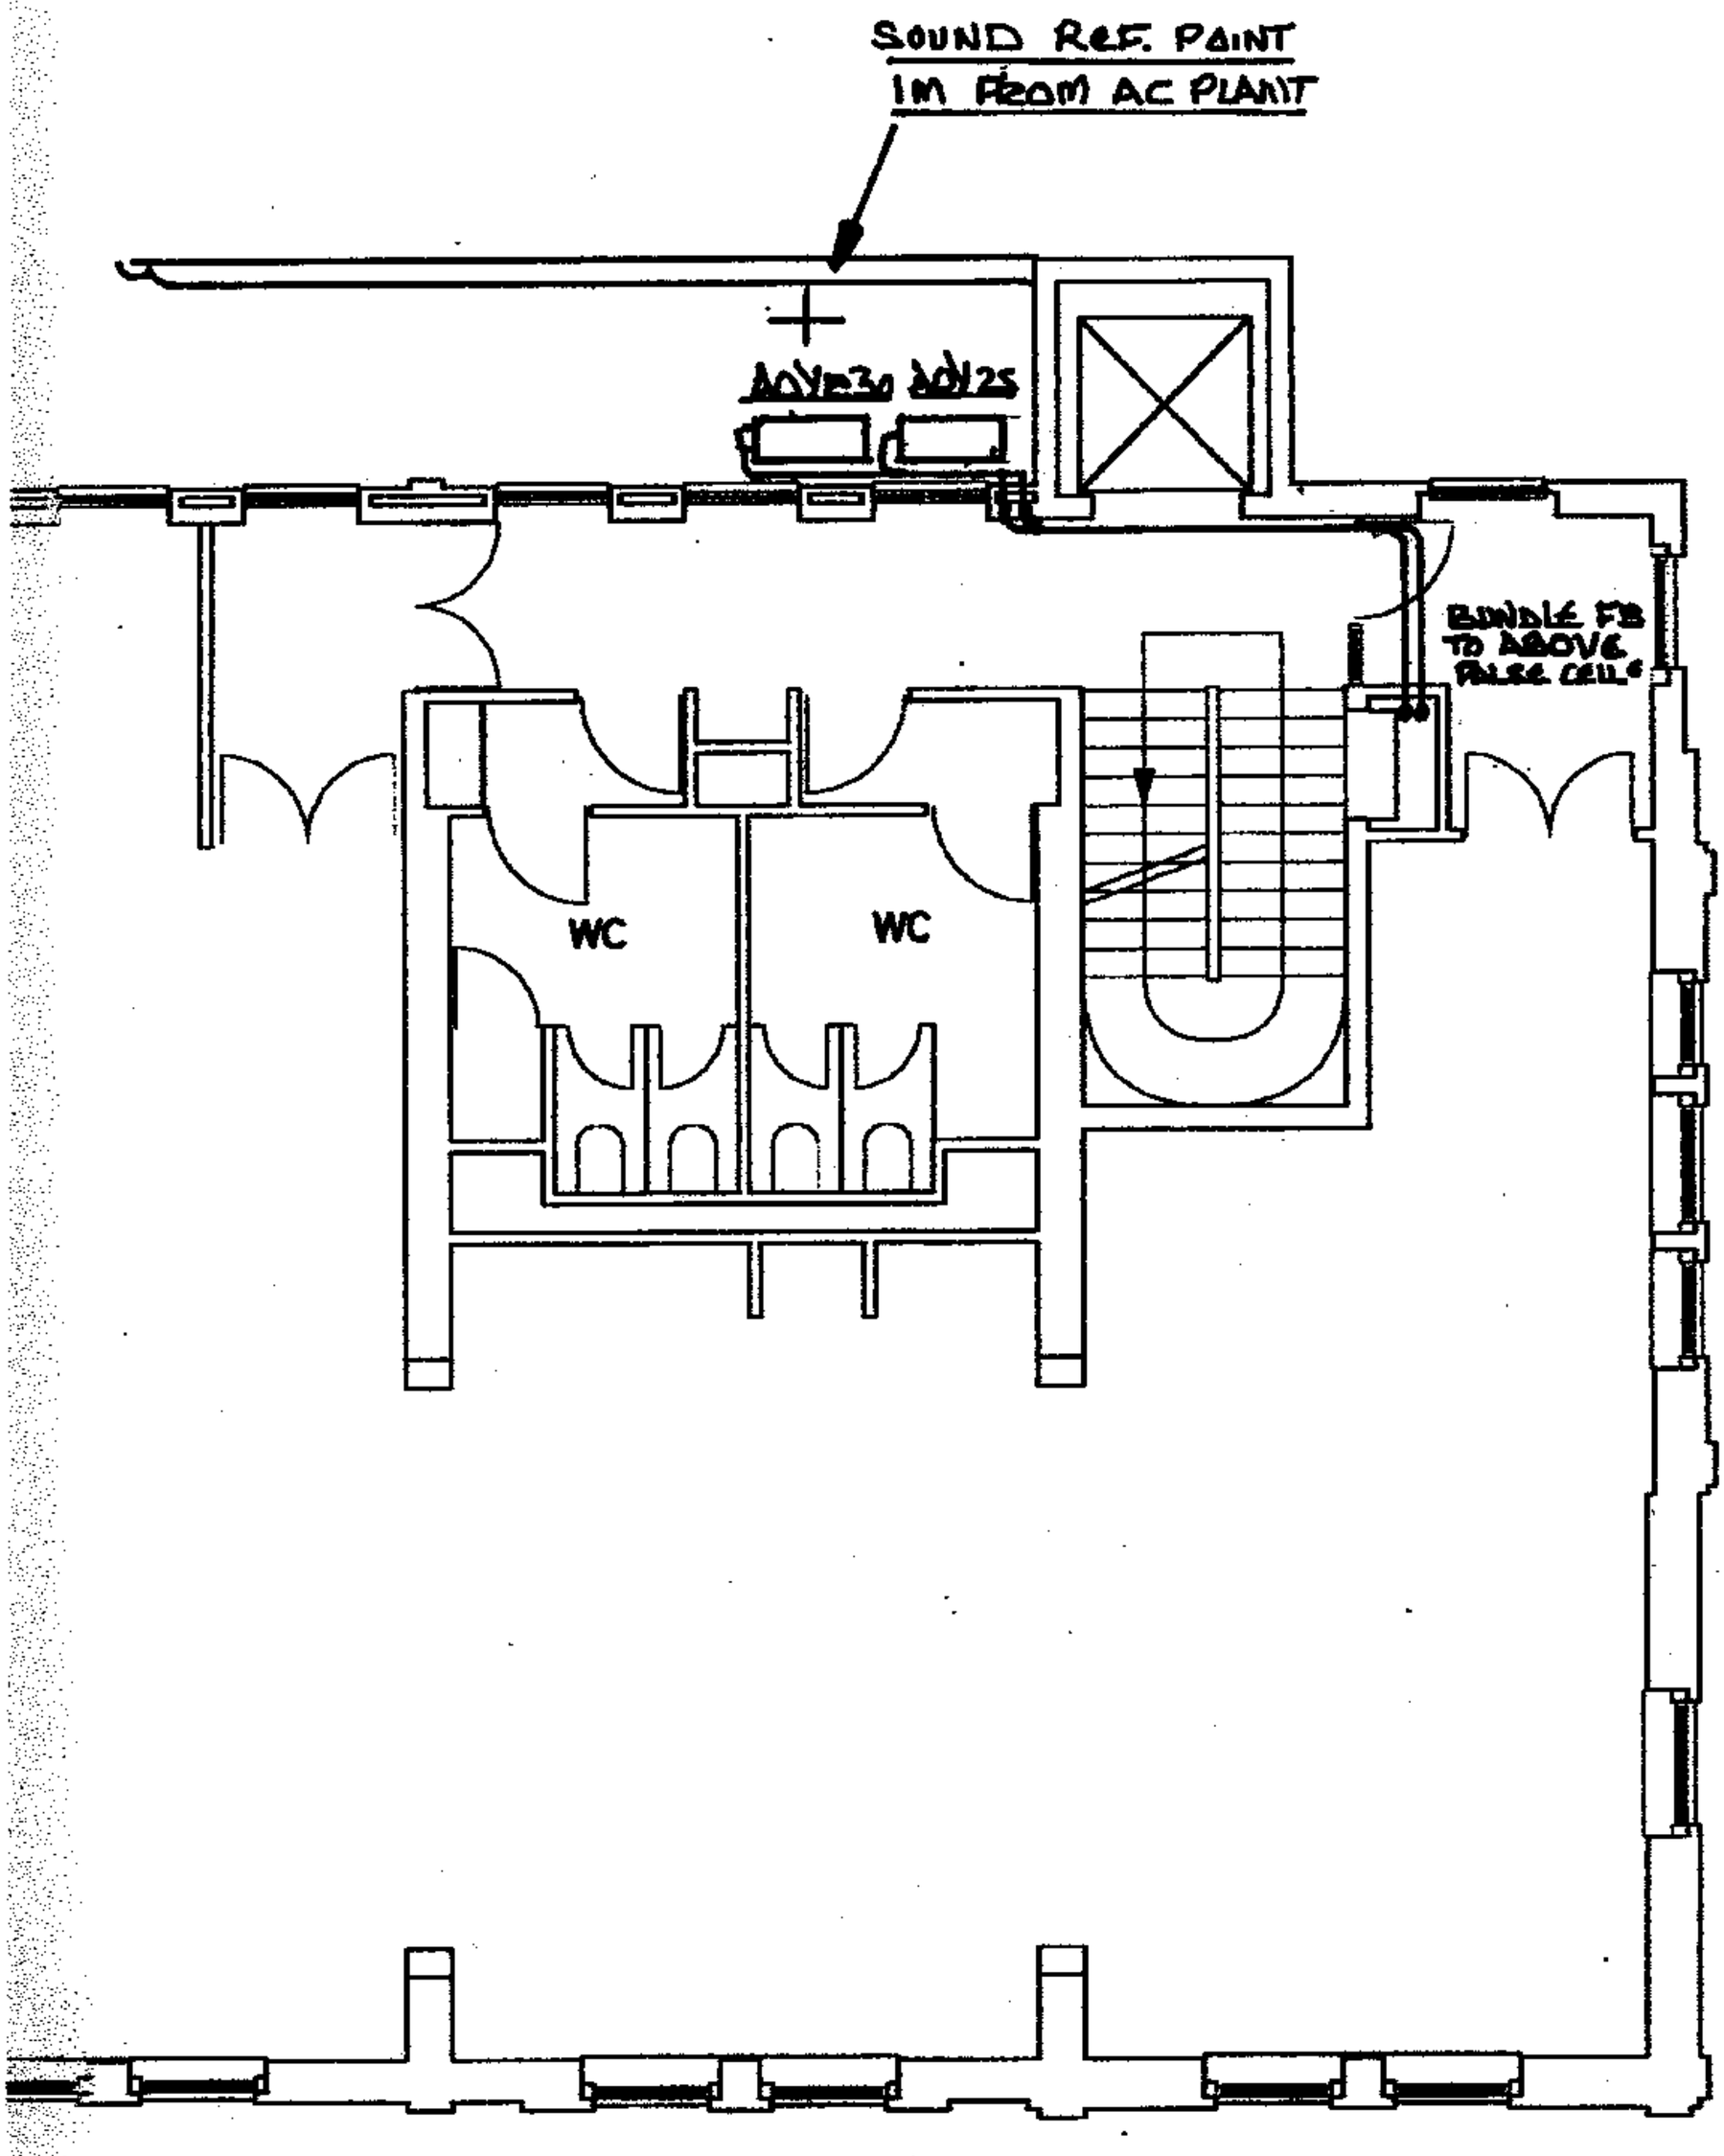

PROPOSED PLANT & PIPEWORK FOR SNAPPY SNAPS

© HADDON FEW MONTUSCHI ARCHITECTS LTD. DO NOT SCALE FROM THIS DRAWING. DIMENSIONS TO BE CHECKED ON SITE. ERRORS AND OMISSIONS TO BE REPORTED TO THE ARCHITECT - IF INDICATED, AS

EFS Finchley Limited	SCALE 100	PAGE SIZE A3	JOB NUMBER	DRAWING TITLE First - Third Floor Plans
79-189 Finchley Road	BY sh	DATE 14.12.05	DRAWING NUMBER 111 REV -	HADDON FEW MONTUSCHI 79/80 Margaret Street London W1W 8TA T. 020 7636 1816 E. mail@hfm.uk.com