Client:	Structural Consultant:	Services Consultant:	Cost Consultant:	Project Manager:	Date:	Scale:
Great Ormond Street Hospital NHS Trust	WSP	WSP	Gardiner+Theobald	Gardiner+Theobald	26.01.07	1:400 @ A1

Project title:	Drawing title:	Project number:	Drawing number:	Revision:
Phase 2	EXISTING SITE PLAN _ LEVEL 1	34285	Site_EX_01	00

llewelyn davies yeang
architecture planning design

Brook House
Torrington Place
London
WC1E 7HN
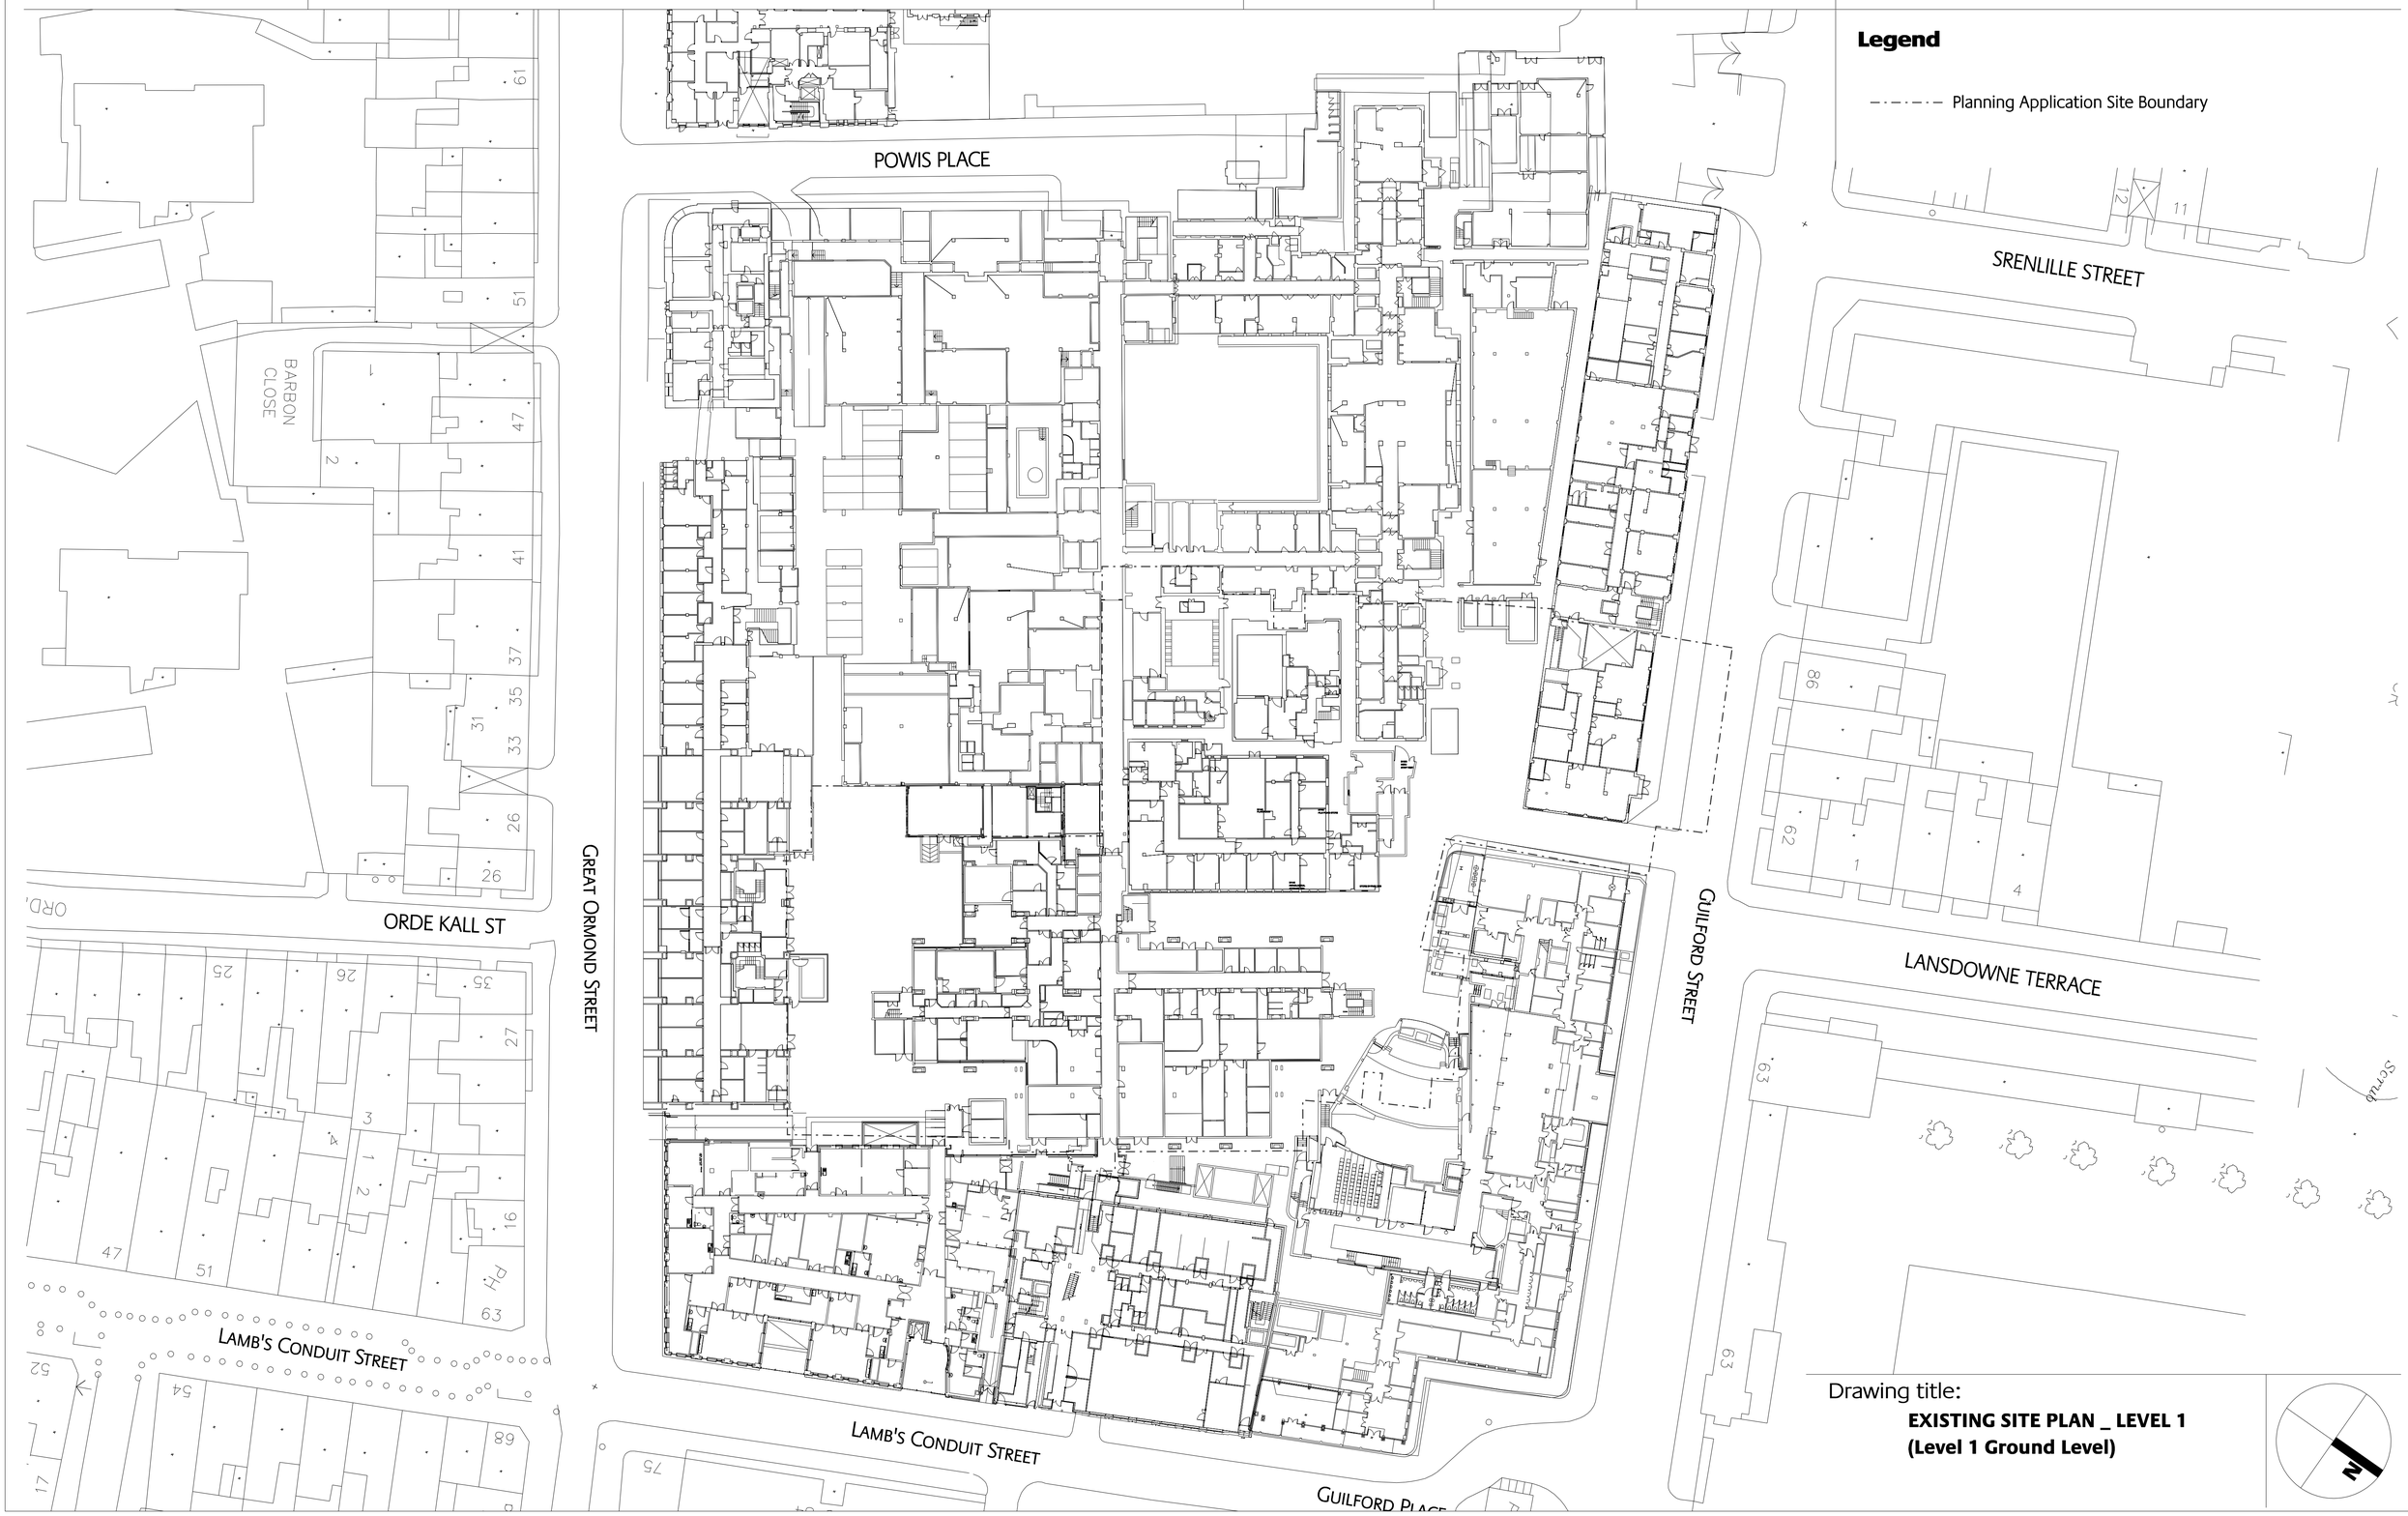
T 020 7637 0181
F 020 7637 8740
info@ldavies.com
www.ldavies.com