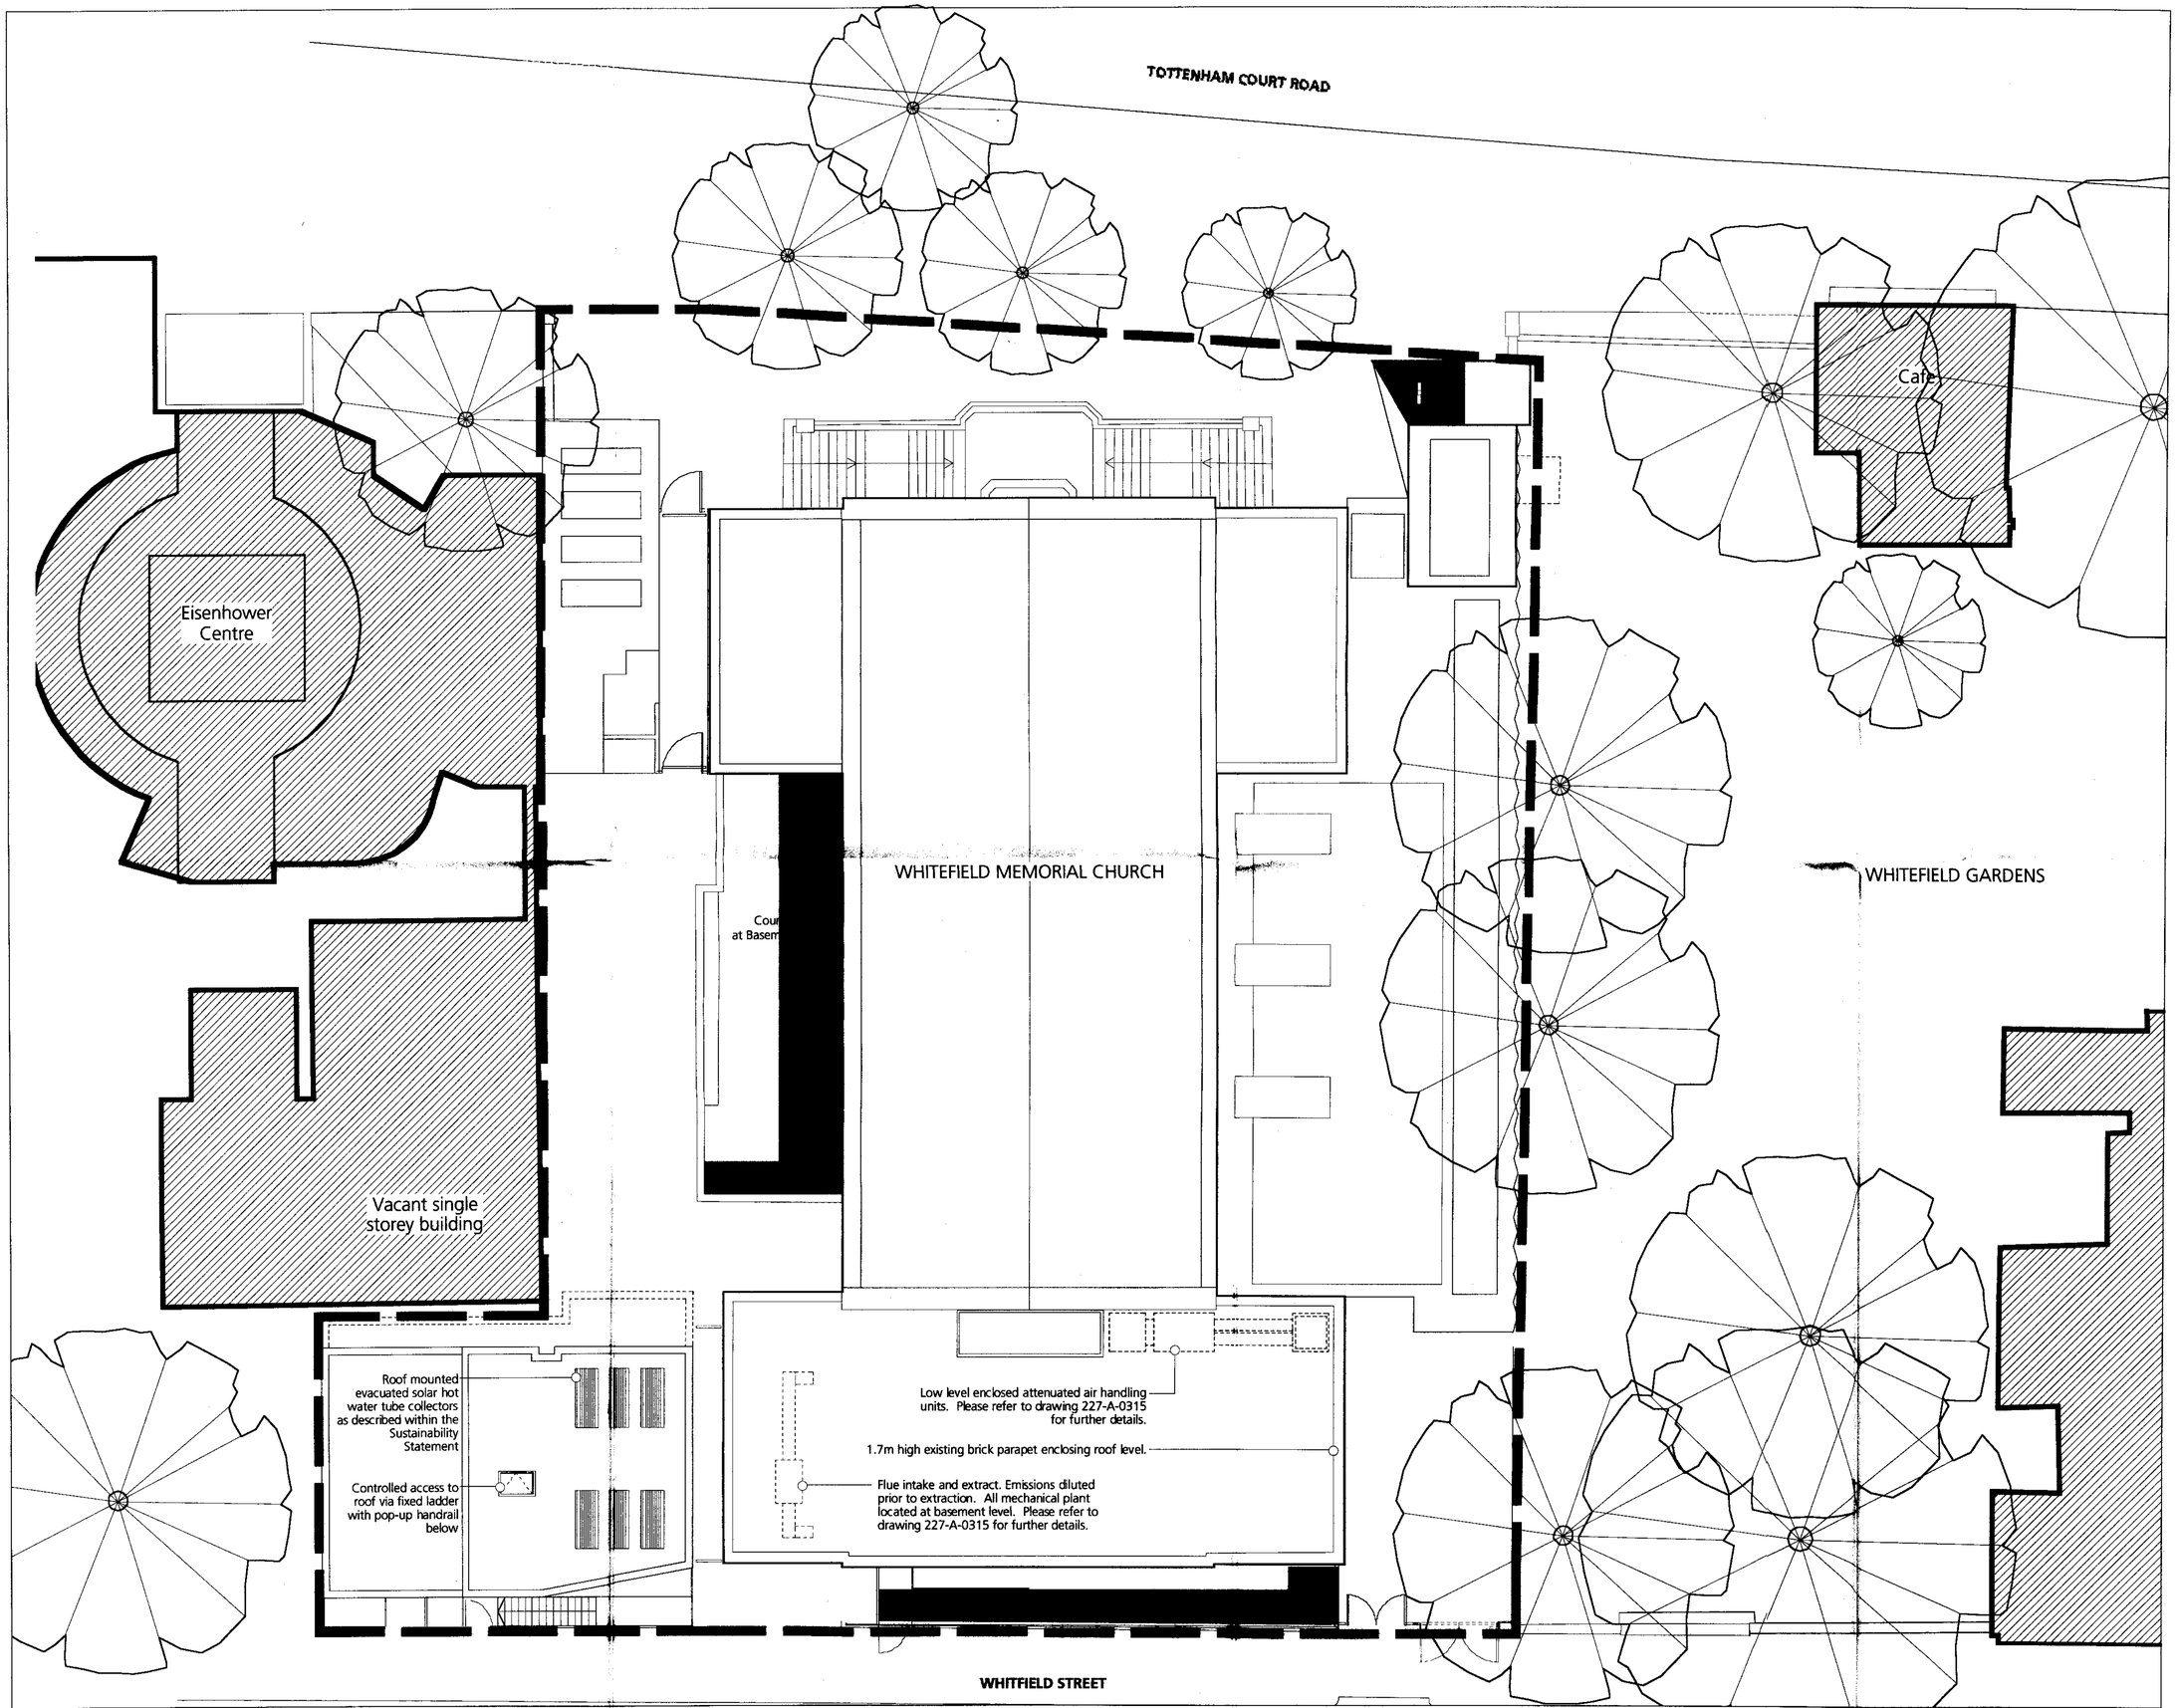

Notes

All dimensions to be verified on site by the contractor and all discrepancies or omissions must be reported to the Architect immediately and prior to any fabrication of any element for incorporation into the works. This drawing is the property of Terry Pawson Architects. Copyright reserved. DO NOT SCALE.

PLANNING APPLICATION
31/01/2007

PLEASE NOTE THAT THERE IS NO PROPOSED SECTION C-C

RECEIVED
- 9 MAY 2007

Revision

A 16.03.2007 ROOF MOUNTED SOLAR HOT WATER COLLECTORS SWITCHED FROM LOWER APARTMENT BLOCK ROOF.
ADDITIONAL NOTES ADDED FOR ENCLOSED ROOFTOP PLANT ABOVE EXISTING CHURCH ANNEX.
ROOFLIGHTS TO FOYER AREA MODIFIED.

B 08.05.2007 LAYOUT AND NOTATION FOR PROPOSED ACOUSTIC ENCLOSURE UPON LOCATED UPON EXISTING EXTERNAL ROOF AREA FRONTING WHITFIELD STREET ENHANCED.

Terry Pawson Architects
206 Merton High Street
London SW19 1AX
tpa@terrypawson.com
www.terrypawson.com
t: 020 - 8543 2577
f: 020 - 8543 8677

client: **THE AMERICAN CHURCH**
job: **WHITEFIELD MEMORIAL CHURCH**
drawing title: **ROOF PLAN PROPOSED**

job	drawn	no	revision
227	A	0305	B

status: PLANNING
checked: date: scale: 1 : 100 @ A1