C:\Documents and Settings\Colin Barr\My Documents\1_ARCHITECT\7106Hilway\Drawings\proposed garage.dwg, 13/12/2006 22:14:55

EXISTING FRONT ELEVATION

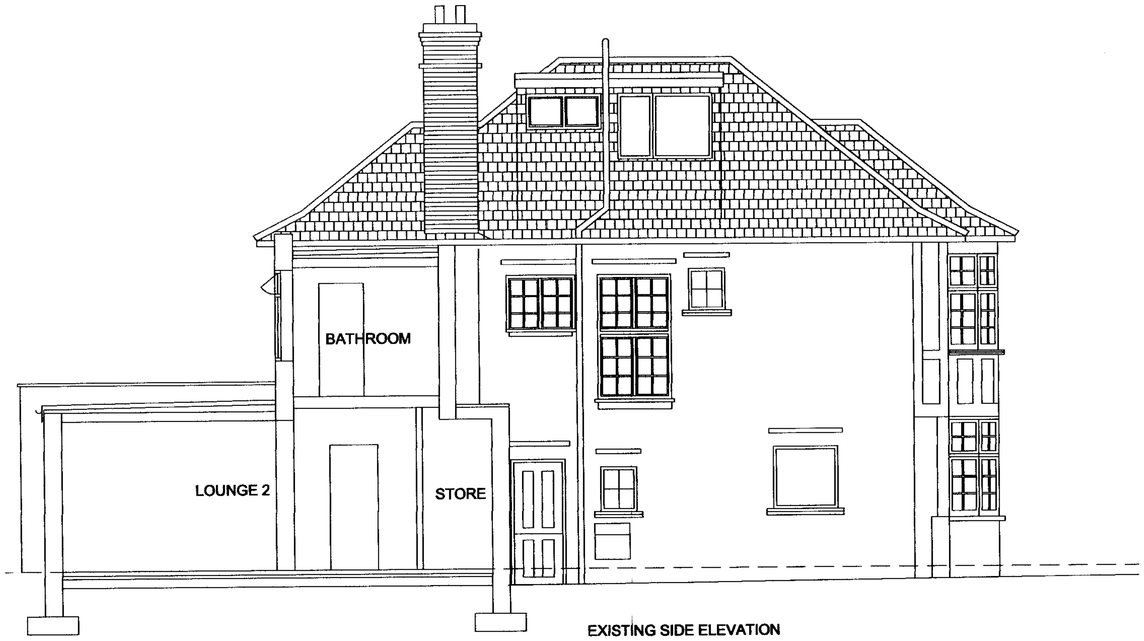

EXISTING SIDE ELEVATION

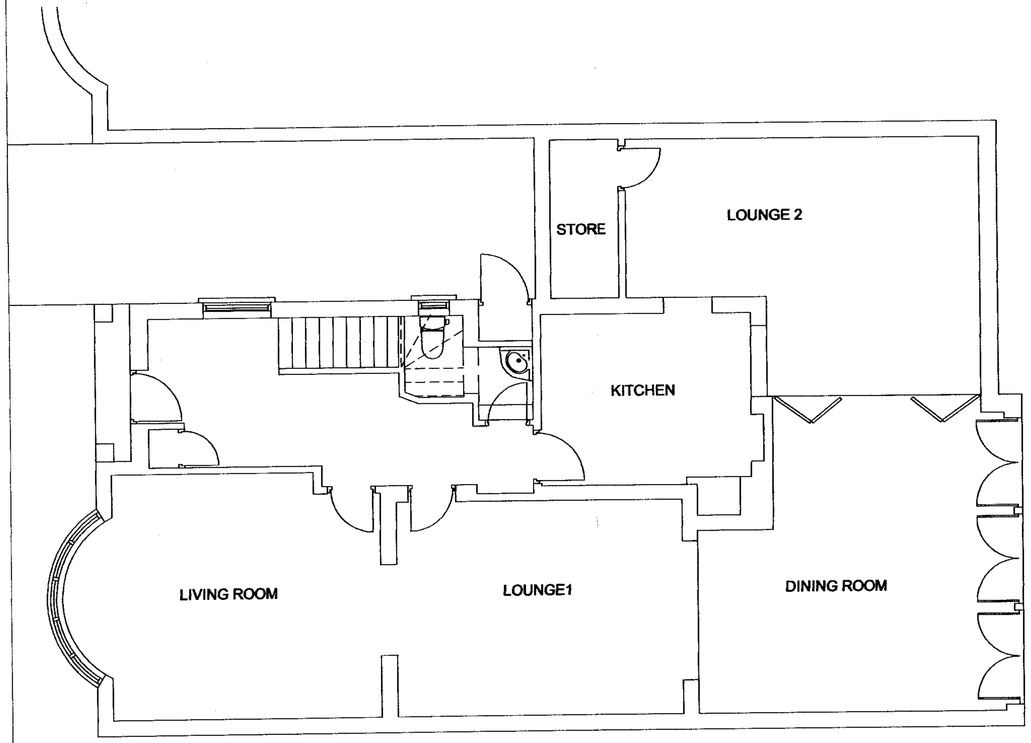

EXISTING GROUND FLOOR PLAN

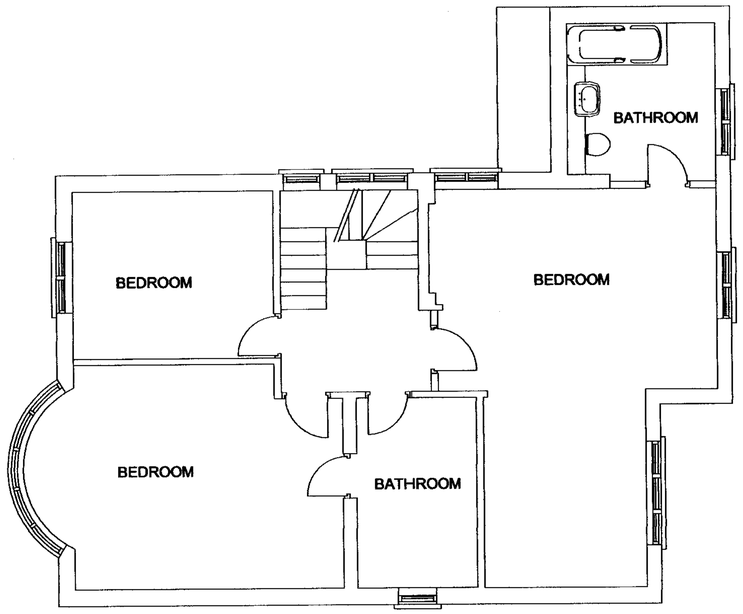

EXISTING FIRST FLOOR PLAN

DRAWING TITLE: Existing Layout

PROJECT: 38 Hilway Road, London N6 6HH

DRAWING NO7106/ 02

REVISIONS

Issued for a planning application to Camden Council do not construct till written is approval obtained

Colin Bargioni RIBA
21 Hornsey Lane Gardens
London N6 5NX
Tel: 020 8348 1974

Mobile No: 07958 743919
Fax: 0871 221 5637
colin21214@aol.co.uk

SCALE: 1:50 @ A1

DATE DRAWN 3 Dec 2006