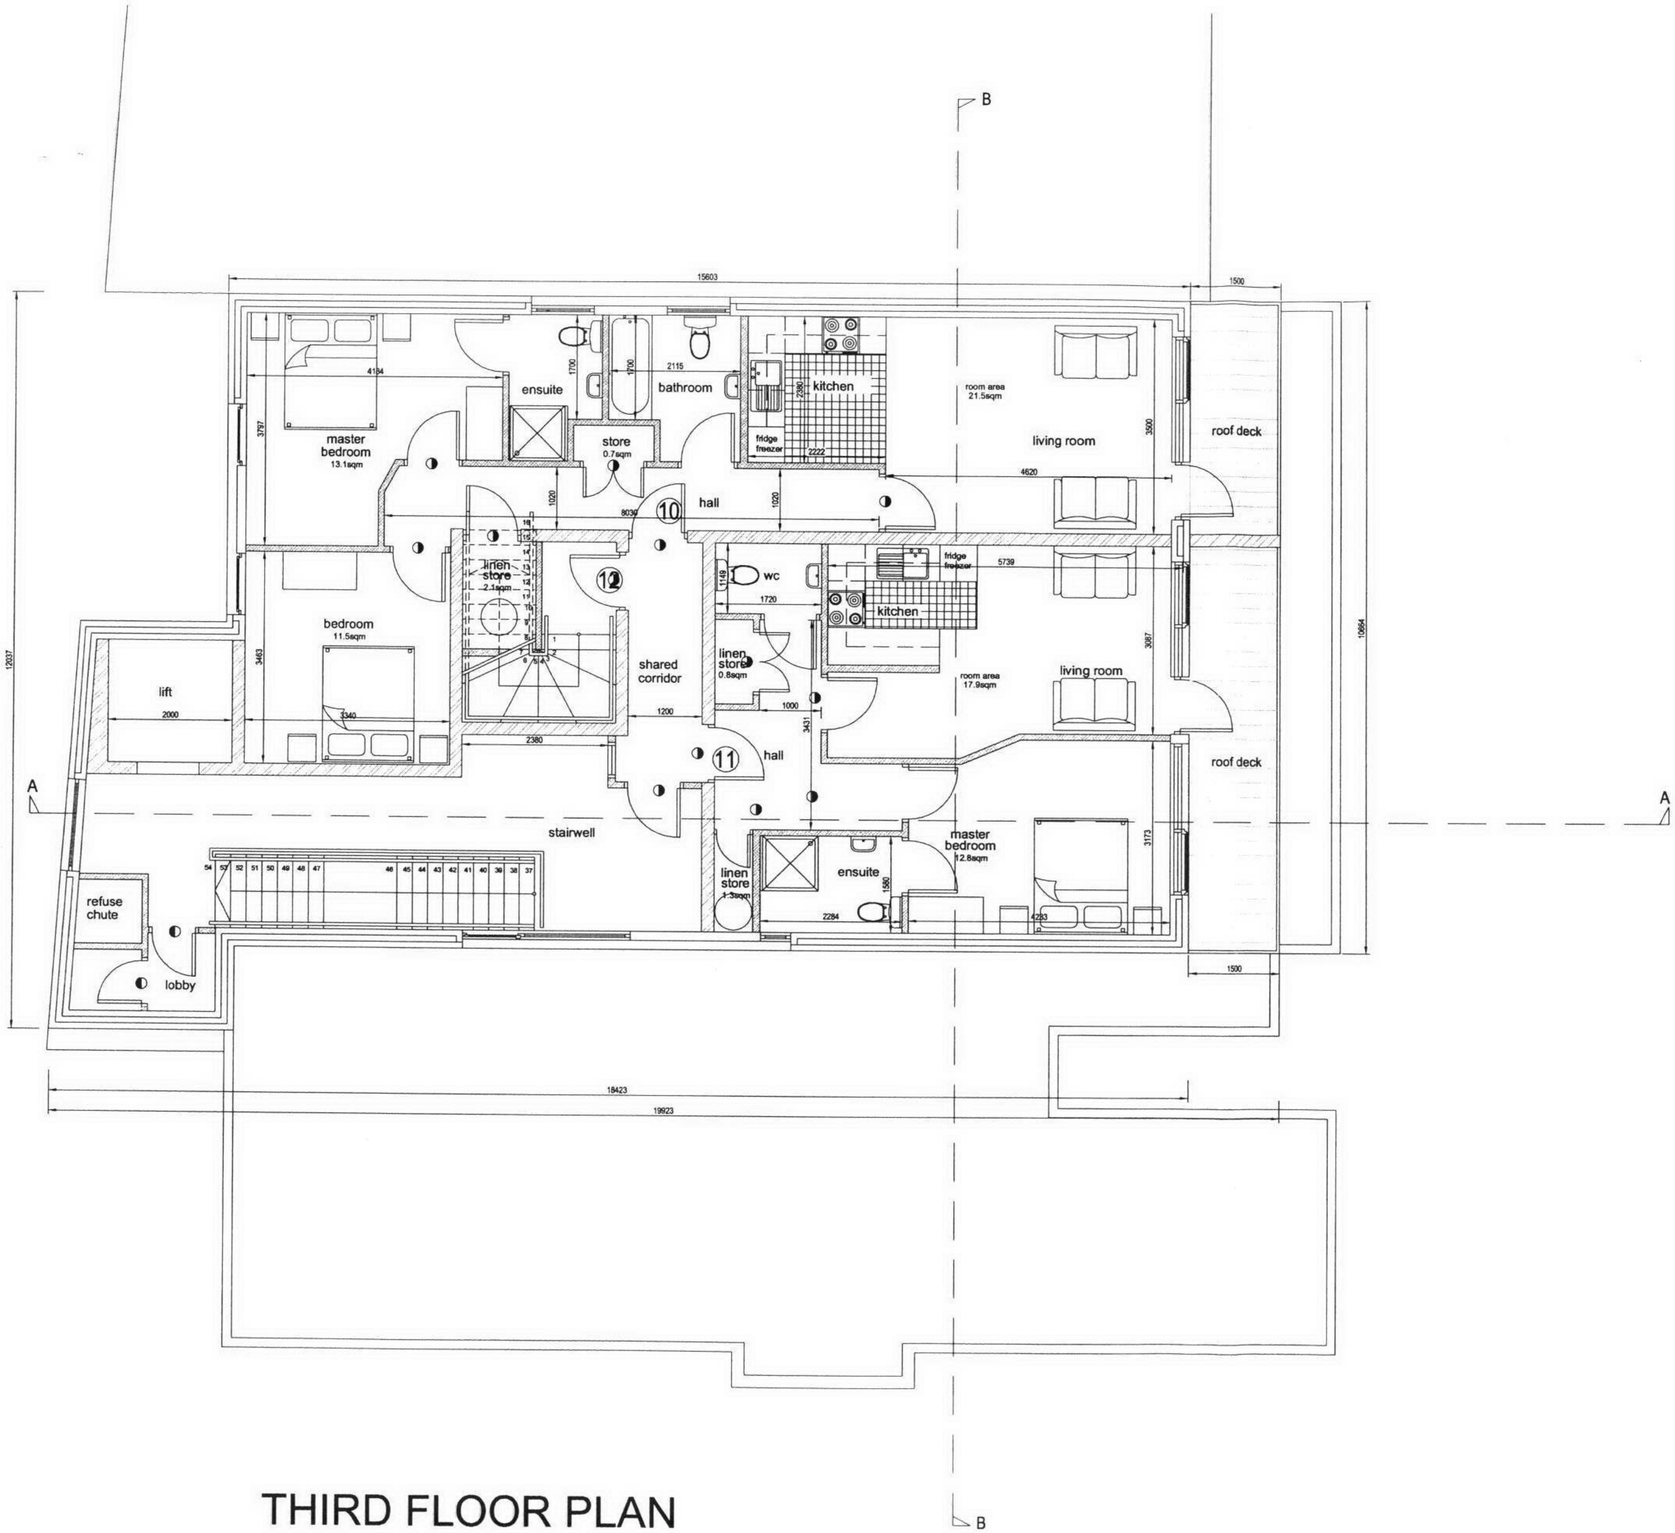

THIRD FLOOR PLAN

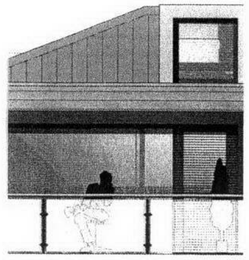

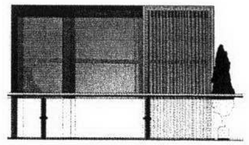

All parti wall construction to achieve compliance with Part E1 of Building Regulations Approved Document E - Resistance to the Passage of Sound (2003 edition).

Rev	Desription	Date	By
B	Planning resubmission - construction note added	24.01.07	JON
A	Refuse chute area amended.	13.06.06	JON

COOGAN & CO
ARCHITECTS LTD.
GLENGALL EXCHANGE
3 GLENGALL STREET
BELFAST BT12 5AB
Tel. 02890 339900
Fax. 02890 339990
email: admin@cooganco.co.uk

PROJECT TITLE

CENTRE HEIGHTS
FINCHLEY ROAD
LONDON

DRAWING TITLE

APARTMENT DEVELOPMENT
THIRD FLOOR PLAN

- 3 MAY 2007

SCALE	DATE	DRAWN	CHK'D
1:100	FEB 06	JON	

DWG NO.
05.303.20

REVISION B

THIS DRAWING TO BE READ IN CONJUNCTION WITH ALL RELEVANT ARCHITECT'S AND ENGINEER'S DRAWINGS.
THIS DRAWING REMAINS THE COPYRIGHT OF THE ARCHITECT.

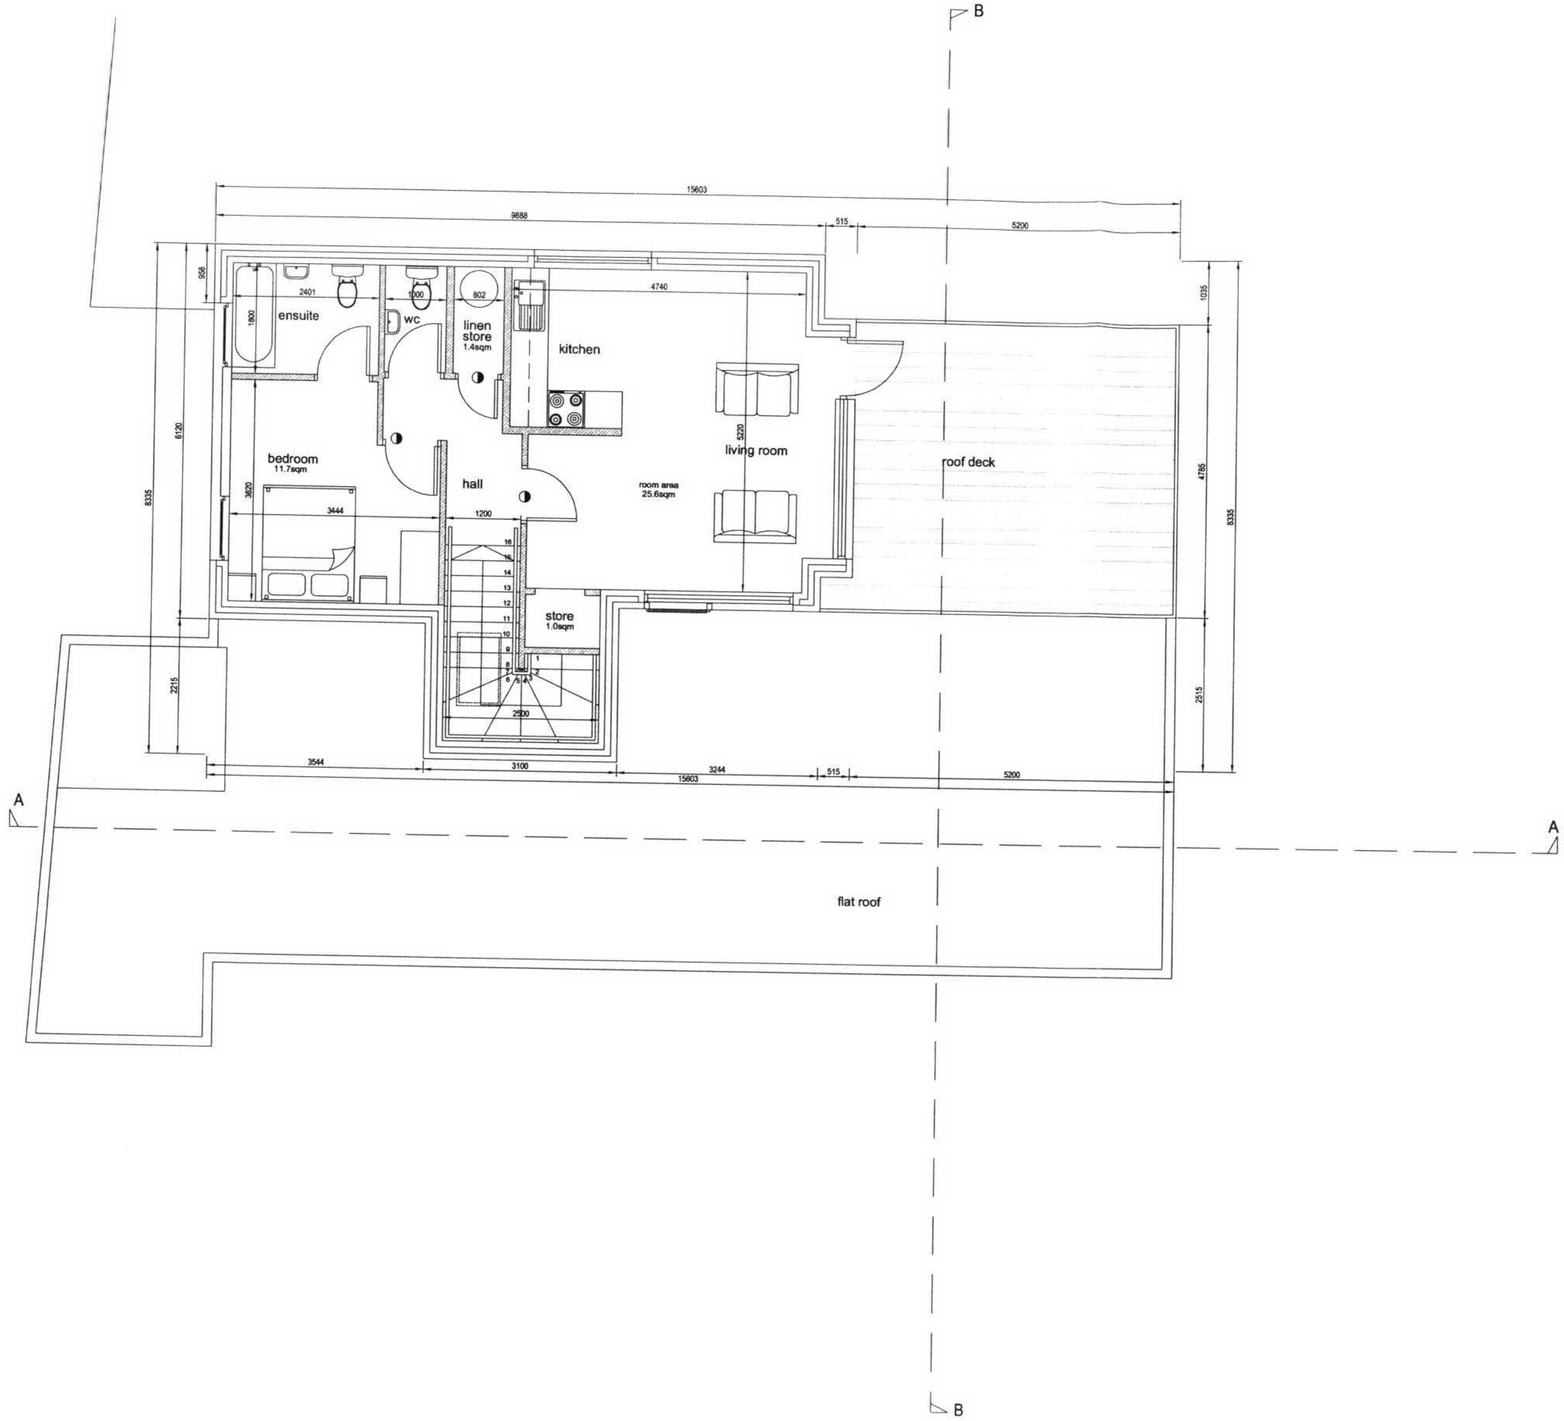

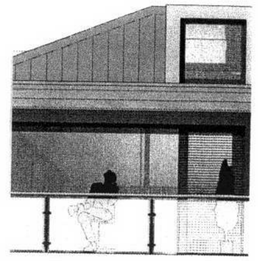

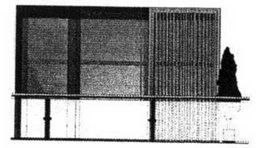

RECEIVED
- 3 MAY 2007

COOGAN & CO
ARCHITECTS LTD.
GLENGALL EXCHANGE
3 GLENGALL STREET
BELFAST BT12 5AB
Tel. 02890 339900
Fax. 02890 339990
email: admin@cooganco.co.uk

PROJECT TITLE

CENTRE HEIGHTS
FINCHLEY ROAD
LONDON

DRAWING TITLE

APARTMENT DEVELOPMENT
PENTHOUSE FLOOR PLAN

SCALE	DATE	DRAWN	CHK'D
1:100	FEB 06	JON	

DWG NO.
05.303.21

REVISION

THIS DRAWING TO BE READ IN CONJUNCTION WITH ALL RELEVANT ARCHITECT'S AND ENGINEER'S DRAWINGS.
THIS DRAWING REMAINS THE COPYRIGHT OF THE ARCHITECT.

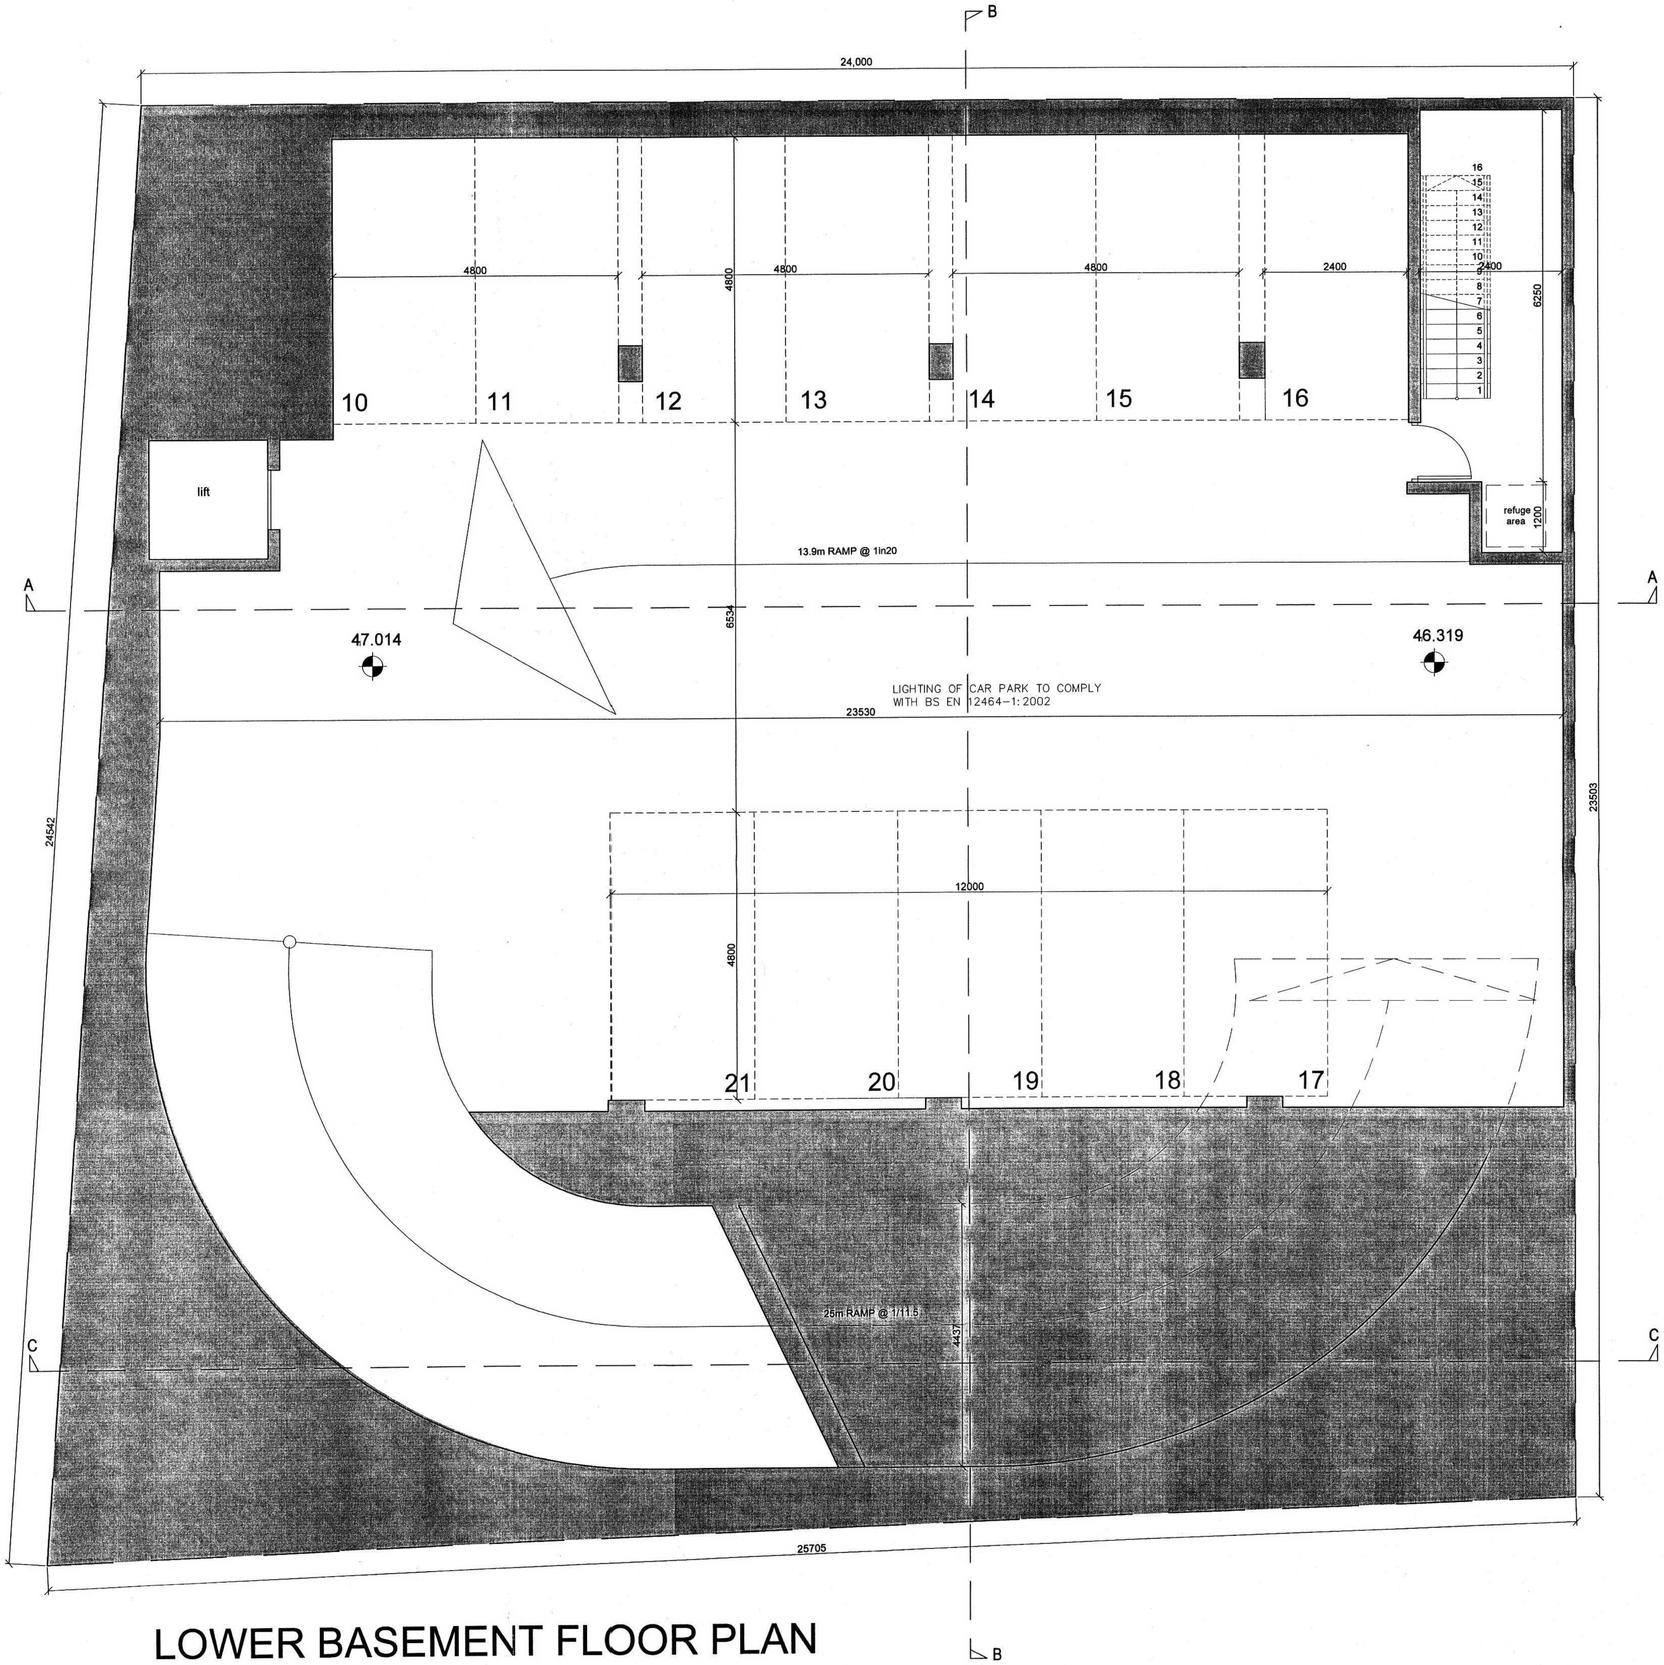

LOWER BASEMENT FLOOR PLAN

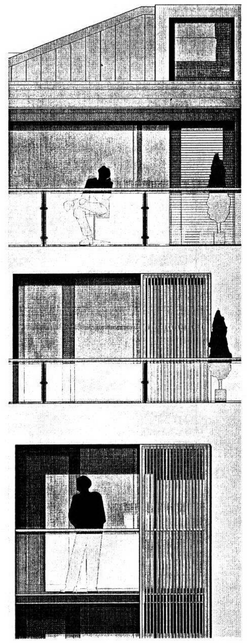

Rev	Description	Date	By
C	Car parking space removed	30.04.07	JON
B	Planning resubmission - car park layout amended	13.03.07	JON
A	Minor dimension alterations	13.06.06	JON

COOGAN & CO
ARCHITECTS LTD.
GLENGALL EXCHANGE
3 GLENGALL STREET
BELFAST BT12 5AB
Tel. 02890 339900
Fax. 02890 339990
email: admin@cooganco.co.uk

PROJECT TITLE

CENTRE HEIGHTS
FINCHLEY ROAD
LONDON

DRAWING TITLE

APARTMENT DEVELOPMENT
LOWER BASEMENT
FLOOR PLAN

RECEIVED
- 3 MAY 2007

SCALE	DATE	DRAWN	CHK'D
1:50	FEB 06	JON	

DWG NO.
05.303.08

REVISION C

THIS DRAWING TO BE READ IN CONJUNCTION WITH ALL RELEVANT ARCHITECT'S AND ENGINEER'S DRAWINGS.
THIS DRAWING REMAINS THE COPYRIGHT OF THE ARCHITECT.