existing dormer

new dormer

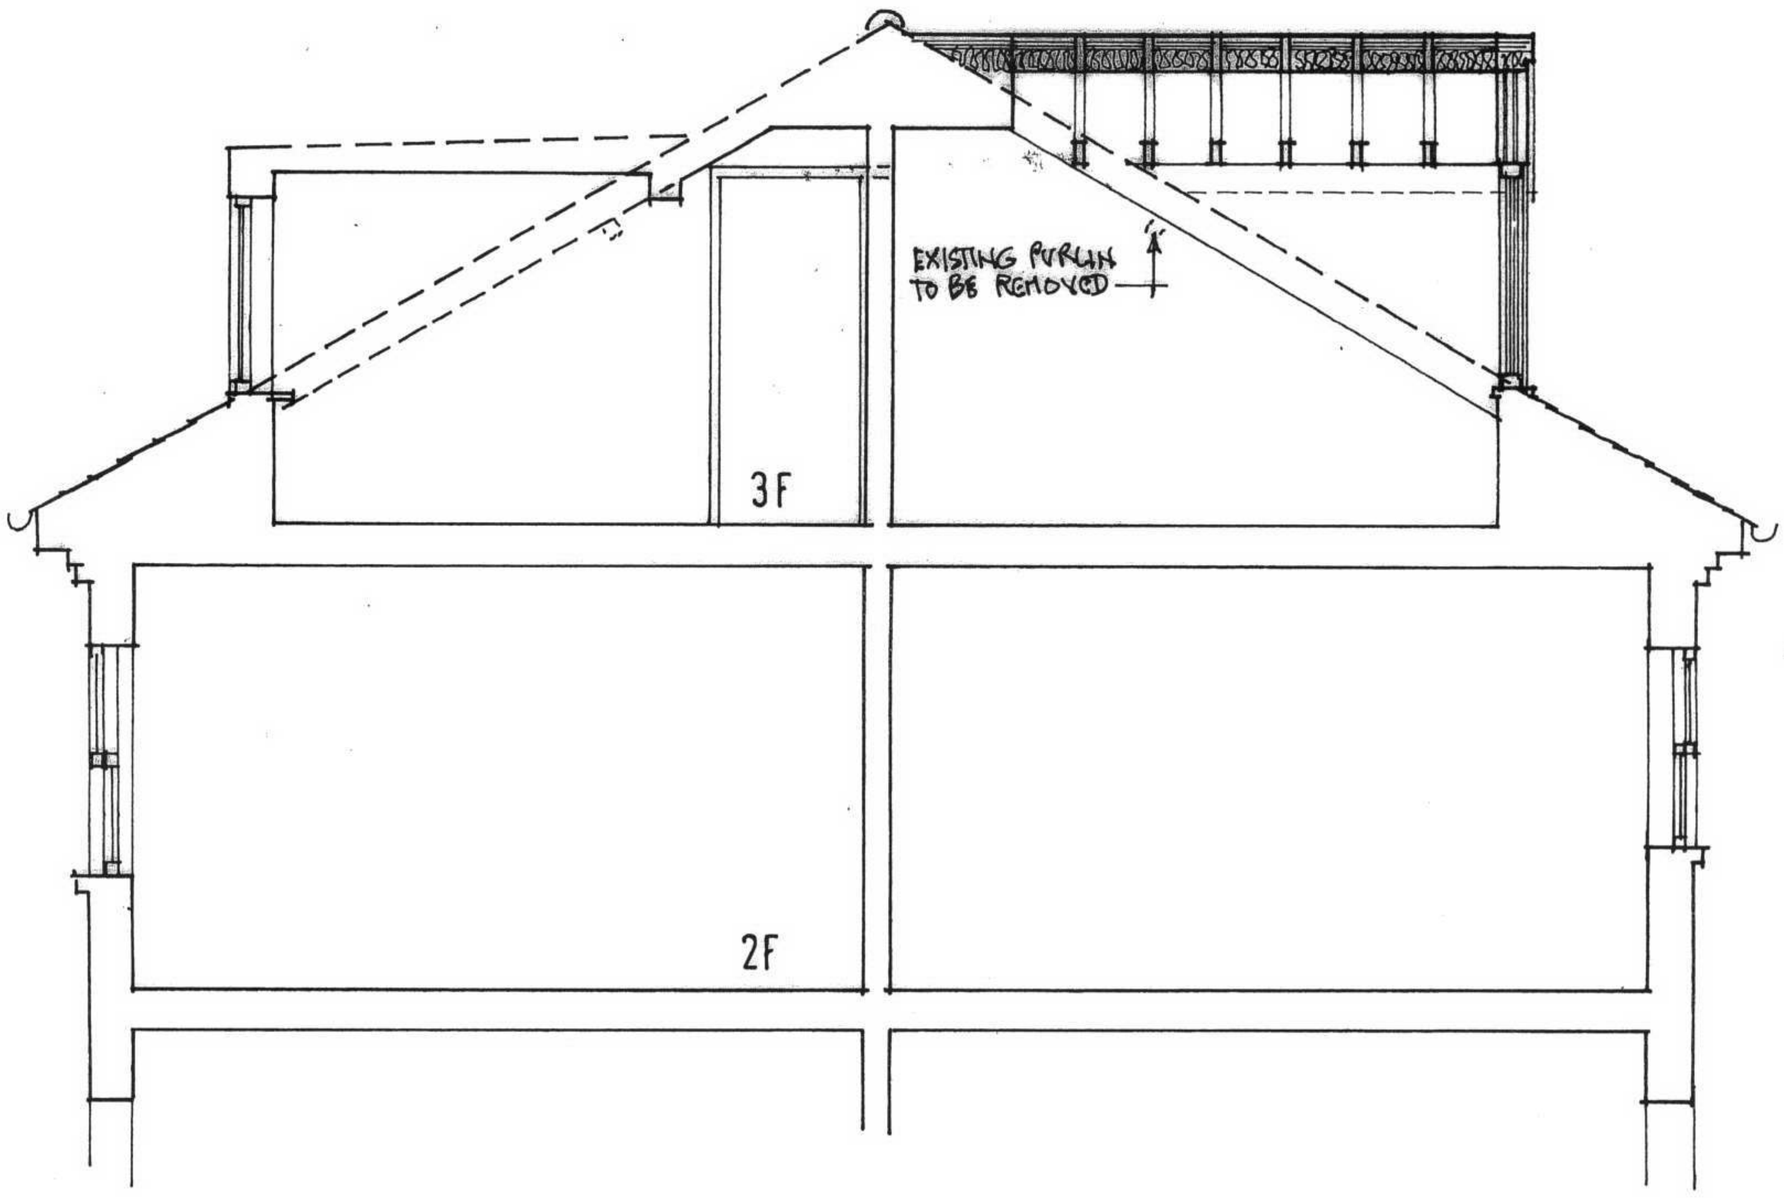

Rear

Front

SECTION B:B

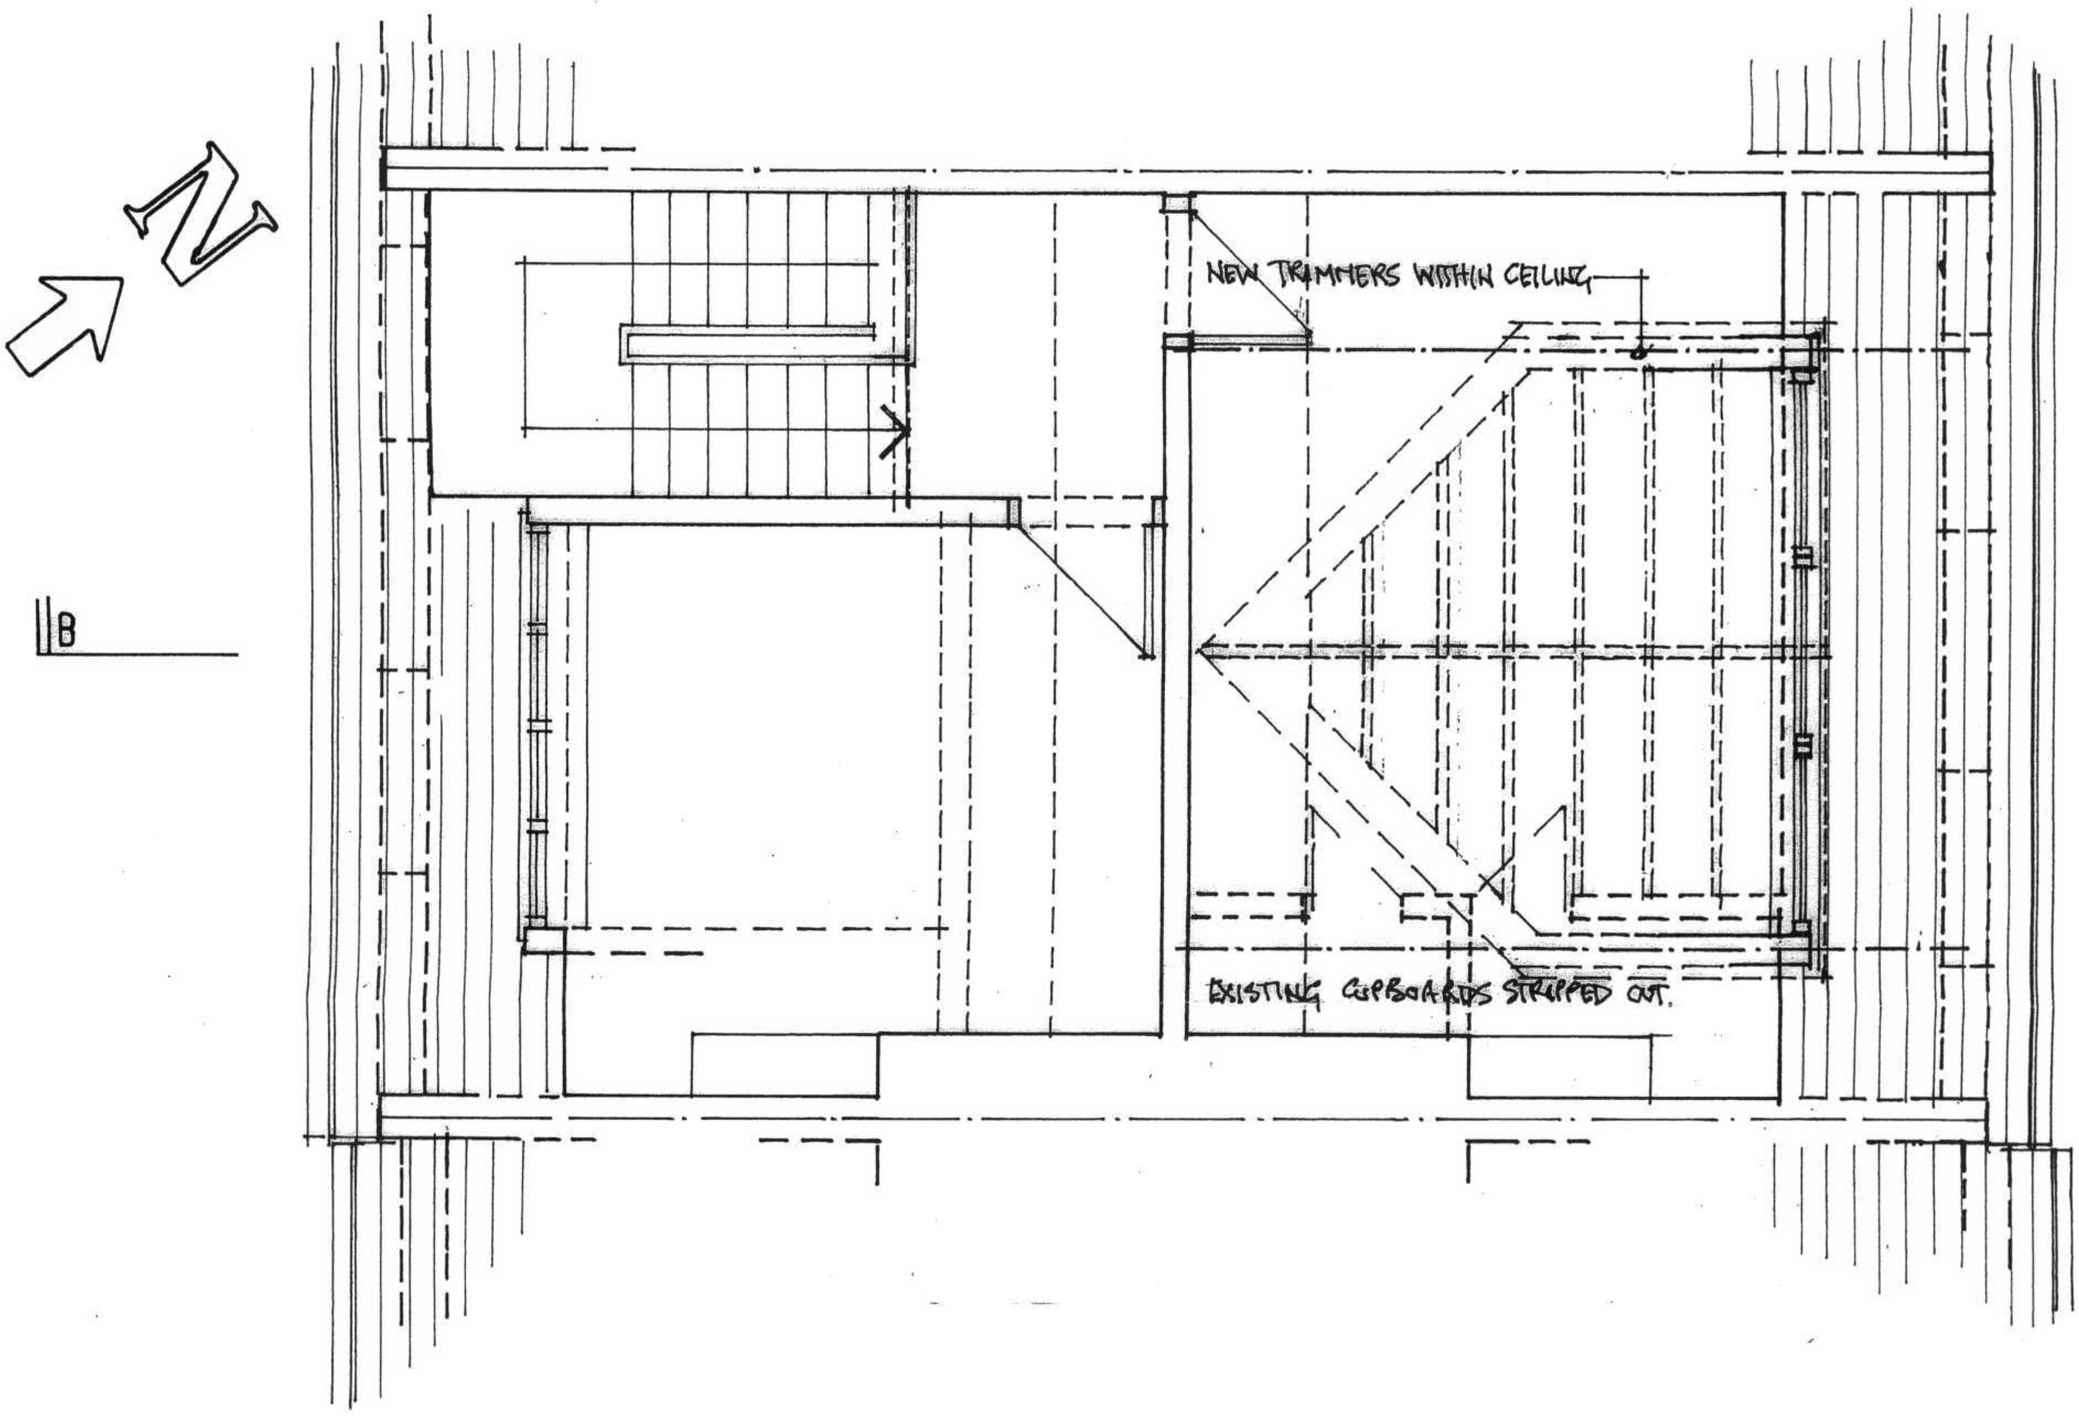

PLAN 3F

REVISIONS	INTL	DATE	AUTH

CLIENT: Miss H. Chambers

PROJECT: 7 Christchurch Hill, NW3

DRAWING CONTENT: New Dormer Plan & Section As Proposed

DRAWING NO: 3500/SK02 REV:

JOYCE & PARTNERS
ARCHITECTS + PLANNING CONSULTANTS
15A HIGH STREET TUNBRIDGE WELLS
KENT TN1 1UT Tel.01892 537688

SCALE: 1:50

DRAWN ETWB AUTH JJSM

DATE March 2007