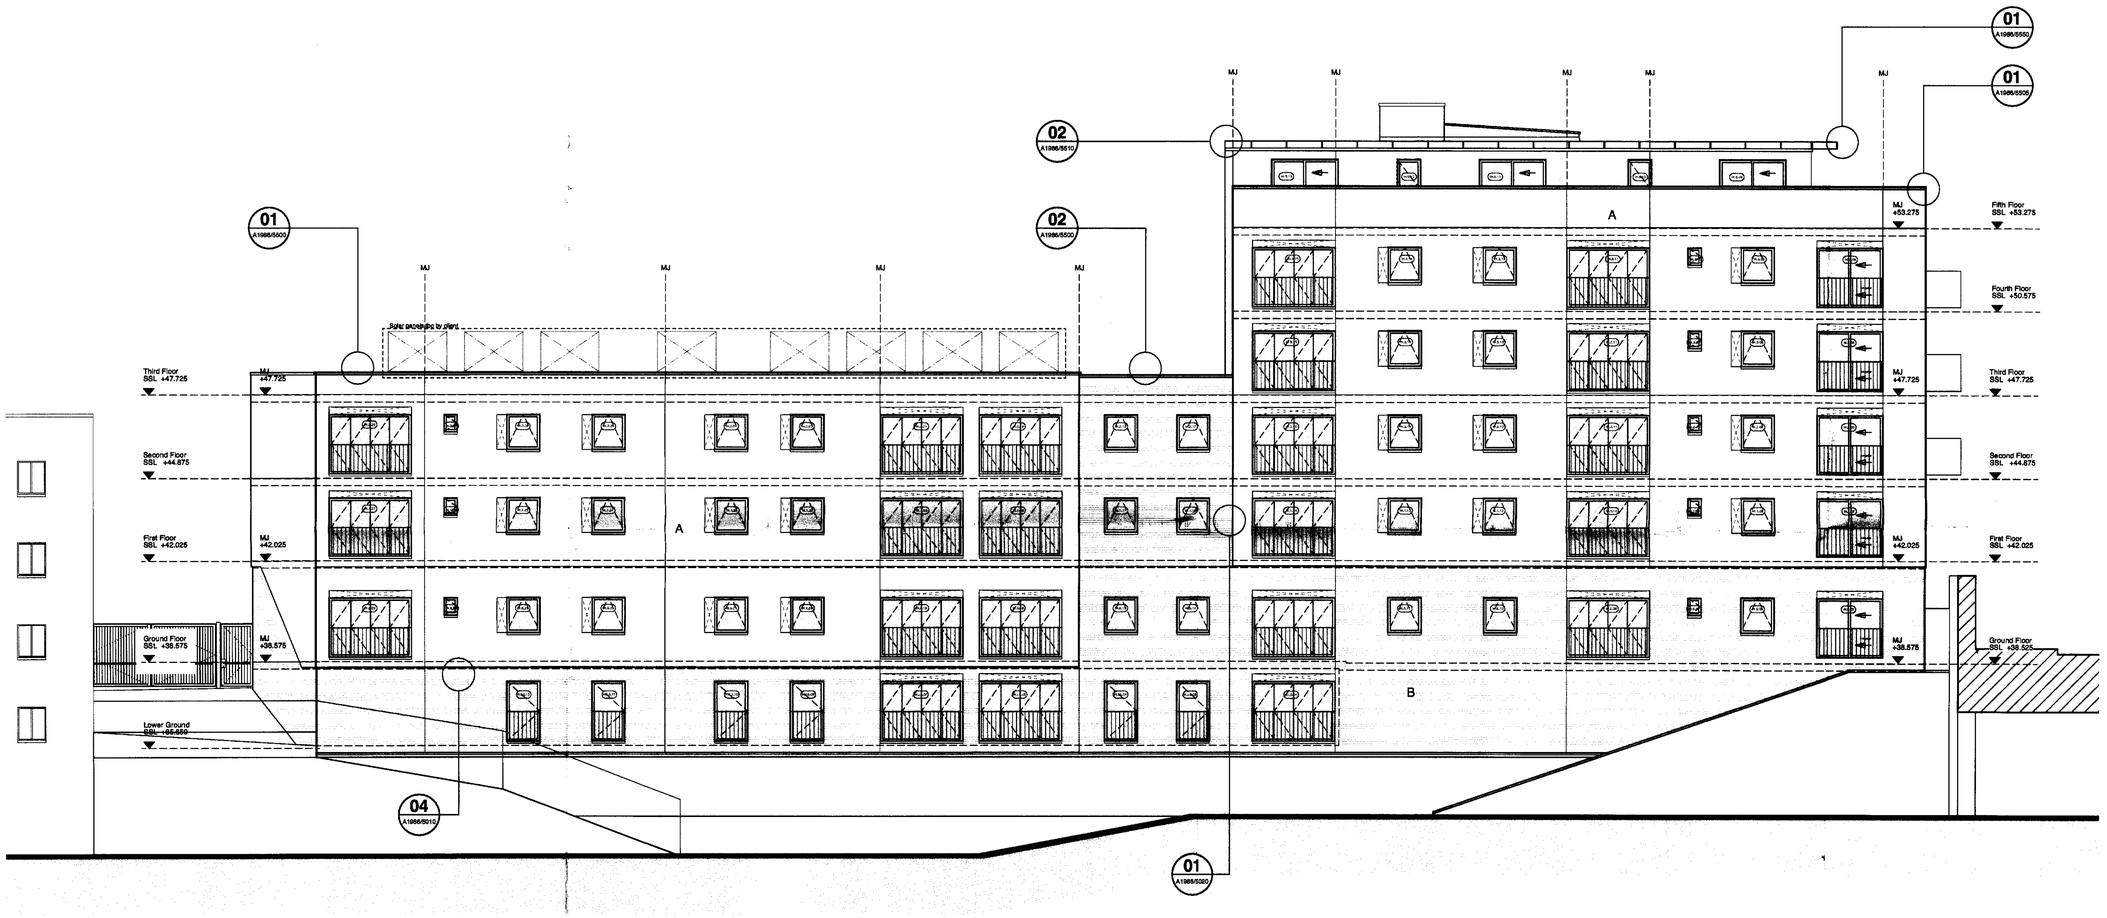


SOUTH ELEVATION

MATERIALS KEY

A - White cement based render
B - County Red Smooth brick
C - Rigidal cladding
All windows aluminium casement RAL 9006 frame finish.
Balconies and gate galavnised steel.
Planters - ? plant.

GENERAL NOTES

All setting out must be checked on site
All levels must be checked on site and refer to Ordnance Datum Newlyn unless alternative Datum given
All fittings and weatherings must be checked on site
All dimensions must be checked on site
This drawing must not be scaled
This drawing must be read in conjunction with the relevant specification clauses
This drawing must not be used for land transfer purposes
Calculated areas in accordance with Assael Architecture's Definition of Areas for Schedule of Areas
This drawing must not be used on site unless issued for construction
Subject to survey, consultation and approval from all statutory Authorities

Revision Status:
P=Preliminary T=Tender C=Contract

© 2006 Assael Architecture Limited

Assael Architecture Limited owns the copyright of this design and document which must not be reproduced in whole or part without the written permission of Assael Architecture Limited.

DRAWING NOTES

E-FILE REF N° P3

| STATUS | REVISION | DATE | DRN | CHK | CDM |
|---|---|---|---|---|---|
| P1 | ISSUED FOR PLANNING APPROVAL | 13.09.06 | CK | GS | -- |
| P2 | ISSUED TO BUILDING CONTROL | 31.10.06 | CK | AF | -- |
| P3 | BALCONIES ADDED WINDOWS UPDATED WEST FACADE UPDATED | 15.11.06 | CK | AF | -- |
| P4 | MOVEMENT JOINTS ADDED | 07.02.07 | CK | AF | -- |
| P5 | GROUND SSL ALTERED TO MATCH DETAIL | 23.04.07 | CK | AF | -- |

Assael

All details referred to on this drawing are not for construction until and unless they are marked for construction.

For planning ☐
For information ☒
For comment ☐
For client approval ☐
For construction ☐

INSPACE PARTNERSHIPS
REVIEWED

| | | STATUS |
|---|---|---|
| | PRELIMINARY | A |
| | FOR COMMENT | B |
| | FOR CONSTRUCTION | C |

SIGNED

DATE

CLIENT
Inspace Partnerships

PROJECT TITLE
59 - 65 Belsize Road

DRAWING TITLE
South Elevation

| SCALE @ A1 SIZE | DATE |
|---|---|
| 1:100 | Sept '06 |
| DRAWING N° | STATUS & REVISION |
| A1986 3030 | P5 |

Assael

Assael Architecture Limited
Studio 13
50 Carnwath Road
London SW6 3EG

T +44 (0) 20 7736 7744
F +44 (0) 20 7736 6677
E info@assael.co.uk
W www.assael.co.uk