Scale 1:100

Scale 1:100

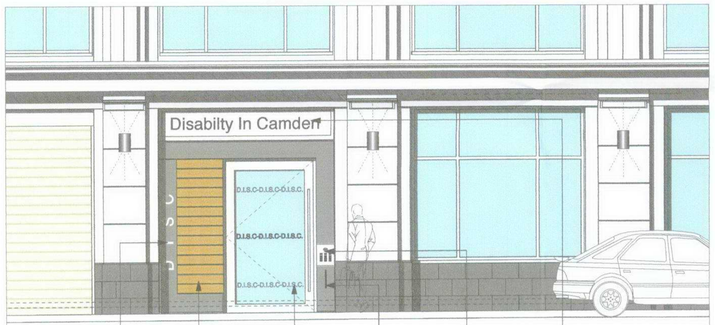

Scale 1:50

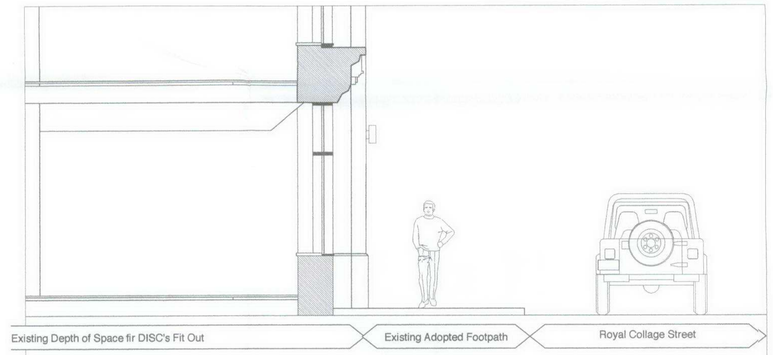

Scale 1:50

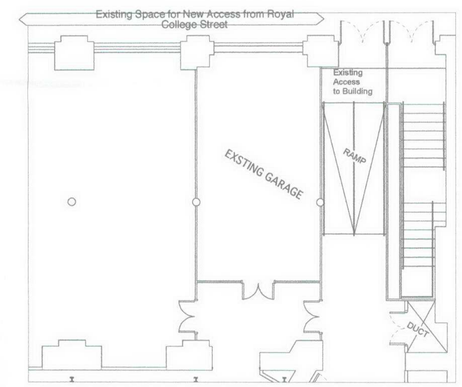

Scale 1:100

Scale 1:50

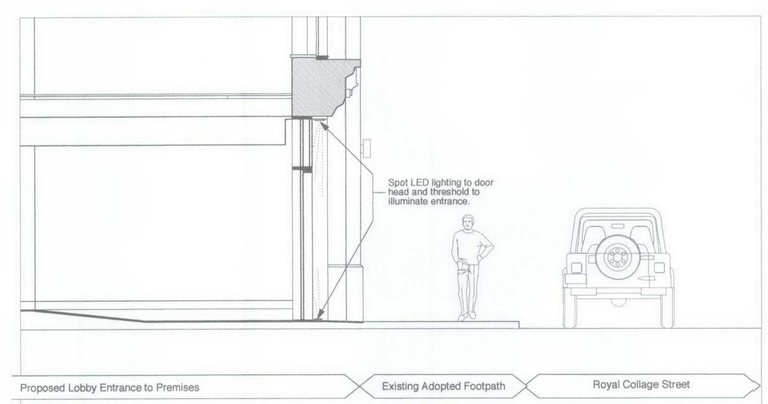

Scale 1:50

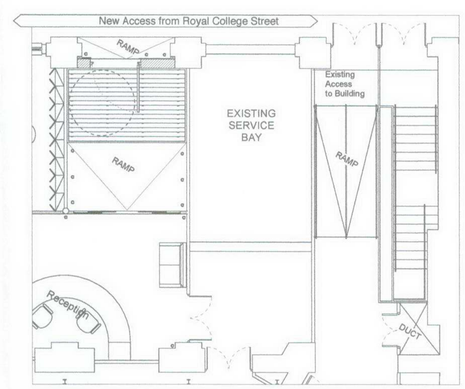

Scale 1:100

RECEIVED
- 5 APR 2007

Change Of Use Planning Consent Application

YURKY CROSS CHARTERED ARCHITECTS	PROJECT	DRAWING TITLE	DRAWING NUMBER
167a York Way LONDON N7 9LN T 020 7267 0481 F 020 7267 1246 E-mail: info@yurkycross.co.uk	106-110 Kentish Town --	Proposed/Existing	SK100/PL/07904 SCALE: As Shown @A1 · DATE: March 07 · REVISION:

ALL DIMENSIONS TO BE CHECKED ON SITE AND ANY DISCREPANCIES REPORTED IMMEDIATELEY. THIS DRAWING MUST NOT BE SCALED.