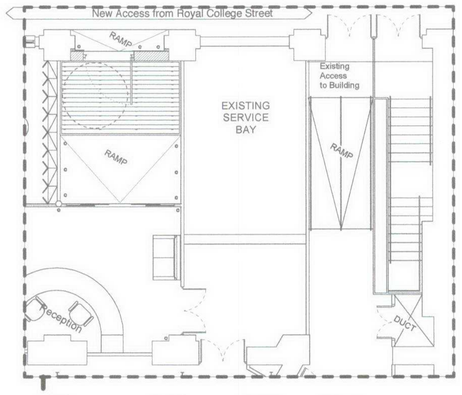

Proposed Ground Floor Entrance

Royal Collage Street

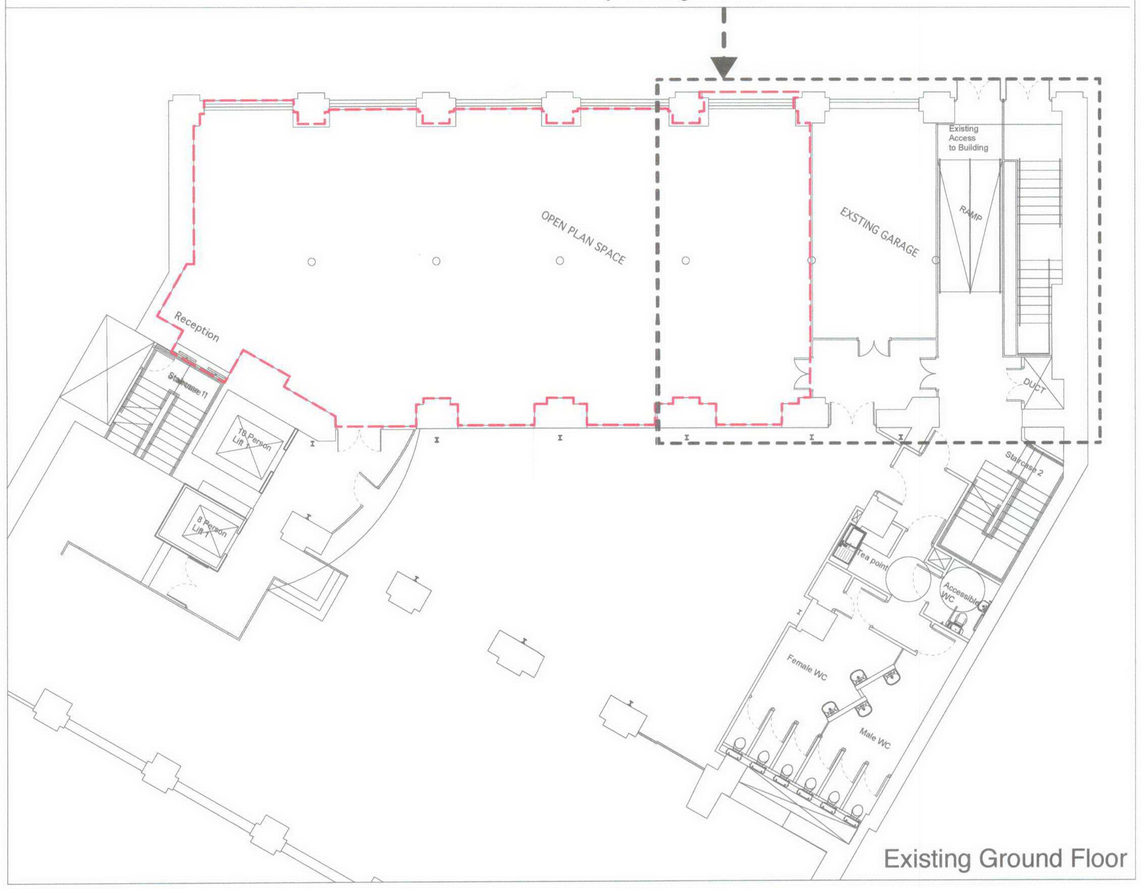

Existing Ground Floor

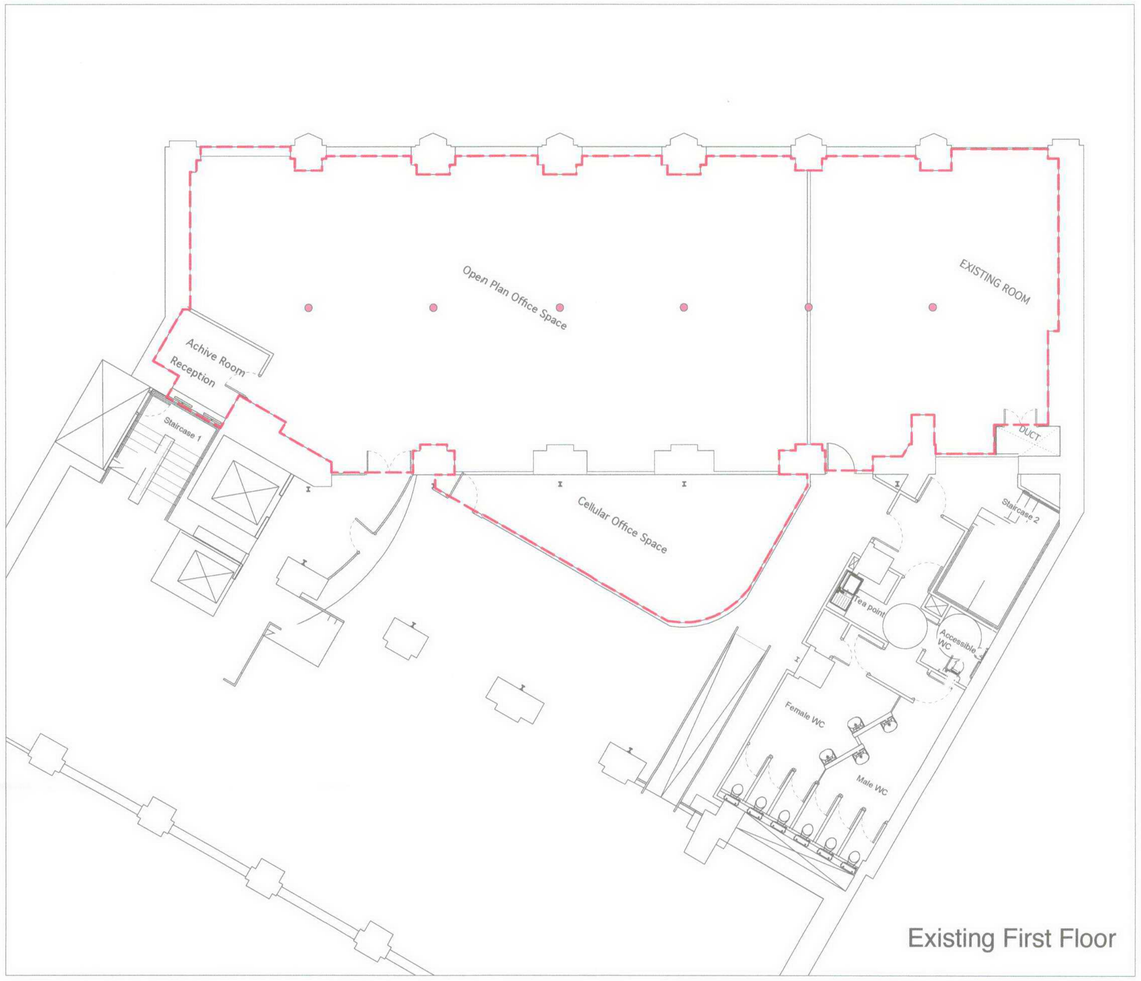

Existing First Floor

RECEIVED
- 5 APR 2007

Change of Use Planning Consent Application

YURKY CROSS
CHARTERED ARCHITECTS
167a York Way LONDON N7 9LN
T 020 7267 0461 F 020 7267 1248 E-mail: info@yurkycross.co.uk

PROJECT	DRAWING TITLE	DRAWING NUMBER	
106-110 Kentish Town --	Ground Floor Plan and First Floor	SK200/PL/07904	
		SCALE 1:100	DATE March 2007 / REVISION

ALL DIMENSIONS TO BE CHECKED ON SITE AND ANY DISCREPANCIES REPORTED IMMEDIATELEY. THIS DRAWING MUST NOT BE SCALED.