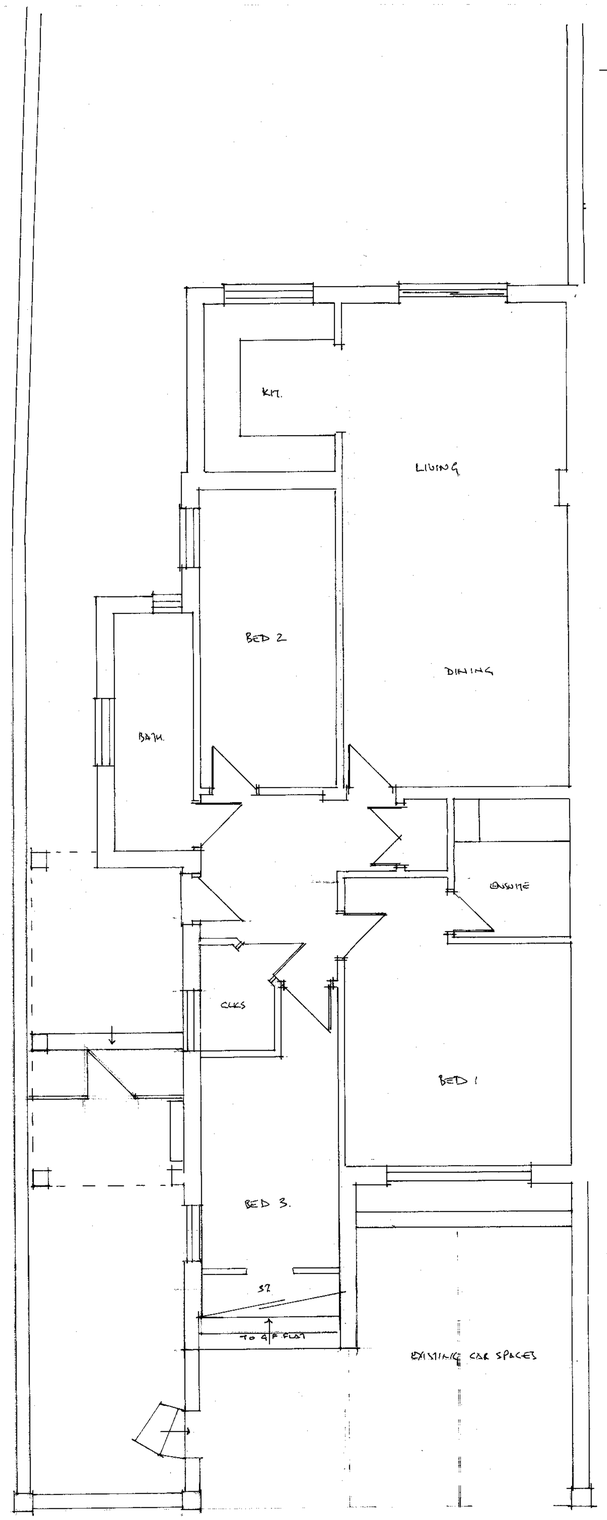

LOWER G F LAYOUT

REAR ELEVATION

FRONT ELEVATION

AJ ARCHITECTS

Client
Mr Dean & Mr Ellis

Project
9 Buckland Crescent London NW3

Dwg Title
Existing Plans & Elevations

Date	Scale	Copyright	Dwg No
July 2006	1:50		0066 / 05