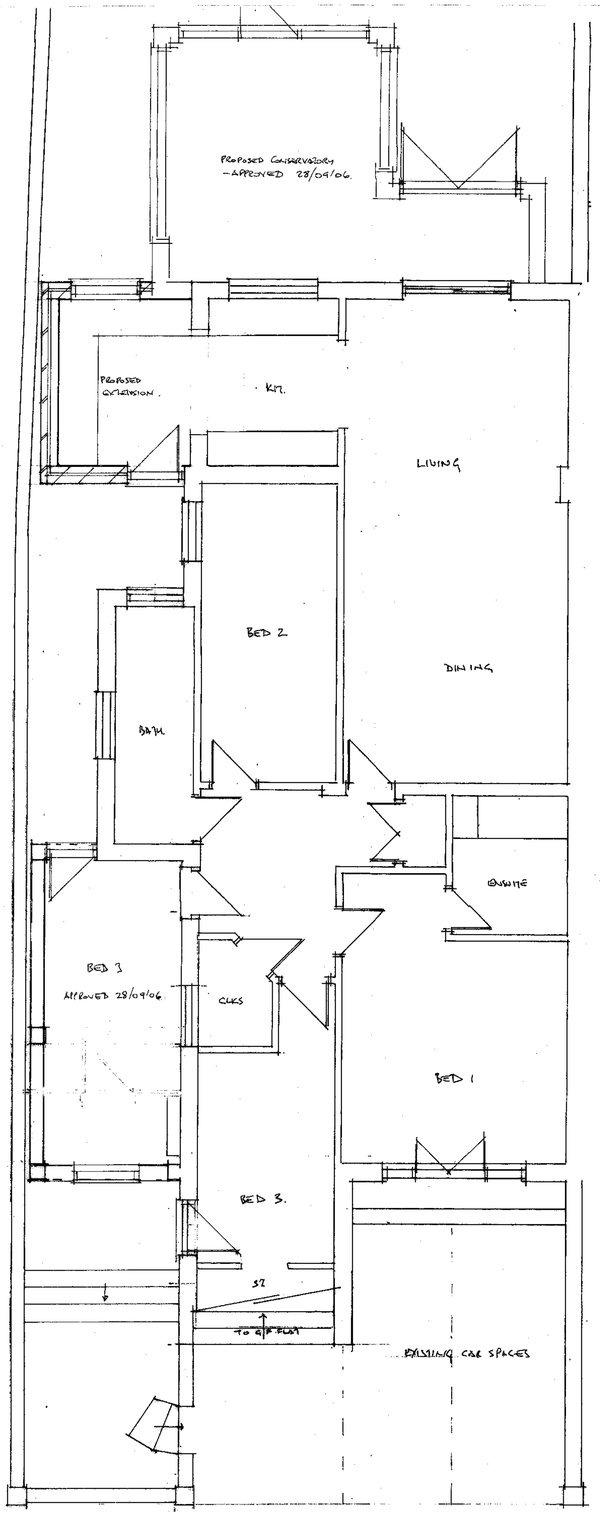

LOWER G F LAYOUT

REAR ELEVATION

LEAD ROOFING OR DINCEL FINISHED ROOFING
ASPHALT.
PAINTED TIMBER JOINERY
SMOOTH PAINTED RENDER TO MATCH EXISTING
(YELLOW LONDON STOCK BRICKWORK TO PARTY WALL FACE)

FRONT ELEVATION SCALE 0066/08

AJ ARCHITECTS
[redacted]

Client
Mr Dean & Mr Ellis

Project
9 Buckland Crescent London NW3

Dwg Title
Proposed Plans & Elevations

Date	Scale	Copyright	Dwg No
July 2006	1:50		0066 / 07

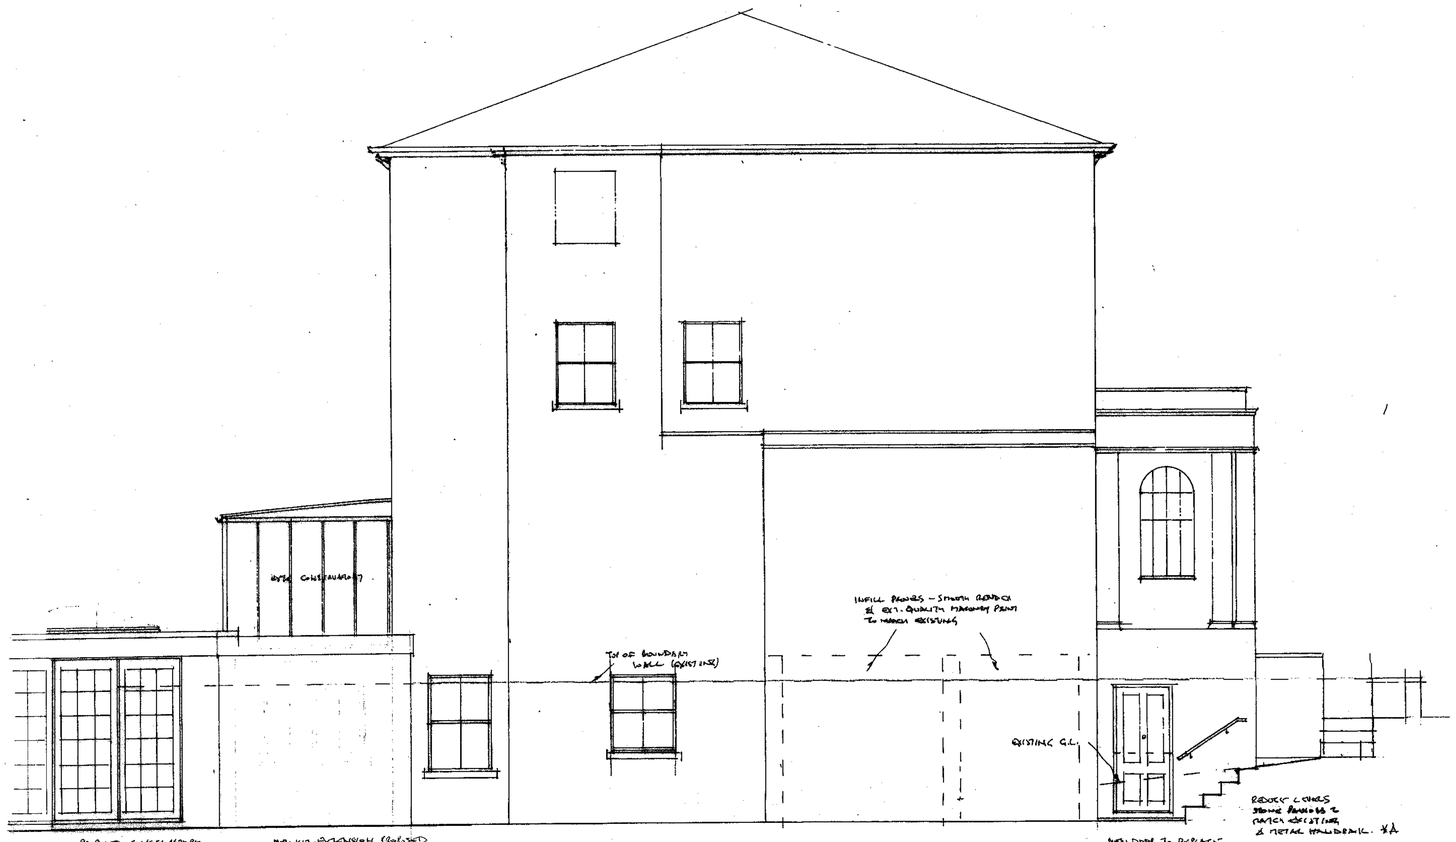

PROPOSED SIDE ELEVATION (FACING NO 7 BUCKLAND CRESCENT.)

PROPOSED FRONT ELEVATION - APPROVED 28/09/06.

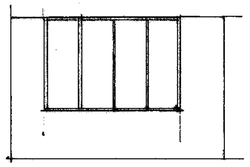

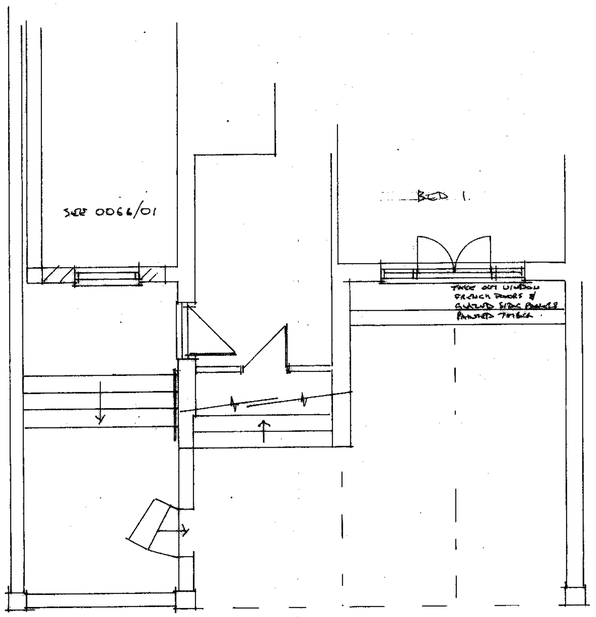

PROPOSED LG FLOOR FRONT ENTRANCE

- APPROVED 28/09/06.

NOTE: SIDE & REAR GARDEN FENCES 2.4 m HIGH, CLOSE BOARDED TYPE *A

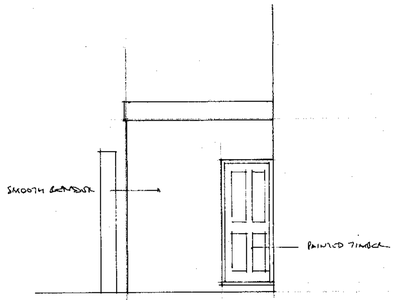

KITCHEN EXTENSION PROPOSED FRONT FACING ELEVATION.

A.J. ARCHITECTS
[illegible]
Client
Mr Dean & Mr Ellis

Project
9 Buckland Crescent London NW3

Dwg Title
Proposed Elevations

Date	Scale	Copyright	Dwg No
July 2006	1:50		0066 / 08