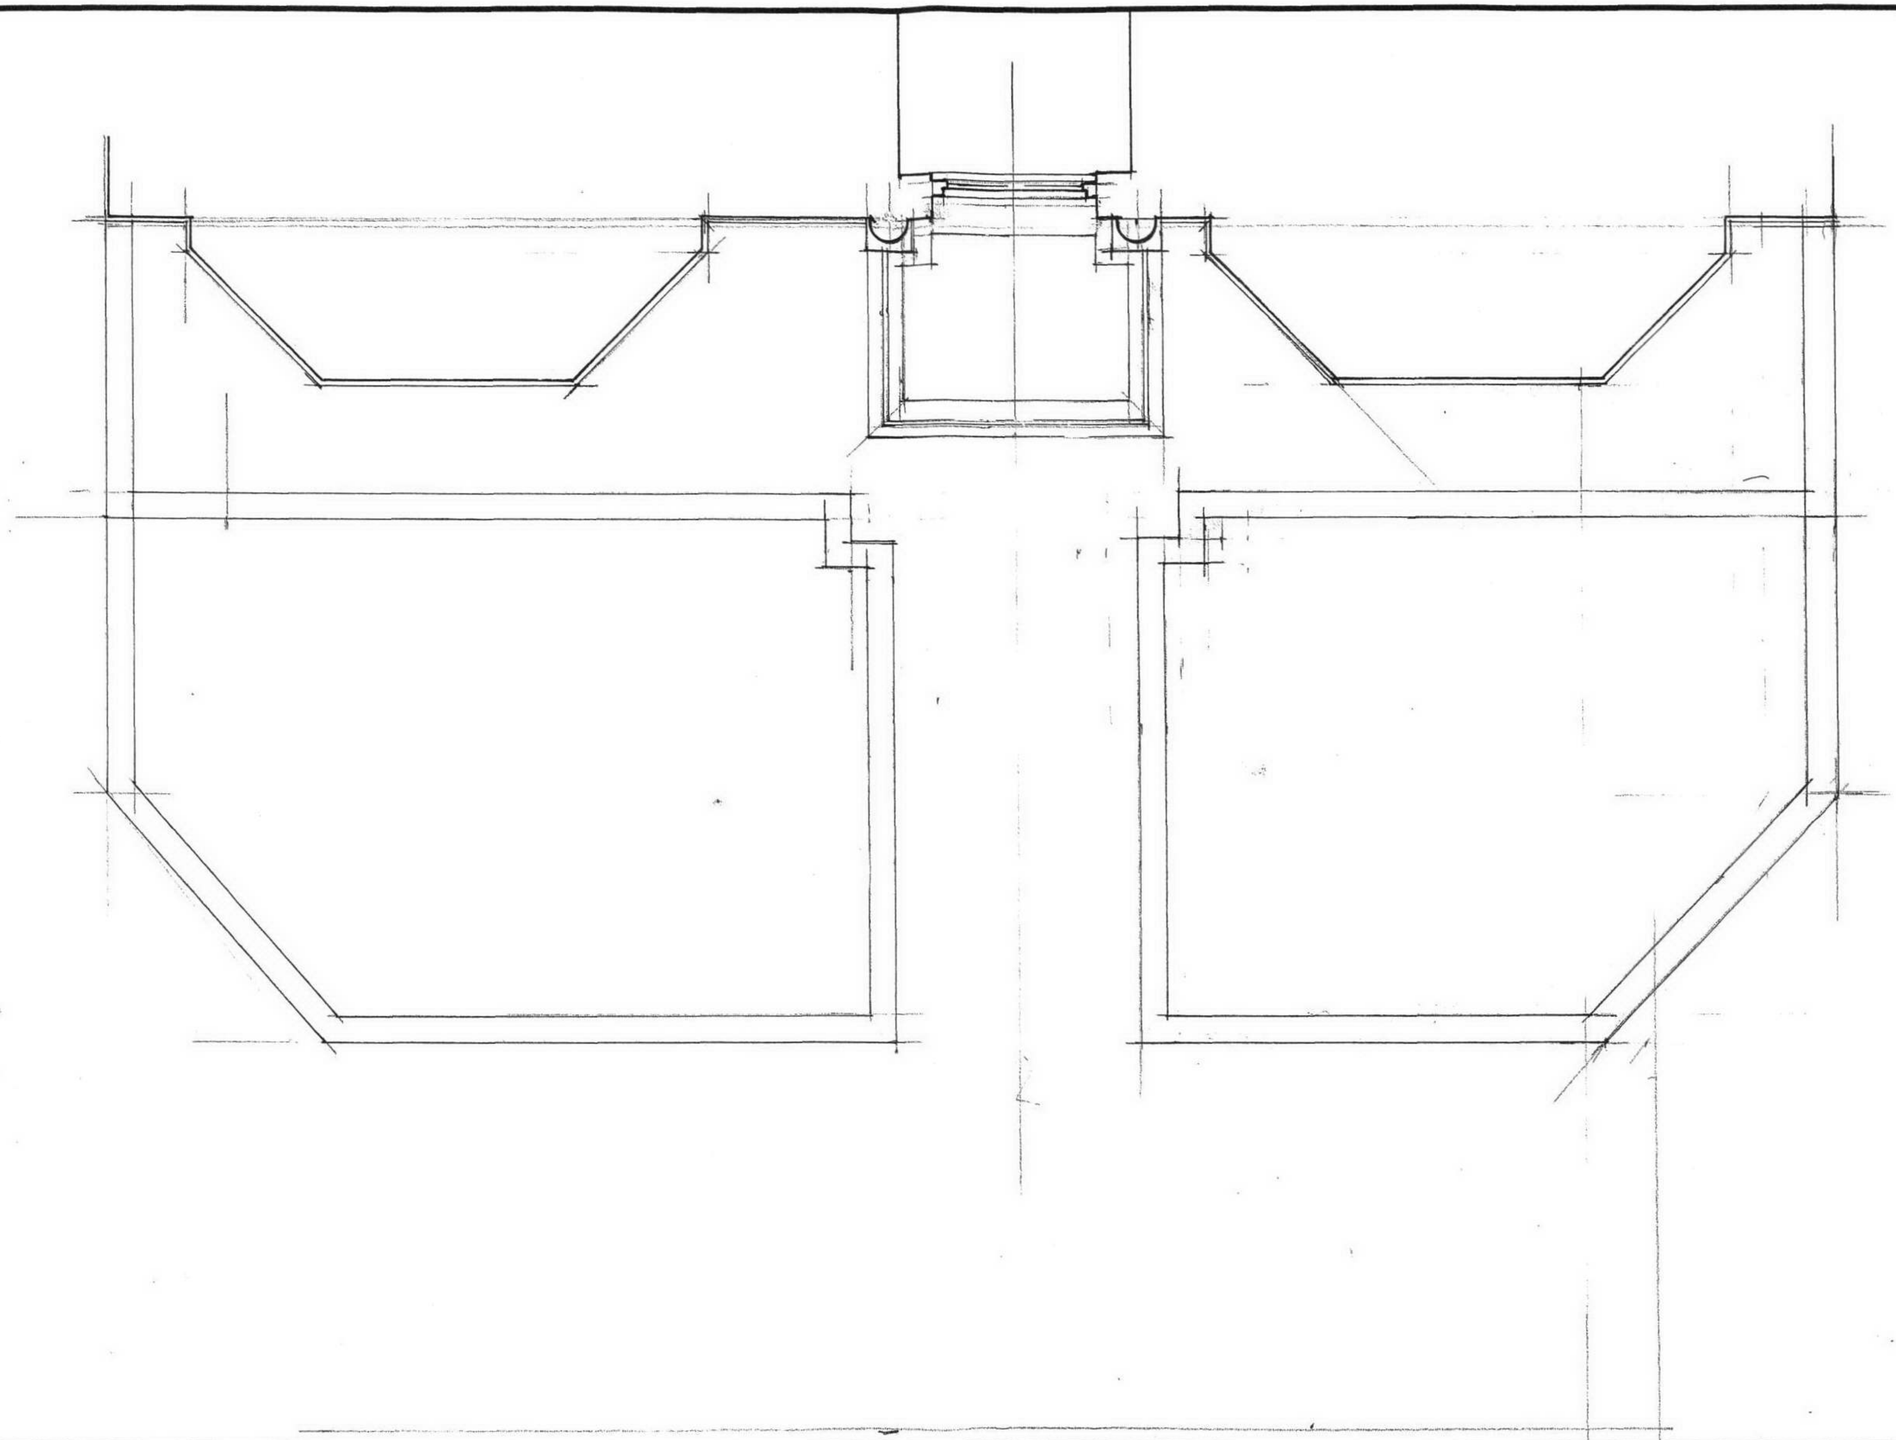

No.	NOTES (STATUS: F. FEASIBILITY S. SKETCH DESIGN P. PLANNING D. DESIGN DEV/PRELIM M. MEASUREMENT T. TENDER C. CONSTRUCTION R. RECORD)
1	For construction use only if status 'C' and authorised against current revision
2	All dimensions to be checked on site by contractor
3	Do not scale from this drawing

Rev	Date	Dwn	Auth	REVISIONS
–				INITIAL ISSUE

277 mm

DONALD INSALL ASSOCIATES LIMITED

CHARTERED ARCHITECTS PLANNING CONSULTANTS

Bridgegate House, 5 Bridge Place, Chester, CH1 1SA ~~Tel: 01244 350063~~ Fax: 01244 350064 Email: dia@insall-~~deva.co.uk~~

Job 22 LINDFIELD GARDENS

Title PLAN OF ENTRANCE AREA AS EXISTING

Job	Status
LLIN	
No 01	Rev
Scale (A3) 1:50	

© DONALD INSALL ASSOCIATES LIMITED

Hobs Tower 237