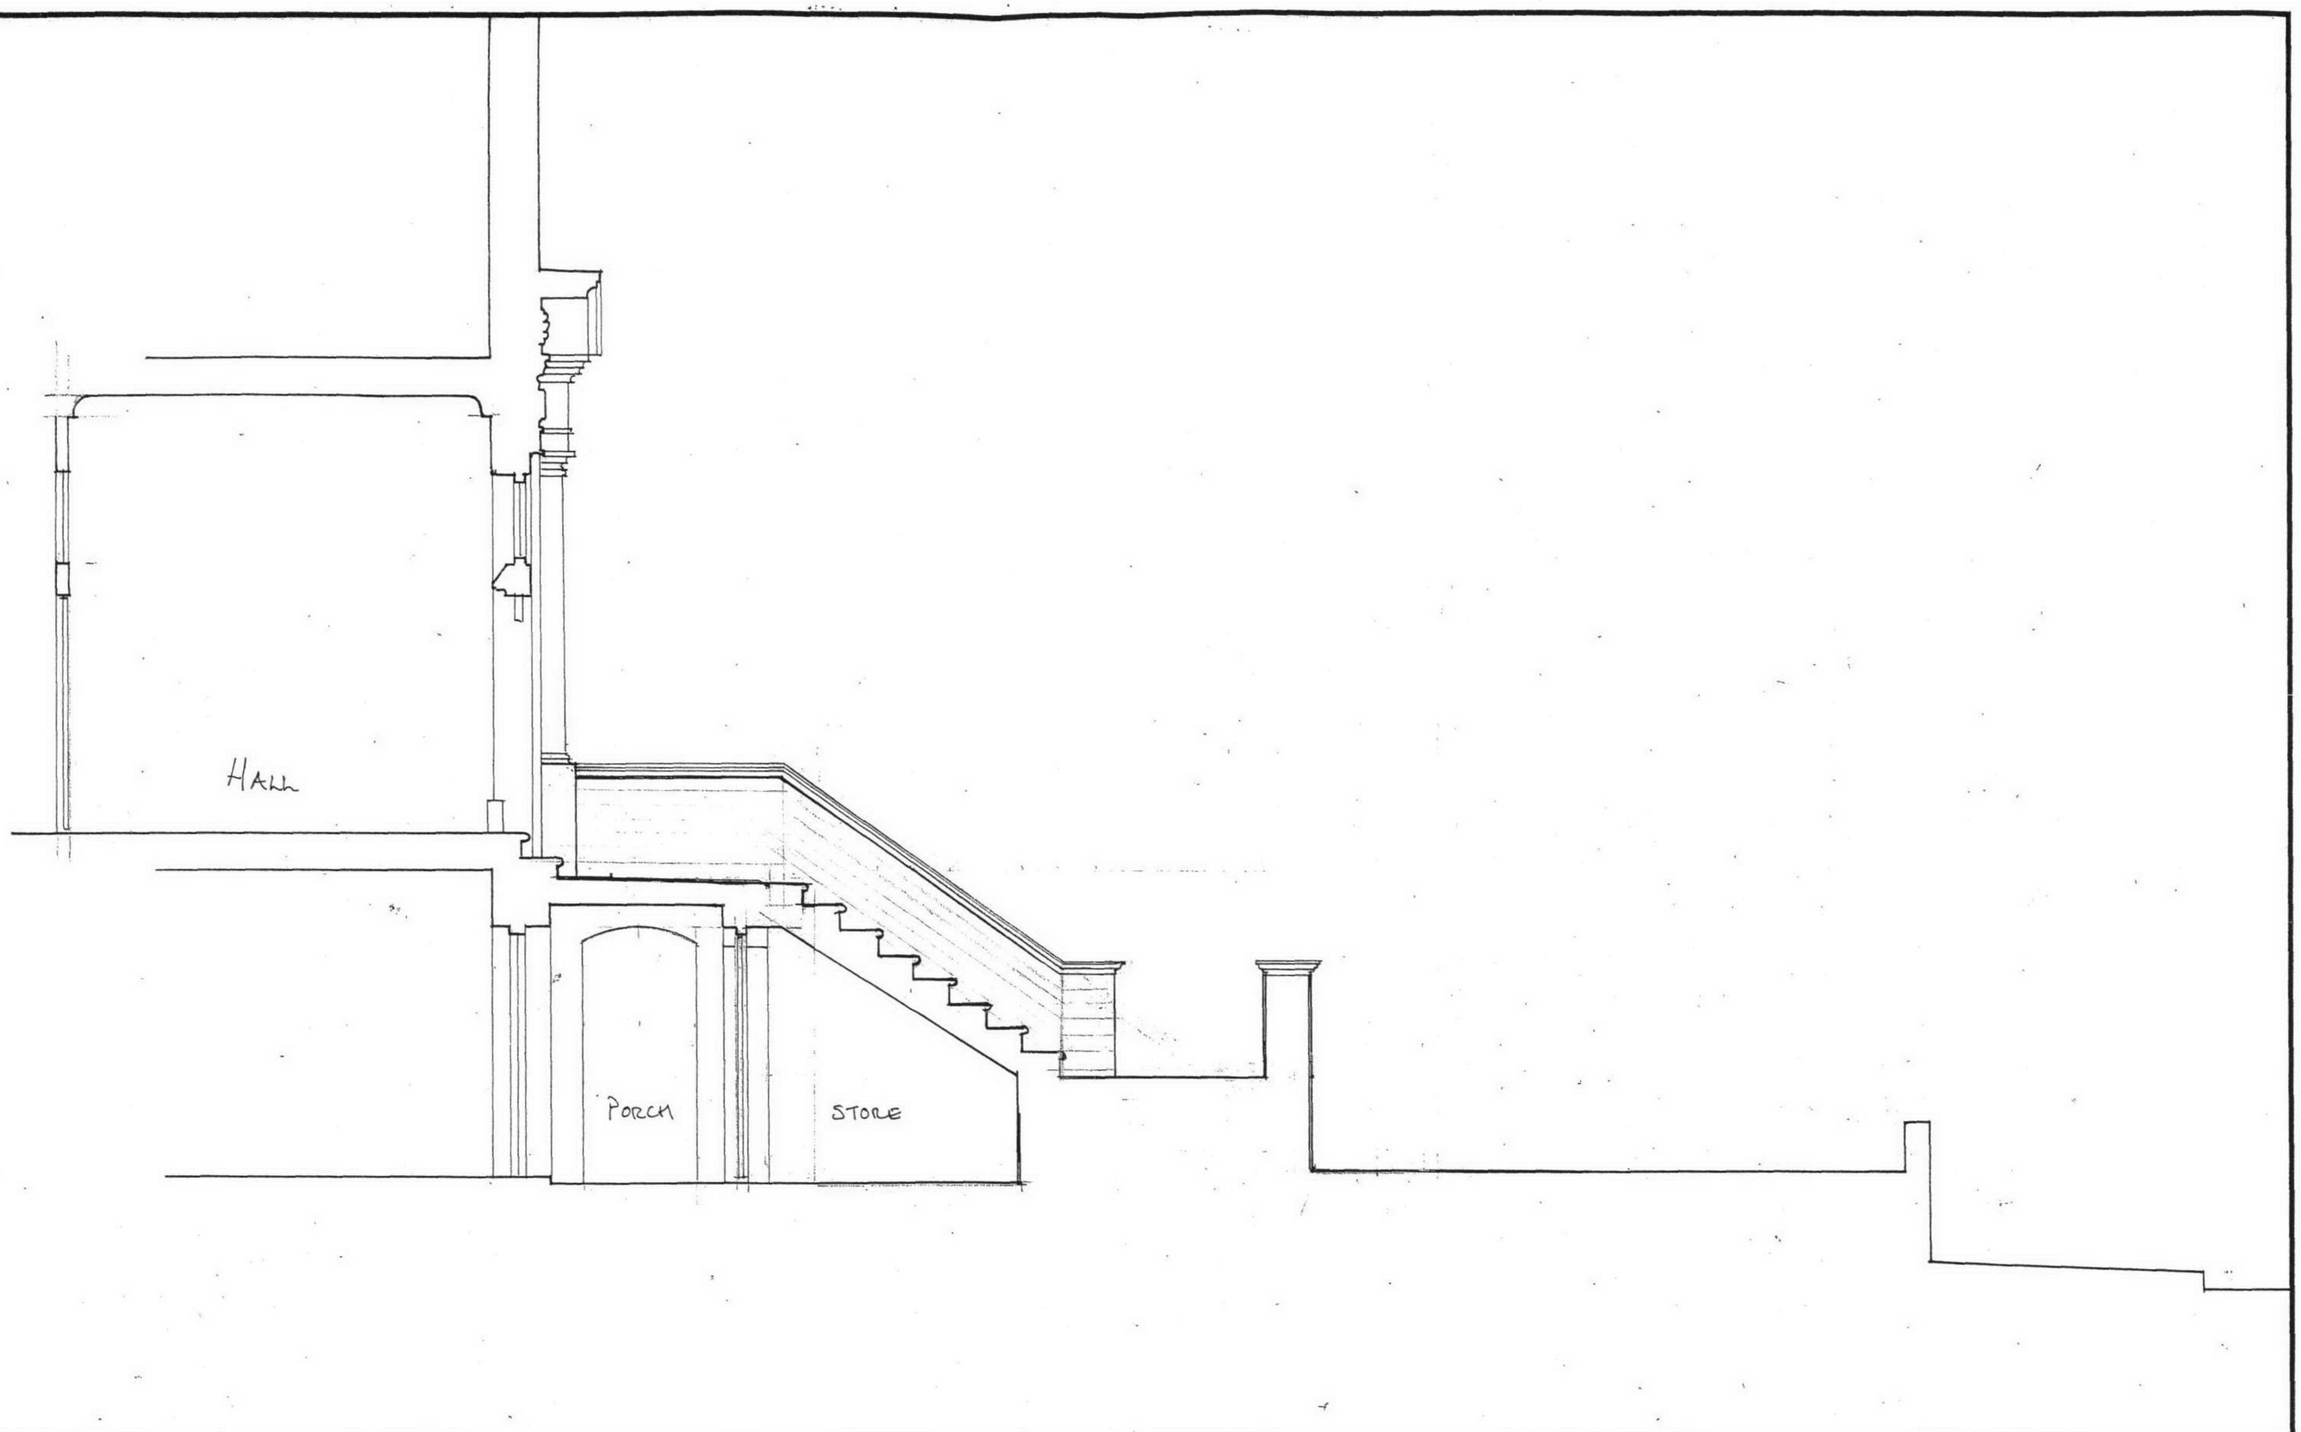

No.	NOTES (STATUS: F. FEASIBILITY S. SKETCH DESIGN P. PLANNING D. DESIGN DEV/PRELIM M. MEASUREMENT T. TENDER C. CONSTRUCTION R. RECORD)
1	For construction use only if status 'C' and authorised against current revision
2	All dimensions to be checked on site by contractor
3	Do not scale from this drawing

Rev	Date	Dwn	Auth	REVISIONS
–				INITIAL ISSUE

277 mm

DONALD INSALL ASSOCIATES LIMITED

CHARTERED ARCHITECTS
PLANNING CONSULTANTS

Bridgegate House, 5 Bridge Place, Chester, CH1 1SA Tel: 01244 350063 Fax: 01244 350064

Email: dia@insall-deva.co.uk

Job 22 LINDFIELD GARDENS

Title SECTION THROUGH FRONT STEPS AS PROPOSED

Job	Status
LIN	
No 09	Rev –
Scale (A3) 1: 50	

© DONALD INSALL ASSOCIATES LIMITED

Hobs Tower 237