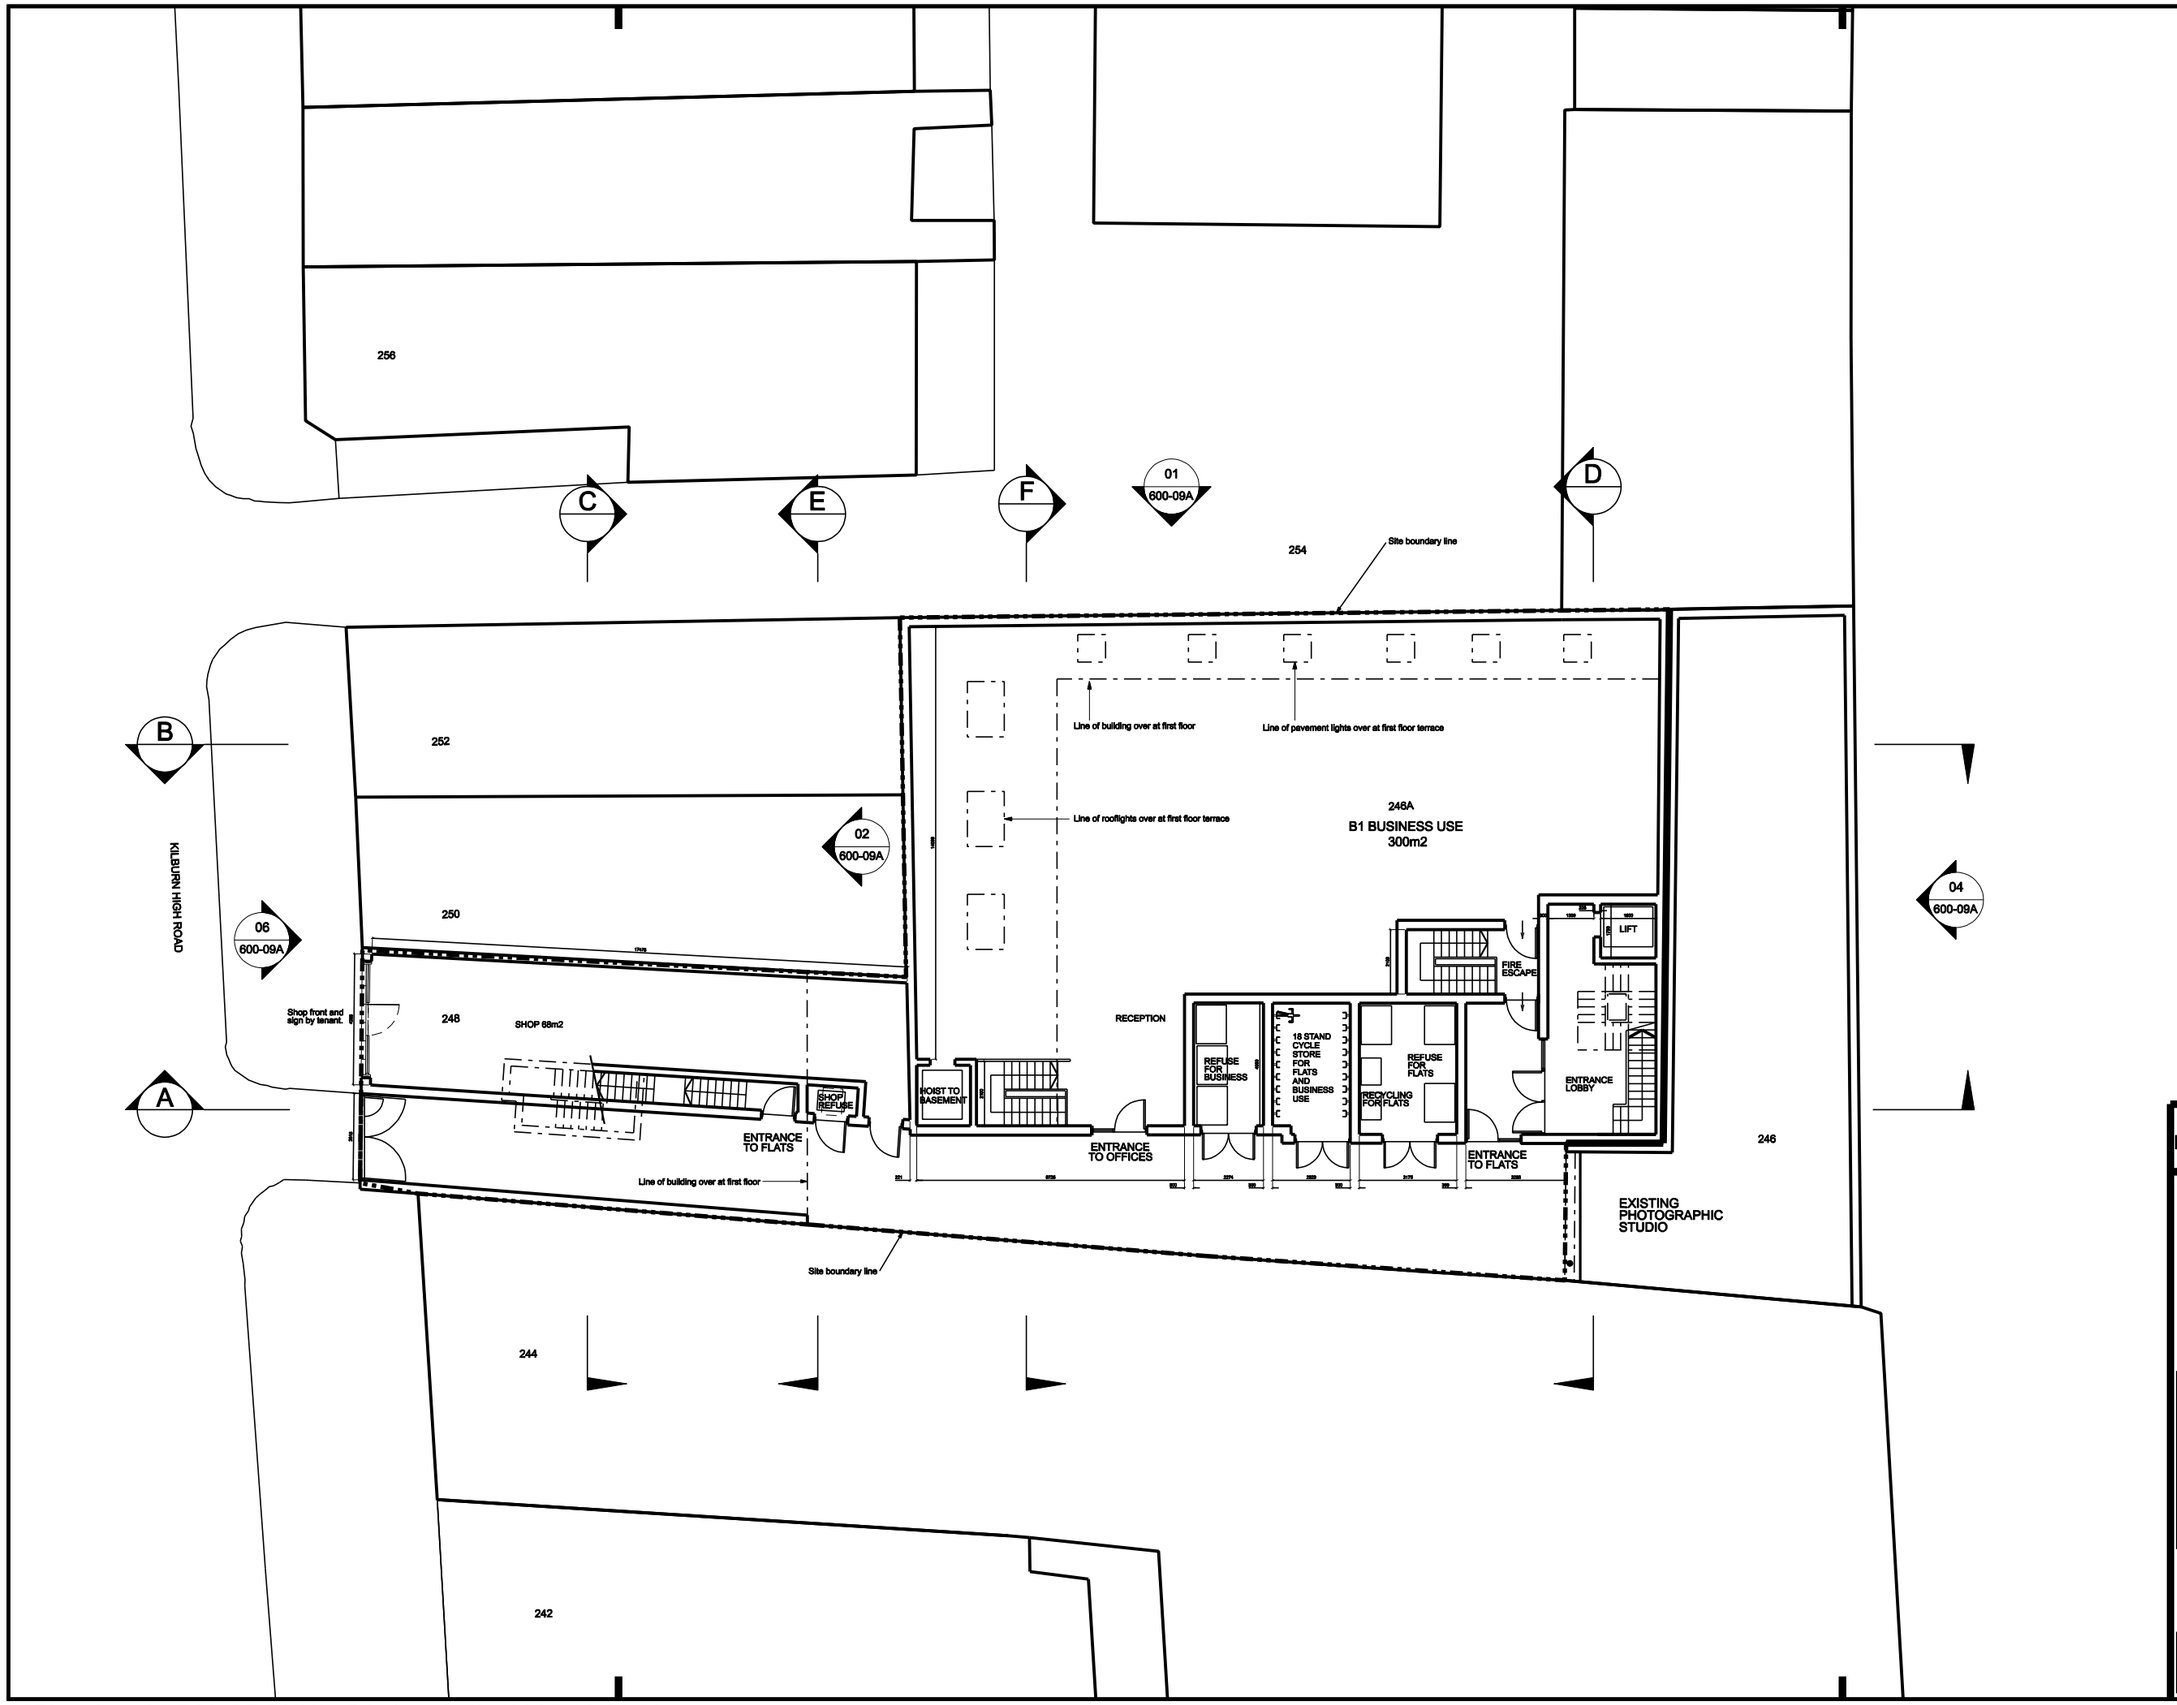

Revisions

Client

MONUMENT PROPERTIES LTD

Job title

246a/248 KILBURN HIGH ROAD,
LONDON NW6

Drawing title

GROUND FLOOR PLAN
PROPOSED DEVELOPMENT

Scale	Date	Drawn
1:100 @A1	Feb 07	CS

BRILL OWEN
CHARTERED ARCHITECTS
Grove House, 2B Lichfield Grove, London N3 2JP
Telephone: 020 8349 0037 Fax: 020 8349 0092
E-mail: architects@brilloweu.co.uk

06/600 P03

...\Planning_01\P03 GROUND-GA.dgn 04/04/2007 10:15:10