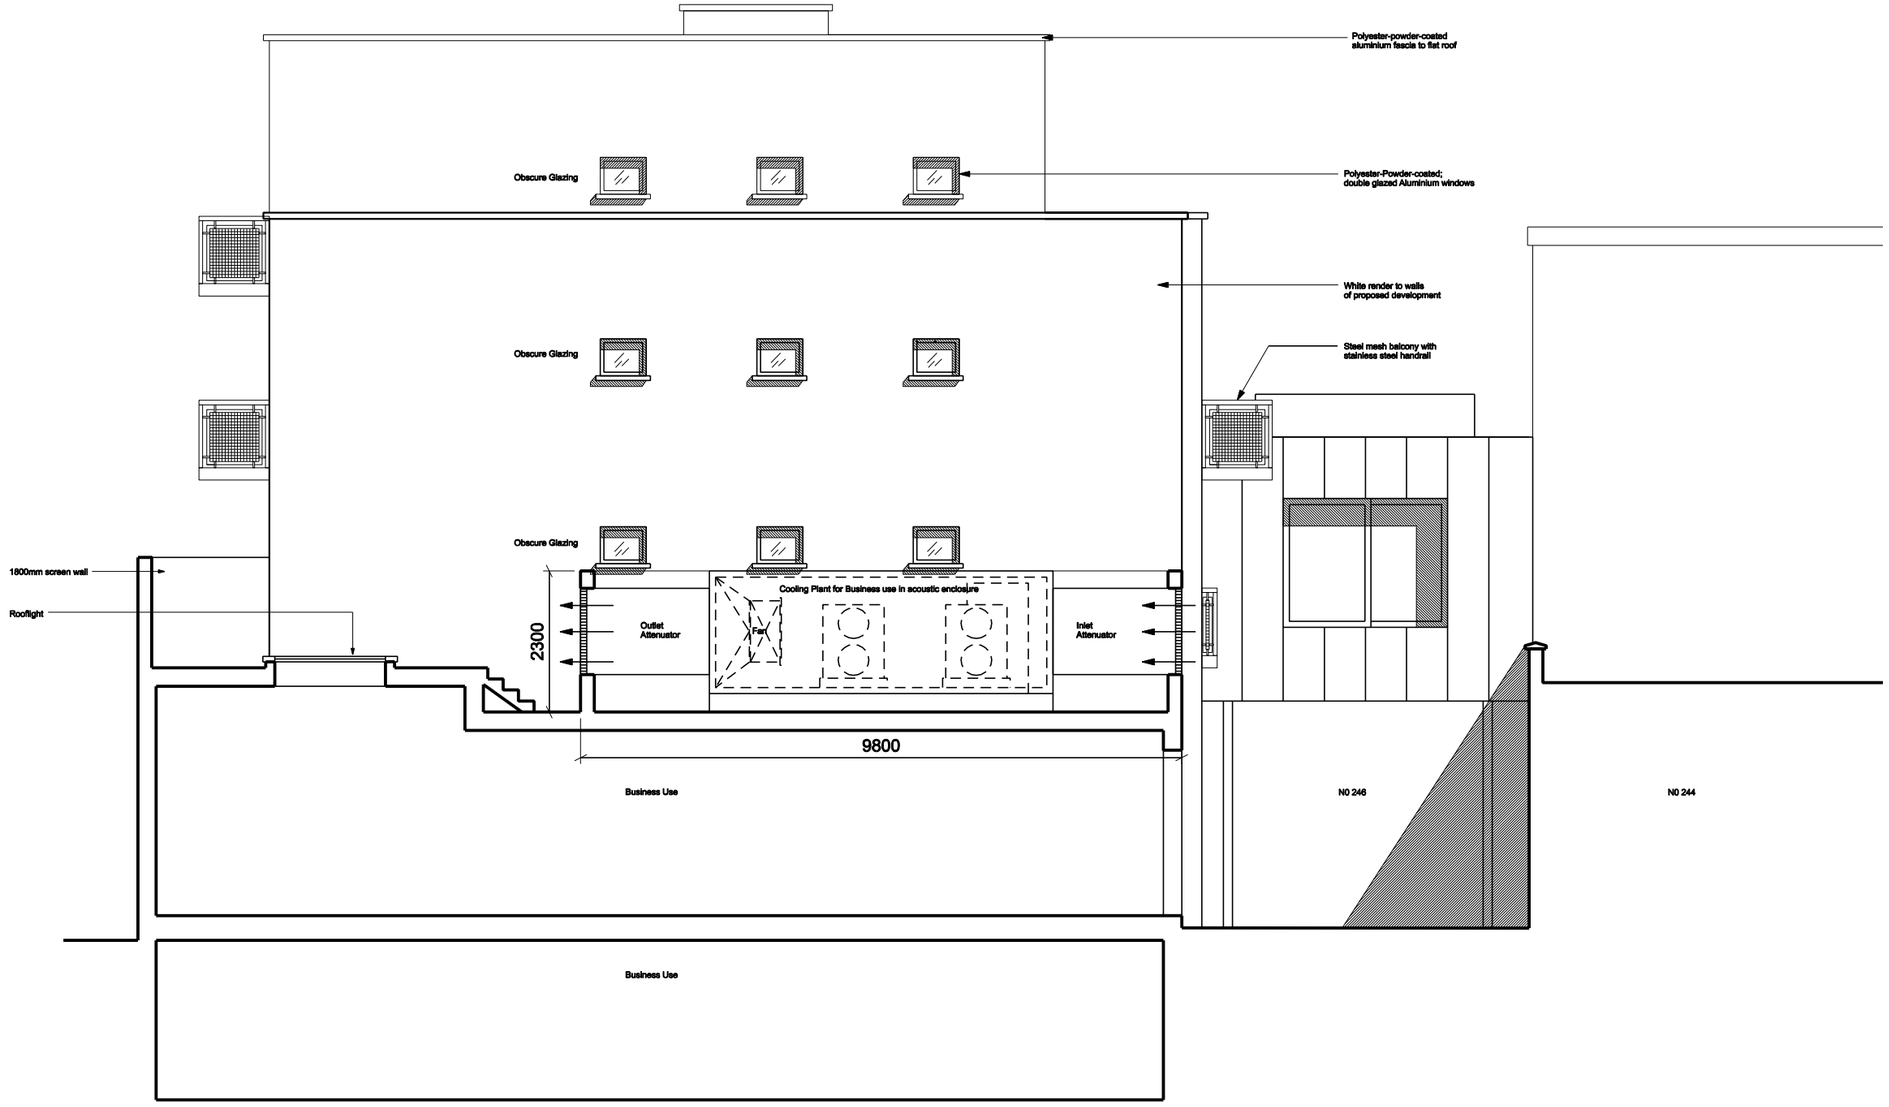

SOUTH WEST ELEVATION / SECTION F

REVISIONS

CLIENT

MONUMENT PROPERTIES LTD

JOB TITLE

246a/248 KILBURN HIGH ROAD,
LONDON NW6

DRAWING TITLE

SOUTH WEST ELEVATION / SECTION F
PROPOSED DEVELOPMENT

SCALE	DATE	DRAWN
1:50 @A1	Feb 07	CS

BRILL ■ OWEN
CHARTERED ARCHITECTS
Grove House, 2B Lichfield Grove, London N3 2JP
Telephone: 020 8349 0037 Fax: 020 8349 0092
E-mail architects@brillowen.co.uk

06/600 P23