revison	date	author	revision notes
A	12.04.07	KS	roof lights removed, solar panels shown

DO NOT SCALE FROM THIS DRAWING : Verify all dimensions on site

P K S
architects

project: 59 -61 Oak Grove

title: Site plan and roof plan, OS map extract

scale: 1:100, 1:500 @ A1 | author: YAM | dwg no.: 001-001 | rev.: A

date: 30.06.06 | job no.: 719

© PKS Architects LLP 7 Cliff Road Studios, London, NW1 9AN t. 020 7424 4800 f. 020 7424 4801 e. pks@pksarchitects.com

RECEI
16 APR

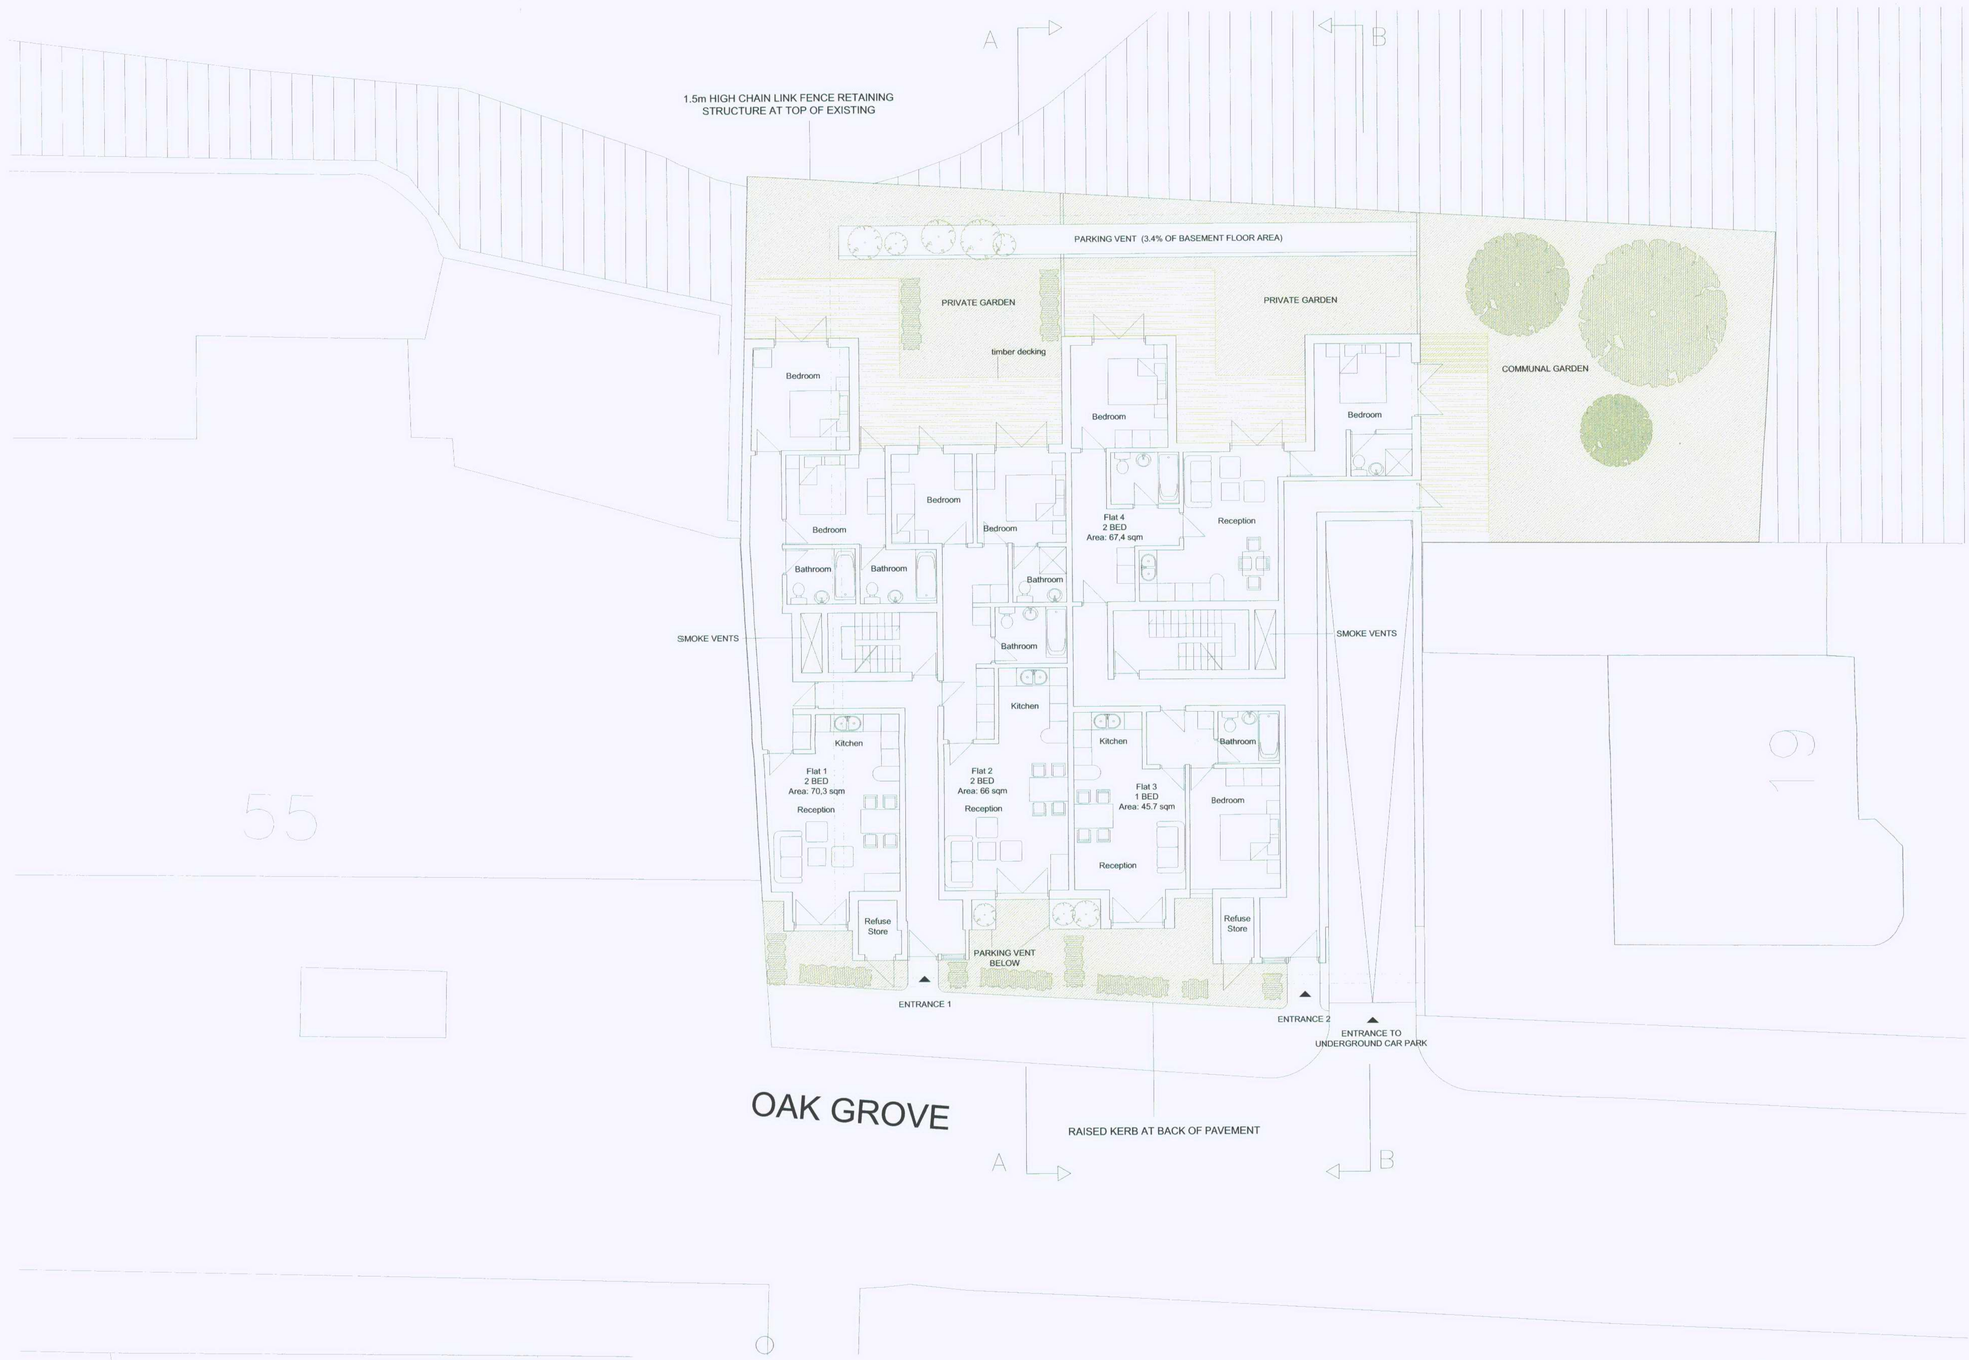

revison	date	author	revision notes
A	12.04.07	KS	smoke vents and garden area labeled

DO NOT SCALE FROM THIS DRAWING : Verify all dimensions on site

P K S
architects

project: 59 -61 Oak Grove
title: Ground Floor Plan
scale: 1:100 @ A1 | author: YAM | dwg no.: 001-002 | rev.: A
date: 30.06.06 | job no.: 719

© PKS Architects LLP 7 Cliff Road Studios, London, NW1 9AN t. 020 7424 4800 f. 020 7424 4801 e. pks@pksarchitects.com

REC 16 APR 2007

© PKS Architects LLP 2005

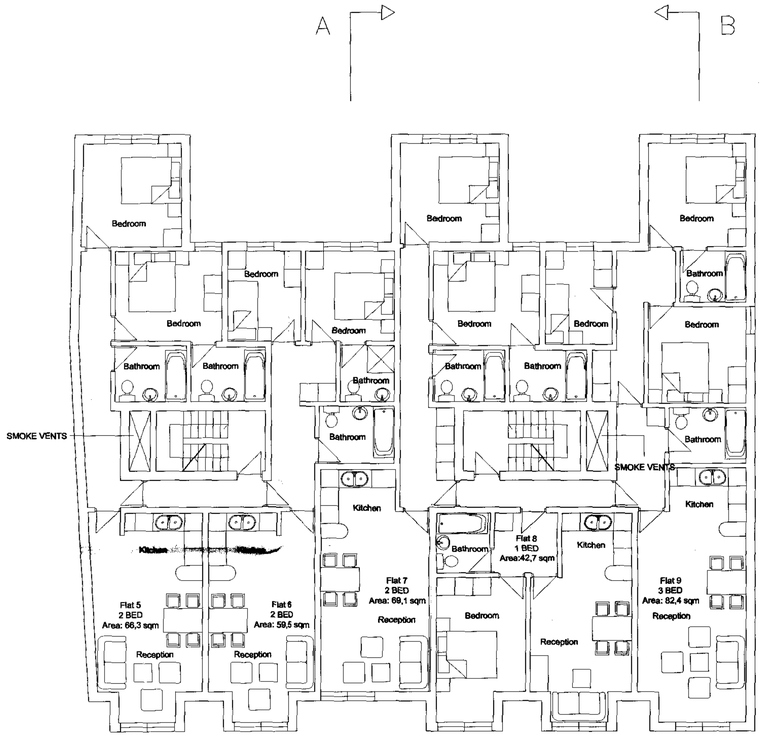

1st Floor Plan

2nd Floor Plan

revison	date	author	revision notes
A	12.04.07	KS	smoke vents labeled

DO NOT SCALE FROM THIS DRAWING : Verify all dimensions on site

P K S
architects

project: 59 -61 Oak Grove
title: 1st & 2nd Floor Plans
scale: 1:100 @ A1
author: YAM
date: 30.06.06
job no: 719
dwg no: 001-003
rev: A

© PKS Architects LLP 7 Cliff Road Studios, London, NW1 9AN t. 020 7424 4800 f. 020 7424 4801 e. pks@pksarchitects.com

RECEIVED
16 APR 2007

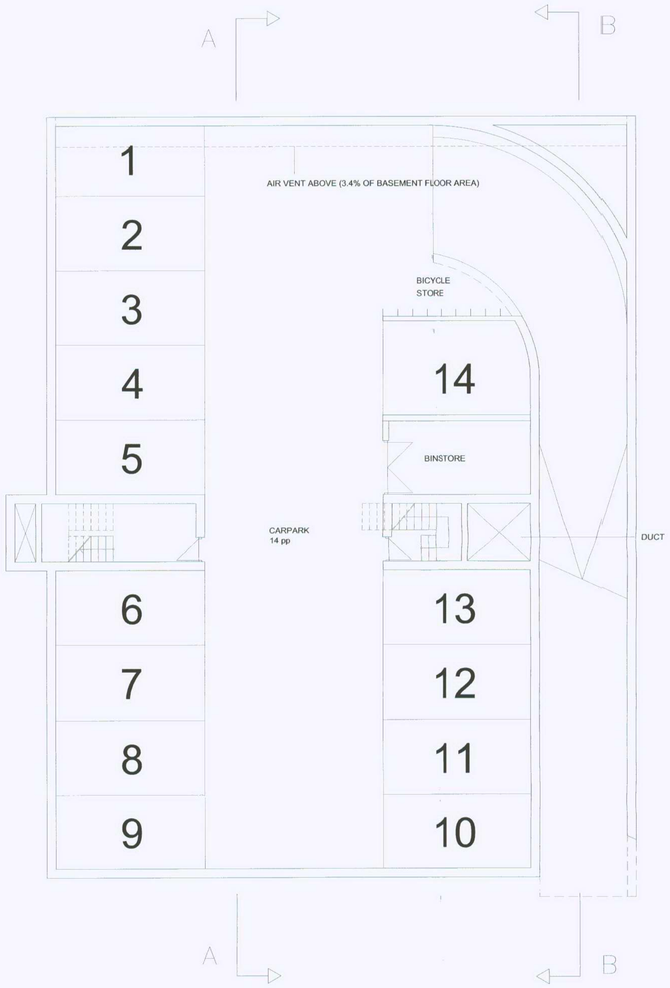

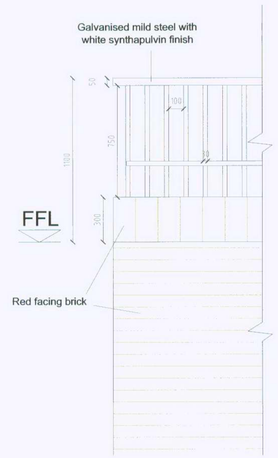

Det A Balustrade
scale 1:20

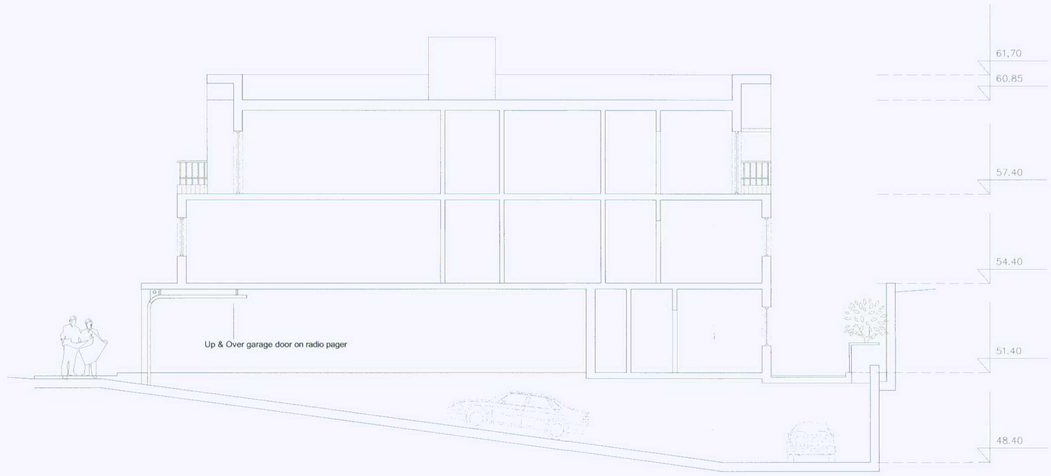

Section A-A

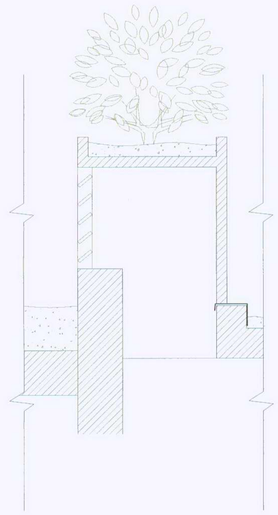

Det B Parking vent
scale 1:20

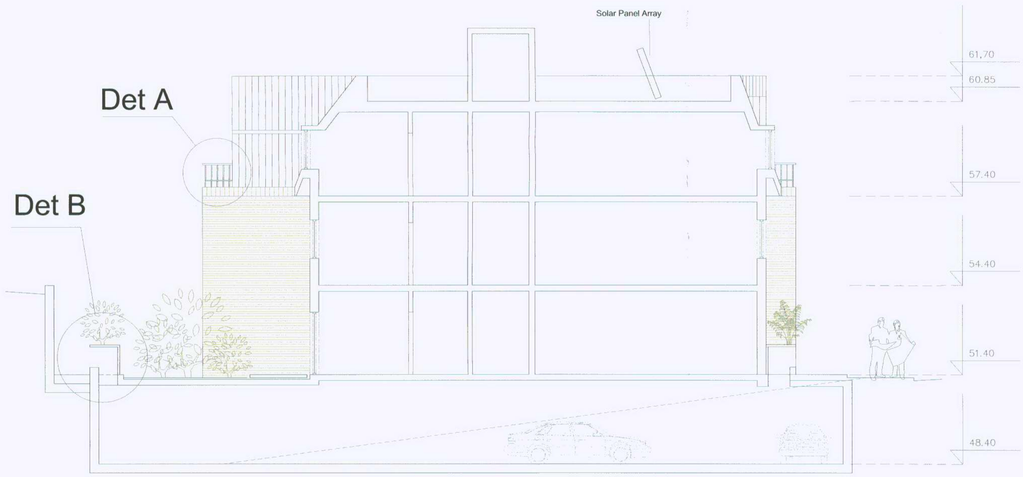

Section B-B

revison	date	author	revision notes
A	12.04.07	KS	section B-B added, details added

DO NOT SCALE FROM THIS DRAWING : Verify all dimensions on site

P K S
architects

project: 59 -61 Oak Grove
title: Basement plan , section & details
scale: 1:100, 1:20 @ A1
author: YAM
dwg no.: 001-004
rev.: A
date: 30.06.06
job no.: 719

© PKS Architects LLP 7 Cliff Road Studios, London, NW1 9AN t. 020 7424 4800 f. 020 7424 4801 e. pks@pksarchitects.com

RECEIVED
16 APR 2007

WEST ELEVATION

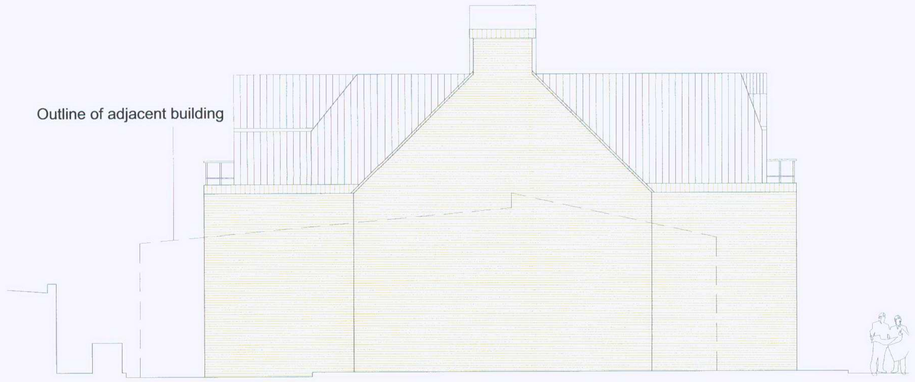

NORTH ELEVATION

EAST ELEVATION

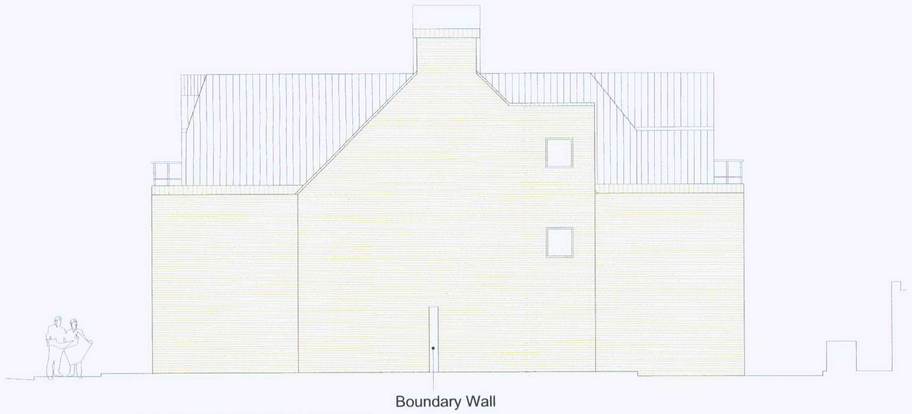

SOUTH ELEVATION

revison	date	author	revision notes
A	12.04.07	KS	south elevation added, materials annotations added

DO NOT SCALE FROM THIS DRAWING : Verify all dimensions on site

P K S
architects

project 59 -61 Oak Grove
title Elevations
scale 1:100 @ A1 | author YAM | dwg no. 001-005 | rev. A
date 30.06.06 | job no. 719

© PKS Architects LLP 7 Cliff Road Studios, London, NW1 9AN t. 020 7424 4800 f. 020 7424 4801 e. pks@pksarchitects.com

REGISTERED
16 APR 2007