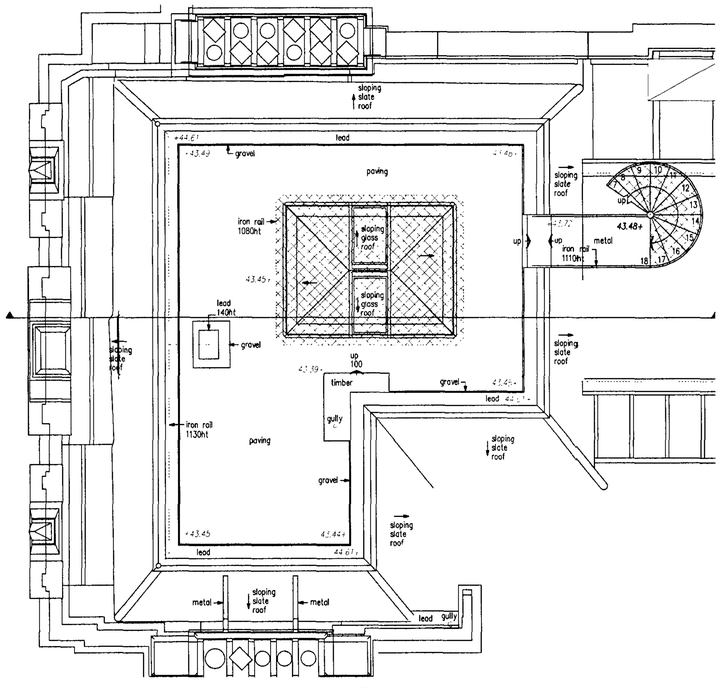

Plan Showing Existing Arrangment of 6th Floor Roof and Deck

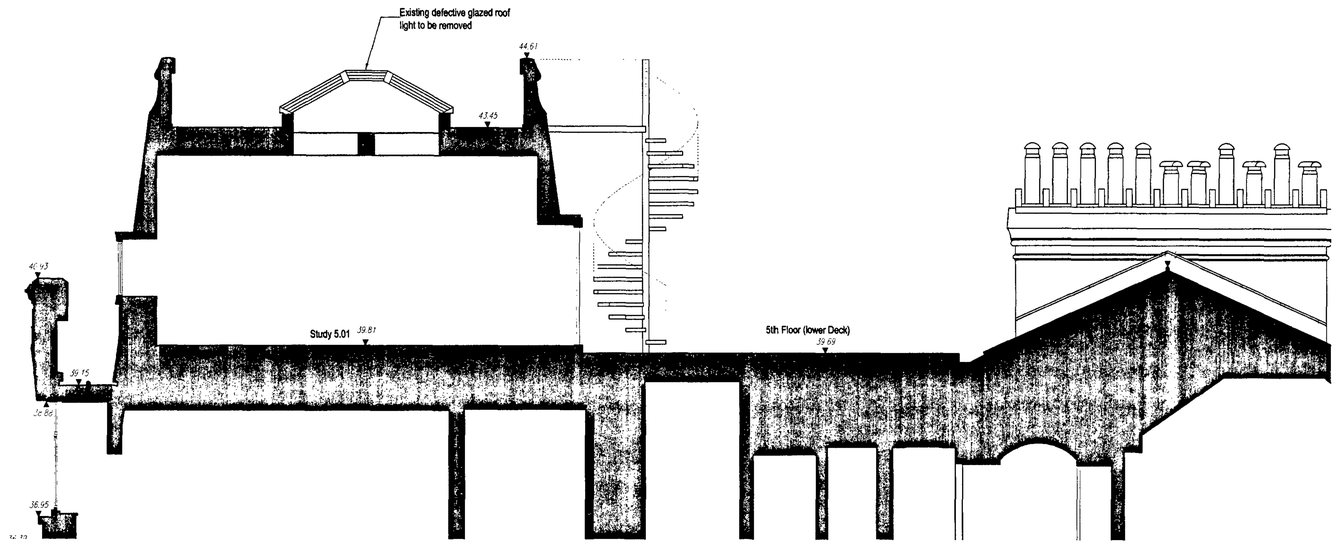

Existing 5th/ 6th Floor level

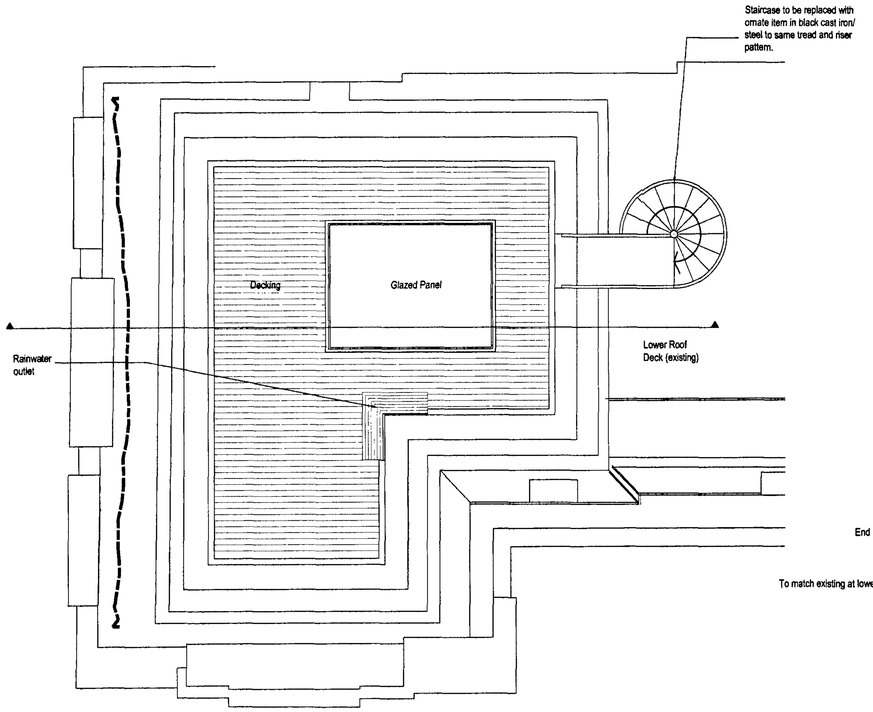

Plan Showing Proposed Arrangment of 6th Floor Roof and Deck

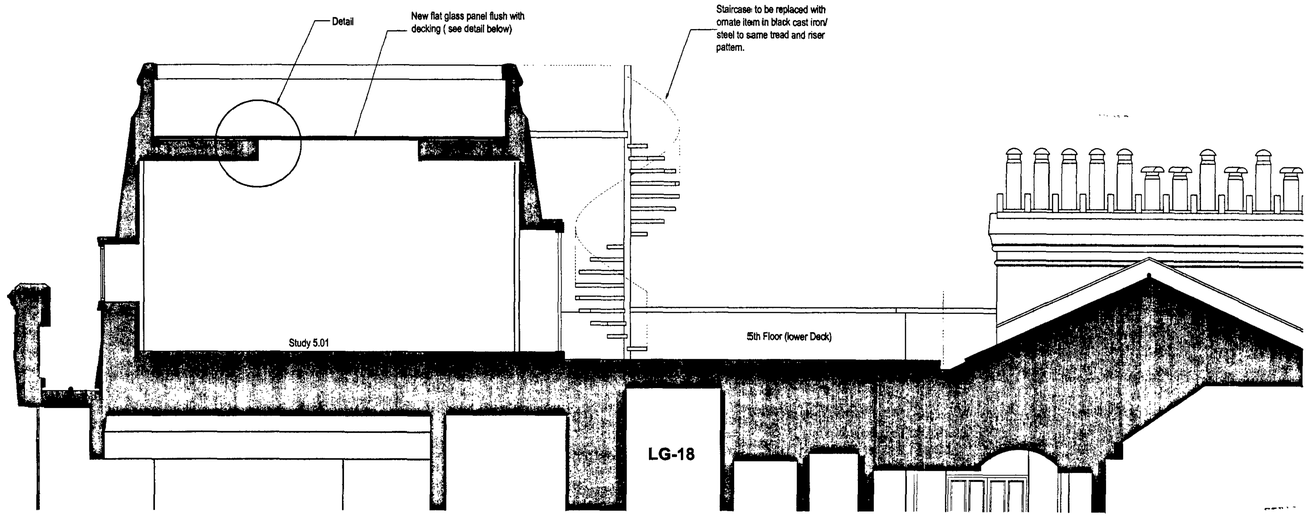

Proposed 5th/ 6th Floor level

LG-18

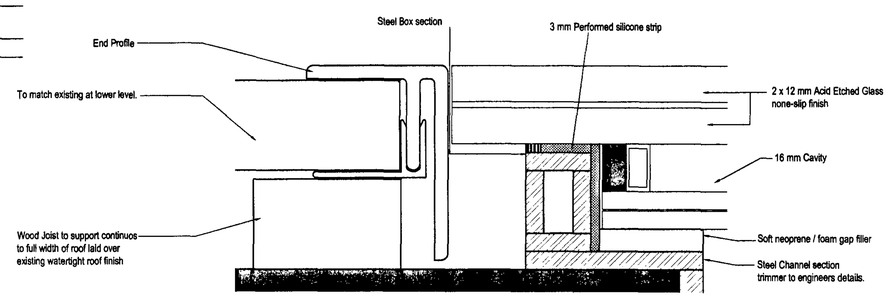

Proposed Glass and Decking Junction Detail

RECEIVED 28 MAR 2007

ISSUED

REVISION	DATE	DRAWN	CHECKED	DESCRIPTION

CLIENT: Capital construction and Development Ltd	SCALE: 1:50 @ A1	DATE: 26 Mar 2007
PROJECT: Cambridge Gate - Planning Application	DRAWN: RP	CHECKED: RP
DRAWING TITLE: Proposed Decking and Roof Detail.	JOB NUMBER: 231066	DRAWING NO.: 191 — REVISION: -

81 MARY'S HALL, RAINSTORN ROAD, COLCHESTER, ESSEX, CO3 5JH. TEL 01206 244844. FAX 01206 244846
PURCELL MILLER TRITTON LLP IS A LIMITED LIABILITY PARTNERSHIP REGISTERED IN ENGLAND AND WALES. REGISTERED NUMBER OC315258. REGISTERED OFFICE 3 COLEGATE NORWICH NORFOLK NR3 1BN www.pmt.co.uk
© ALL RIGHTS RESERVED
REPORT ALL DISCREPANCIES
DO NOT SCALE FROM DRAWING
CHECK DIMENSIONS ON SITE

PURCELL MILLER TRITTON