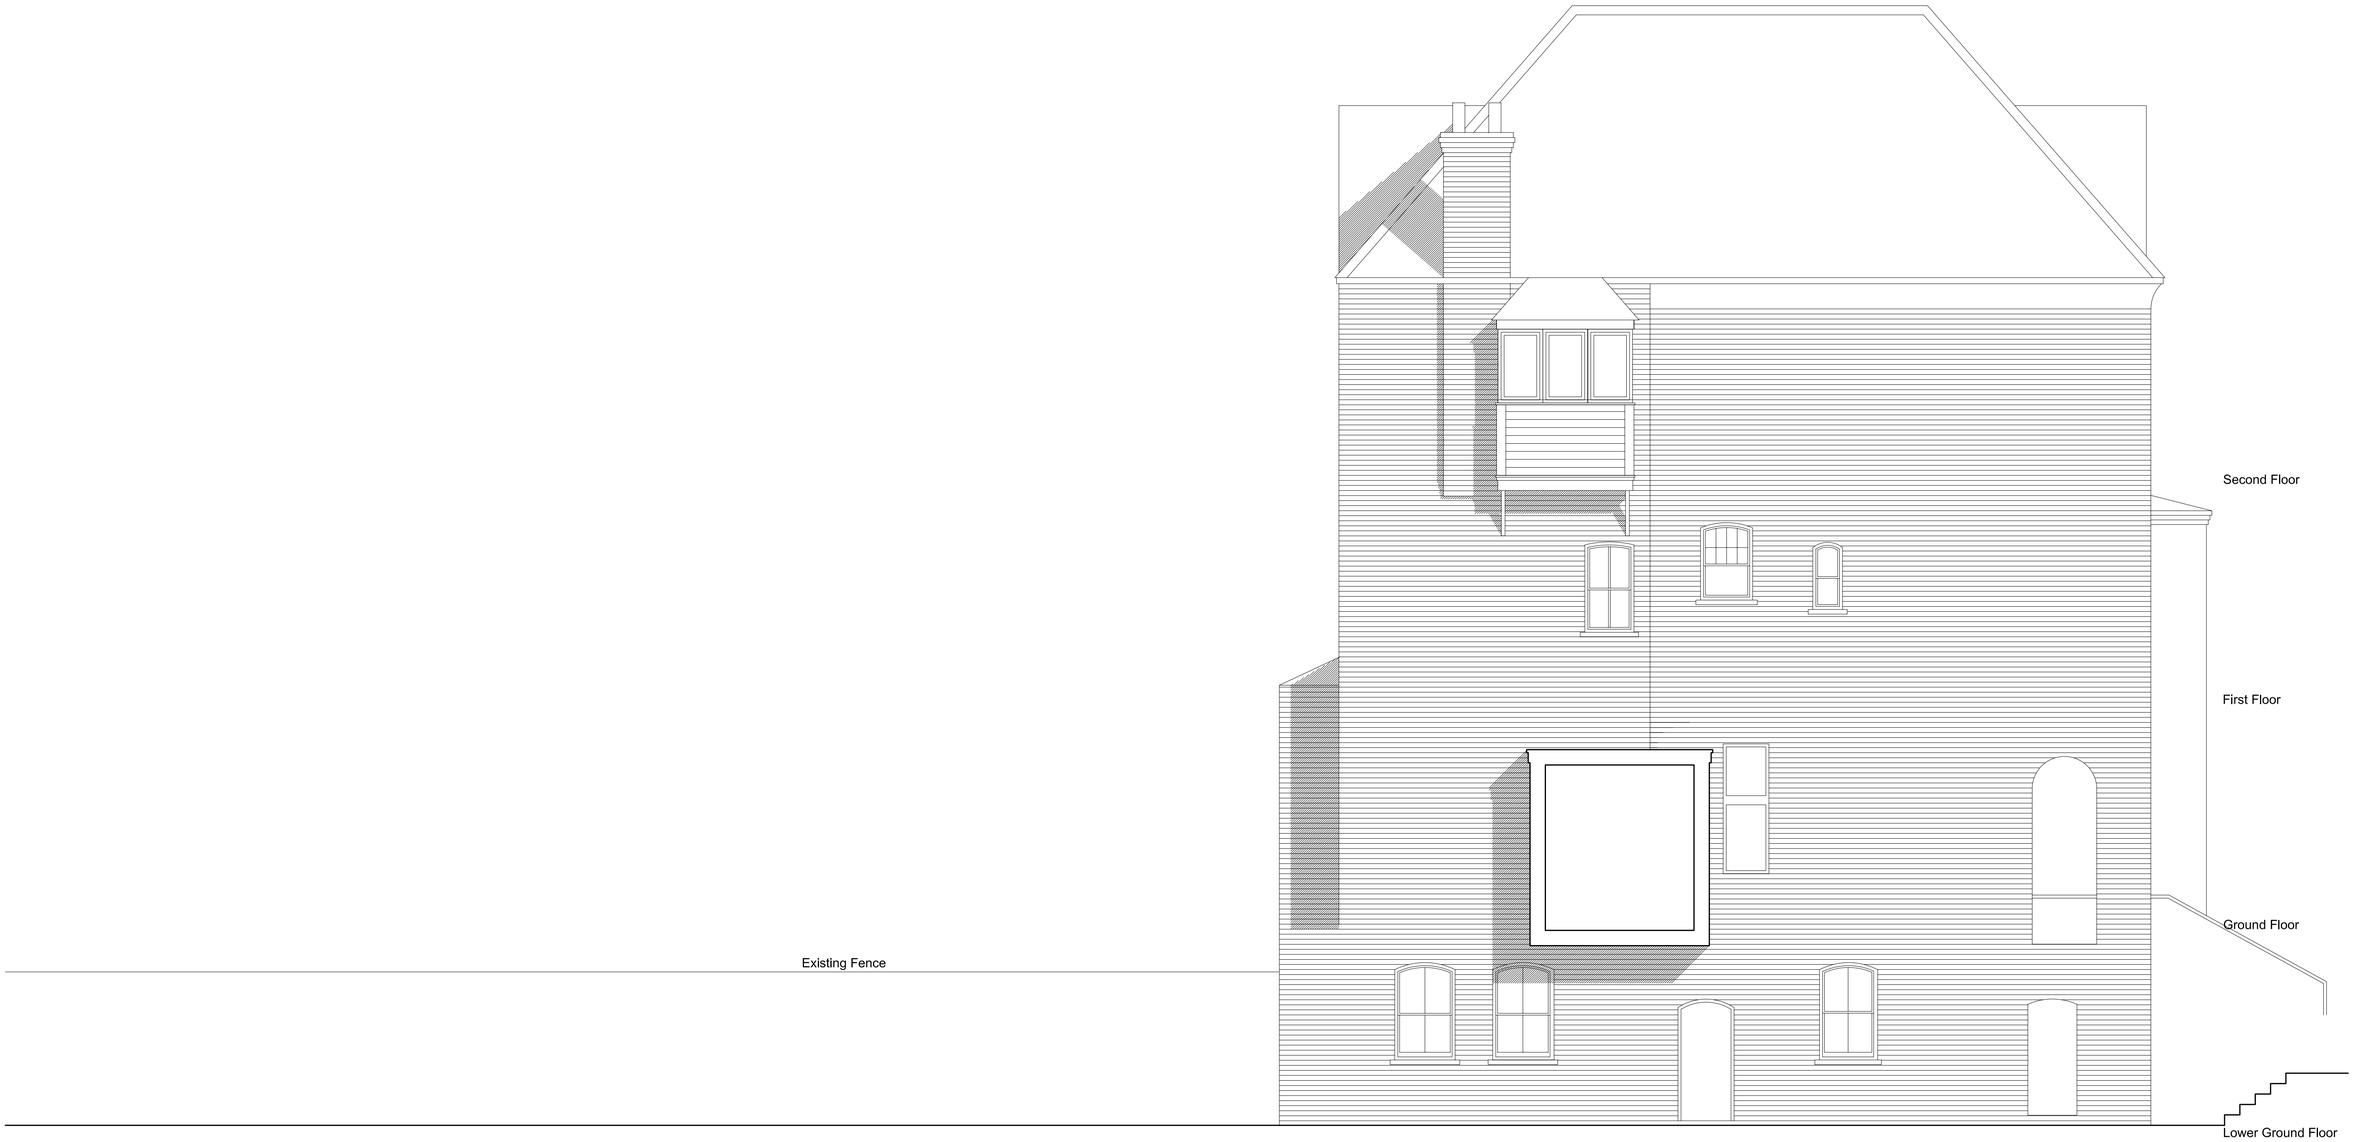

1 Existing West Elevation

GENERAL NOTES

Do not scale off this drawing
All dimensions are in millimetres

REVISION

A	FEB 07	Change all floor plans & elevations in 1:50 scale

Ko and Partners
Savant House
63-65 Camden High Street
London NW1 7JL
T 020 7383 7383
F 0870 762 3742
E postbox@koandpartners.co.uk

Project: 86 & 88 FELLOWS ROAD, LONDON NW3 3JG

EXISTING WEST ELEVATION

279-A-005

Date: FEB 07

Revision: A
Scale: 1:50@A1

FOR APPROVAL

Client:
URBANPEAK LTD