Example of external glass floor/double glazed unit detail

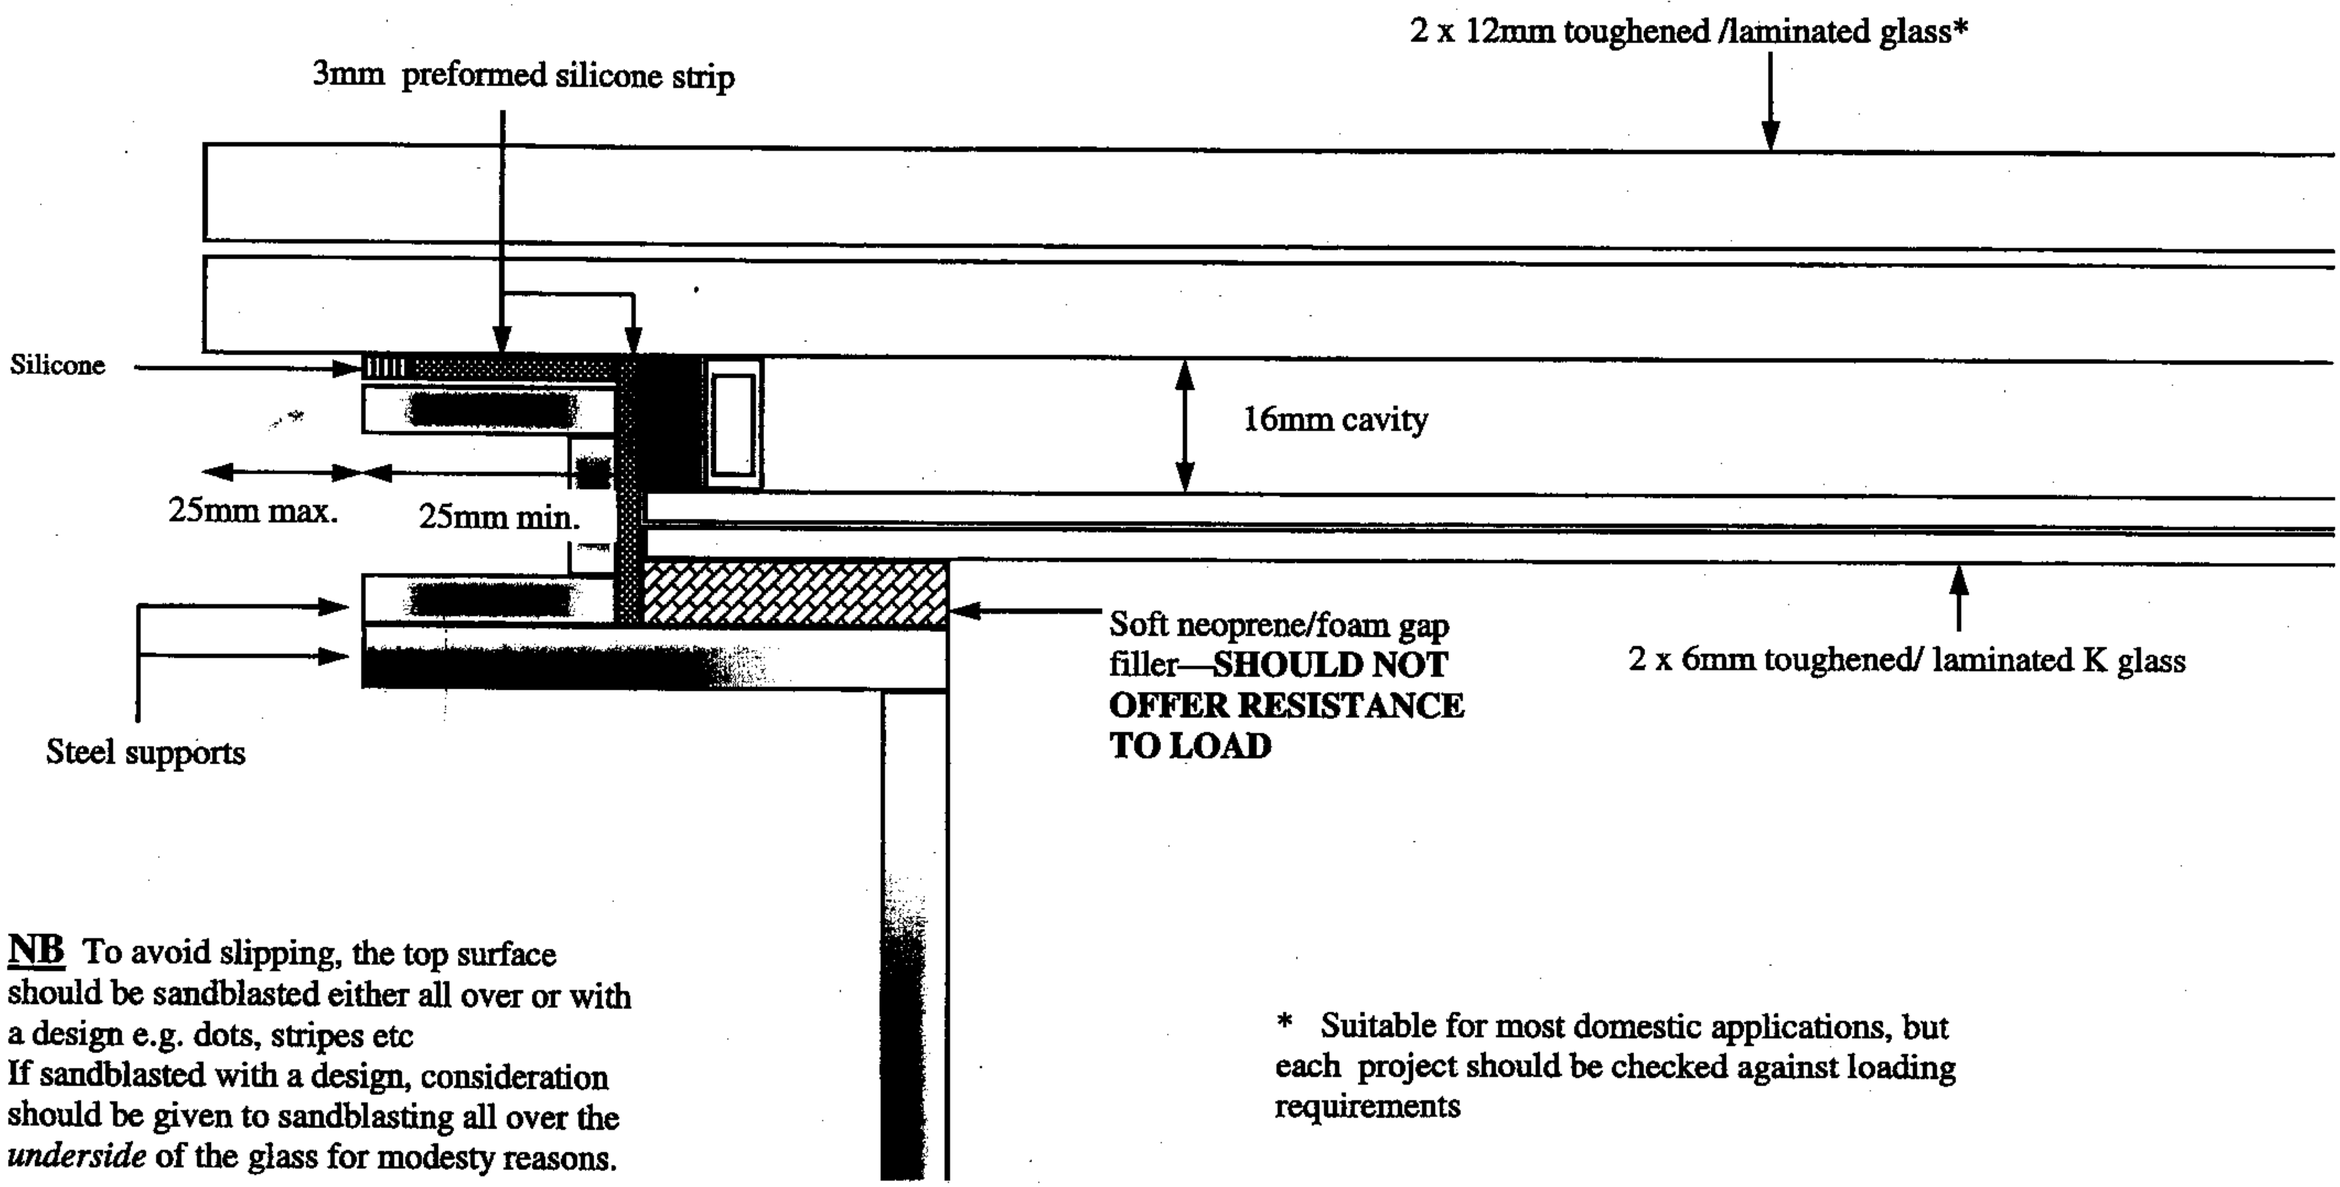

NB To avoid slipping, the top surface should be sandblasted either all over or with a design e.g. dots, stripes etc
If sandblasted with a design, consideration should be given to sandblasting all over the *underside* of the glass for modesty reasons.

* Suitable for most domestic applications, but each project should be checked against loading requirements

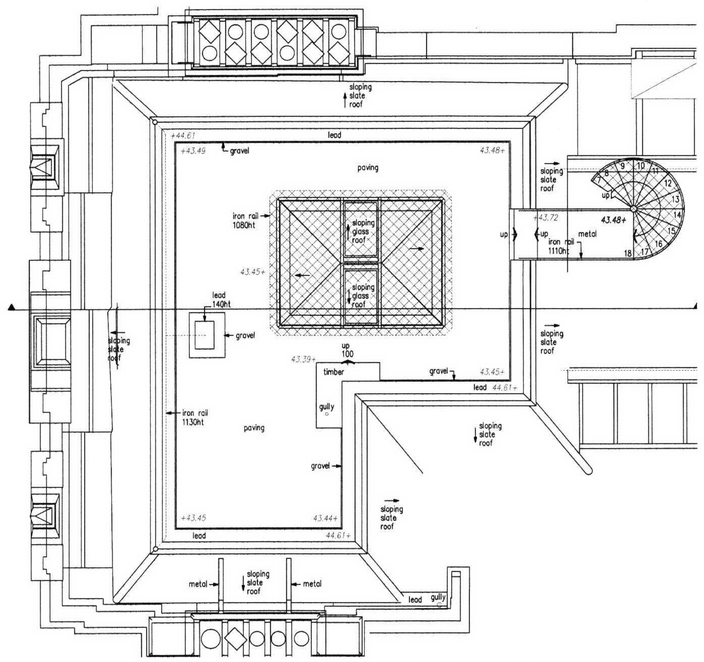

Plan Showing Existing Arrangment of 6th Floor Roof and Deck

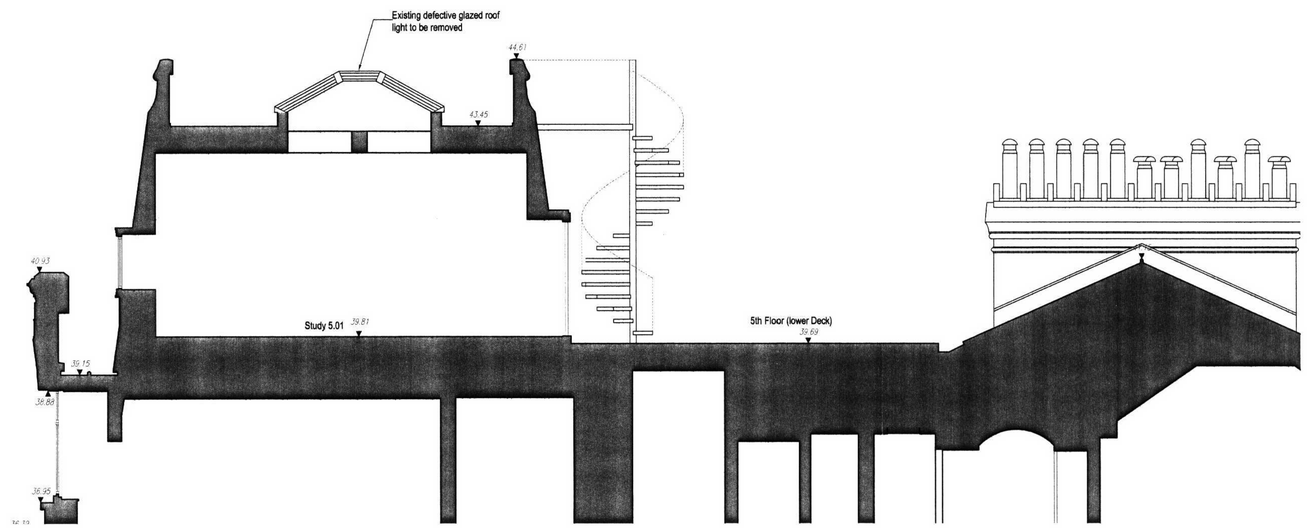

Existing 5th/ 6th Floor level

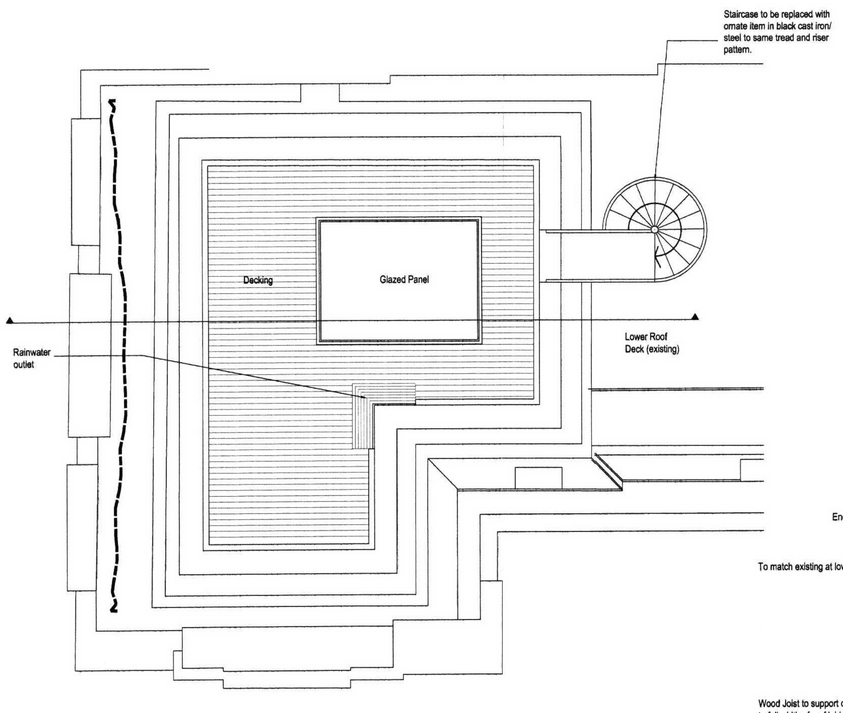

Plan Showing Proposed Arrangment of 6th Floor Roof and Deck

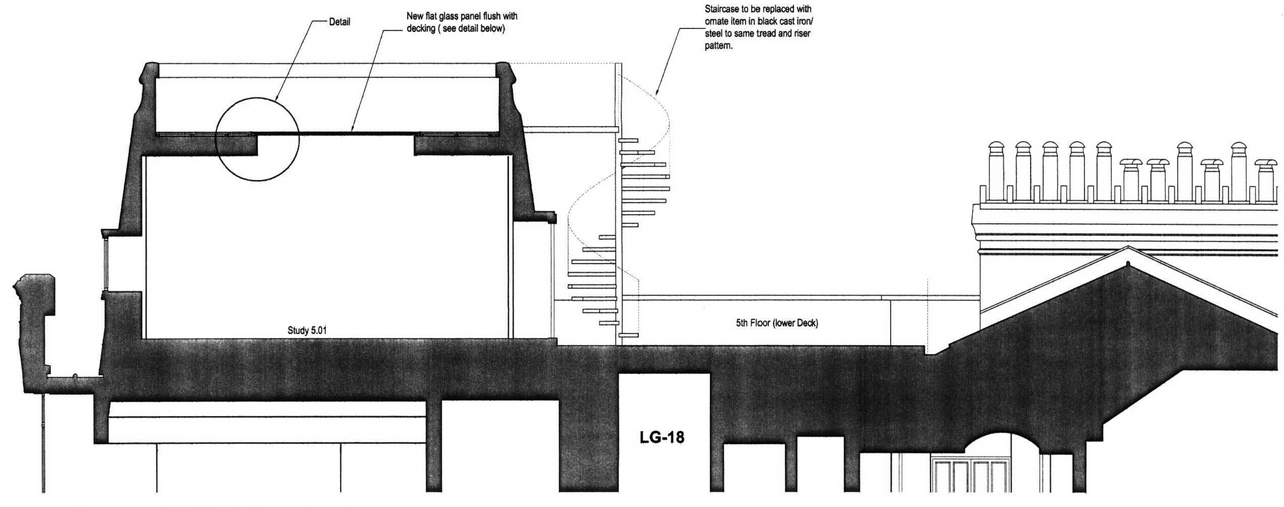

Proposed 5th/ 6th Floor level

LG-18

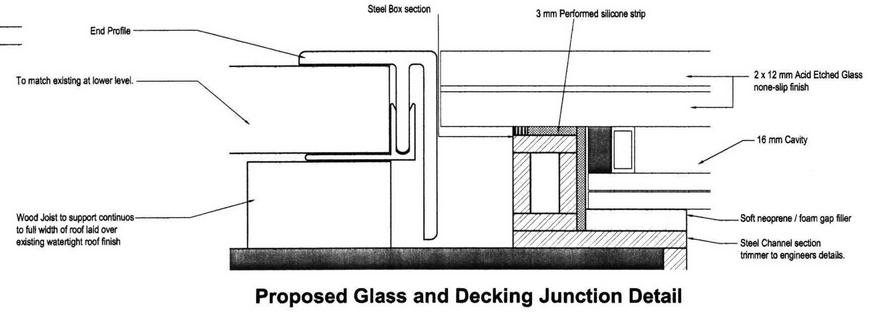

Proposed Glass and Decking Junction Detail

REGISTERED
28 MAR 2007

ISSUED

REVISION	DATE	DRAWN	CHECKED	DESCRIPTION

CLIENT: Capital construction and Development Ltd	SCALE: 1:50 @ A1	DATE: 26 Mar 2007
PROJECT: Cambridge Gate - Planning Application	DRAWN: RP	CHECKED: RP
DRAWING TITLE: Proposed Decking and Roof Detail.	JOB NUMBER: 231066	DRAWING NO.: 191 — REVISION: -

ST MARY'S HALL, RAWSTORN ROAD, COLCHESTER, ESSEX, CO3 3JH. TEL 01206 244844, FAX 01206 244845
PURCELL MILLER TRITTON LLP IS A LIMITED LIABILITY PARTNERSHIP REGISTERED IN ENGLAND AND WALES.
REGISTERED NUMBER OC310278. REGISTERED OFFICE 3 COLEGATE, NORWICH, NORFOLK, NR3 1BH. www.pmt.co.uk

© ALL RIGHTS RESERVED
REPORT ALL DISCREPANCIES

DO NOT SCALE FROM DRAWING
CHECK DIMENSIONS ON SITE

PURCELL MILLER TRITTON