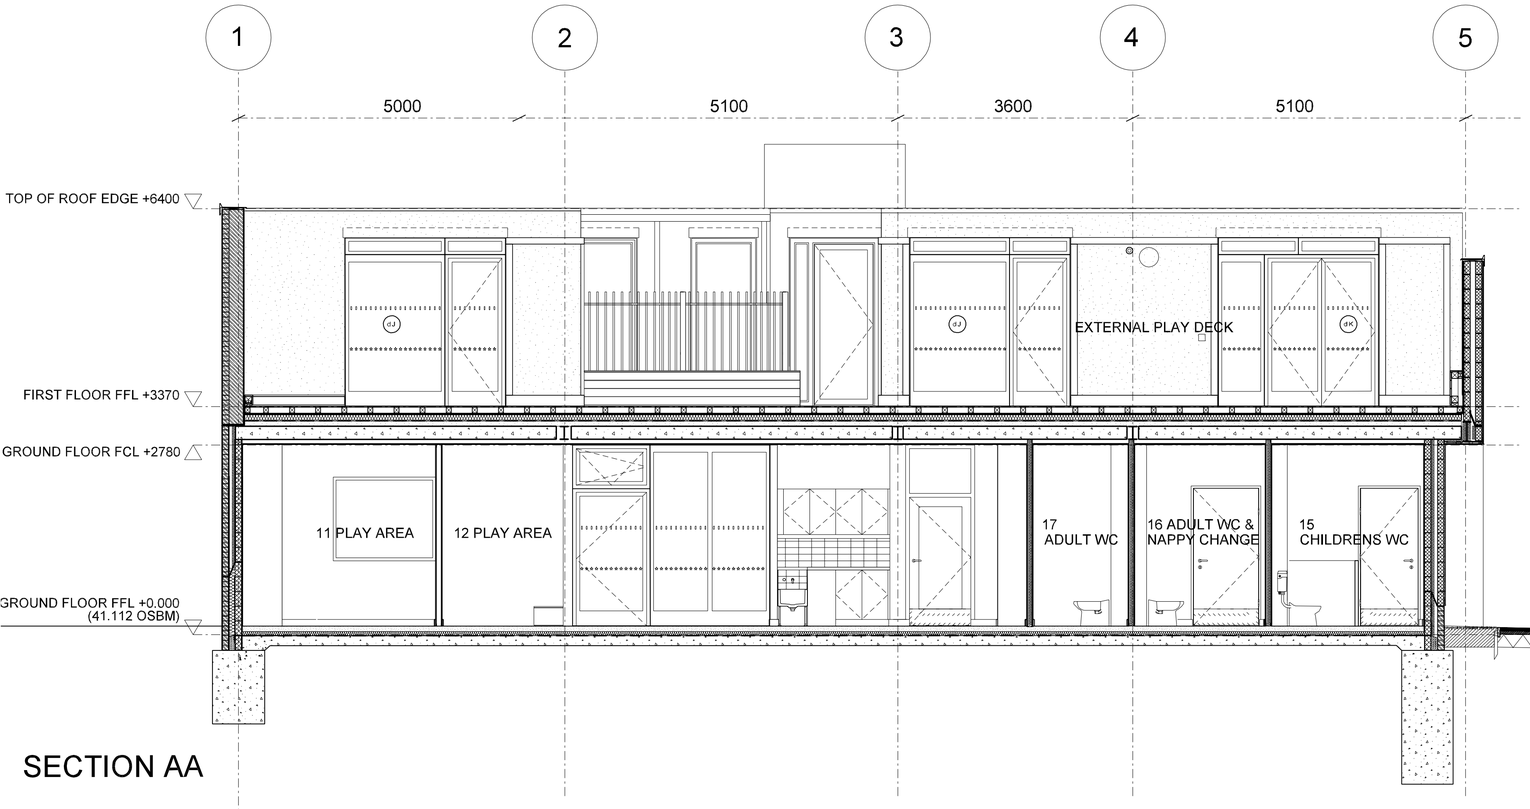


SECTION AA

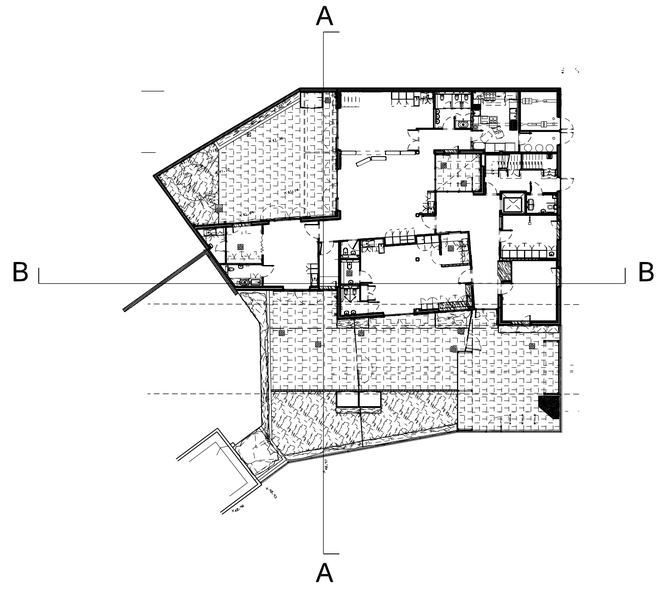


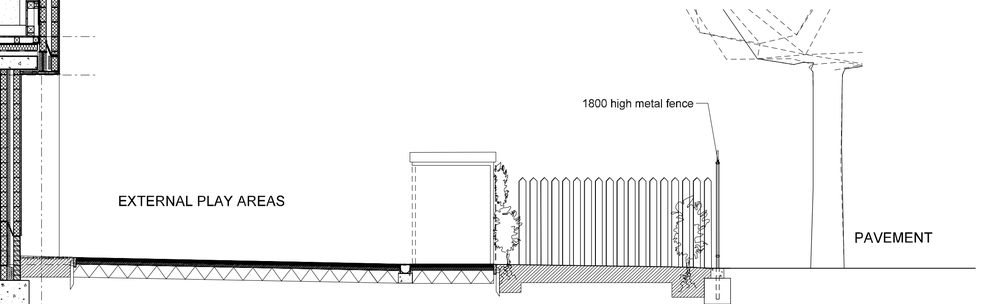


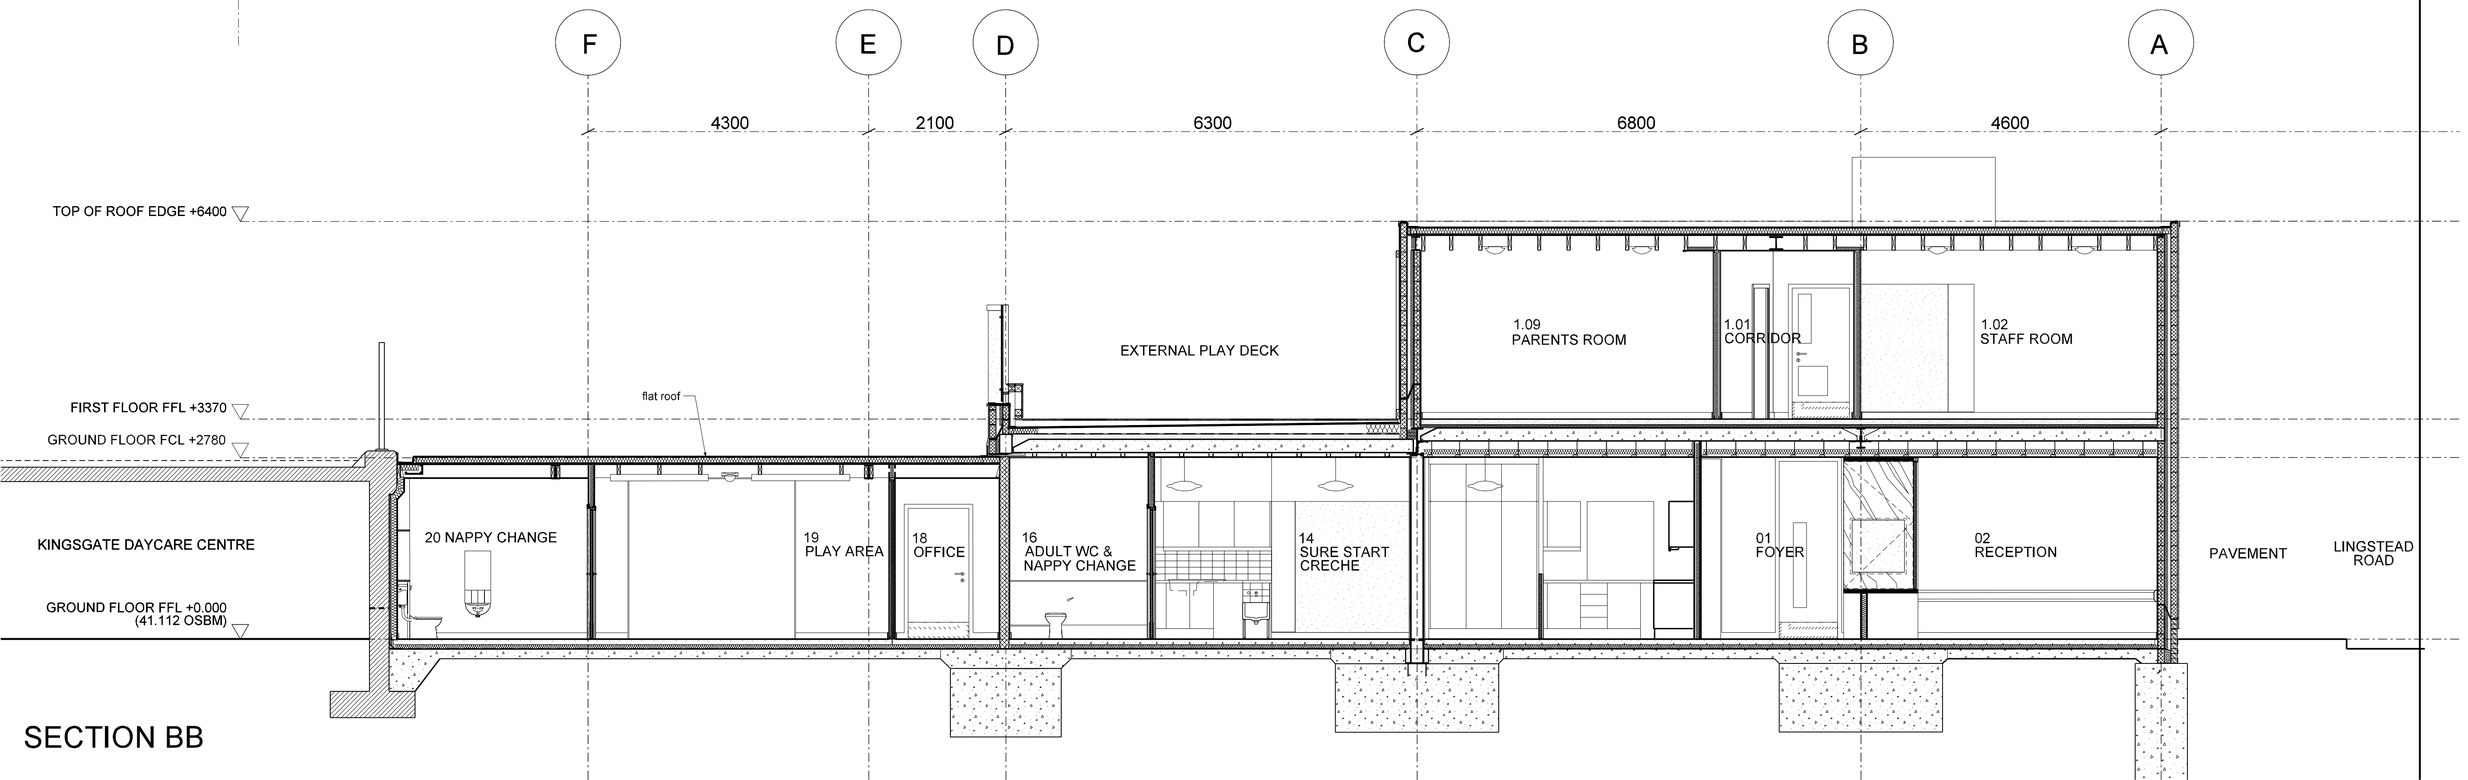


SECTION BB

DO NOT SCALE OFF THIS DRAWING
Check all dimensions and levels on site. Report any discrepancies.
The drawings and the works are copyright of this practice.

Rev Date 26.04.07
Rev -

Scale 1:50 @ A1

Status Information

Drwg No 0705_004

Job Kilburn Childrens Centre Phase II

Drwg Existing Sections

MEADOWCROFT GRIFFIN LIMITED ARCHITECTS
STUDIO 1A HIGHGATE BUSINESS CENTRE 33 GREENWOOD PLACE LONDON NW5 1LB
T +44(0)20 7485 0494 F +44(0)20 7485 0254 E office@meadowcroftgriffin.co.uk
www.meadowcroftgriffin.co.uk