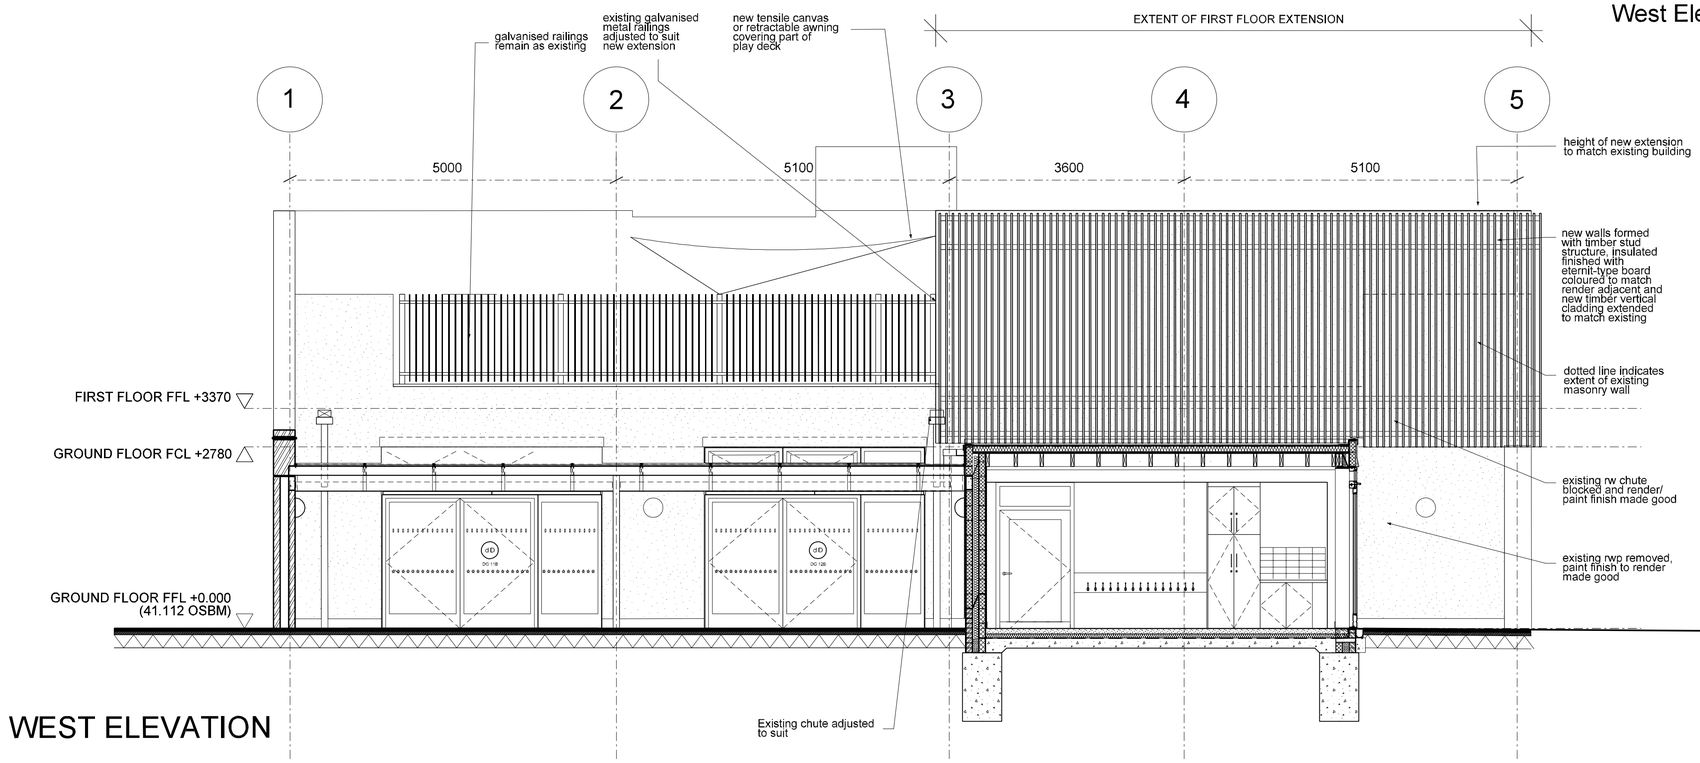

WEST ELEVATION

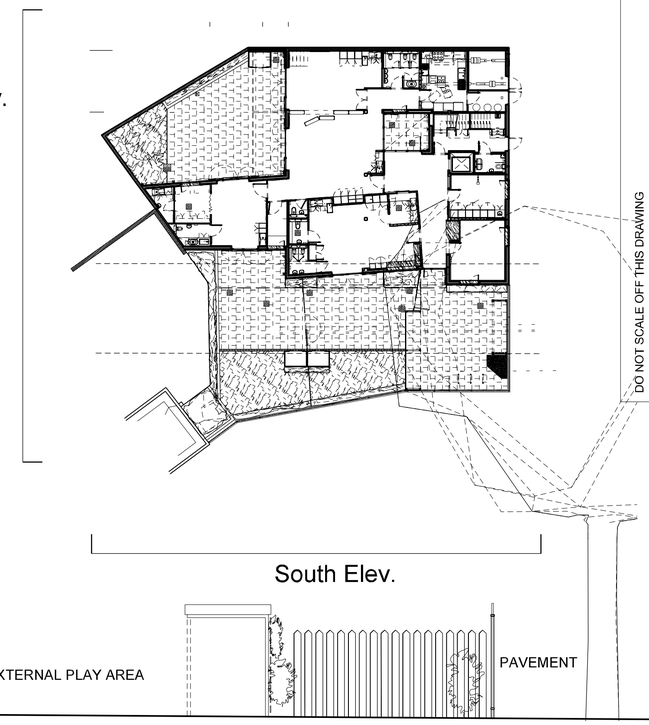

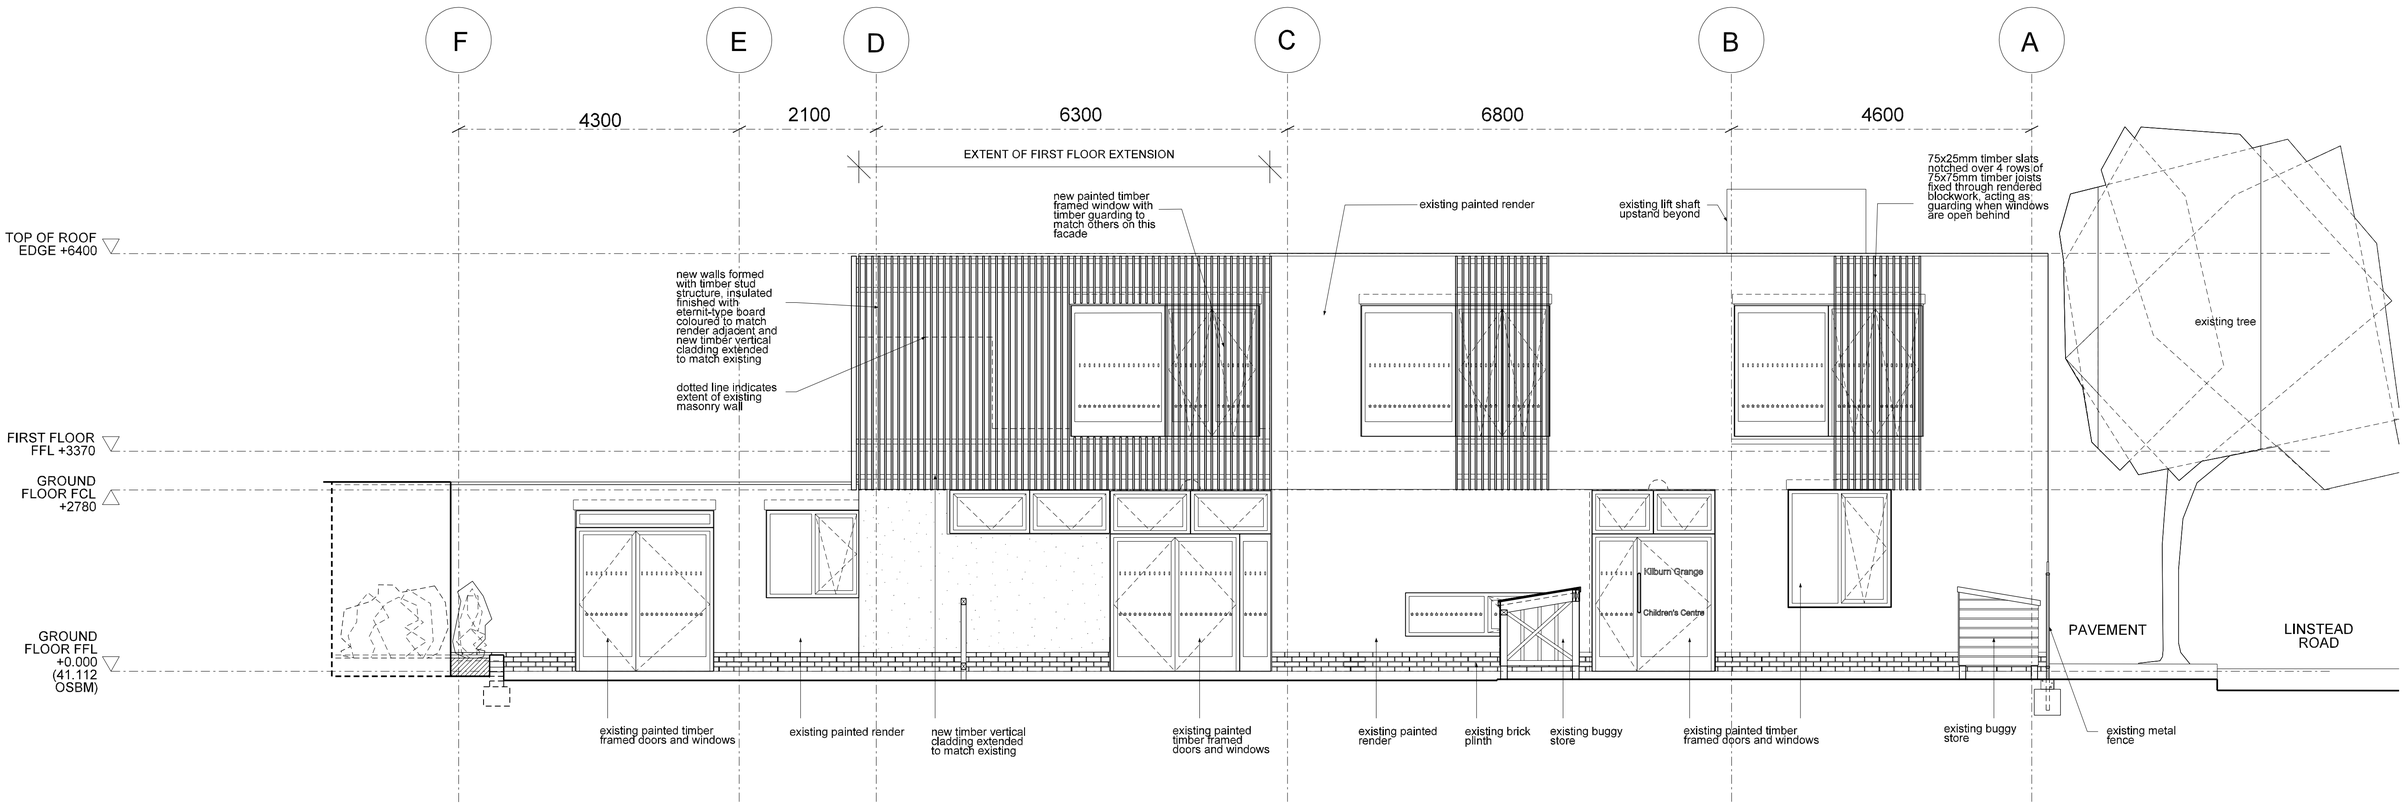

SOUTH ELEVATION

DO NOT SCALE OFF THIS DRAWING
Check all dimensions and levels on site. Report any discrepancies.
The drawings and the works are copyright of this practice.

Rev Date	26.04.07
Rev	--
Scale	1:50 @ A1
Status	Information
Drwg No	0705_103
Job	Kilburn Childrens Centre Phase II
Drwg	Proposed Elevations 1

MEADOWCROFT GRIFFIN LIMITED ARCHITECTS
STUDIO 1A HIGHGATE BUSINESS CENTRE 33 GREENWOOD PLACE LONDON NW5 1LB
T +44(0)20 7485 0494 F +44(0)20 7485 0294 E office@meadowcroftgriffin.co.uk
www.meadowcroftgriffin.co.uk