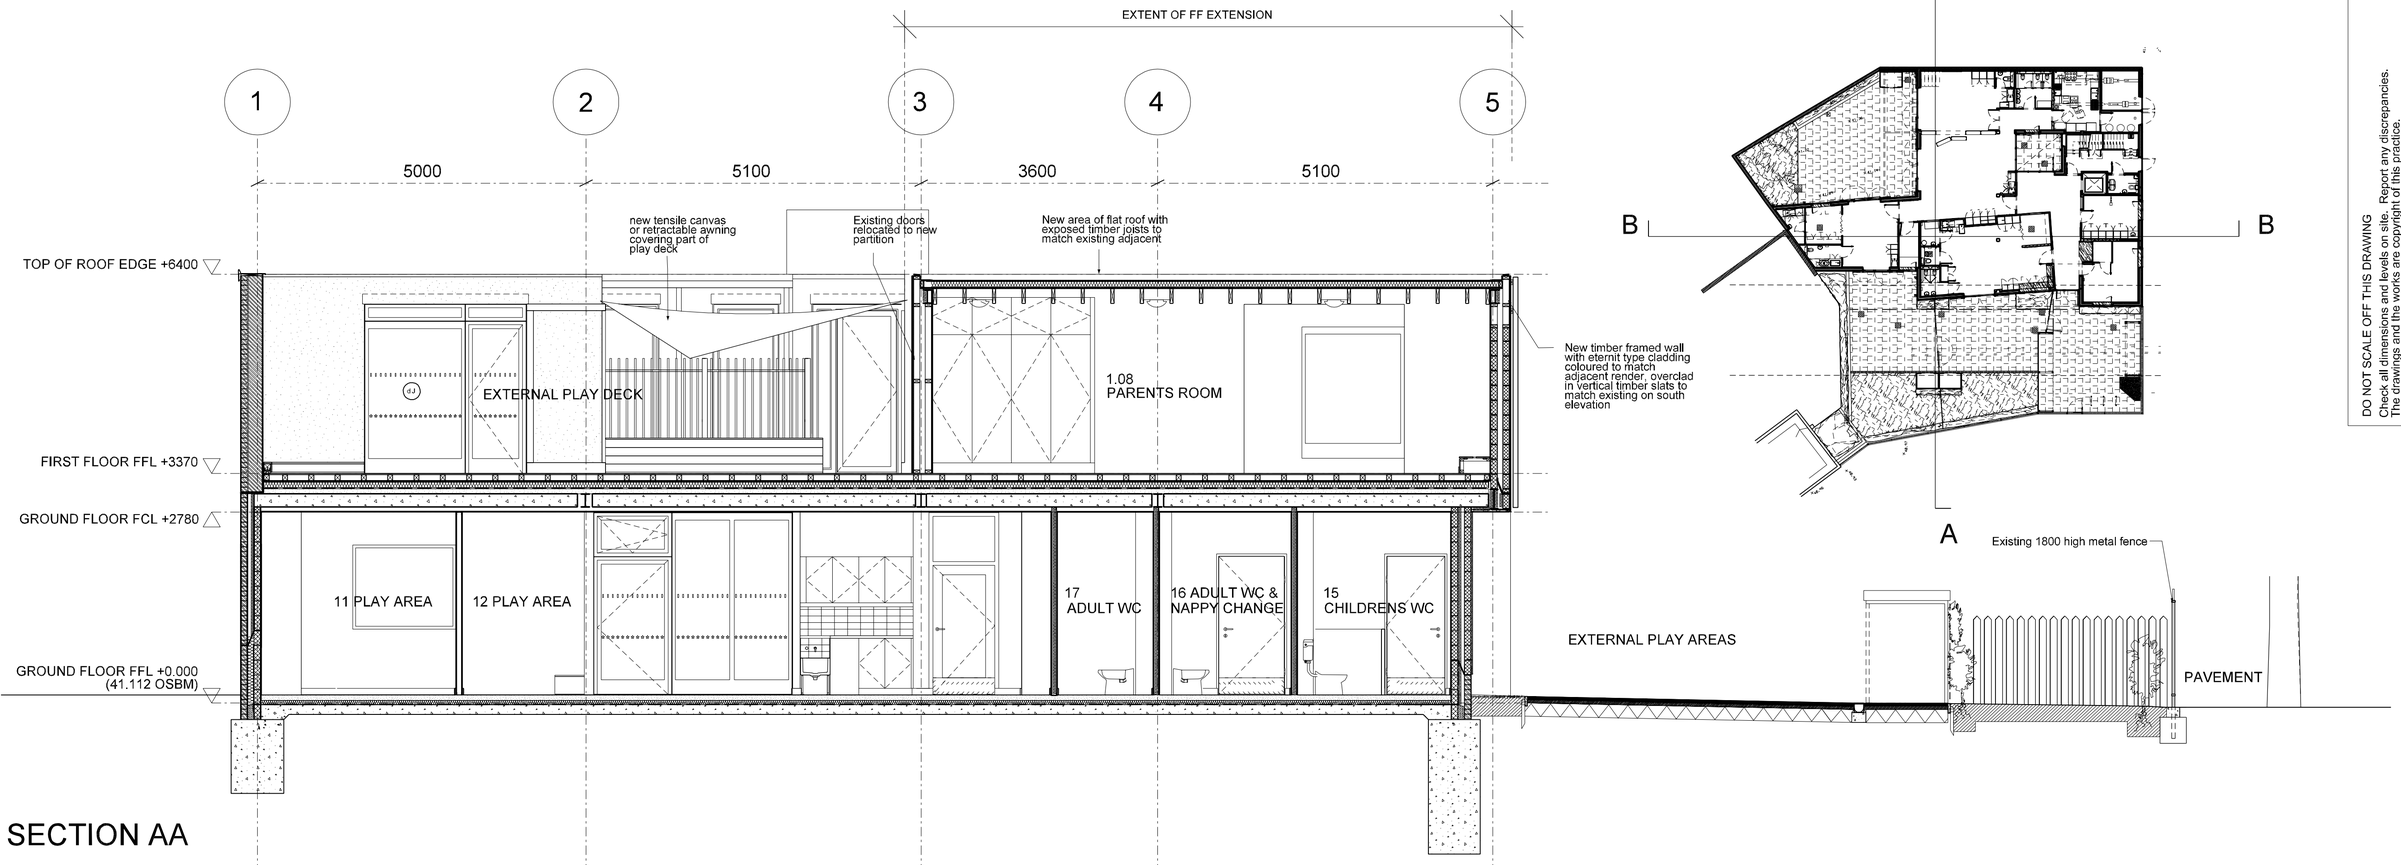

SECTION AA

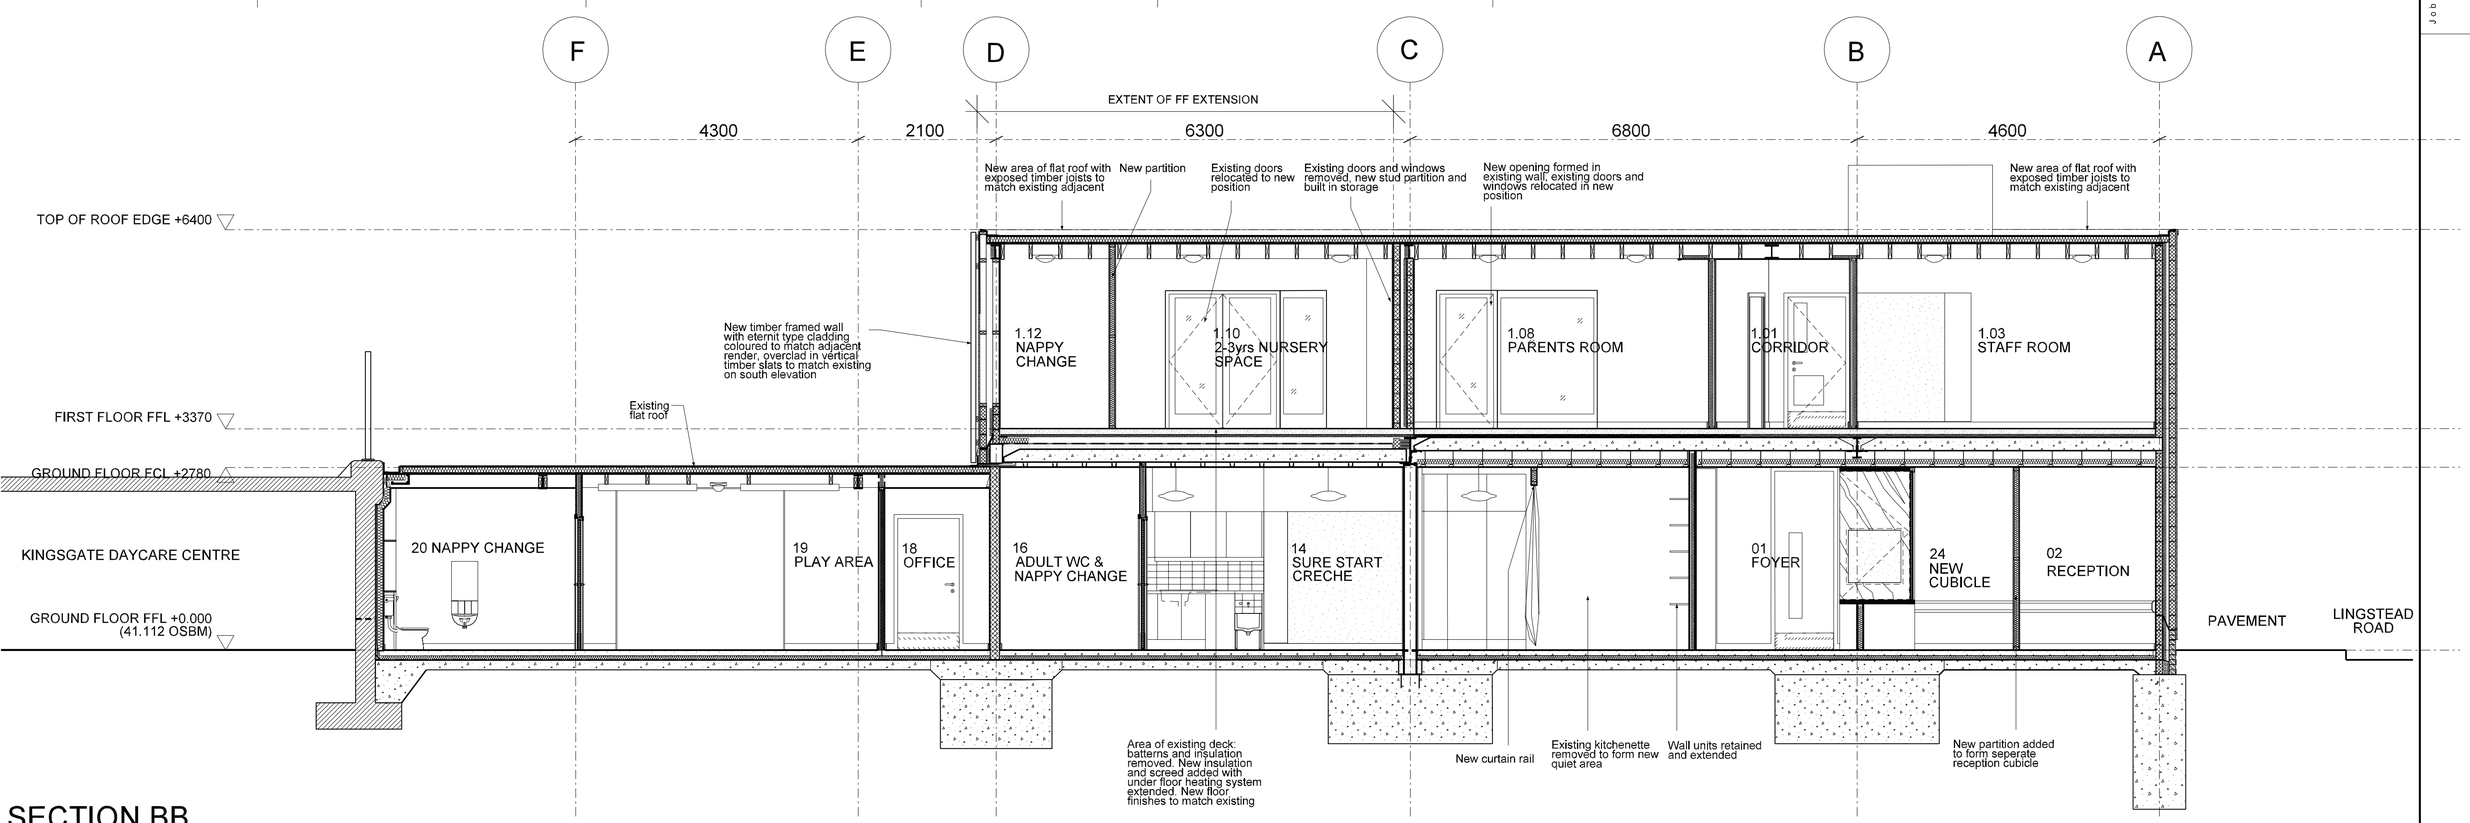

SECTION BB

DO NOT SCALE OFF THIS DRAWING
Check all dimensions and levels on site. Report any discrepancies.
The drawings and the works are copyright of this practice.

Rev Date	Rev
26.04.07	--

Scale	Status	Drwg No
1:50 @ A1	Information	0705_104

Job: Kilburn Childrens Centre Phase II

Drwg: Proposed Sections

MEADOWCROFT GRIFFIN LIMITED ARCHITECTS
STUDIO 1A HIGHGATE BUSINESS CENTRE 33 GREENWOOD PLACE LONDON NW5 1LB
T +44(0)20 7485 0494 F +44(0)20 7485 0254 E office@meadowcroftgriffin.co.uk
www.meadowcroftgriffin.co.uk