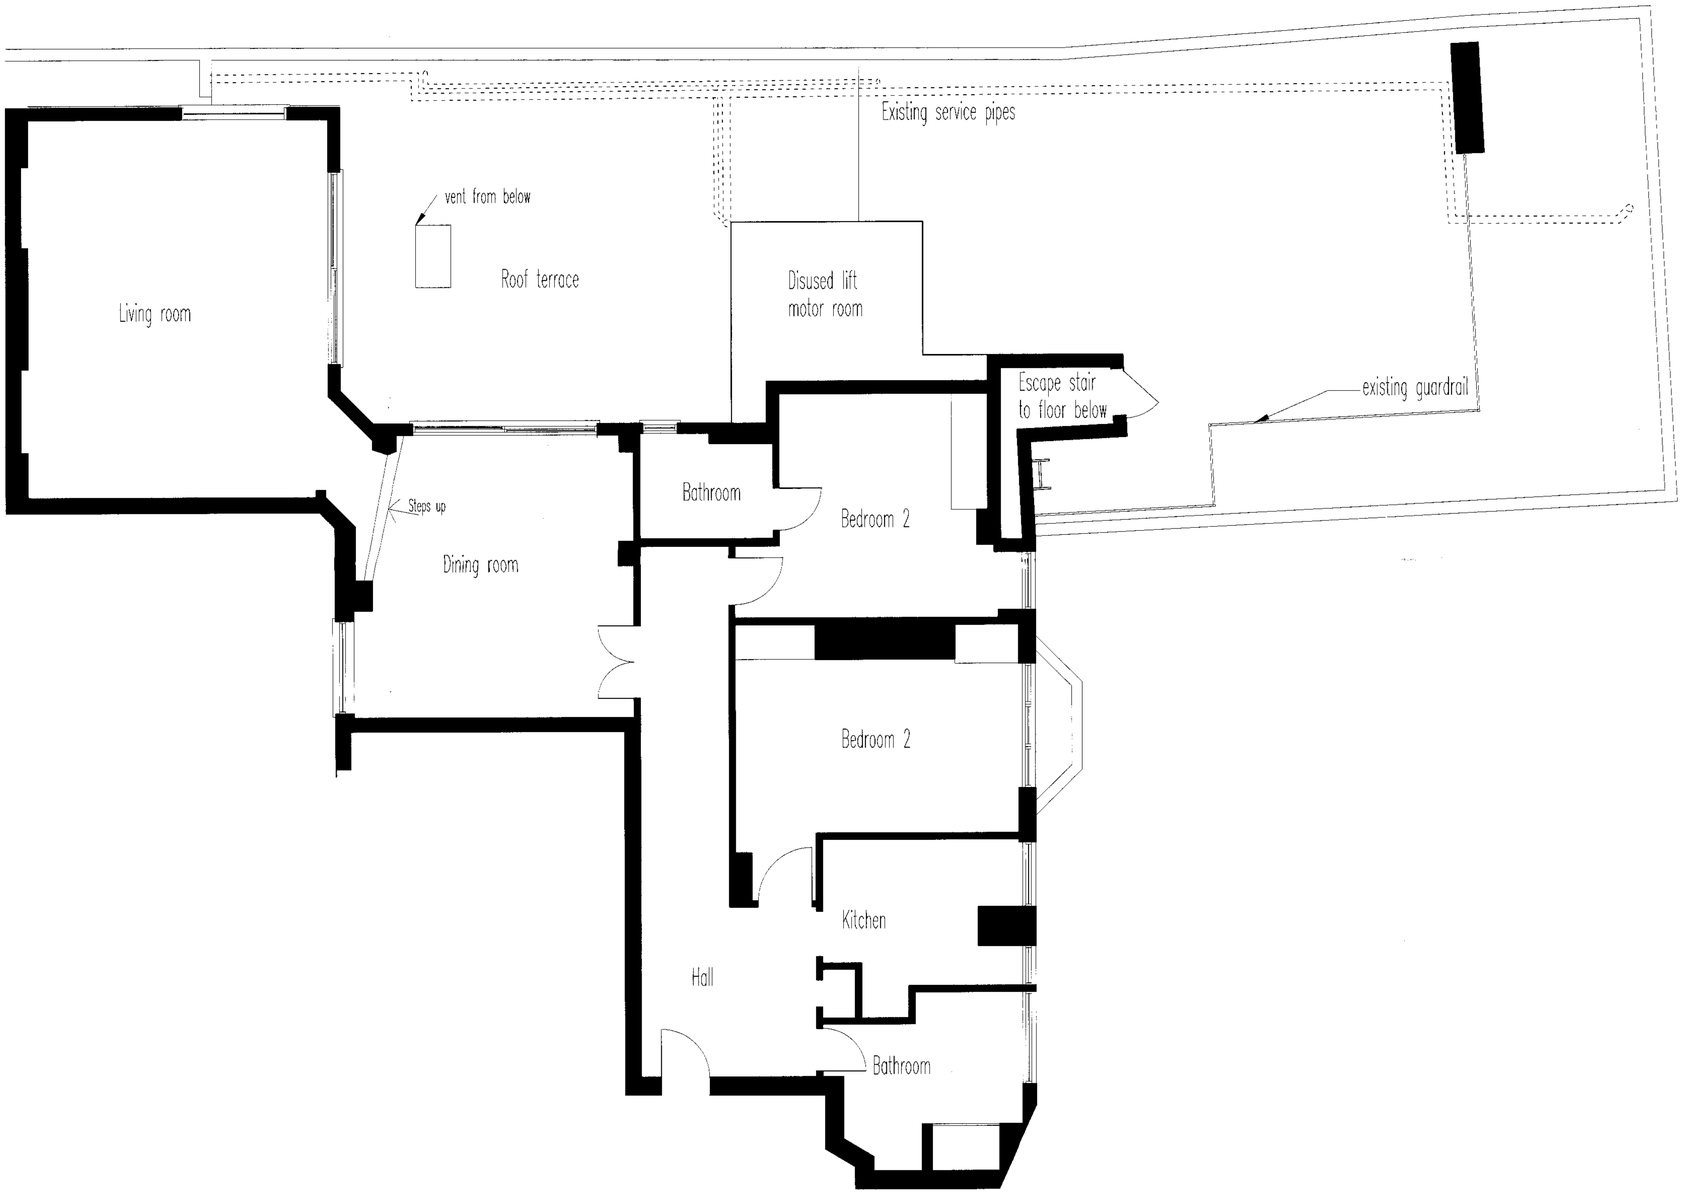

notes

Any discrepancies in dimensions or detail to be reported to the architect immediately.
This drawing is to be read in conjunction with all relevant architectural, structural and services drawings.

This drawing remains the copyright of Robert Savage Associates and may not be copied or used without their prior consent

revisions

client

DR MARYAM ASHRAFI

project

FLAT 46 NORTHWAYS
COLLEGE CRESCENT N.W.3.

title

PROPOSED EXTENSION & ALTERATIONS
EXISTING FLOOR PLAN

scale	date	drg. no.
1:50	March 2007	04417/Sc2/TP01

Robert Savage & Associates
architects designers structural engineers
11 Eton Garages, Lancaster Grove, Belsize Park, London NW3 4PE
Telephone: 020 7433 3561
Facsimile: 020 7433 3716

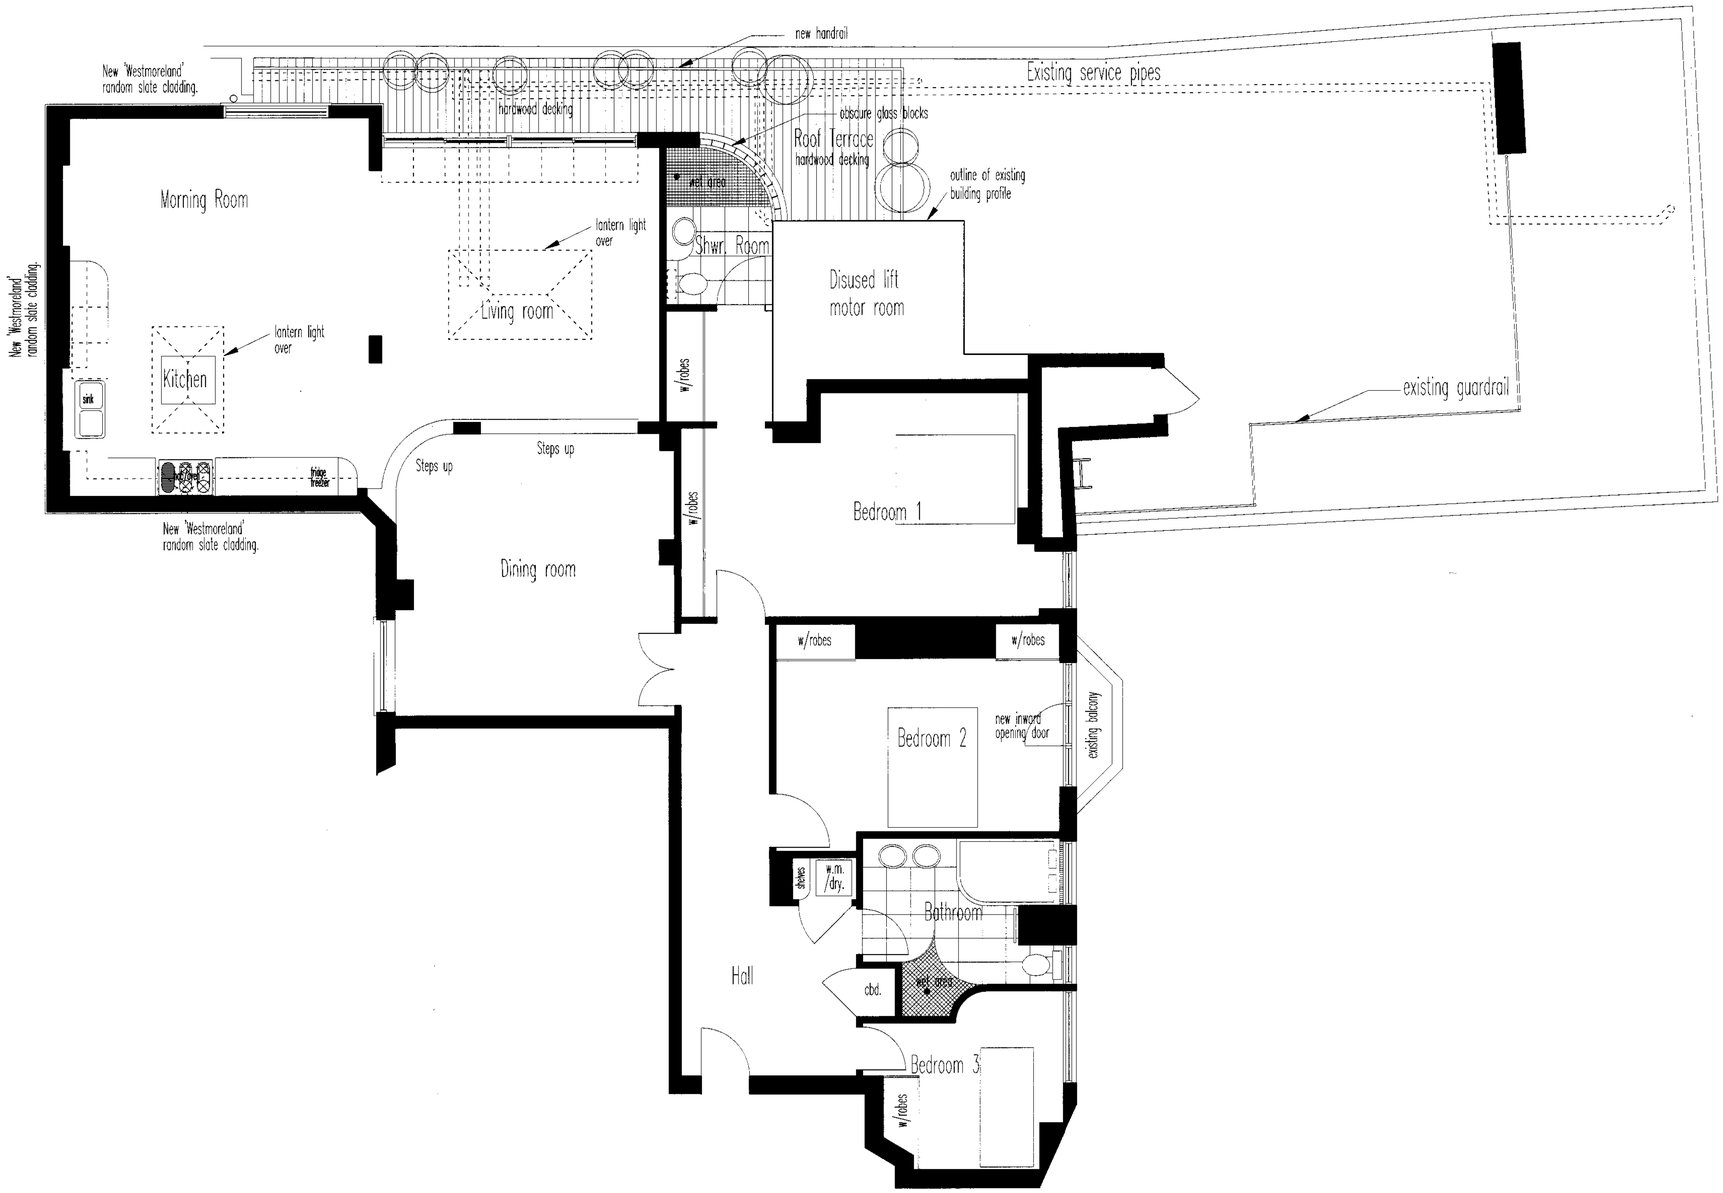

notes

Any discrepancies in dimensions or detail to be reported to the architect immediately.
This drawing is to be read in conjunction with all relevant architectural, structural and services drawings.

This drawing remains the copyright of Robert Savage Associates and may not be copied or used without their prior consent

revisions

client

DR MARYAM ASHRAFI

project

FLAT 46 NORTHWAYS
COLLEGE CRESCENT N.W.3.

title

PROPOSED EXTENSION & ALTERATIONS
PROPOSED FLOOR PLAN

scale	date	drg. no.
1:50	March 2007	04417/Sc2/TP02

Robert Savage & Associates
architects designers structural engineers
11 Eton Garages, Lancaster Grove, Belsize Park, London NW3 4PE
Telephone: 020 7433 3561
Facsimile: 020 7433 3716

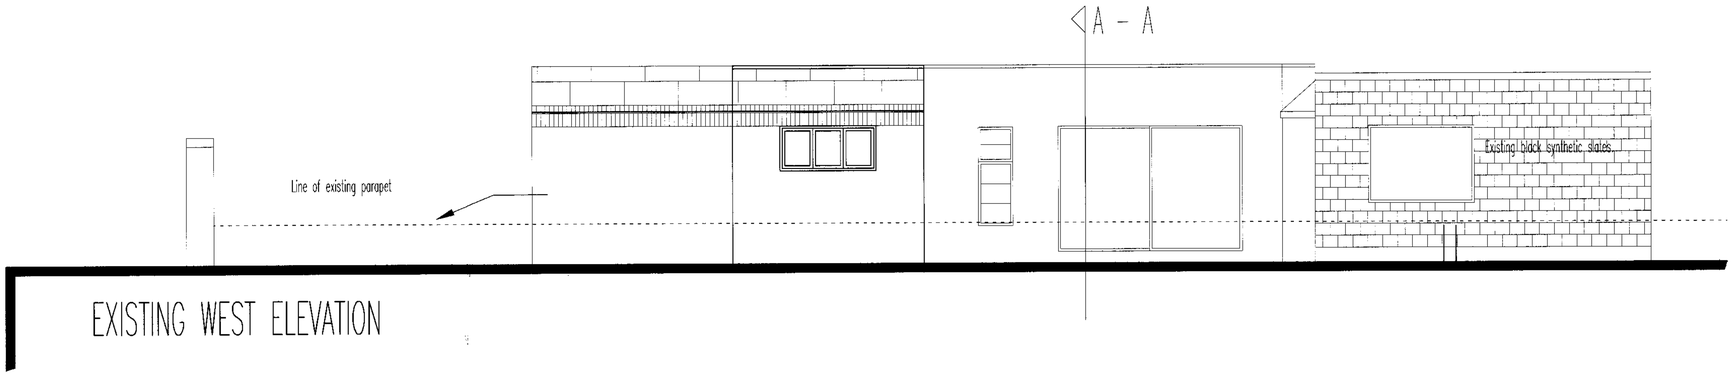

EXISTING WEST ELEVATION

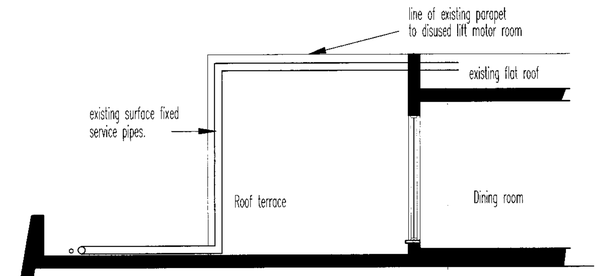

EXISTING SECTION A - A

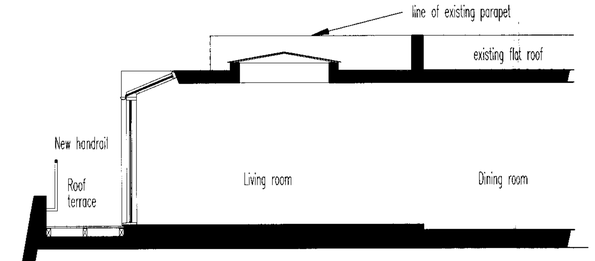

PROPOSED SECTION A - A

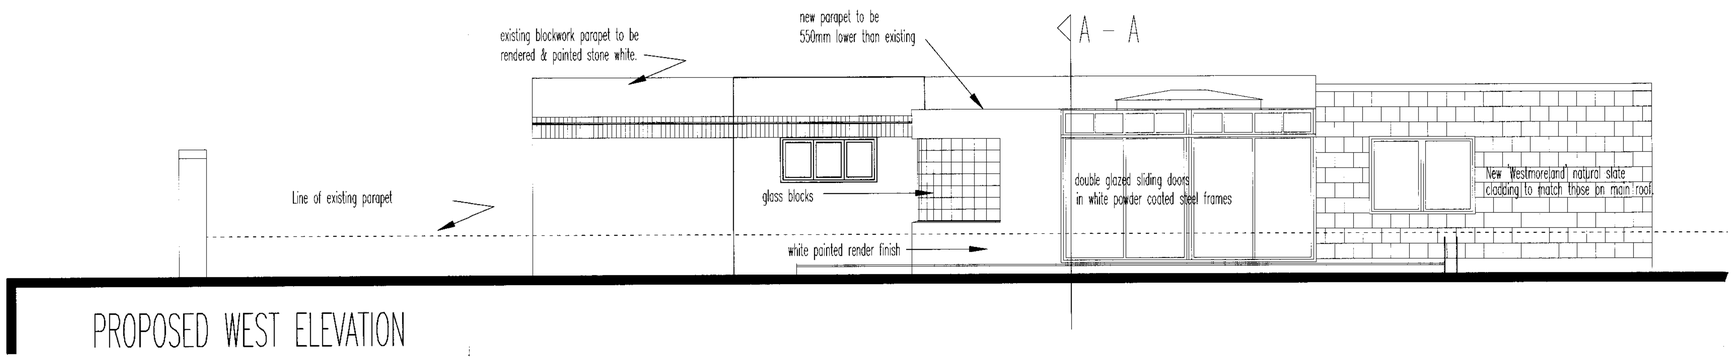

PROPOSED WEST ELEVATION

notes

Any discrepancies in dimensions or detail to be reported to the architect immediately.
This drawing is to be read in conjunction with all relevant architectural, structural and services drawings.

This drawing remains the copyright of Robert Savage Associates and may not be copied or used without their prior consent

revisions

client

DR MARYAM ASHRAFI

project

FLAT 46 NORTHWAYS
COLLEGE CRESCENT N.W.3.

title

PROPOSED EXTENSION & ALTERATIONS
EXISTING & PROPOSED SECTIONS & ELEVATIONS

scale	date	drg. no.
1:100	March 2007	04417/Sc2/TP03

Robert Savage & Associates
architects designers structural engineers
11 Eton Garages, Lancaster Grove, Belsize Park, London NW3 4PE
Telephone: 020 7433 3561
Facsimile: 020 7433 3716