


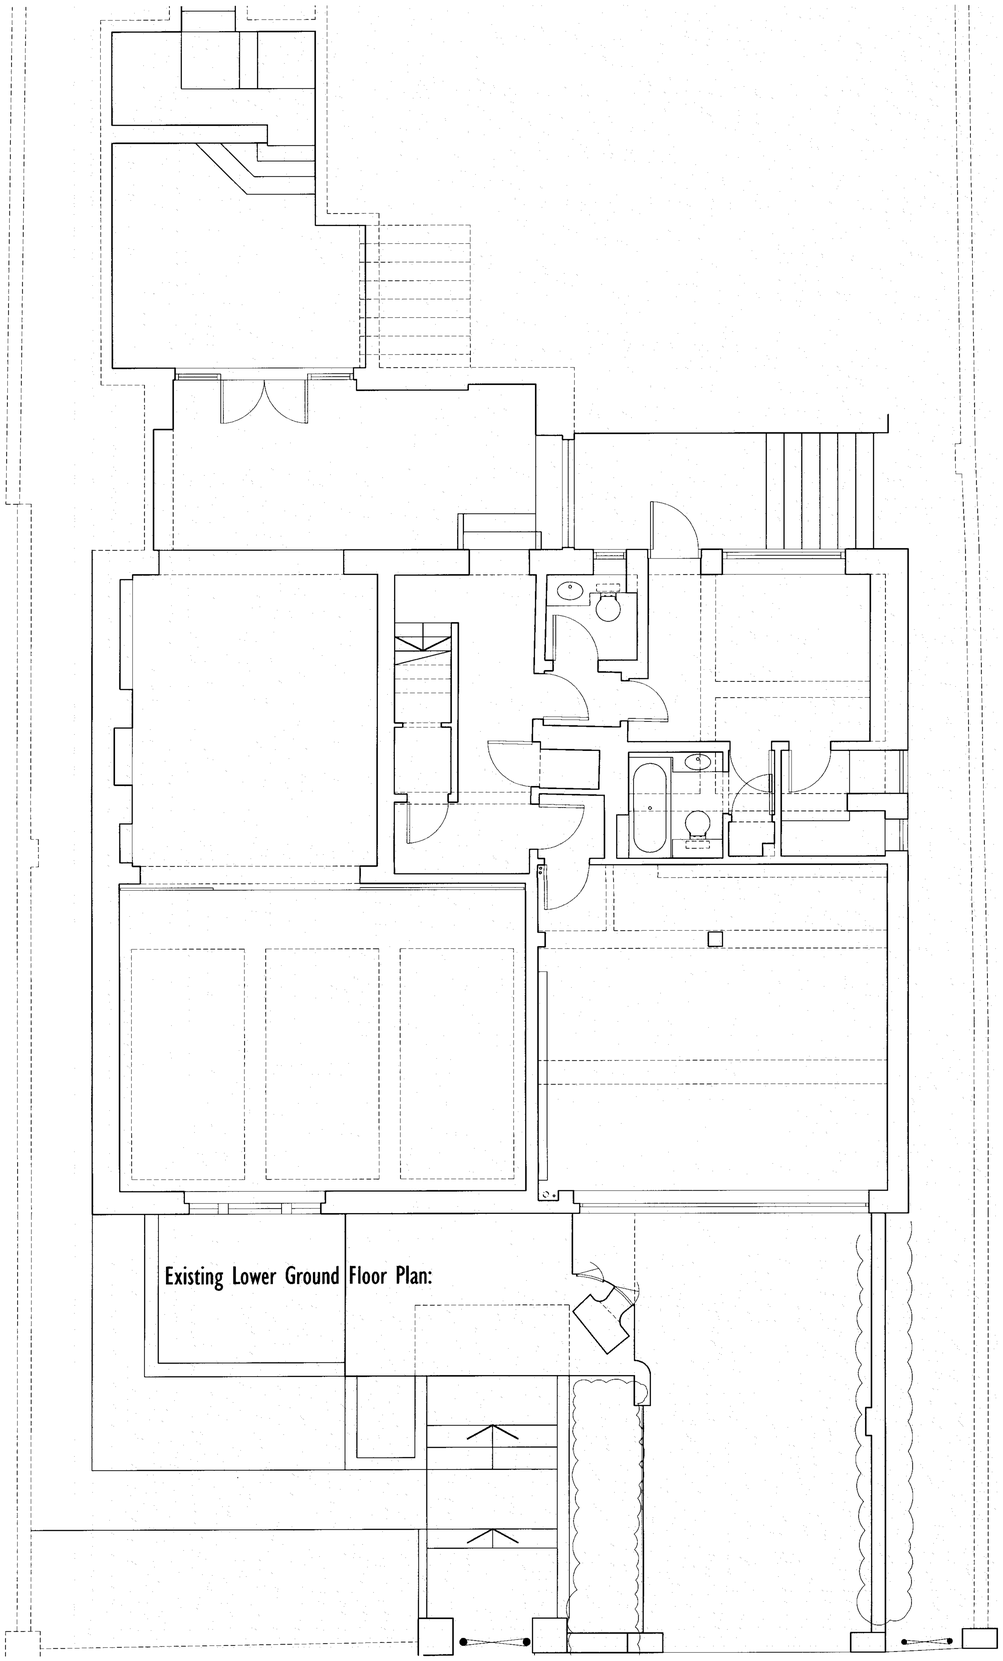


This drawing is protected under Copyright and at no time should any portion of this drawing be reproduced or copied without the permission of the Architect. (Design Copyright Act 1968)

This drawings must not be used for purposes other than that for which it is provided. It is supplied without liability for any errors or omissions.

Do not scale from this drawing, all dimensions to be checked on site. All drawings subject to Statutory Authority Approval.

notes:
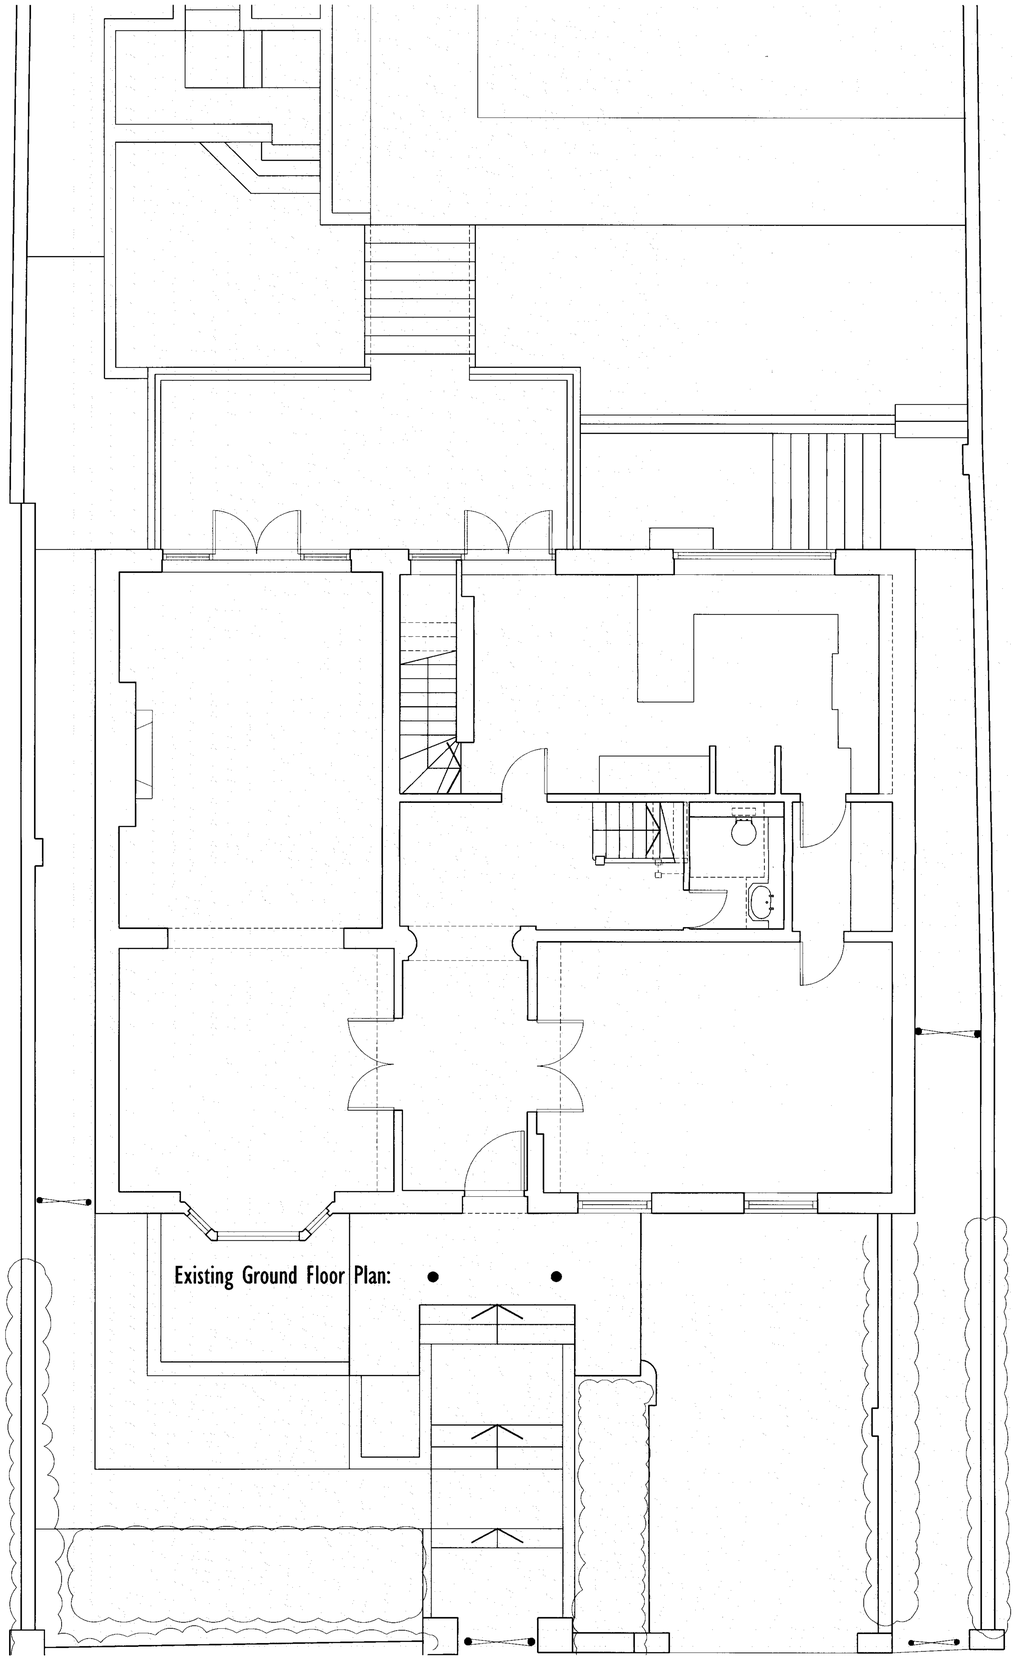
| no: | rev: | date: |
|---|---|---|
| 0 | First Issue | 26.03.07 |

status: EXISTING

w o l f f
ARCHITECTS

16 lambton place
notting hill
london w11 2sh
tel 020 7229 3125
fax 020 7229 3257
info@wolffarchitects.co.uk

project: 41 Queens Grove
London, NW8 6HH

dwg no: 0601-EX-151 rev no: 0

drawing title: Existing Lower Ground & Ground Floor Plans

date: 26.03.07 scale: 1:50