THIS DRAWING IS PROTECTED BY COPYRIGHT FIGURED DIMS. ONLY TO BE TAKEN FROM THIS DRAWING.
ALL DIMENSIONS TO BE CHECKED ON SITE AND ANY DISCREPANCIES REPORTED TO THE ARCHITECT IMMEDIATELY.

Rev	Date	Description

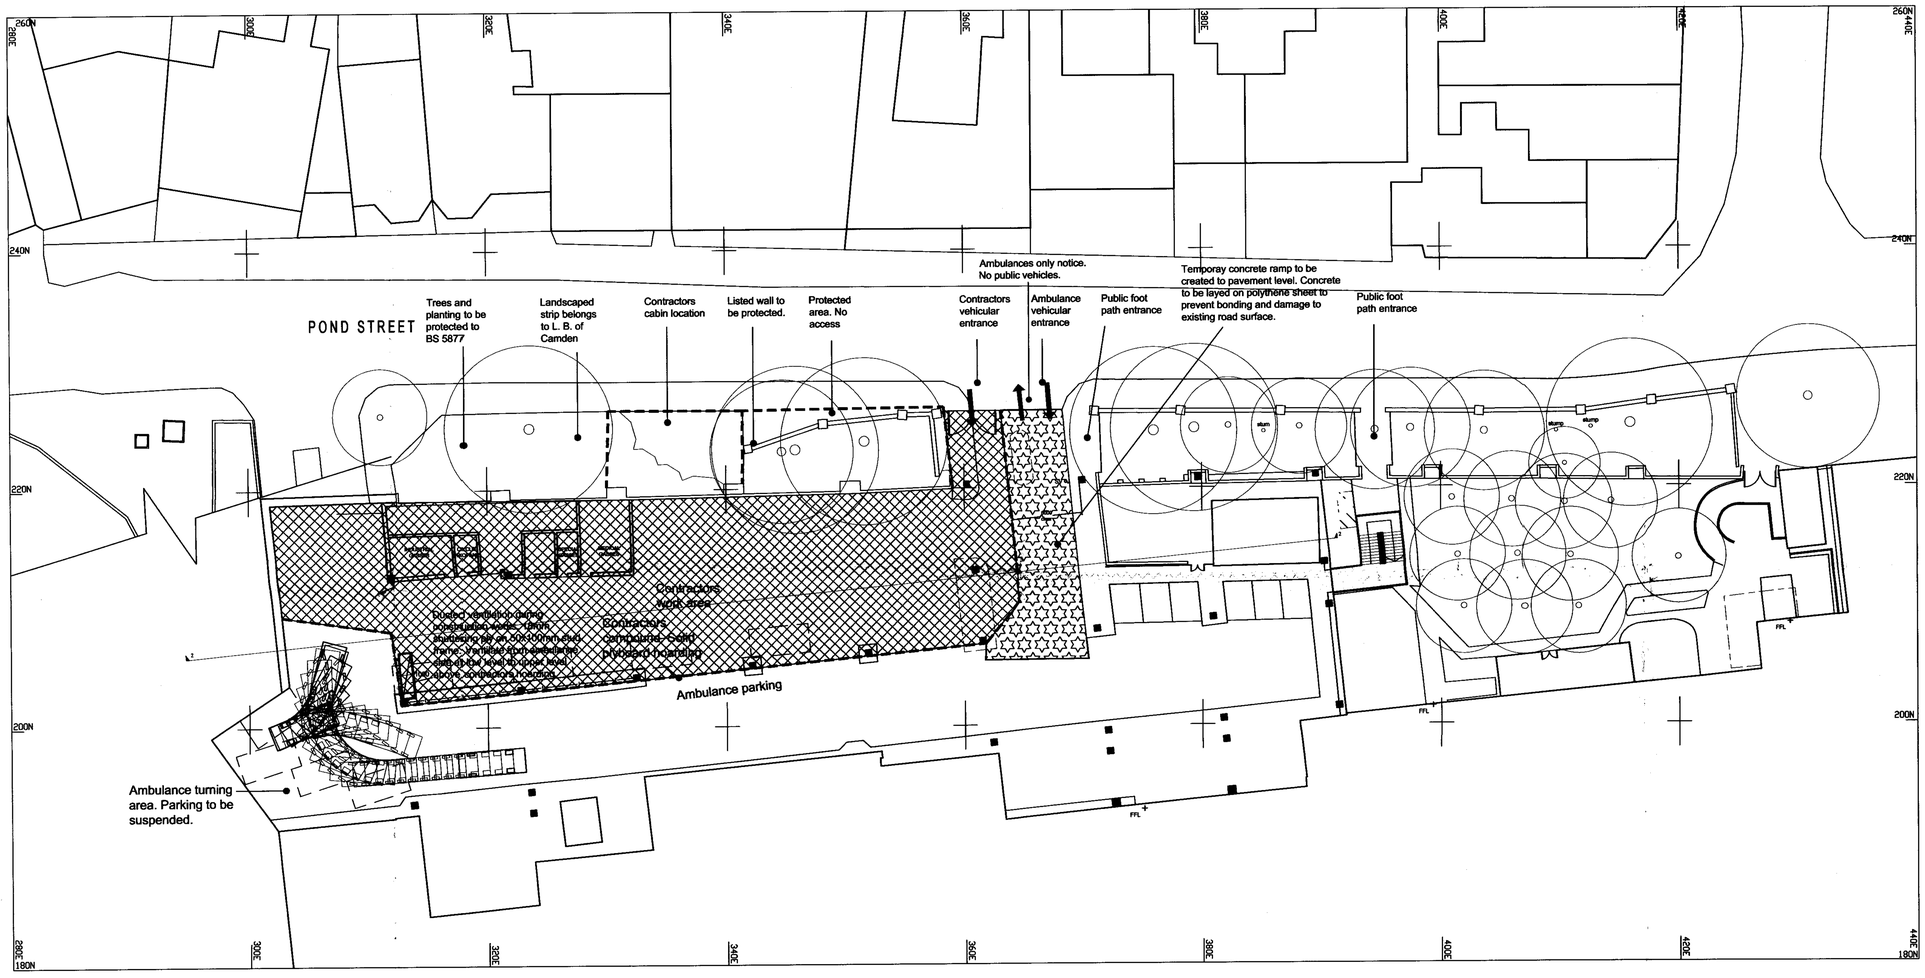

DETAILED CONTRACTORS PROPOSALS TO BE AGREED WITH TRUST AND DESIGN TEAM PRIOR TO IMPLEMENTATION.

RECEIVED
- 5 APR 2007

N

Note: This drawing was formerly 98073/101

Royal Free Hospital Entrance Remodelling	Lower Ground Plan Contractors Compound

SCALE:	DATE:	JOB NUMBER:	DRAWING NUMBER:	REV.
1:250@A1 / 1:500@A3	03 2007	07018	(00)005	/

A&B
ANSELL & BAILEY
CHARTERED ARCHITECTS
Tel 020 7387 0141 Fax 020 7387 7460 architects@ansellandbailey.com
24-32 STEPHENSON WAY LONDON NW1 2HD

THIS DRAWING IS PROTECTED BY COPYRIGHT FIGURED DIMS. ONLY TO BE TAKEN FROM THIS DRAWING.
ALL DIMENSIONS TO BE CHECKED ON SITE AND ANY DISCREPANCIES REPORTED TO THE ARCHITECT IMMEDIATELY.

Rev	Date	Description

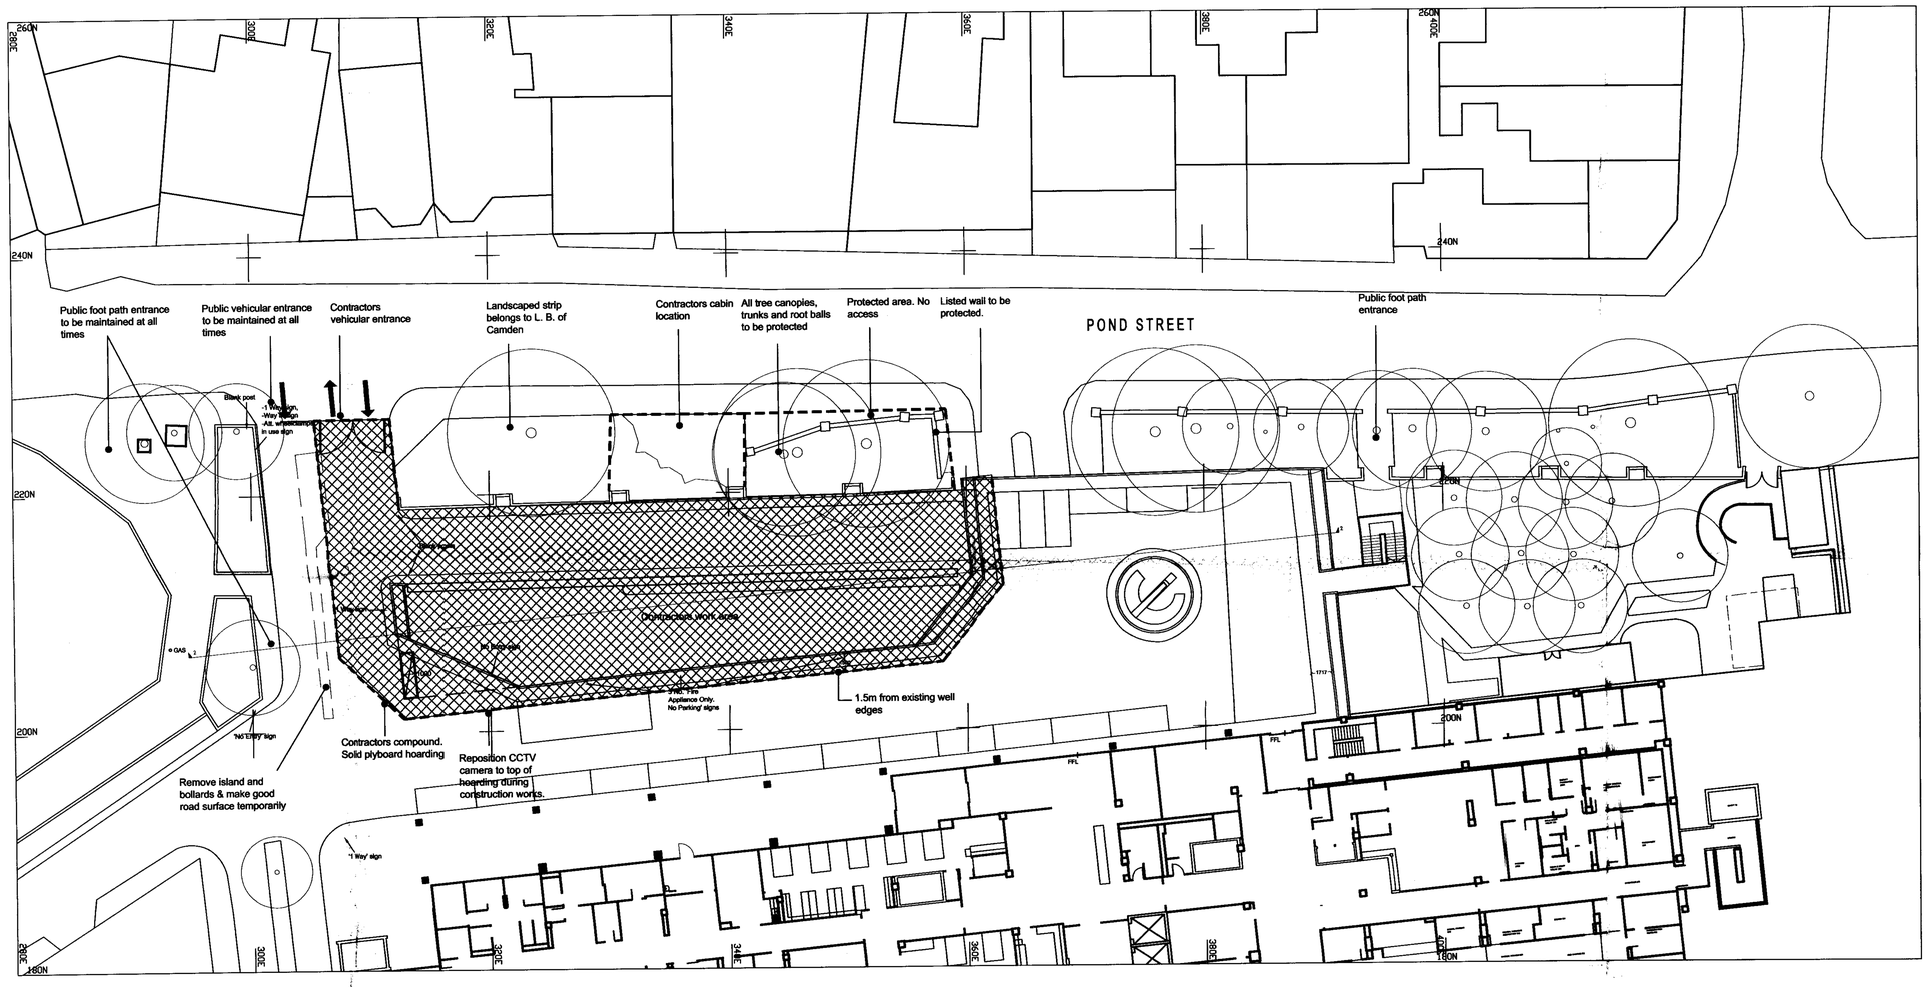

N

DETAILED CONTRACTORS PROPOSALS TO BE AGREED WITH TRUST AND DESIGN TEAM PRIOR TO IMPLEMENTATION.

RECEIVED - 5 APR 2007

Note: This drawing was formerly 98073/102

Royal Free Hospital Entrance Remodelling	Upper Ground Plan Contractors Compound

SCALE	DATE	JOB NUMBER	DRAWING NUMBER	REV
1:250@A1 / 1:500@A3	03 2007	07018	(00)006	/

ANSELL & BAILEY
CHARTERED ARCHITECTS
Tel 020 7387 0141 Fax 020 7387 7460 architects@ansellandbailey.com
24-32 STEPHENSON WAY LONDON NW1 2HD