Upper Entrance Level - Existing & Proposed

THIS DRAWING IS PROTECTED BY COPYRIGHT

FIGURED DIMS. ONLY TO BE TAKEN FROM THIS DRAWING.
ALL DIMENSIONS TO BE CHECKED ON SITE AND ANY DISCREPANCIES REPORTED TO THE ARCHITECT IMMEDIATELY.

Rev	Date	Description

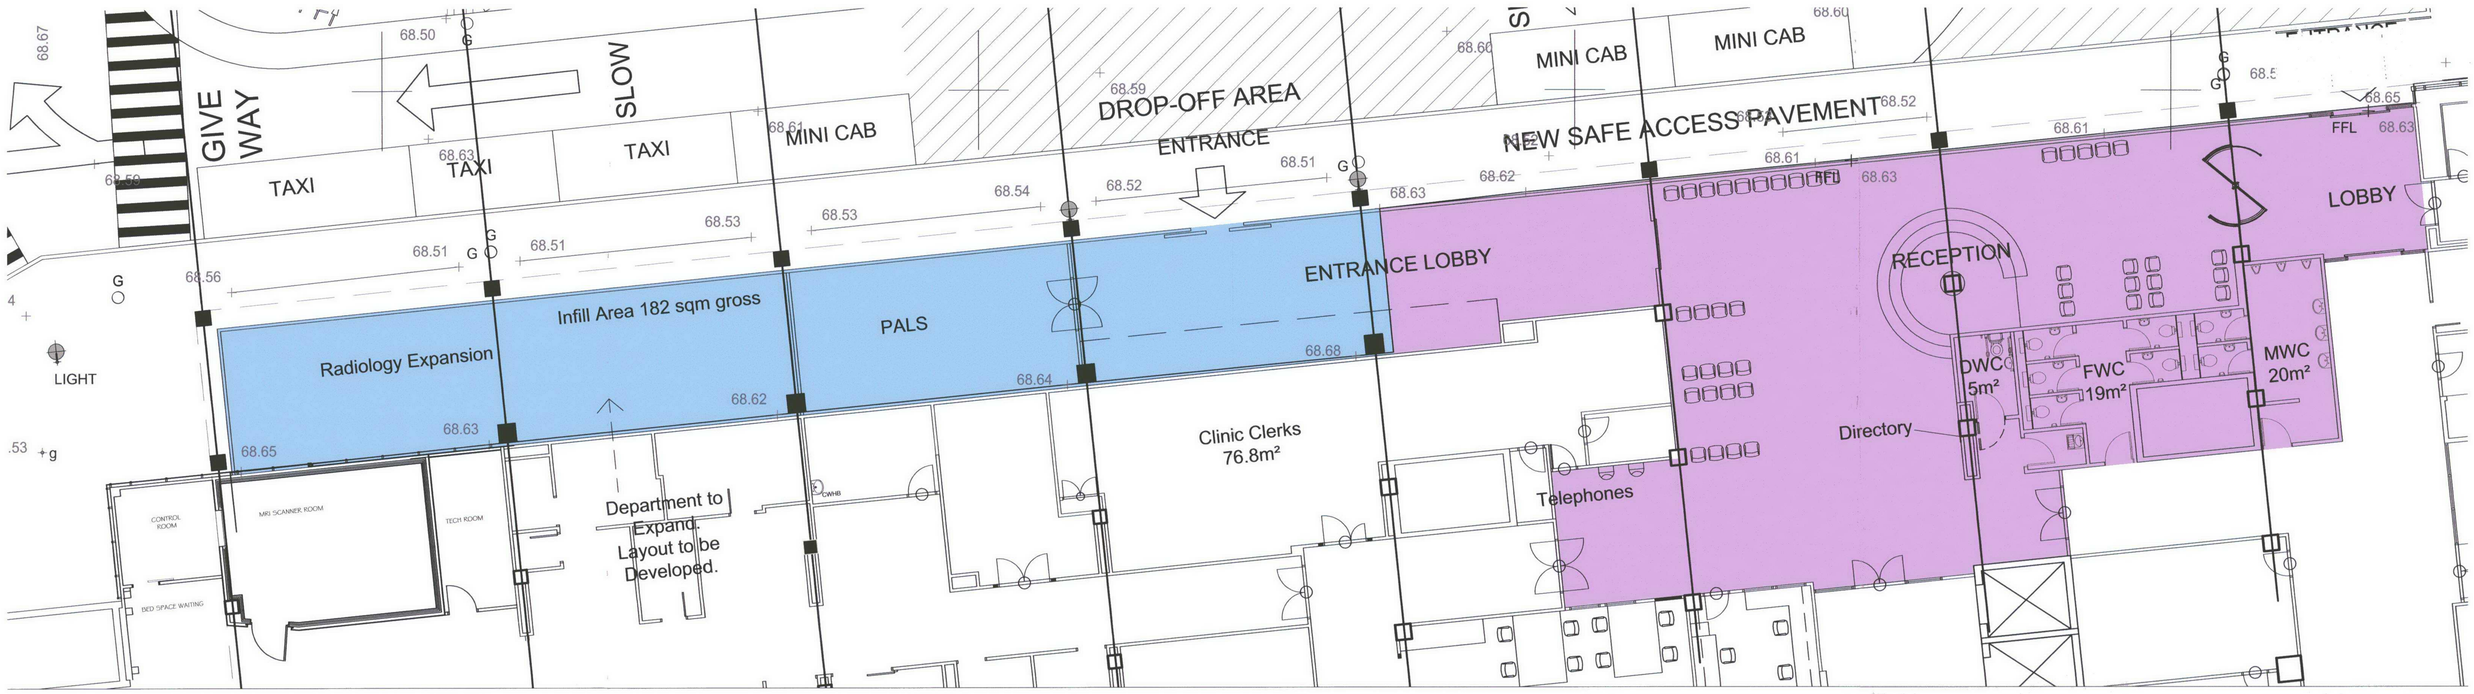

Proposed Layout

Existing Building (Layout Revised)

Extension to Building (Collonade Infill)

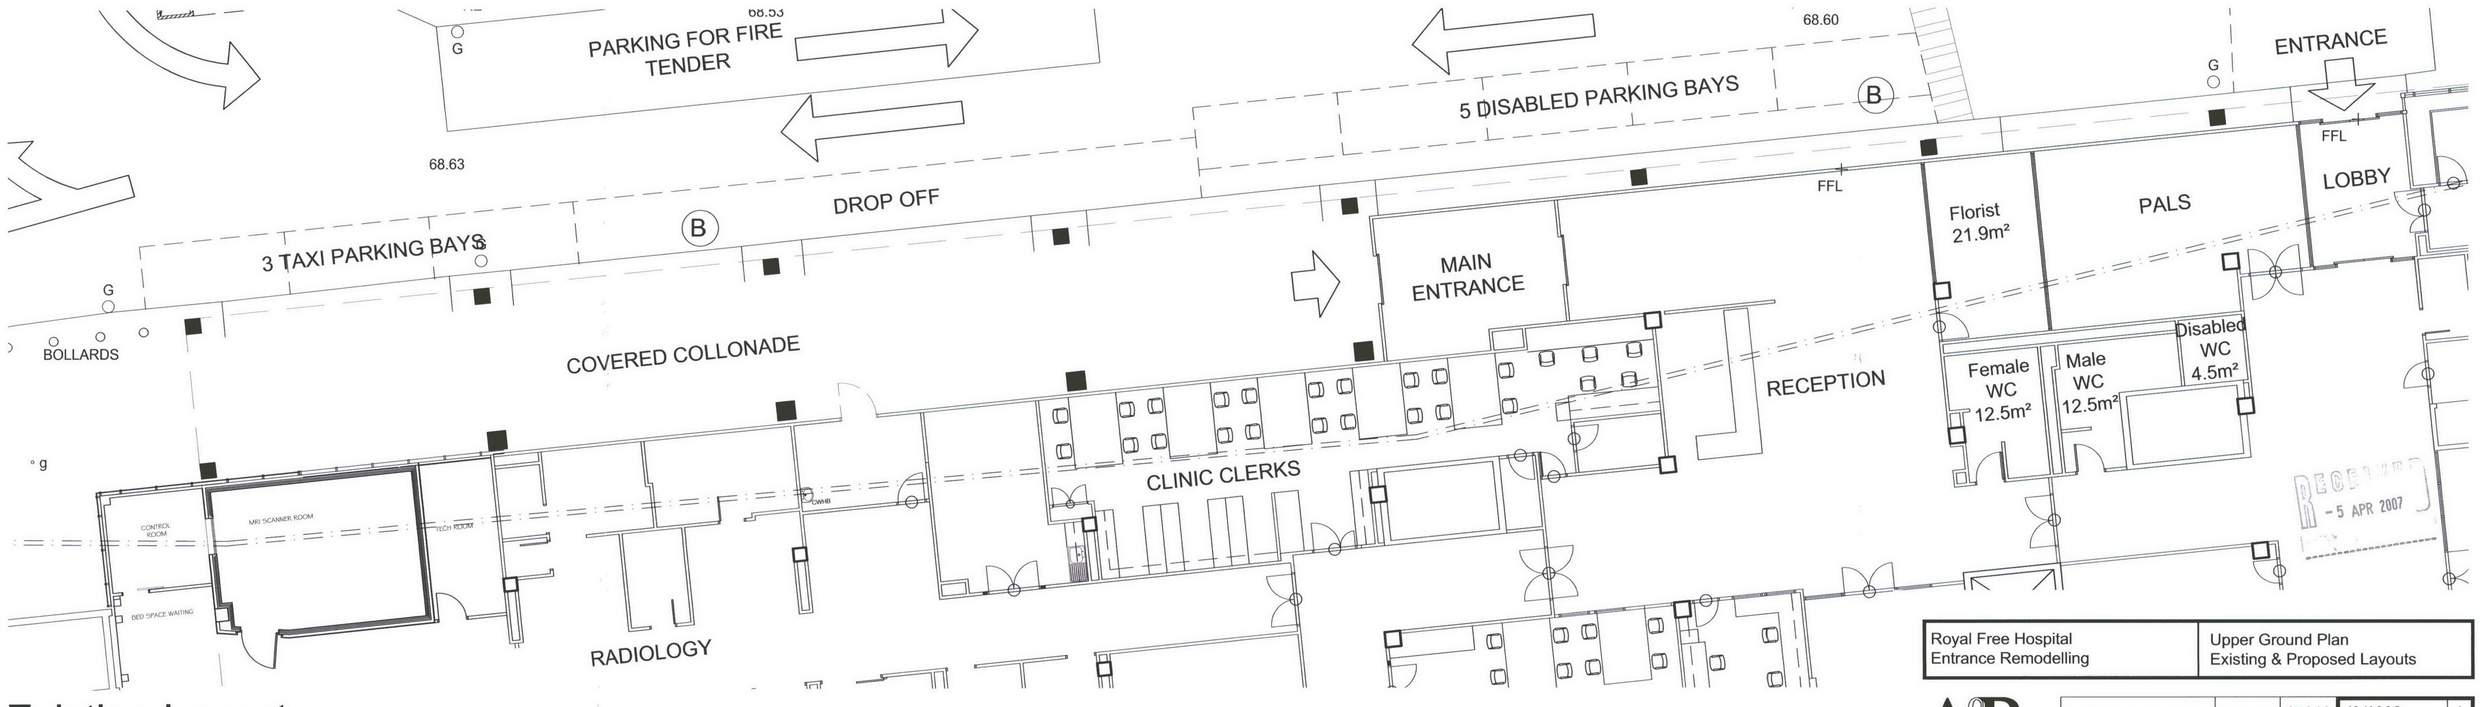

Existing Layout

Royal Free Hospital Entrance Remodelling	Upper Ground Plan Existing & Proposed Layouts

1:100@A1 & 1:200@A3	04 / 2007	07018	(01)002	/
SCALE:	DATE:	JOB NUMBER:	DRAWING NUMBER:	REV

A&B
ANSELL & BAILEY
Tel 020 7387 0141
CHARTERED ARCHITECTS
Fax 020 7387 7460
architects@ansellandbailey.com
24-32 STEPHENSON WAY LONDON NW1 2HD