THIS DRAWING IS PROTECTED BY COPYRIGHT

FIGURED DIMS. ONLY TO BE TAKEN FROM THIS DRAWING.
ALL DIMENSIONS TO BE CHECKED ON SITE AND ANY DISCREPANCIES REPORTED TO THE ARCHITECT IMMEDIATELY.

Rev	Date	Description

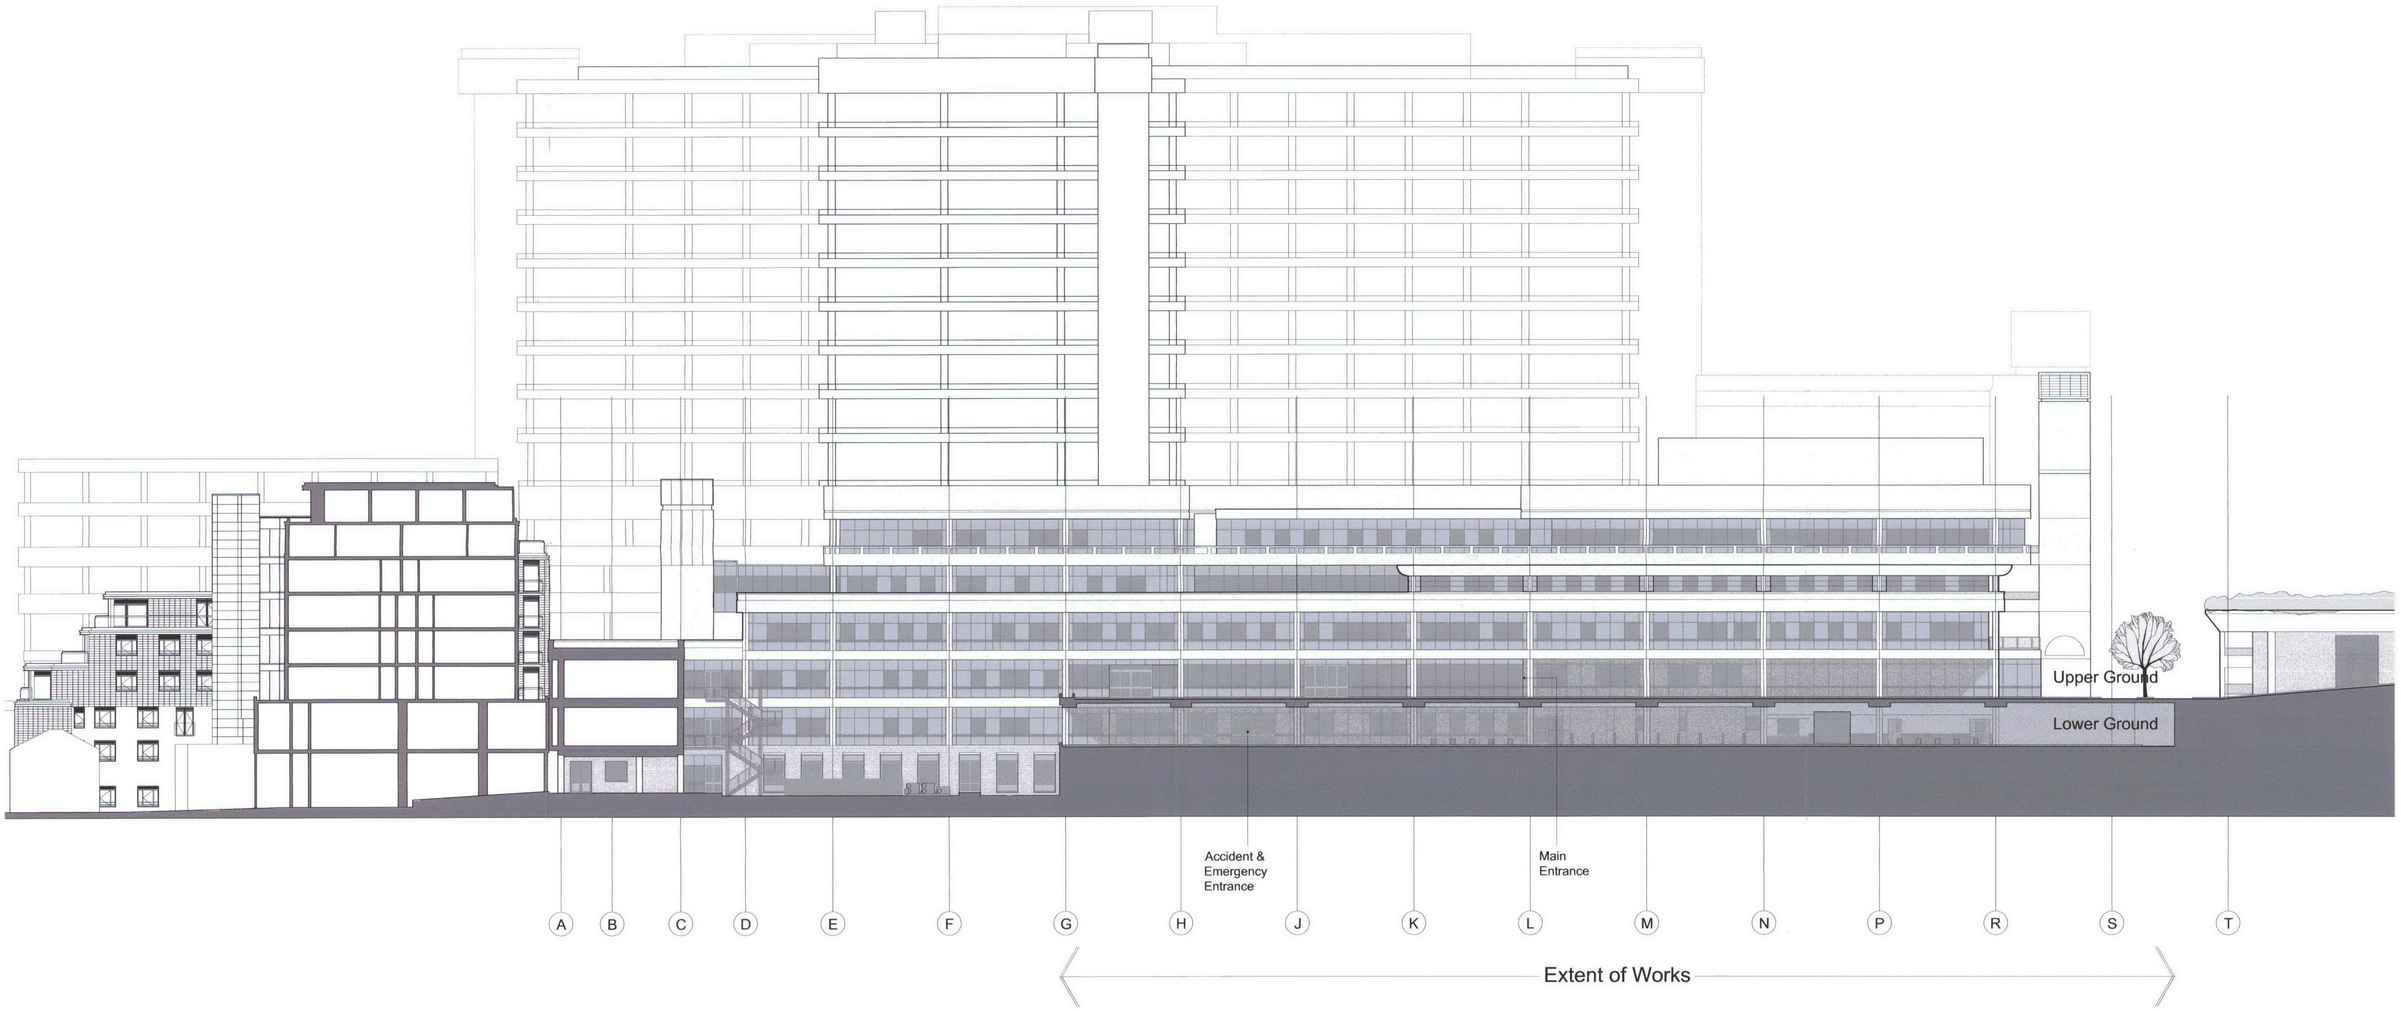

EXISTING ELEVATION On A-A, NORTH (POND STREET)

EXISTING ELEVATION MARCH 2007
SECTION THROUGH DECK

RECEIVED
- 5 APR 2007

Royal Free Hospital Entrance Remodelling	Existing Elevation On A-A North (Pond Street)

SCALE:	DATE:	JOB NUMBER:	DRAWING NUMBER:	REV
1:250@A1 / 1:500@A3	03 2007	07018	(02)001	/

A&B
ANSELL & BAILEY
CHARTERED ARCHITECTS
Tel 020 7387 0141 Fax 020 7387 7460 architects@ansellandbailey.com
24-32 STEPHENSON WAY LONDON NW1 2HD

THIS DRAWING IS PROTECTED BY COPYRIGHT

FIGURED DIMS. ONLY TO BE TAKEN FROM THIS DRAWING.
ALL DIMENSIONS TO BE CHECKED ON SITE AND ANY DISCREPANCIES REPORTED TO THE ARCHITECT IMMEDIATELY.

Rev	Date	Description

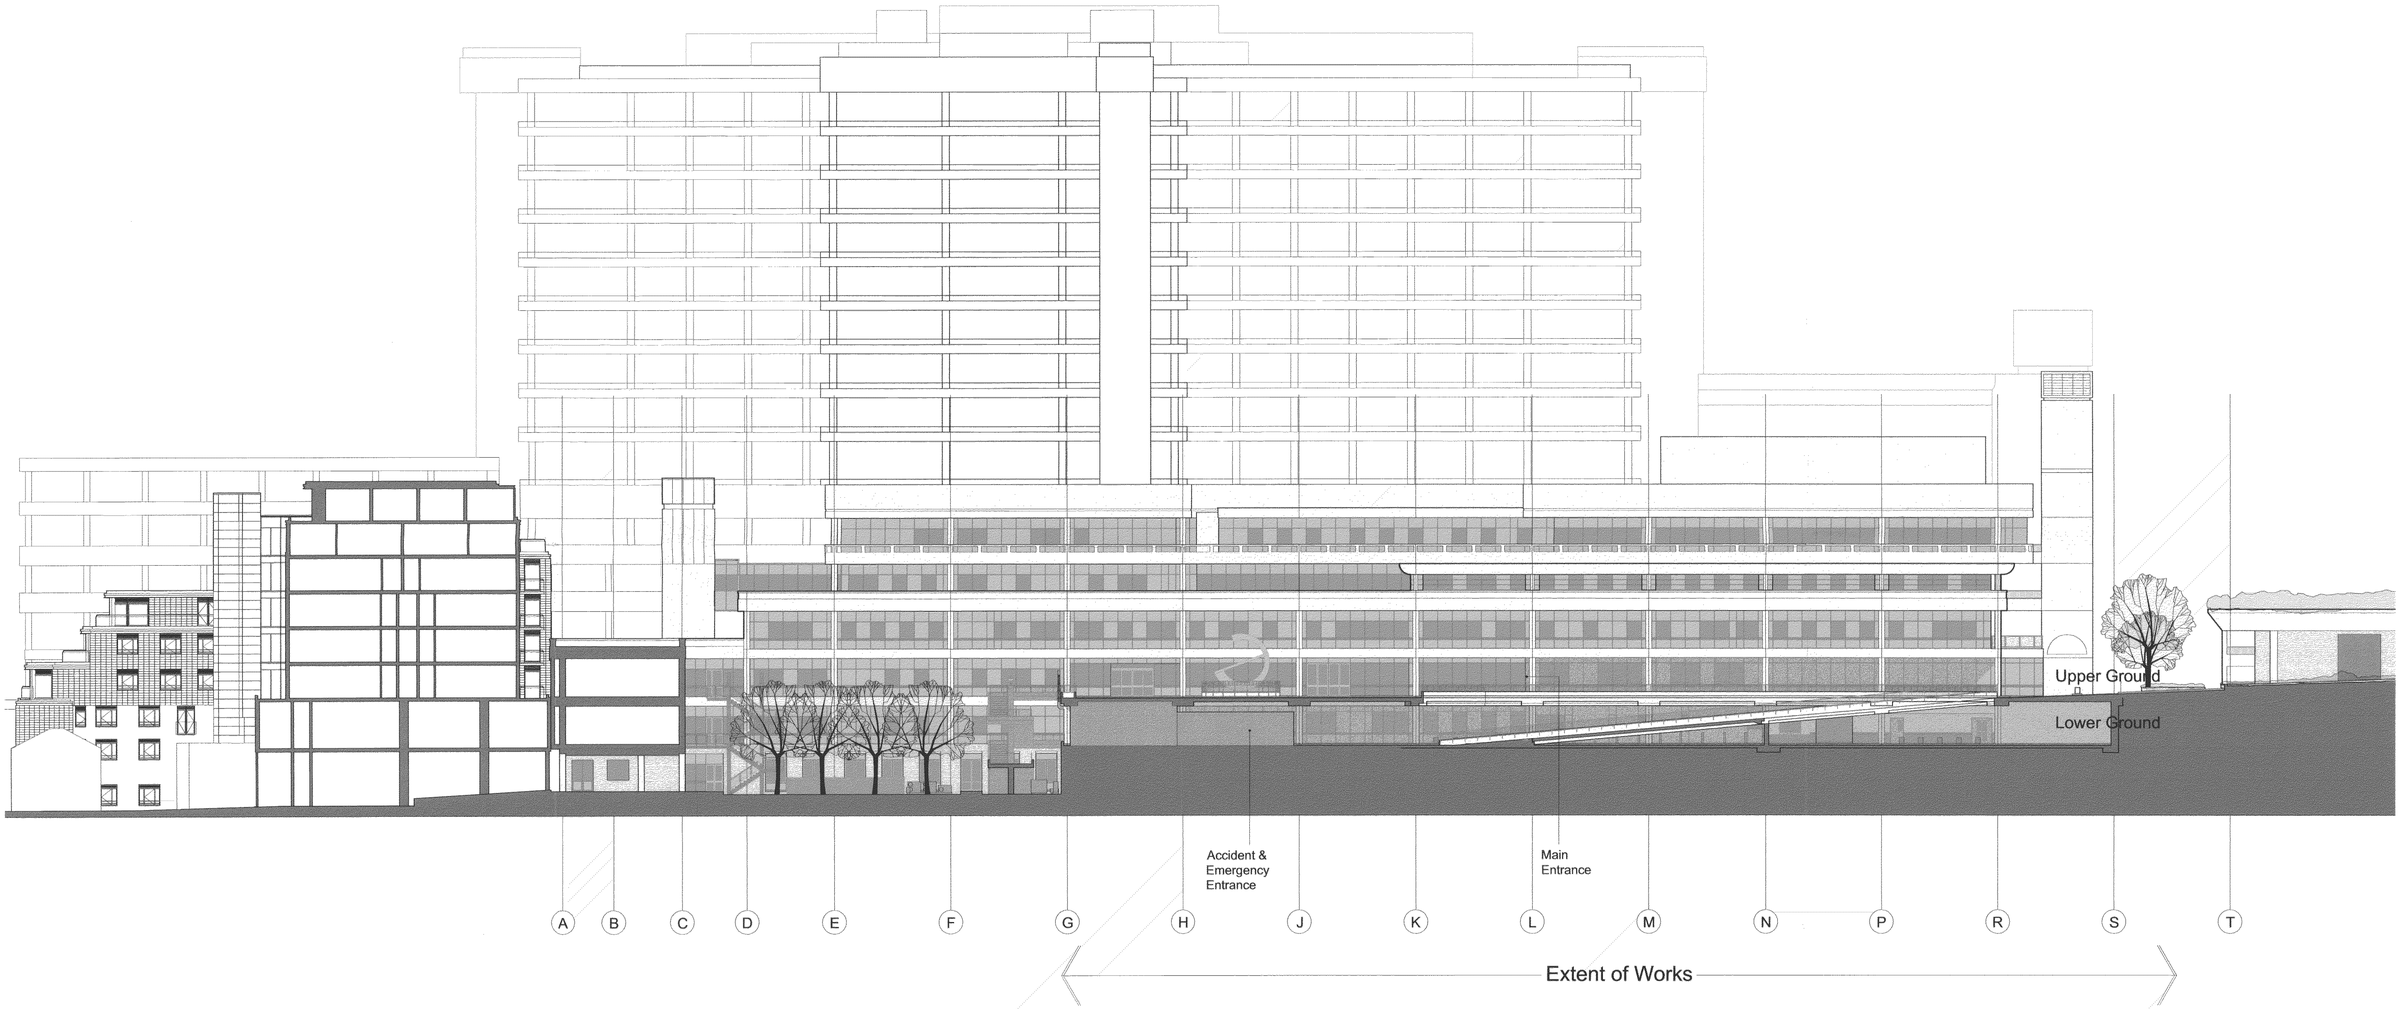

EXISTING ELEVATION On B-B, NORTH (POND STREET)

EXISTING ELEVATION MARCH 2007
SECTION THROUGH RAMP

RECEIVED
- 5 APR 2007

Royal Free Hospital Entrance Remodelling	Existing Elevation On B-B North (Pond Street)

SCALE:	DATE:	JOB NUMBER:	DRAWING NUMBER:	REV.
1:250@A1 / 1:500@A3	03 2007	07018	(02)002	/

A&B
ANSELL & BAILEY
CHARTERED ARCHITECTS
Tel 020 7387 0141 Fax 020 7387 7460 architects@ansellandbailey.com
24-32 STEPHENSON WAY LONDON NW1 2HD

THIS DRAWING IS PROTECTED BY COPYRIGHT

FIGURED DIMS. ONLY TO BE TAKEN FROM THIS DRAWING.
ALL DIMENSIONS TO BE CHECKED ON SITE AND ANY DISCREPANCIES REPORTED TO THE ARCHITECT IMMEDIATELY.

Rev	Date	Description

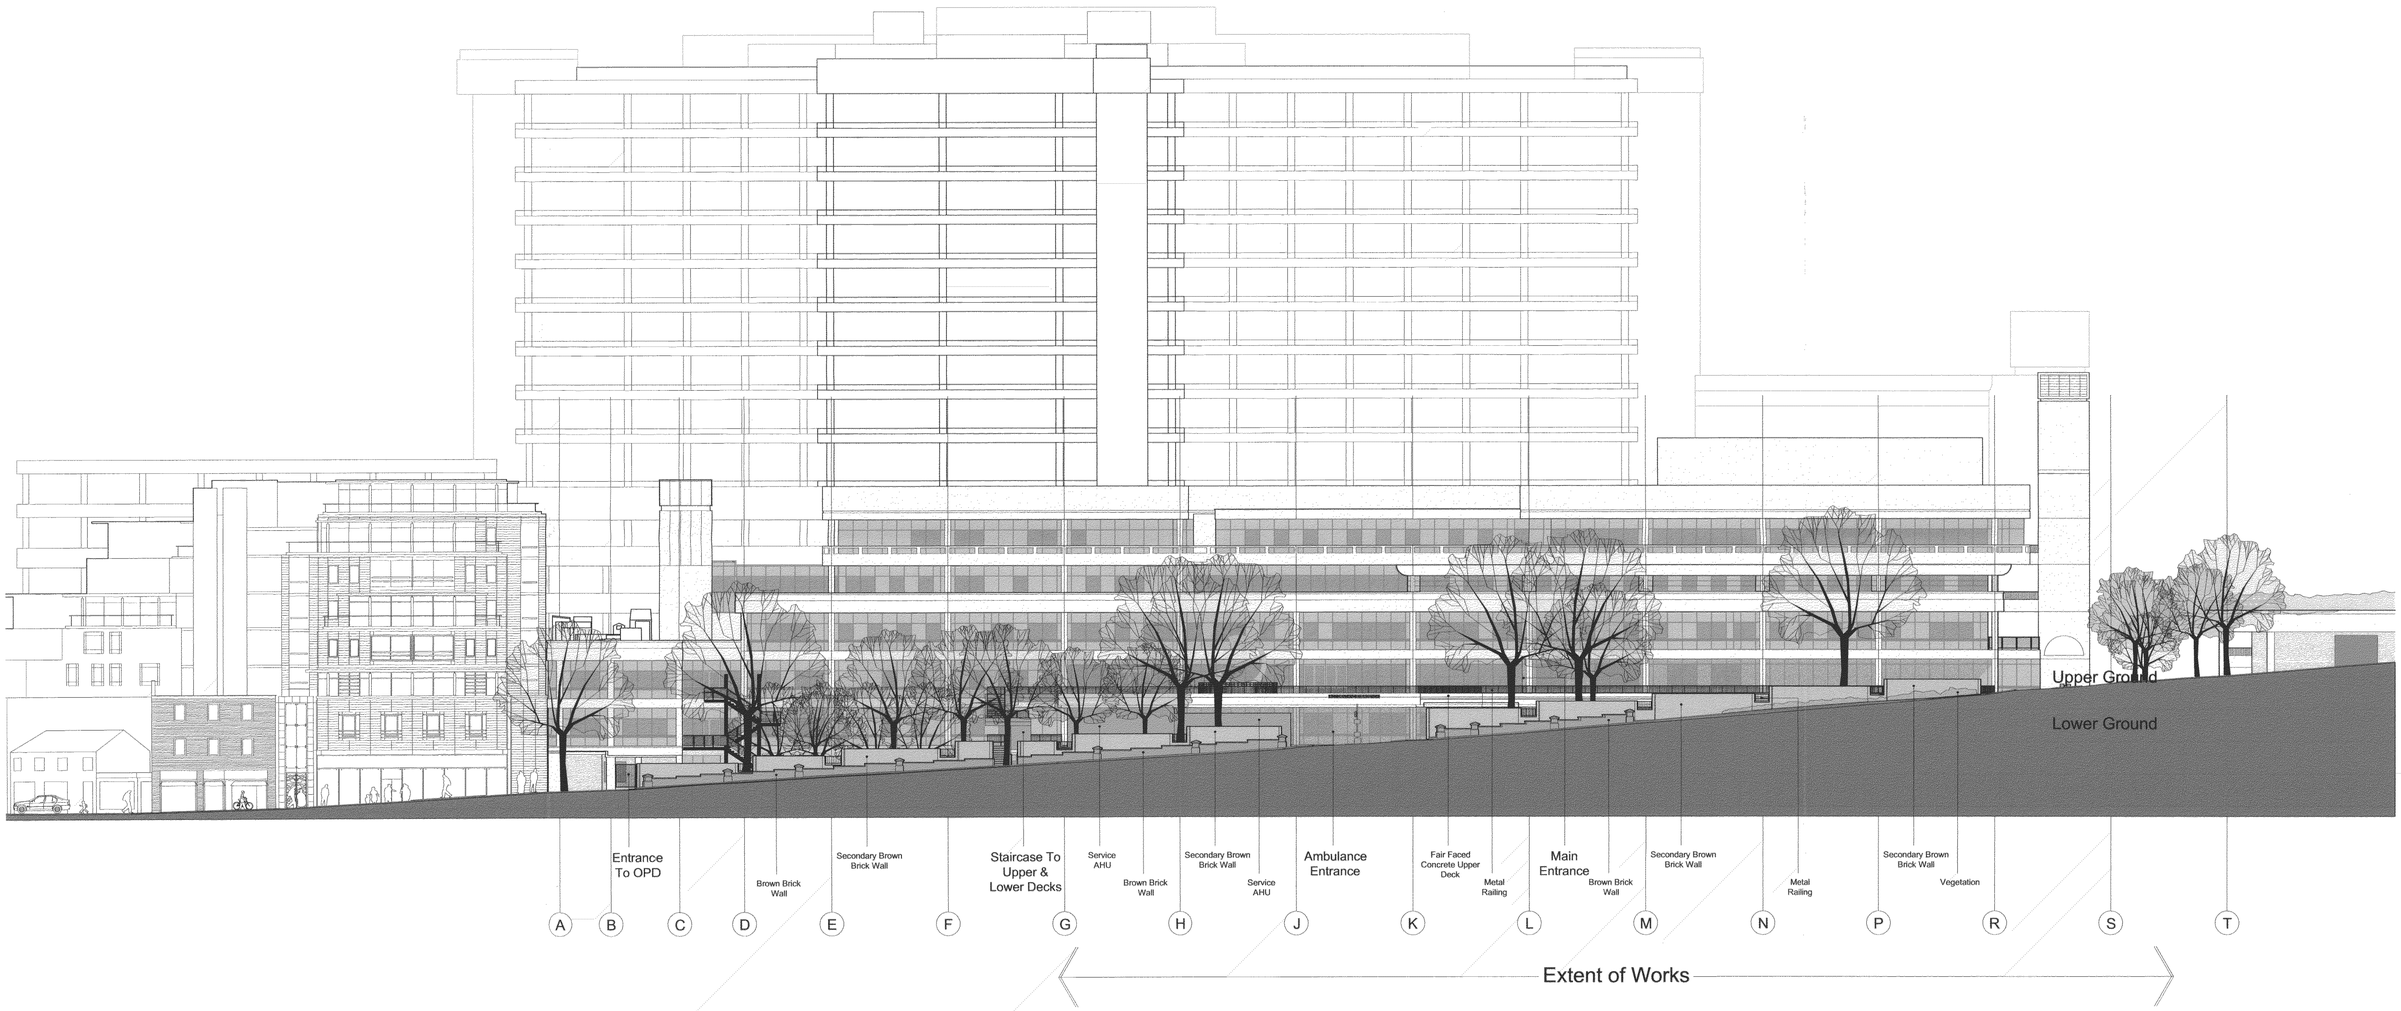

EXISTING ELEVATION On C-C, NORTH (POND STREET)

EXISTING ELEVATION MARCH 2007

POND STREET ELEVATION

RECEIVED
- 5 APR 2007

Royal Free Hospital Entrance Remodelling	Existing Elevation On C-C North (Pond Street)

SCALE:	DATE:	JOB NUMBER:	DRAWING NUMBER:	REV
1:250@A1 / 1:500@A3	03 2007	07018	(02)003	/

A&B
ANSELL & BAILEY
CHARTERED ARCHITECTS
Tel 020 7387 0141 Fax 020 7387 7460 architects@ansellandbailey.com
24-32 STEPHENSON WAY LONDON NW1 2HD