THIS DRAWING IS PROTECTED BY COPYRIGHT

FIGURED DIMS. ONLY TO BE TAKEN FROM THIS DRAWING.
ALL DIMENSIONS TO BE CHECKED ON SITE AND ANY DISCREPANCIES REPORTED TO THE ARCHITECT IMMEDIATELY.

Rev	Date	Description

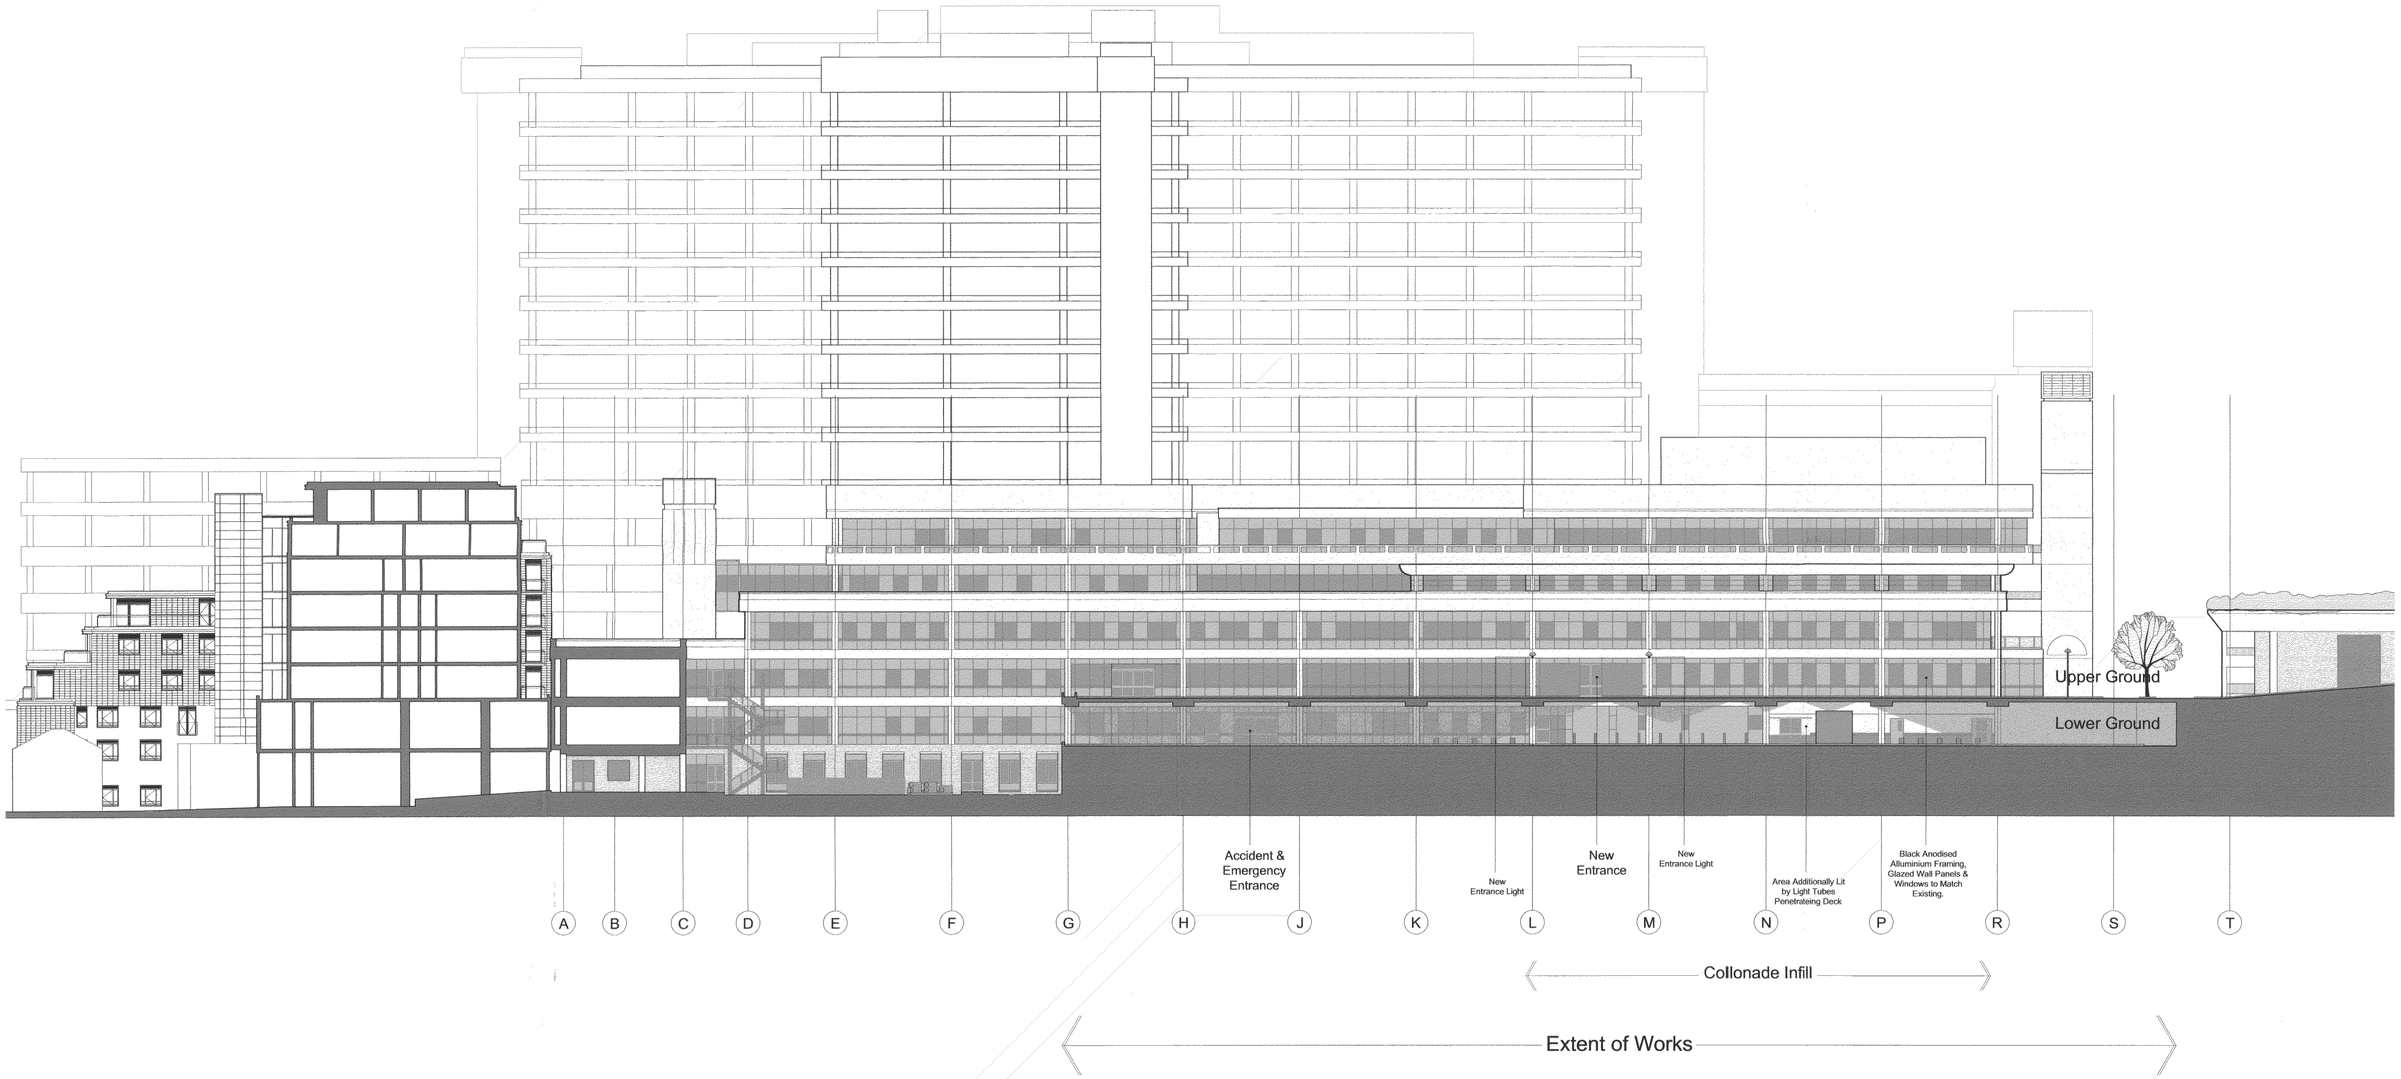

PROPOSED ELEVATION On A-A, NORTH (POND STREET)

PROPOSED ELEVATION MARCH 2007

SECTION THROUGH DECK

RECEIVED
- 5 APR 2007

Royal Free Hospital Entrance Remodelling	Proposed Elevation On A-A North (Pond Street)

SCALE	DATE	JOB NUMBER	DRAWING NUMBER	REV
1:250@A1 / 1:500@A3	03 2007	07018	(02)004	/

A&B
ANSELL & BAILEY
CHARTERED ARCHITECTS
Tel 020 7387 0141
Fax 020 7387 7460
architects@ansellandbailey.com
24-32 STEPHENSON WAY LONDON NW1 2HD

THIS DRAWING IS PROTECTED BY COPYRIGHT

FIGURED DIMS. ONLY TO BE TAKEN FROM THIS DRAWING.
ALL DIMENSIONS TO BE CHECKED ON SITE AND ANY DISCREPANCIES REPORTED TO THE ARCHITECT IMMEDIATELY.

Rev	Date	Description

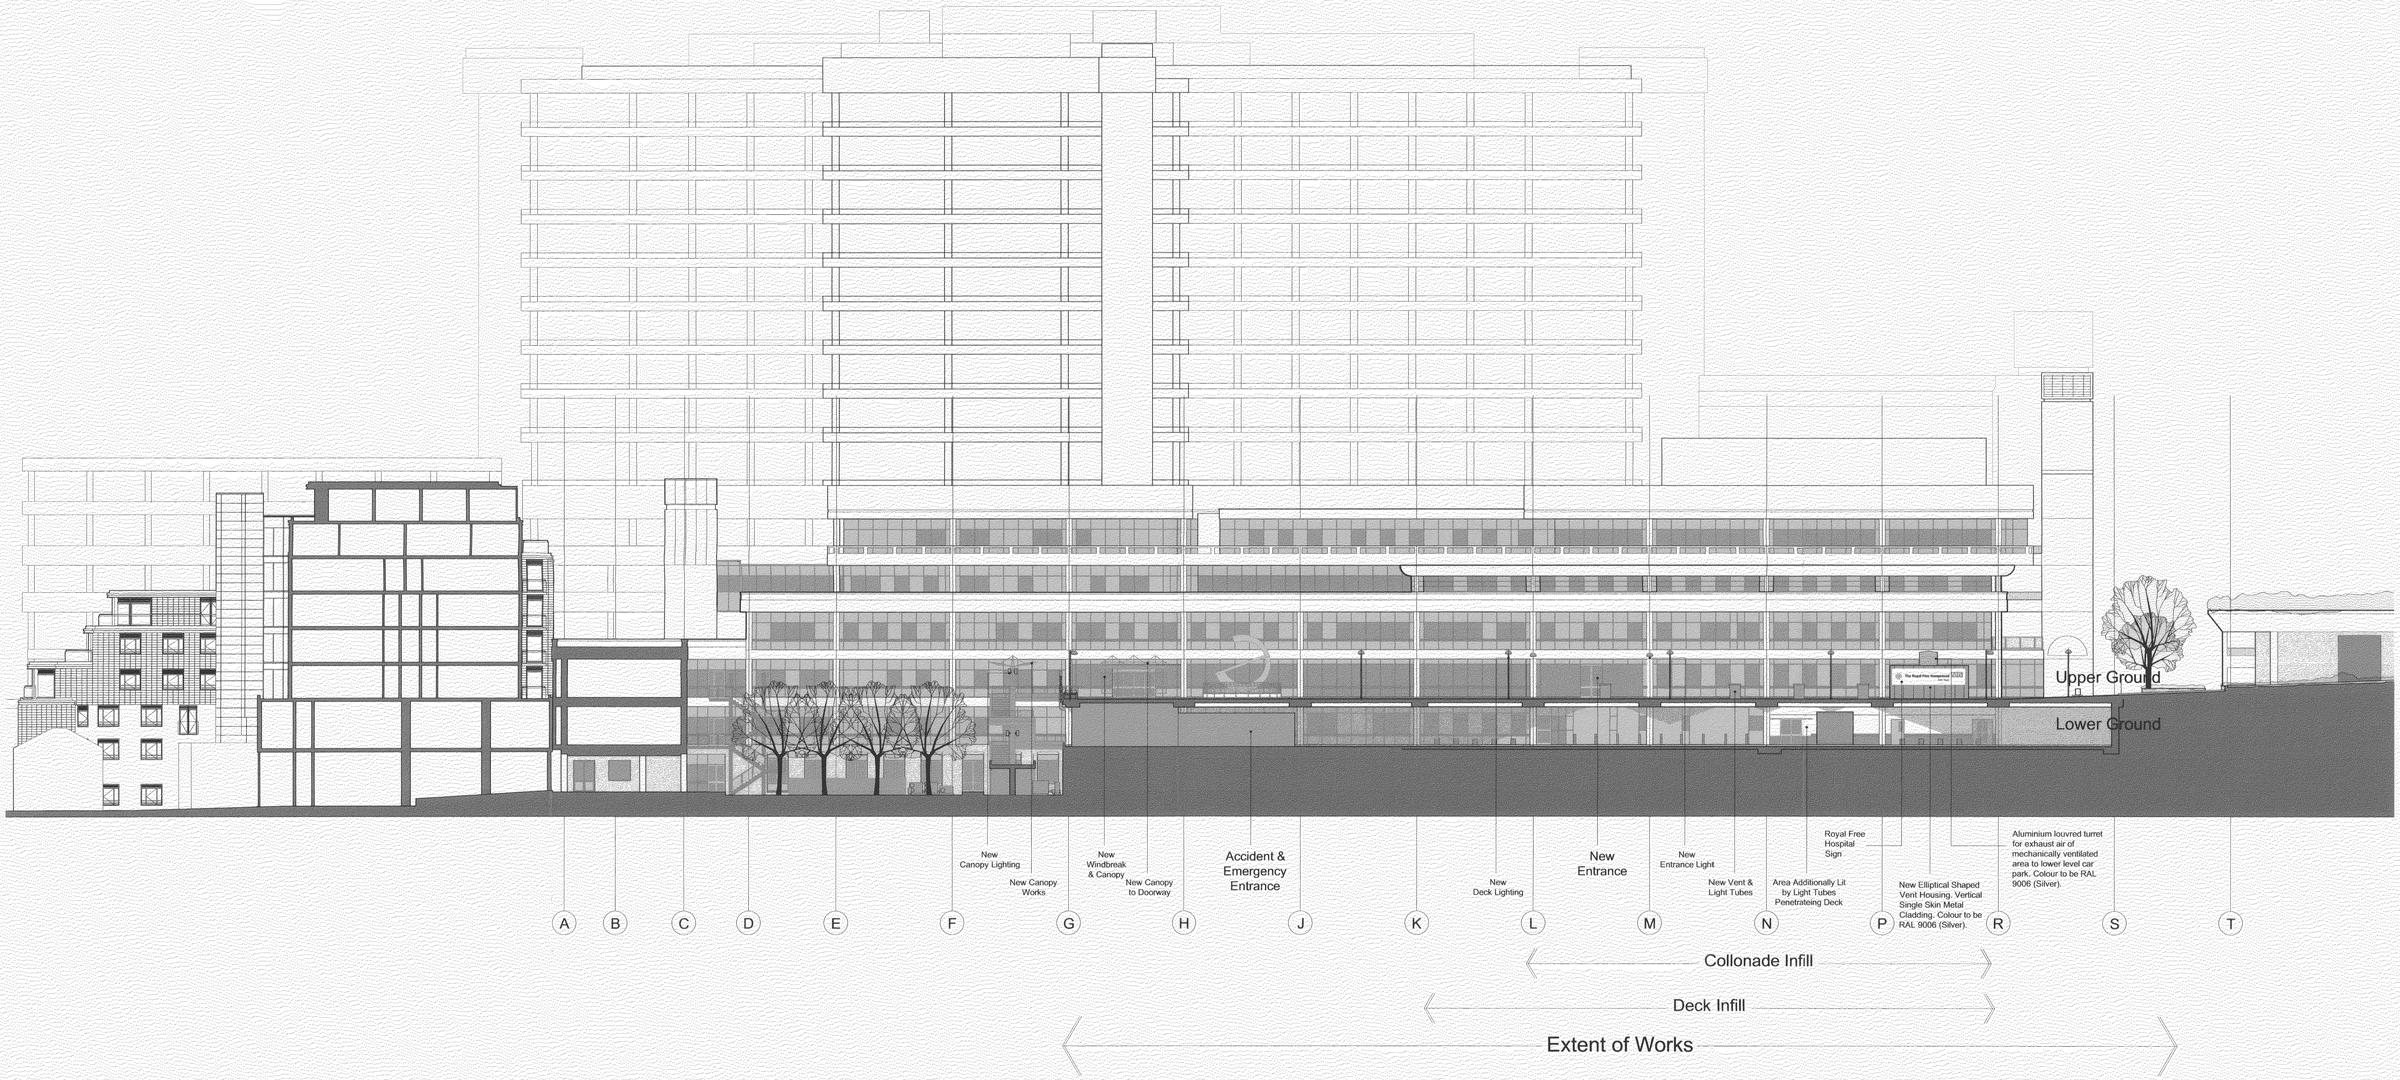

PROPOSED ELEVATION On B-B, NORTH (POND STREET)

PROPOSED ELEVATION MARCH 2007

SECTION THROUGH NEW DECK AREA

RECEIVED
5 APR 2007

Royal Free Hospital Entrance Remodelling	Proposed Elevation On B-B North (Pond Street)

1:250@A1 / 1:500@A3	03 2007	07018	(02)005	/
SCALE:	DATE:	JOB NUMBER:	DRAWING NUMBER:	REV:

A&B
ANSELL & BAILEY
CHARTERED ARCHITECTS
Tel 020 7387 0141 Fax 020 7387 7460 architects@ansellandbailey.com
24-32 STEPHENSON WAY LONDON NW1 2HD

THIS DRAWING IS PROTECTED BY COPYRIGHT

FIGURED DIMS. ONLY TO BE TAKEN FROM THIS DRAWING.
ALL DIMENSIONS TO BE CHECKED ON SITE AND ANY DISCREPANCIES REPORTED TO THE ARCHITECT IMMEDIATELY.

Rev	Date	Description

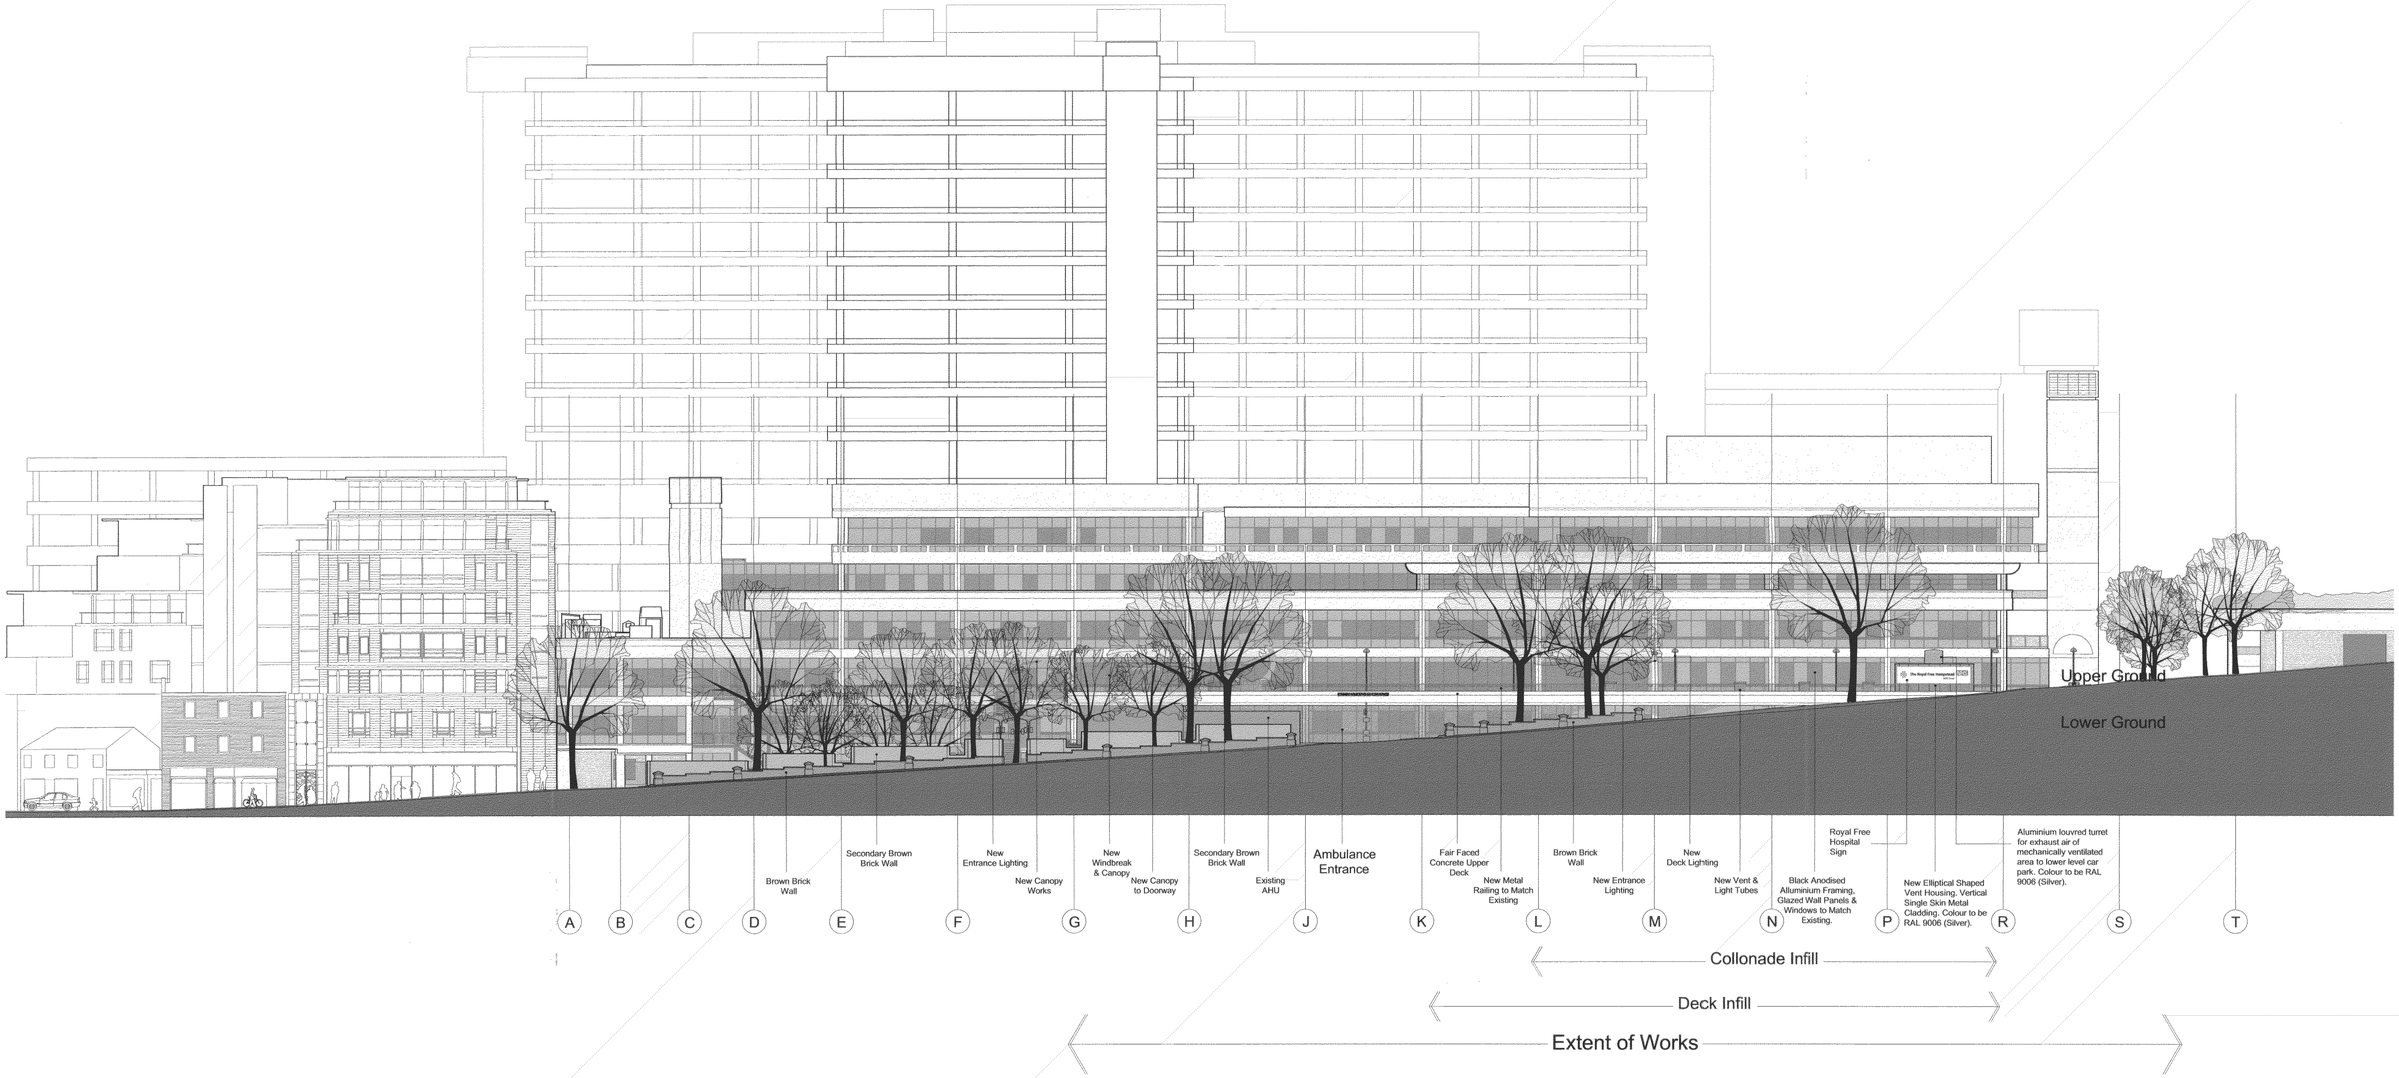

PROPOSED ELEVATION On C-C, NORTH (POND STREET)

PROPOSED ELEVATION MARCH 2007

POND STREET ELEVATION

- 5 APR 2007

Royal Free Hospital Entrance Remodelling	Proposed Elevation On C-C North (Pond Street)

SCALE:	DATE:	JOB NUMBER:	DRAWING NUMBER:	REV
1:250@A1 / 1:500@A3	03 2007	07018	(02)006	/

ANSELL & BAILEY
Tel 020 7387 0141 Fax 020 7387 7460 architects@ansellandbailey.com
CHARTERED ARCHITECTS 24-32 STEPHENSON WAY LONDON NW1 2HD