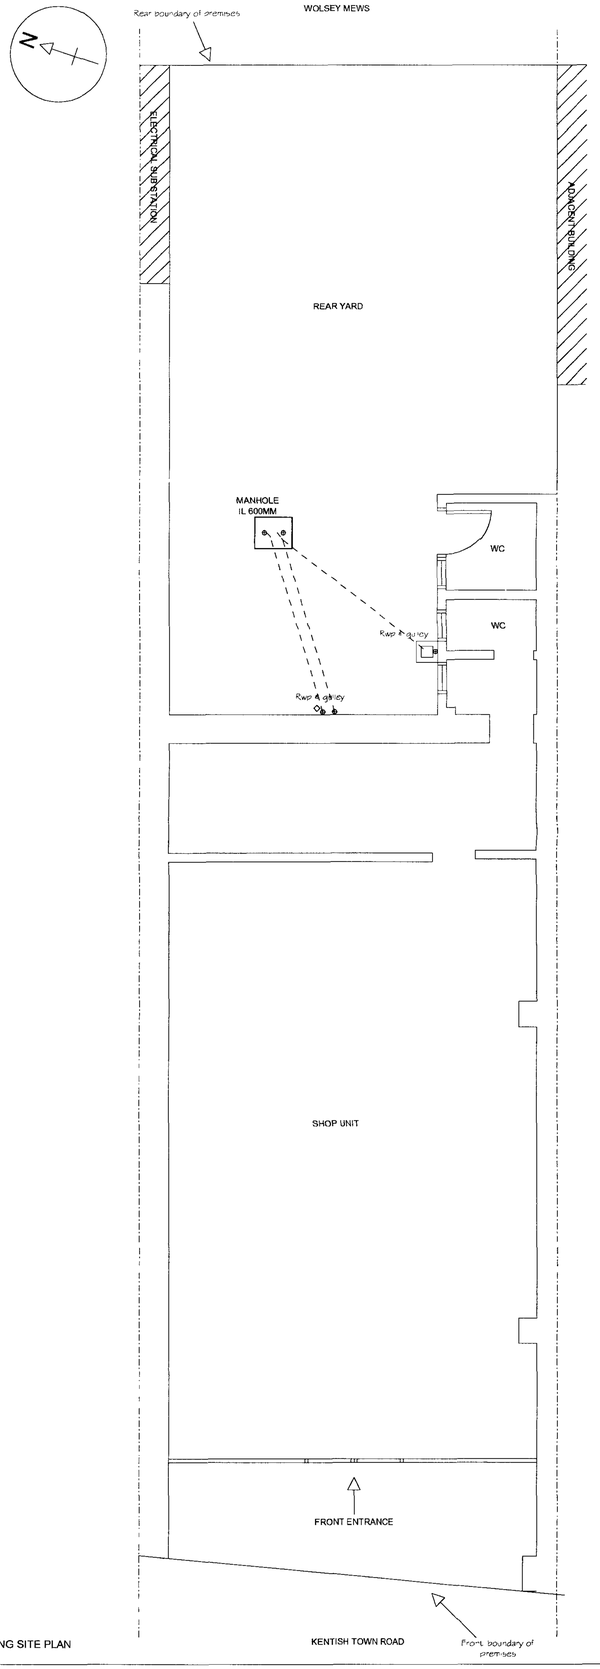

EXISTING SITE PLAN

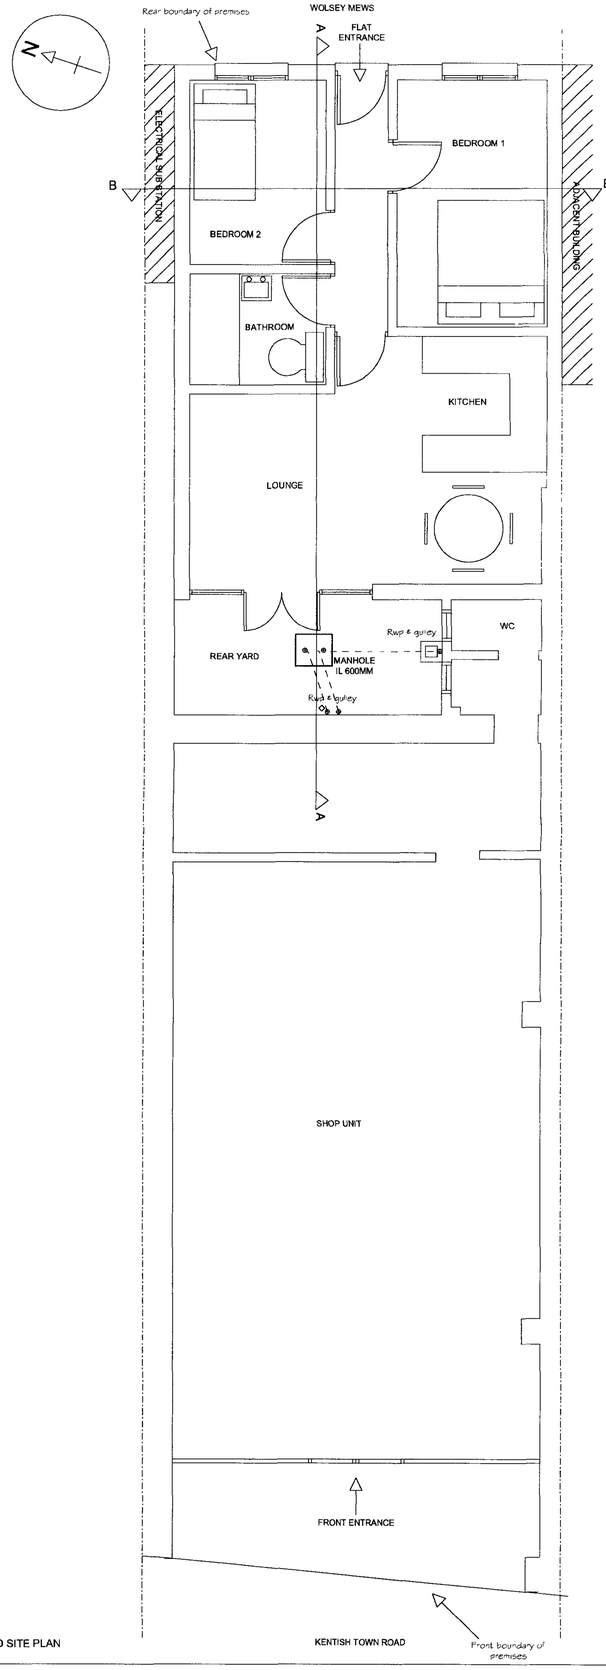

PROPOSED SITE PLAN

NOTES

SALTER REX

CHARTERED SURVEYORS
CROWN HOUSE,
265/267 KENTISH TOWN ROAD, LONDON NW5 2TP
TELEPHONE 020 7267 2071, FAX 020 7485 8488
DX 46452 KENTISH TOWN
E-MAIL surveyors@salter-rex.co.uk

PROJECT

SITE AT REAR OF 210 KENTISH TOWN ROAD, LONDON, NW5

TITLE

EXISTING AND PROPOSED SITE PLANS

SCALE	DATE	DRN
1 50	JULY 2006	J.A
REV	DRG NO	JOB NO
B	6462 A/2	6462 A

EXISTING WEST ELEVATION

PROPOSED WEST ELEVATION

NOTES

SALTER REX

CHARTERED SURVEYORS
CROWN HOUSE,
265-267 KENTISH TOWN ROAD, LONDON NW5 2TP
TELEPHONE 020 7267 2071. FAX 020 7485 8488
DX 46452 KENTISH TOWN
E-MAIL surveyors@salter-rex.co.uk

PROJECT

SITE AT REAR OF 210 KENTISH TOWN ROAD, LONDON, NW5

TITLE

EXISTING AND PROPOSED WEST ELEVATIONS

SCALE	DATE	DRN
1:50	JULY 2008	J.A
REV	**DRG NO**	**JOB NO**
B	6462.A/4	6462.A

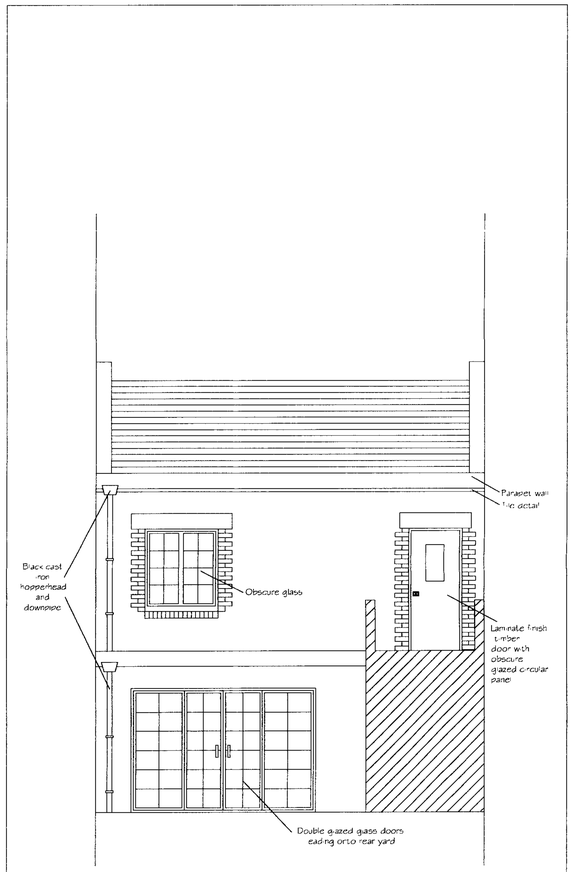

PROPOSED EAST ELEVATION

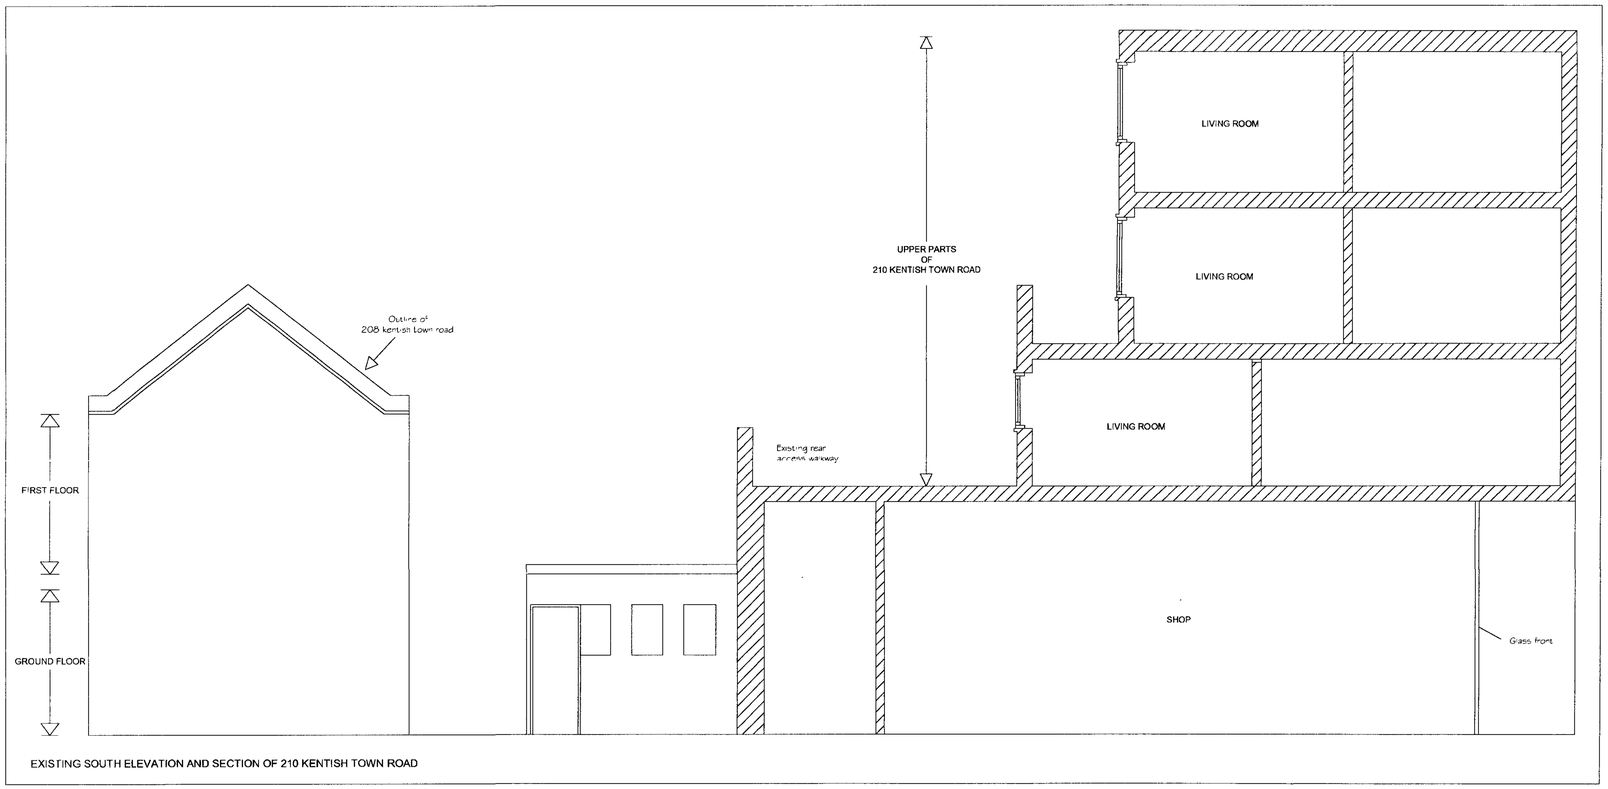

EXISTING SOUTH ELEVATION AND SECTION OF 210 KENTISH TOWN ROAD

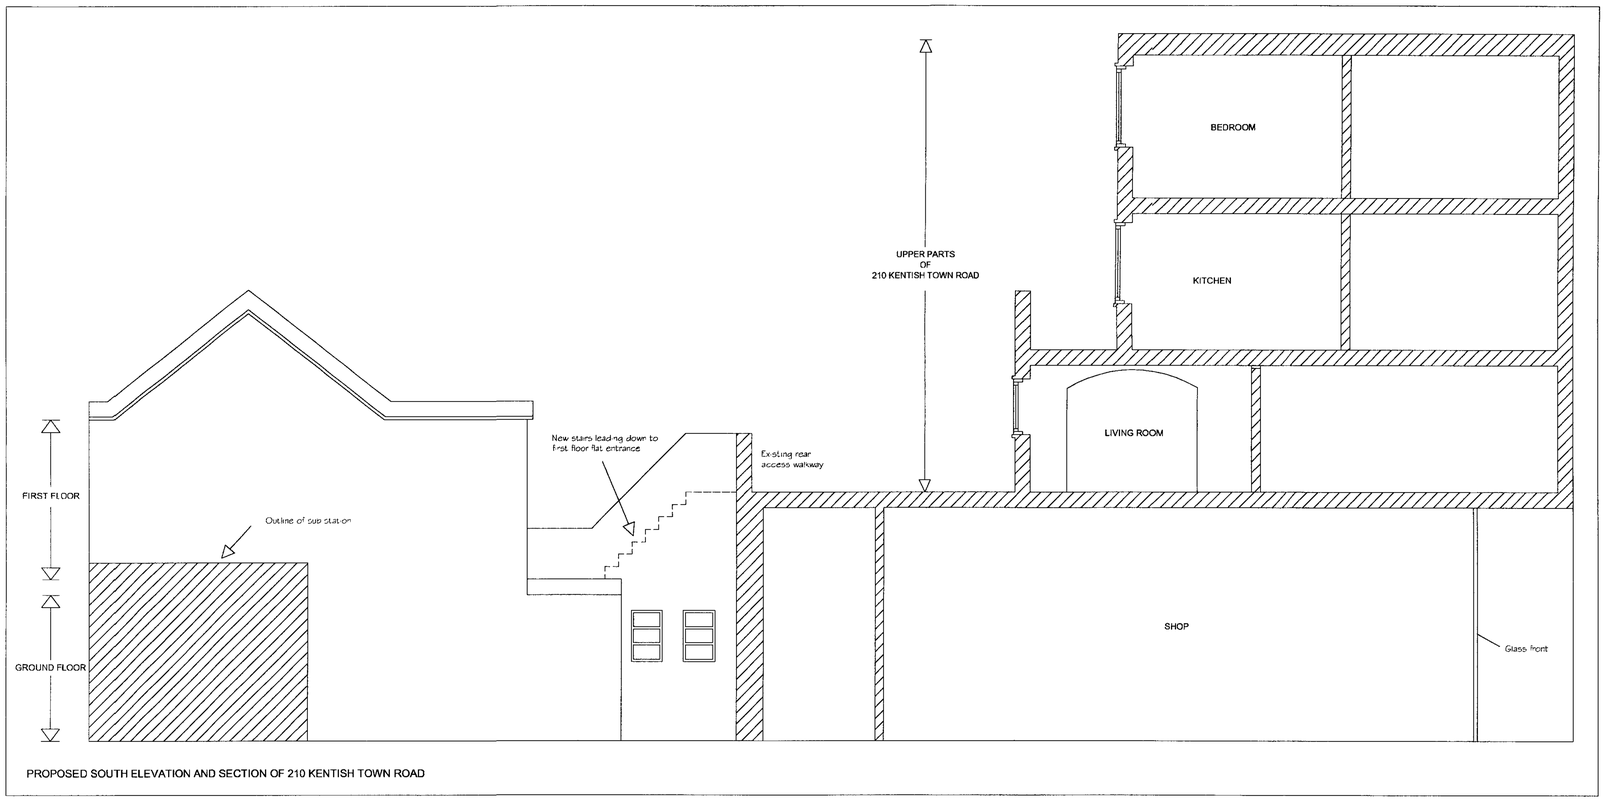

PROPOSED SOUTH ELEVATION AND SECTION OF 210 KENTISH TOWN ROAD

NOTES

SALTER REX

CHARTERED SURVEYORS
CROWN HOUSE,
265-267 KENTISH TOWN ROAD, LONDON NW5 2TP
TELEPHONE 020 7267 2071, FAX 020 7485 8488
DX 46452 KENTISH TOWN
E-MAIL surveyors@salter-rex.co.uk

PROJECT

SITE AT REAR OF 210 KENTISH TOWN ROAD, LONDON, NW5

TITLE

PROPOSED EAST ELEVATION AND EXISTING AND PROPOSED SOUTH ELEVATIONS

SCALE	DATE	DRN
1:50	JULY 2006	J.A
REV	**DRG NO**	**JOB NO**
B	6462 A/5	6462 A

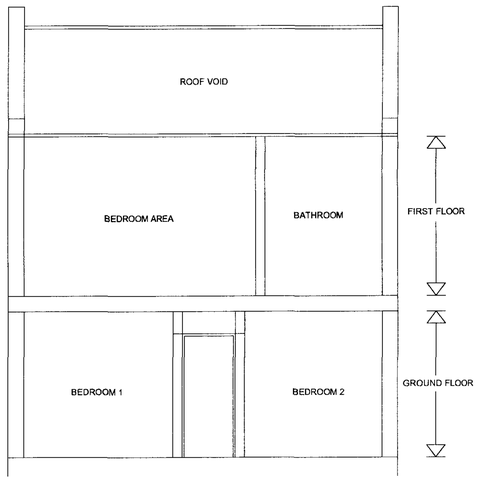

CROSS SECTION B-B

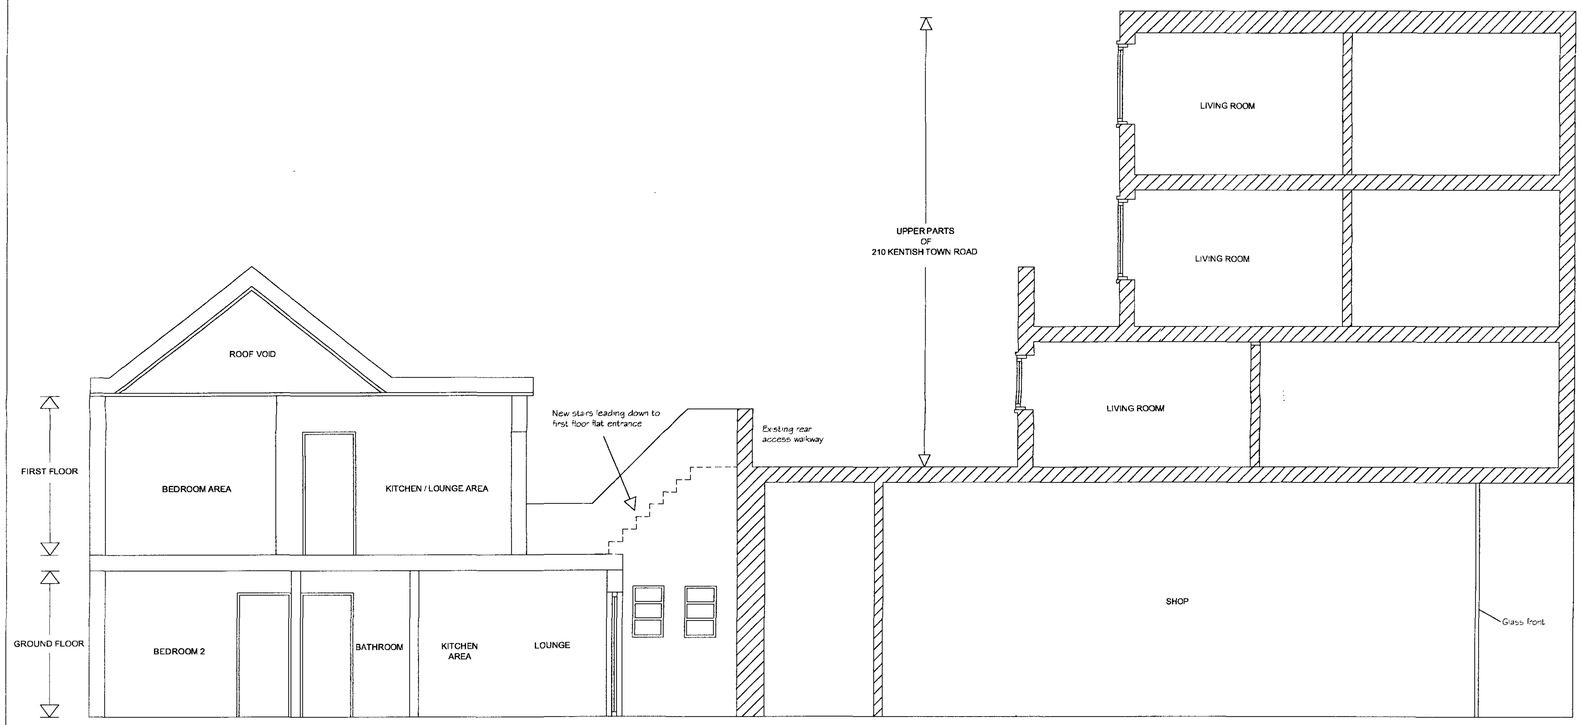

CROSS SECTION A-A

NOTES

SALTER REX

CHARTERED SURVEYORS
CROWN HOUSE,
265/267 KENTISH TOWN ROAD, LONDON NW5 2TP
TELEPHONE: 020 7267 7071, FAX 020 7485 8488
DX 46452 KENTISH TOWN
E-MAIL surveyors@salter-rex.co.uk

PROJECT

SITE AT REAR OF 210 KENTISH TOWN ROAD, LONDON, NW5

TITLE

CROSS SECTIONS

SCALE	DATE	DRN
1:50	JULY 2006	J A
REV	DRG NO	JOB NO
B	6462.A/6	6462.A

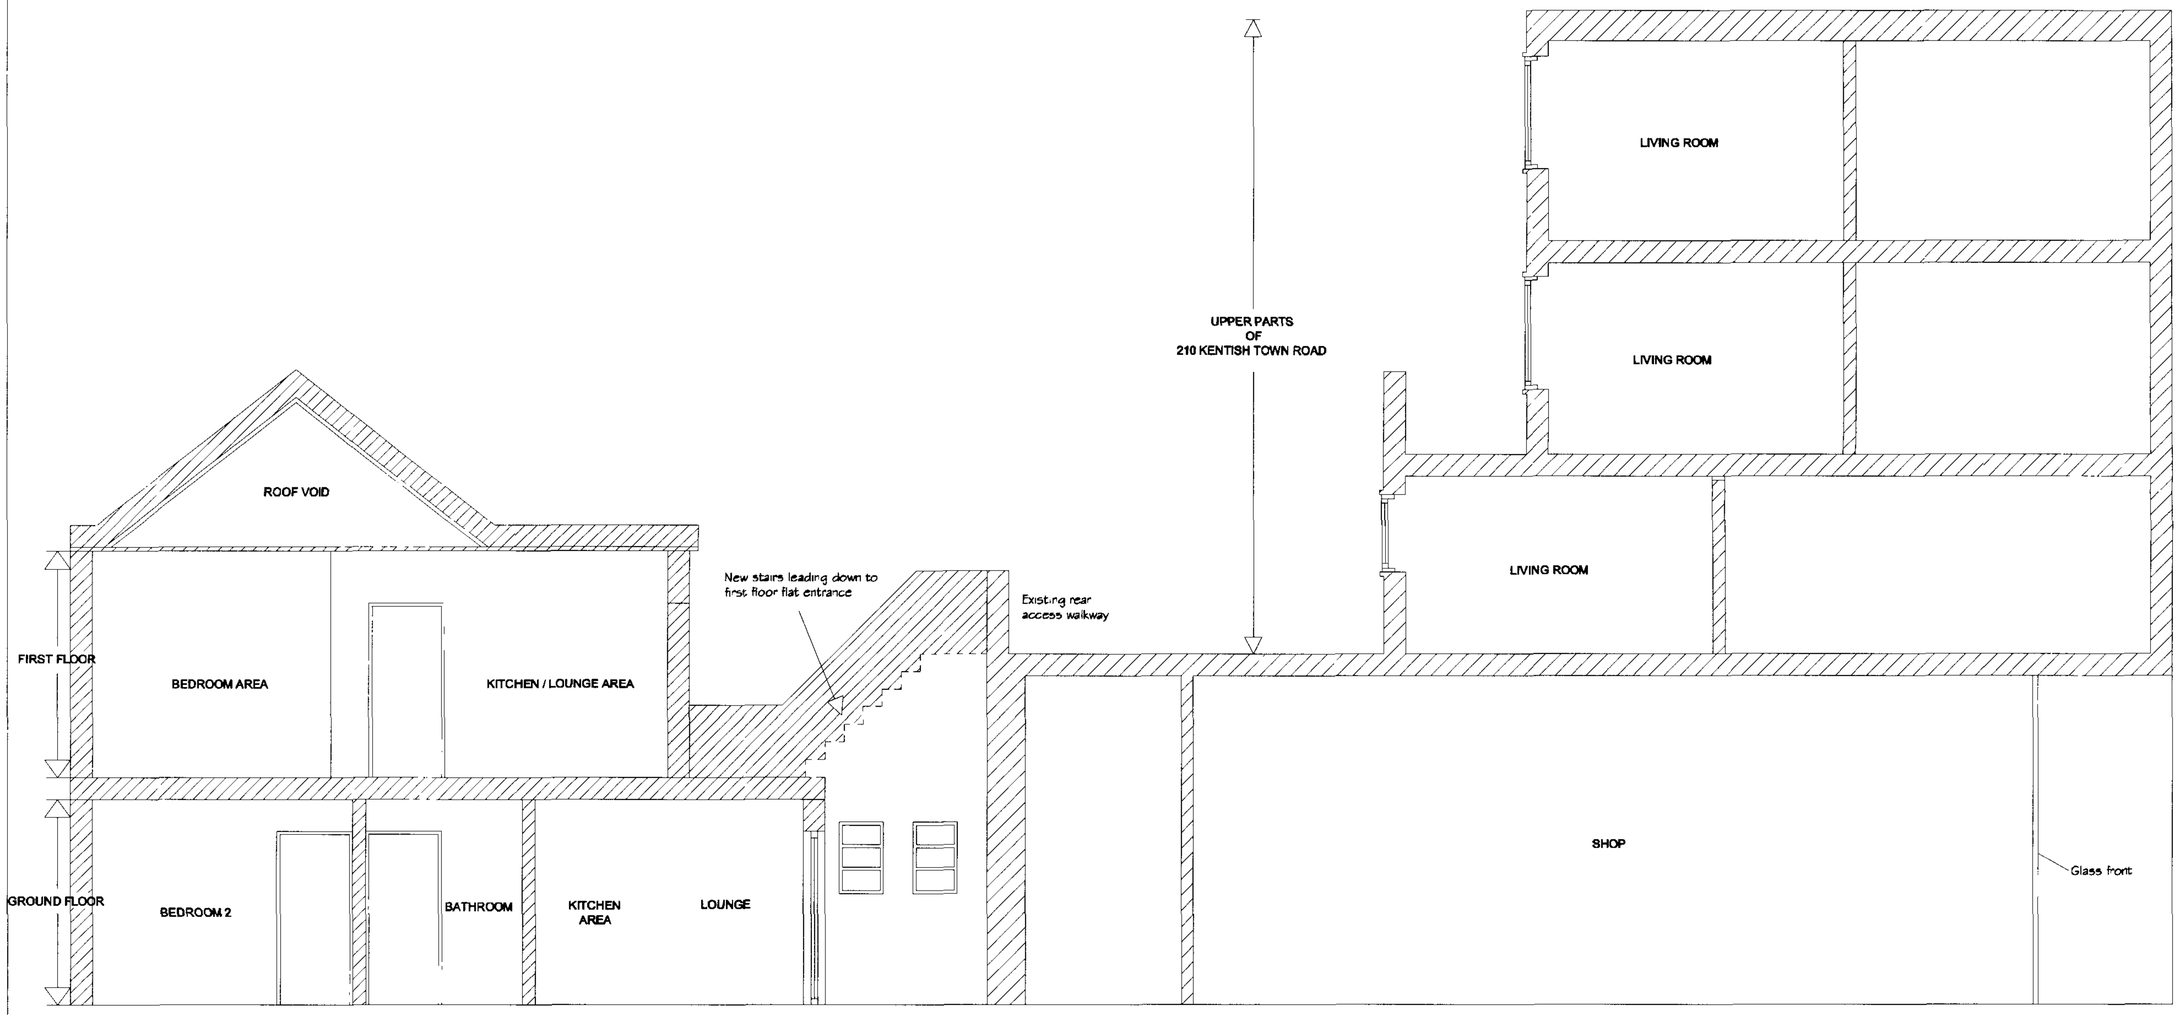

NOTES

SALTER REX

CHARTERED SURVEYORS
CROWN HOUSE,
265/267 KENTISH TOWN ROAD, LONDON NW5 2TP
TELEPHONE 020 7267 2071, FAX 020 7485 8486
DX 46452 KENTISH TOWN
E-MAIL: surveyors@salter-rex.co.uk

PROJECT

SITE AT REAR OF 210 KENTISH TOWN ROAD
LONDON
NW5

TITLE

CROSS SECTION A-A

SCALE	DATE	DRN
1/50	15-11-08	J.A
REV	DRG NO	JOB NO.
A	6462.A/11	6462.A

- 7 FEB 2011