DO NOT SCALE DIMENSIONS OFF THIS DRAWING
CHECK ALL DIMENSIONS ON SITE BEFORE FABRICATION
REPORT ALL ERRORS OR OMISSIONS TO SPRUNT LIMITED
"THIS DRAWING IS PROTECTED UNDER COPYRIGHT AND SHALL NOT BE REPRODUCED IN PART OR WHOLE WITHOUT PRIOR EXPRESSED PERMISSION OF SPRUNT LIMITED"

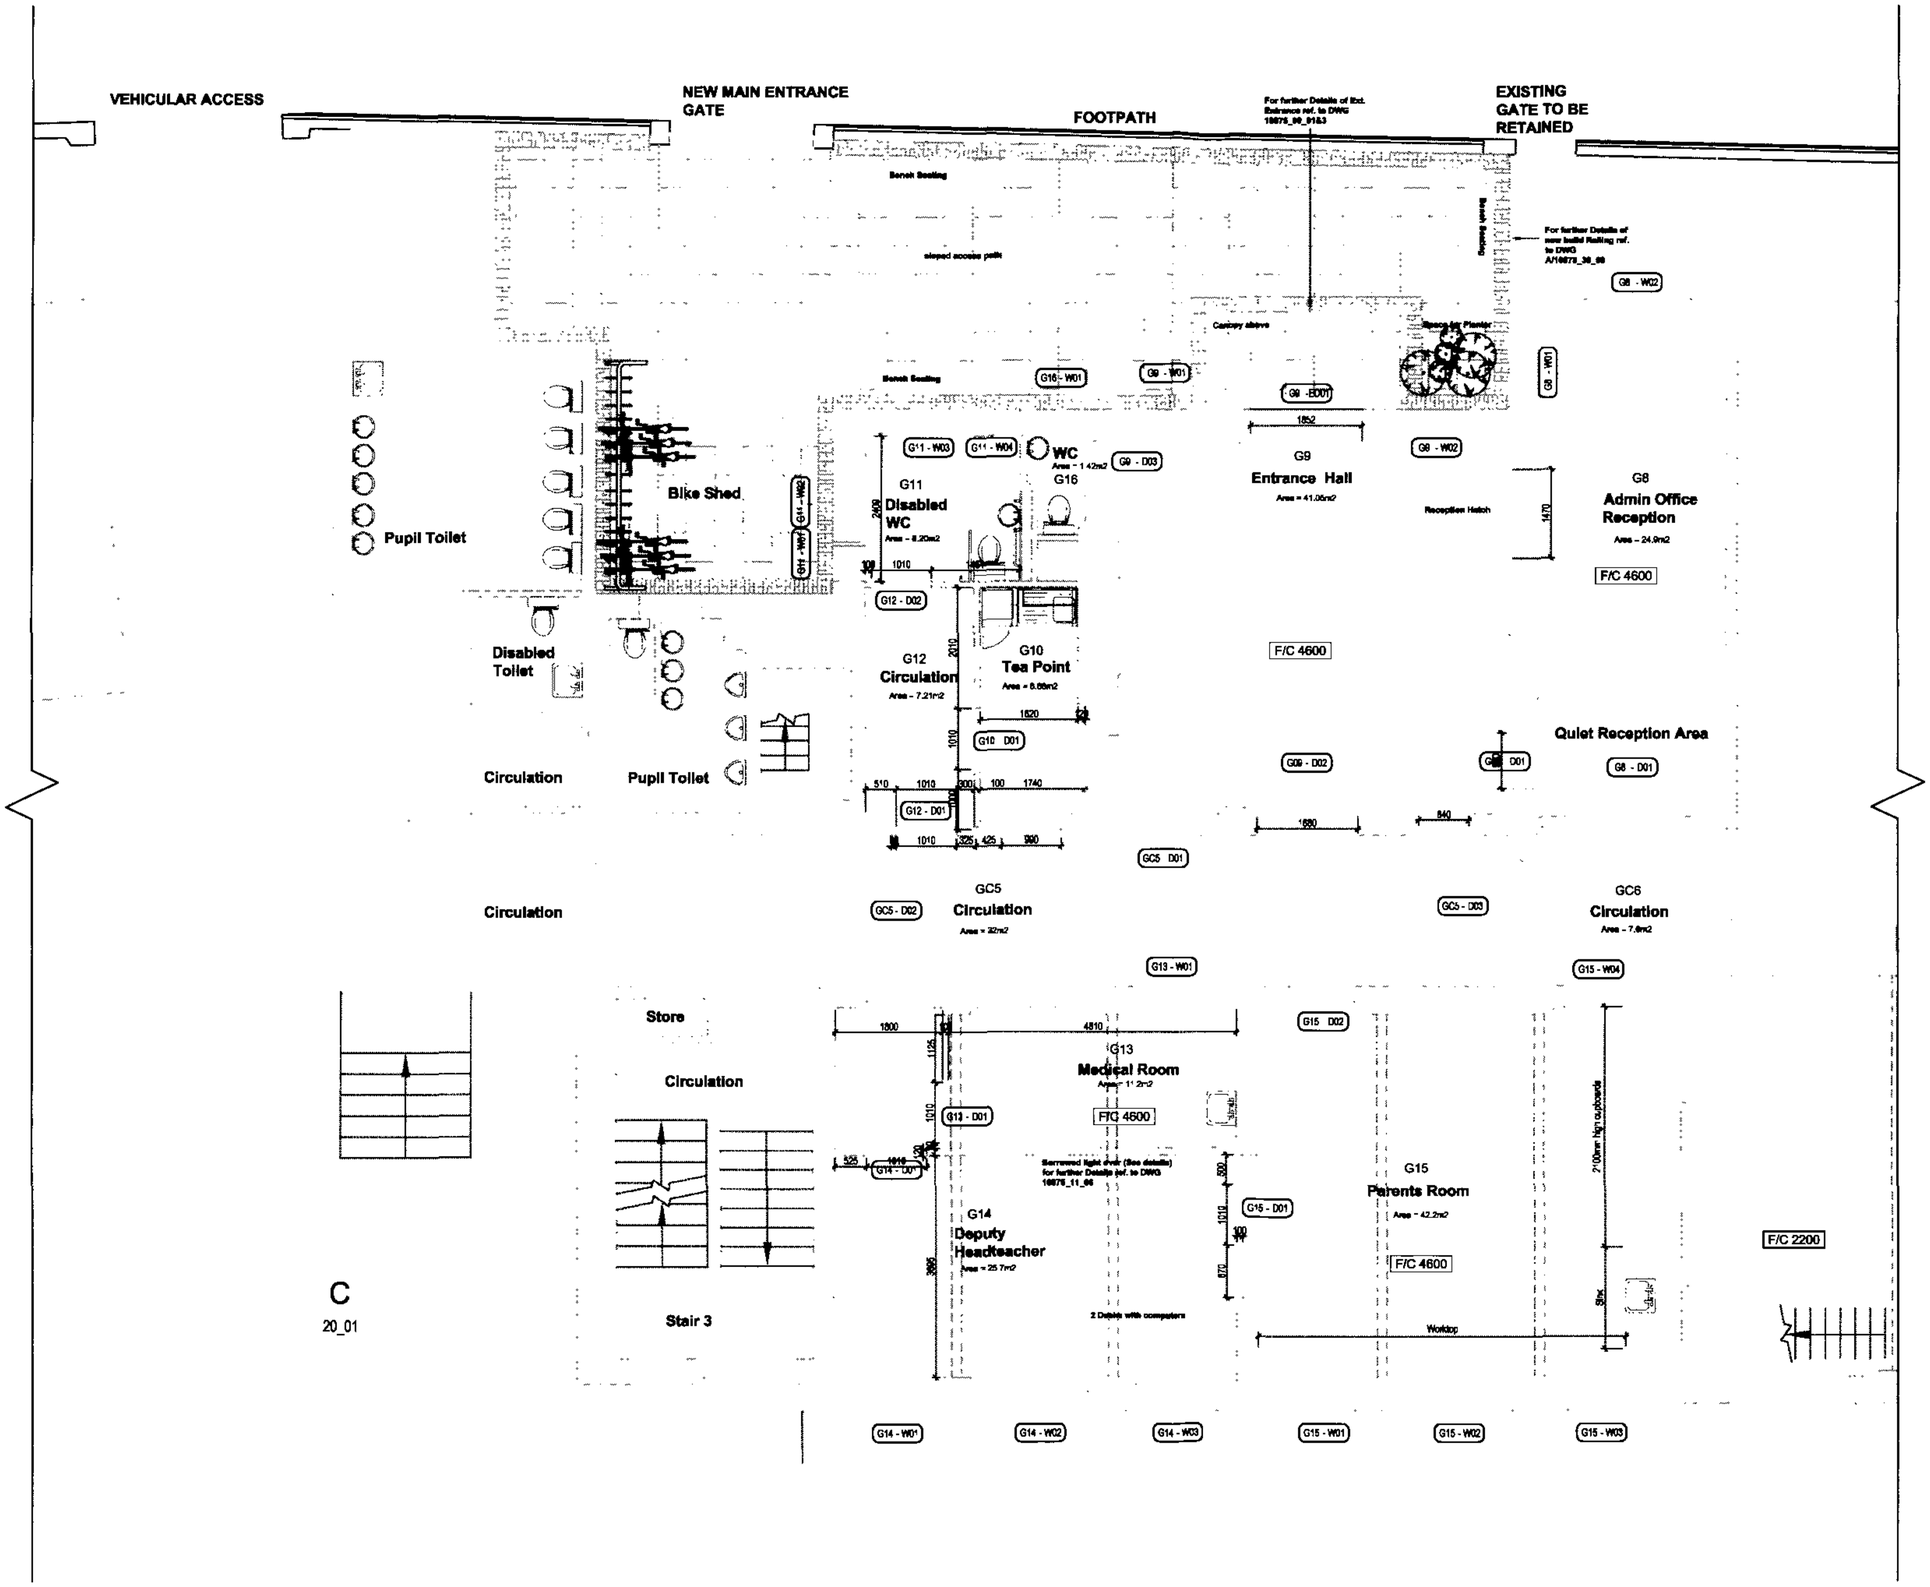

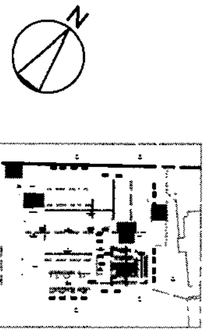

Location Plan

KEY

Pipes

Beams

rev:	date:	note:	by:
P2	19.02.07	Added Door and Window No	
P1	13.11.06	moved tea point, relating WC to entrance hall to be retained. revised dis. WC to suit adjacent changes changed status to read 'For Planning'	IB

STATUS
For Planning

CONTRACTOR
n/a

PROJECT
Primrose Hill Primary School

CLIENT
LB Camden
Education Department

DRAWING TITLE
Ground Floor (South)
Proposed

DATE
26/07/06

SCALE
1:50@A1/1:100@A3

DRAWN
HW

CHECKED
IG

DRAWING No
10875_10_03

REVISION
P2

C
20_01

SPRUNT The Quadrangle, 2nd Fl, 180 Wardour Street, London W1F 8FY
T +44 (0)20 7287 1153 F +44 (0)20 7287 3675
www.sprunt.net

DO NOT SCALE DIMENSIONS OFF THIS DRAWING
CHECK ALL DIMENSIONS ON SITE BEFORE FABRICATION
REPORT ALL ERRORS OR OMISSIONS TO SPRUNT LIMITED
THIS DRAWING IS PROTECTED UNDER COPYRIGHT AND
SHALL NOT BE REPRODUCED IN PART OR WHOLE WITHOUT
PRIOR EXPRESSED PERMISSION OF SPRUNT LIMITED

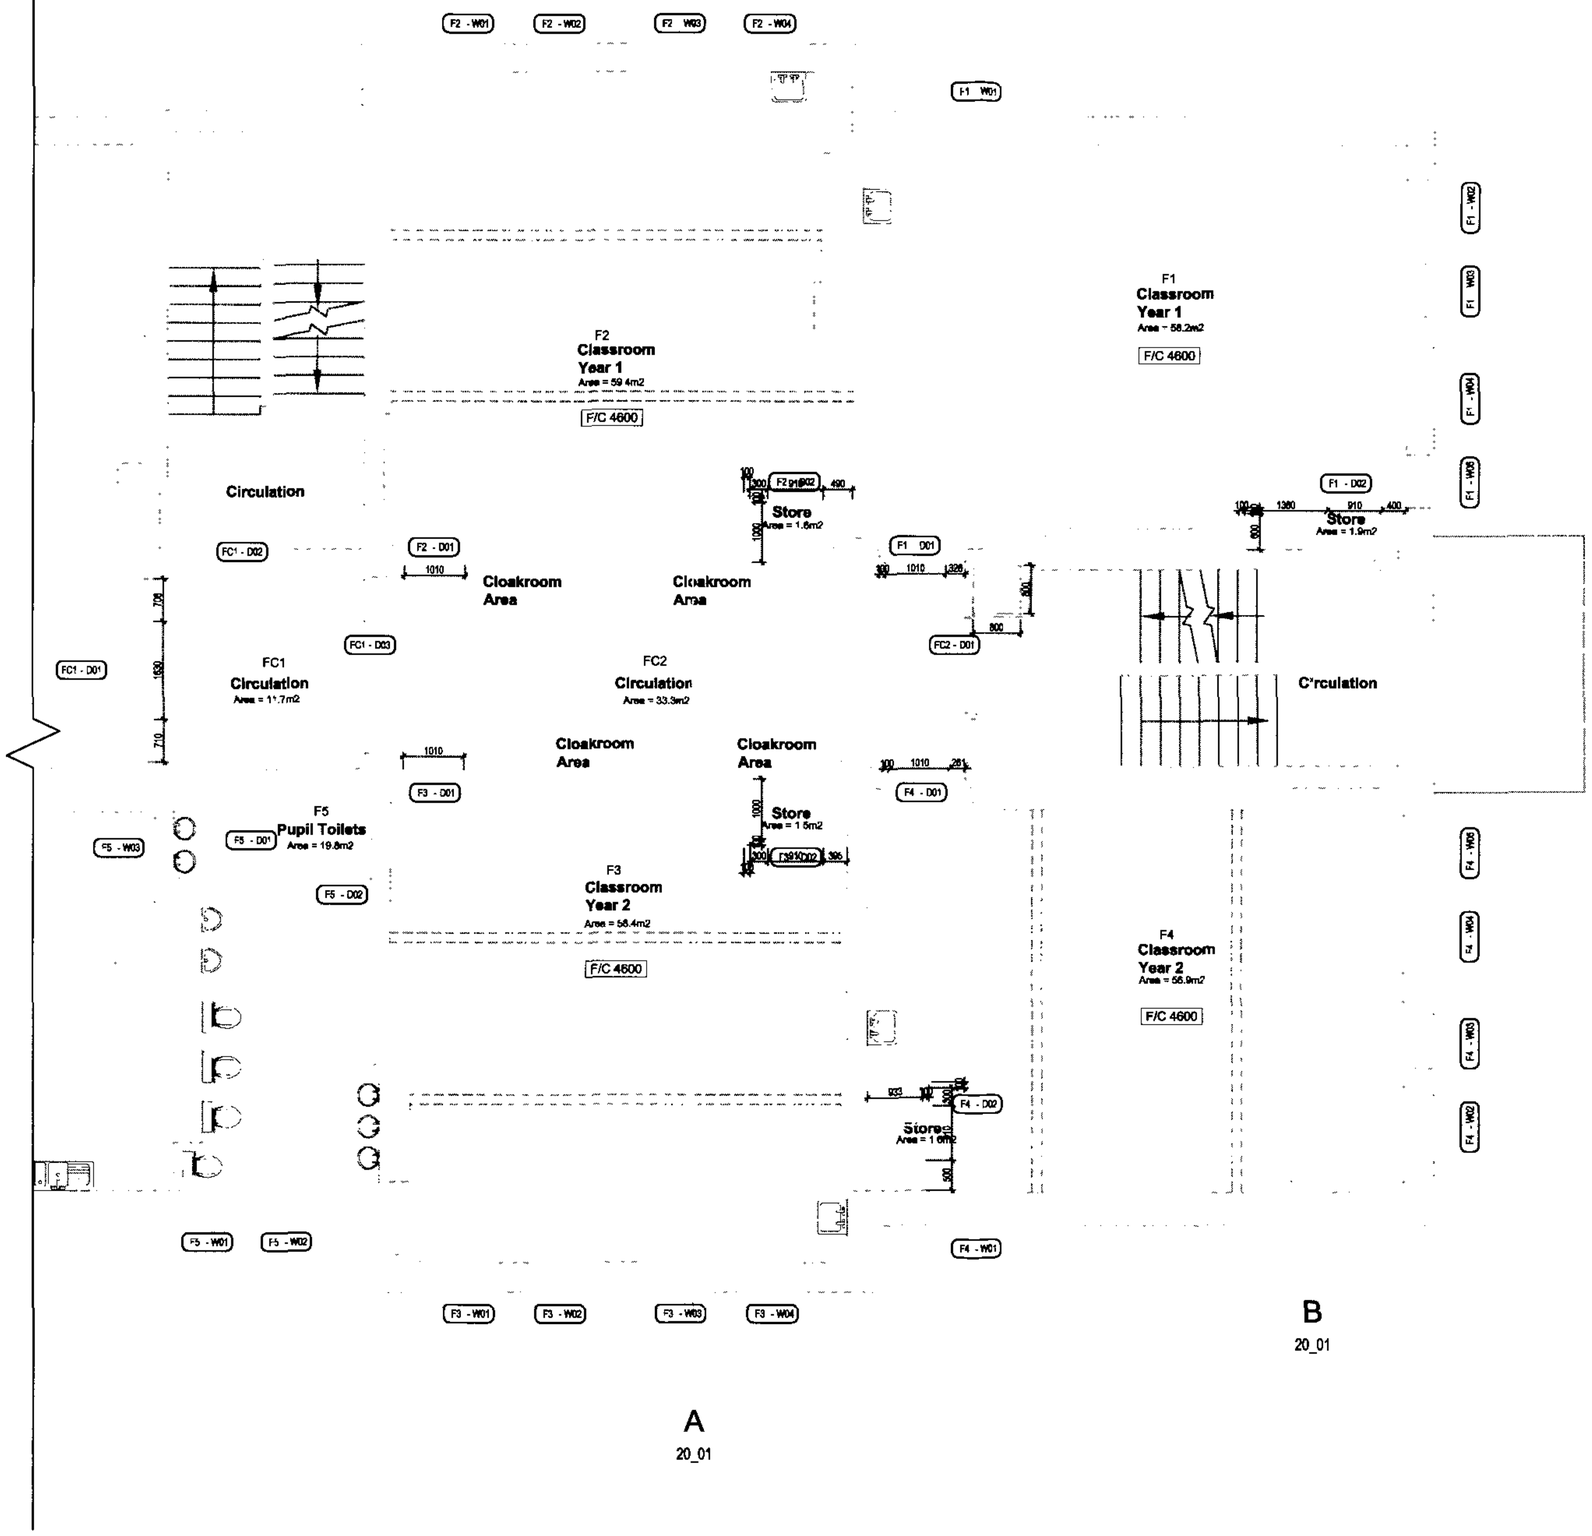

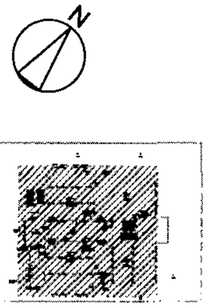

Location Plan

KEY

Pipes

Beams

rev:	date:	note:	by:
P2	19.02.07	Added Window and Door No.	
P1	13.11.06	changed Status to read 'for Planning'	

STATUS
For Planning

CONTRACTOR
n/a

PROJECT
Primrose Hill Primary School

CLIENT
LB Camden
Education Department

DRAWING TITLE
First Floor
Proposed

DATE 26/07/06
SCALE 1:50@A1/1:100@A3
DRAWN HW
CHECKED IG
DRAWING No 10875_10_04
REVISION P2

sprunt.

SPRUNT The Quadrangle, 2nd Fl, 180 Wardour Street, London W1F 8FY
T +44 (0)20 7287 1153 F +44 (0)20 7287 3675
www.sprunt.net

DO NOT SCALE DIMENSIONS OFF THIS DRAWING
CHECK ALL DIMENSIONS ON SITE BEFORE FABRICATION
REPORT ALL ERRORS OR OMISSIONS TO SPRUNT LIMITED
THIS DRAWING IS PROTECTED UNDER COPYRIGHT AND
SHALL NOT BE REPRODUCED IN PART OR WHOLE WITHOUT
PRIOR EXPRESSED PERMISSION OF SPRUNT LIMITED

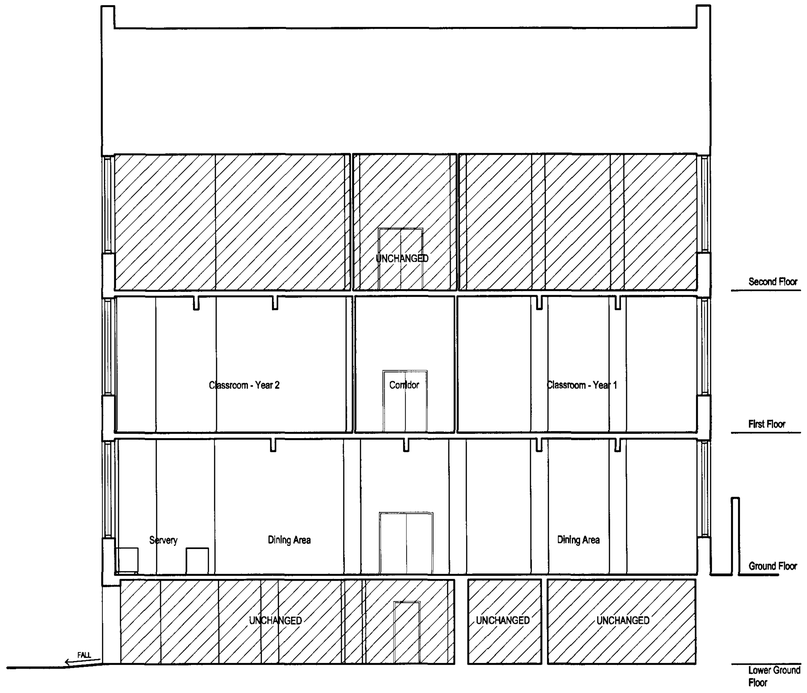

Section AA

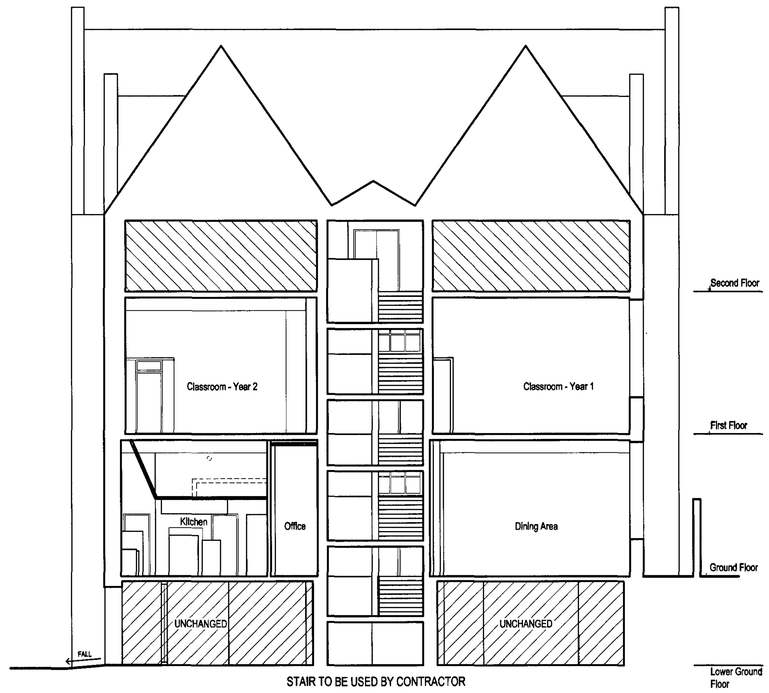

STAIR TO BE USED BY CONTRACTOR

Section BB

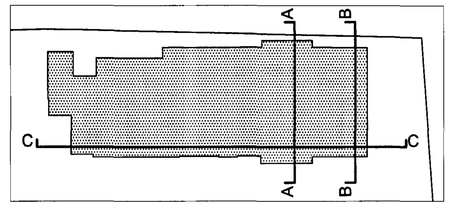

Key Plan

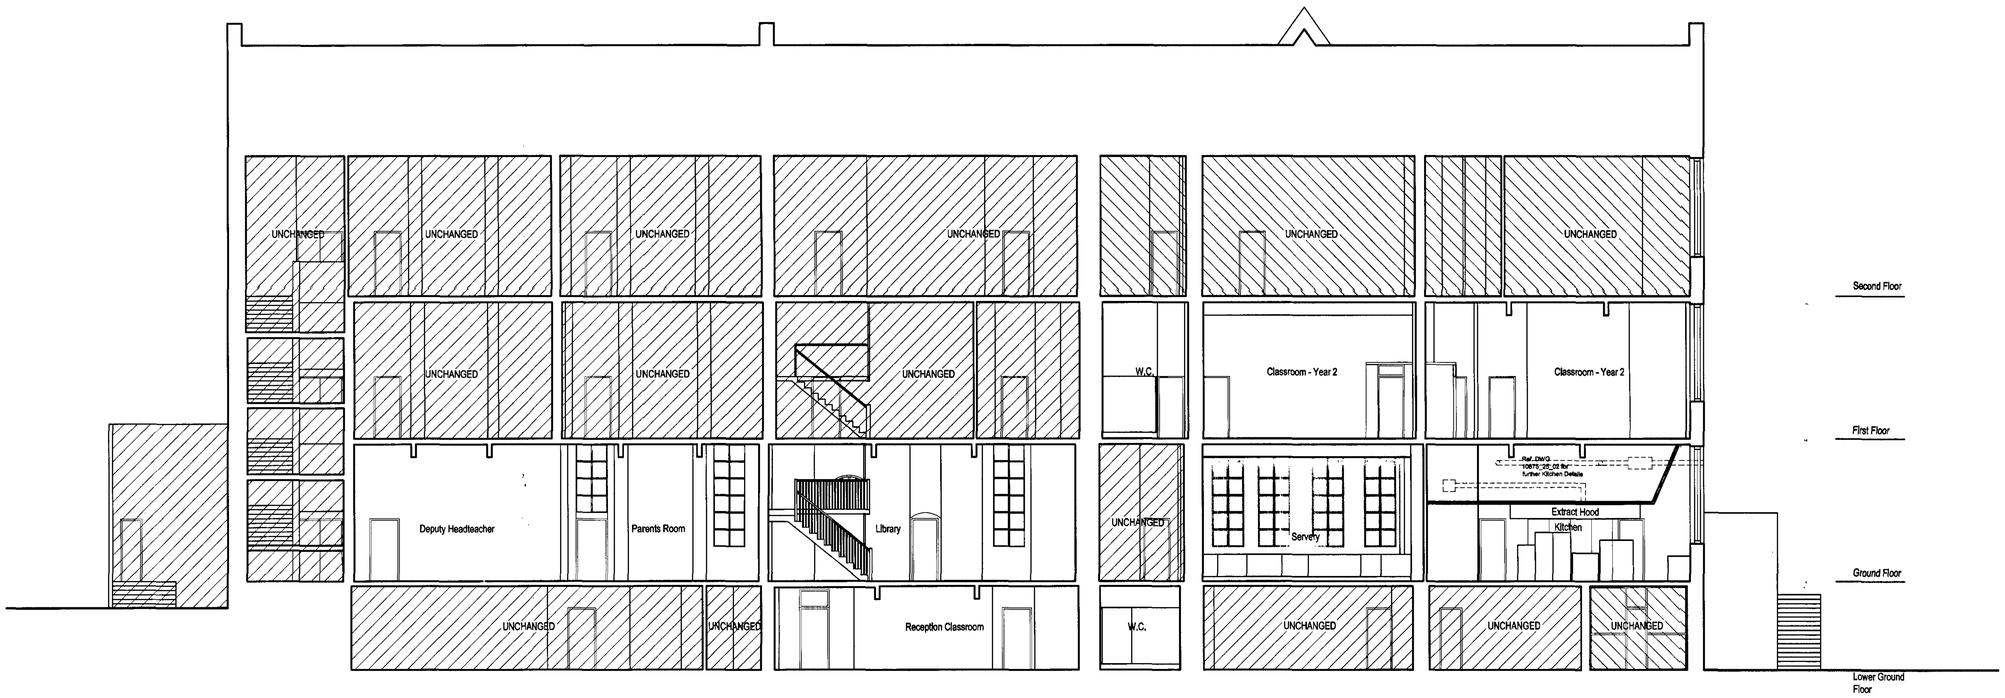

Section CC

rev:	date:	note:	by:
B	26/02/07	Kitchen vent revised	IB
A	02/08/06	Sections revised	HW

STATUS
For Information

CONTRACTOR
n/a

PROJECT
Primrose Hill Primary School

CLIENT
LB Camden
Education Department

DRAWING TITLE
Building Sections
Proposed

DATE 18/07/06	SCALE 1:100@A1/1:200@A3
DRAWN as	CHECKED
DRAWING No 10875_20_01	REVISION B

RECEIVED
- 5 MAR 2007

sprunt.

SPRUNT The Quadrangle, 2nd FL, 180 Wardour Street, London W1F 8FY
T +44 (0)20 7287 1153 F +44 (0)20 7287 3675
www.sprunt.net

DO NOT SCALE DIMENSIONS OFF THIS DRAWING
CHECK ALL DIMENSIONS ON SITE BEFORE FABRICATION
REPORT ALL ERRORS OR OMISSIONS TO SPRUNT LIMITED
THIS DRAWING IS PROTECTED UNDER COPYRIGHT AND
SHALL NOT BE REPRODUCED IN PART OR WHOLE WITHOUT
PRIOR EXPRESSED PERMISSION OF SPRUNT LIMITED

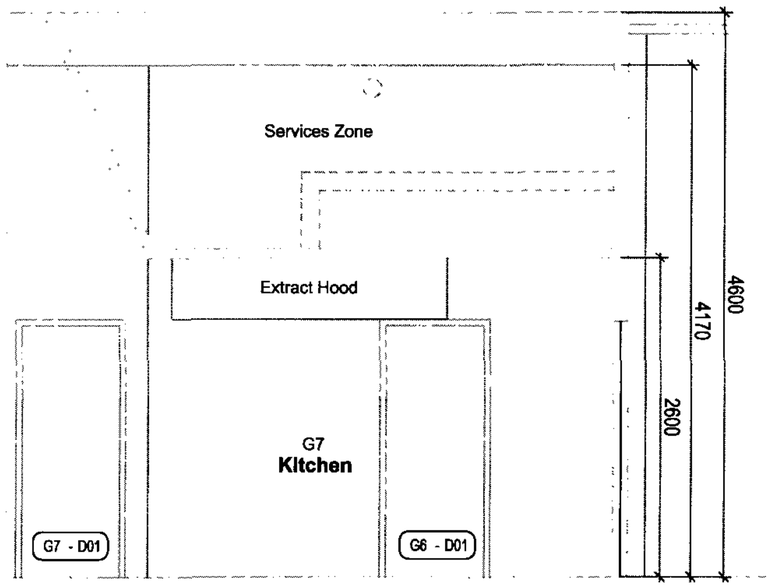

Section A 1:50 Proposed Kitchen

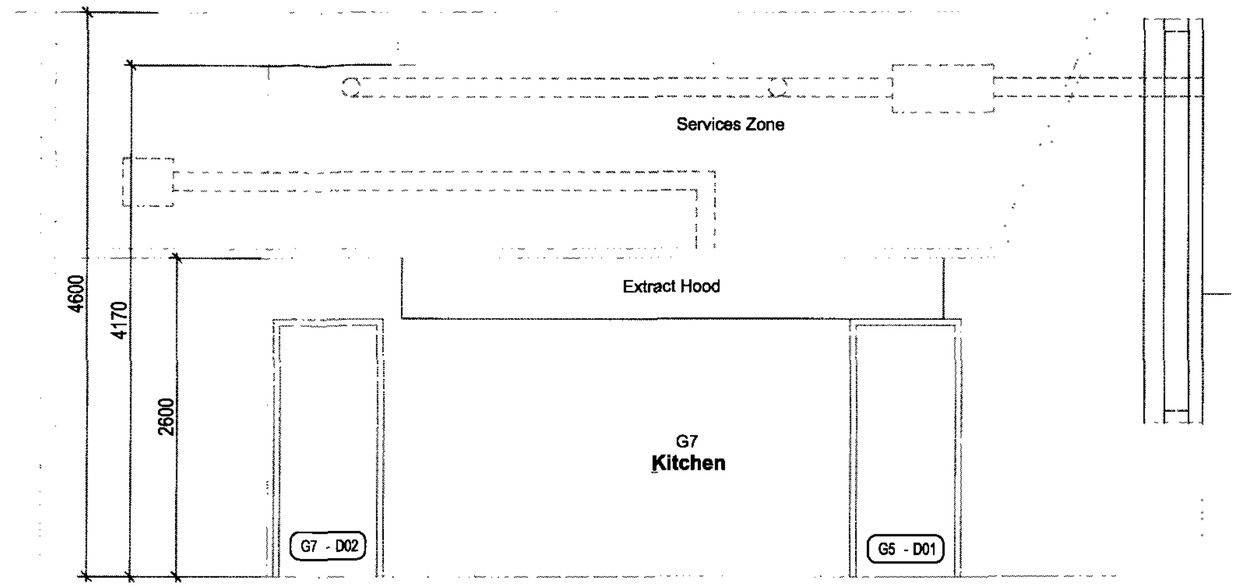

Section B 1:50 Proposed Kitchen

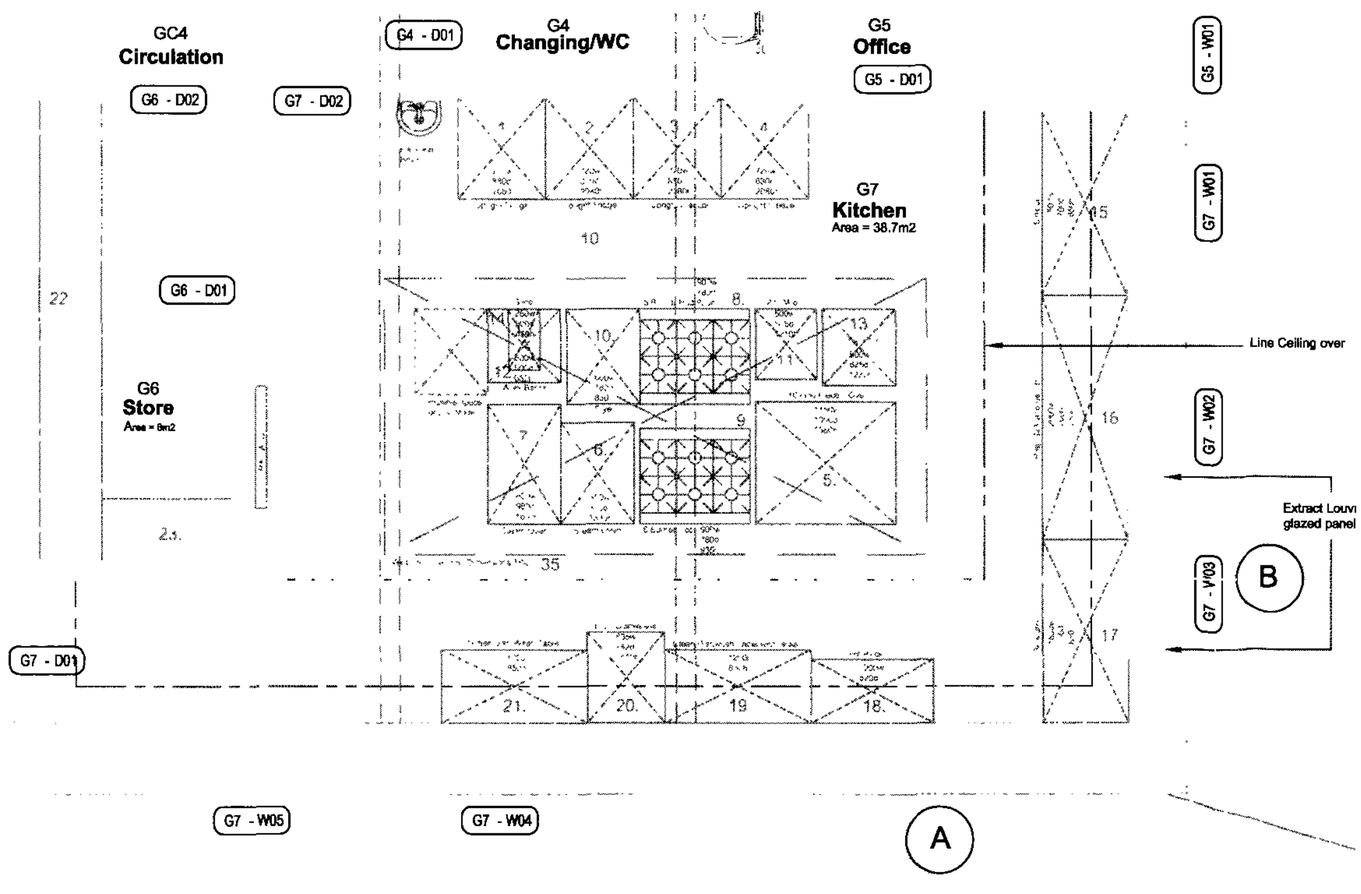

Plan 1:50 Proposed Kitchen

- 5 MAR

STATUS
For Planning

CONTRACTOR
n/a

PROJECT
Primrose Hill Primary School

CLIENT
LB Camden
Education Department

DRAWING TITLE
Plan & Sections Proposed Kitchen

DATE 20.02.07	SCALE 1:50@A3
DRAWN IB	CHECKED KL
DRAWING No 10875_25_02	REVISION P1

sprunt

SPRUNT The Quadrangle, 2nd Fl., 180 Wardour Street, London W1F 8FY
T +44 (0)20 7287 1153 F +44 (0)20 7287 3675
www.sprunt.net

DO NOT SCALE DIMENSIONS OFF THIS DRAWING
CHECK ALL DIMENSIONS ON SITE BEFORE FABRICATION
REPORT ALL ERRORS OR OMISSIONS TO SPRUNT LIMITED
THIS DRAWING IS PROTECTED UNDER COPYRIGHT AND
SHALL NOT BE REPRODUCED IN PART OR WHOLE WITHOUT
PRIOR EXPRESSED PERMISSION OF SPRUNT LIMITED

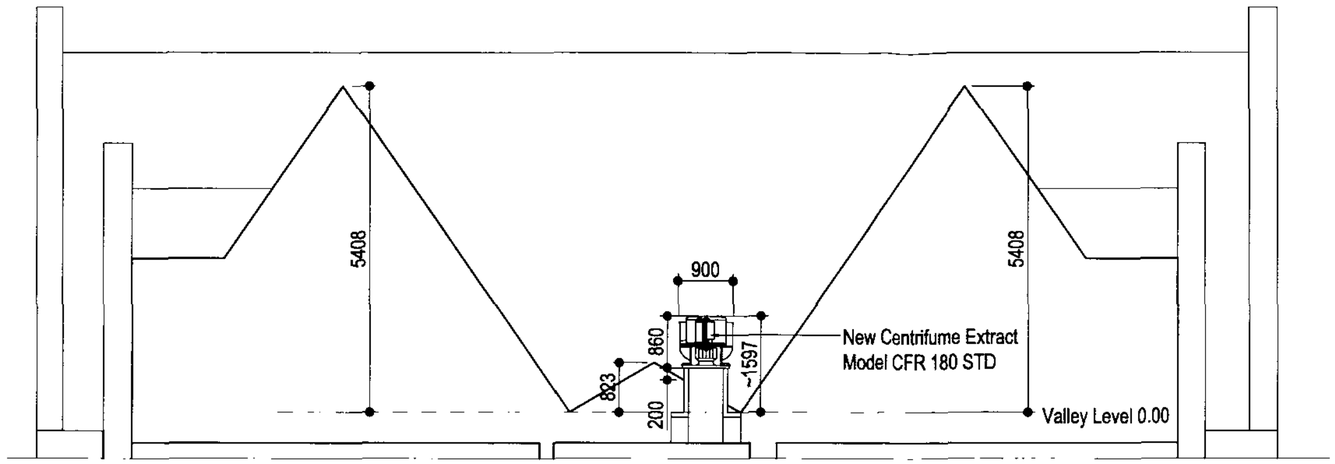

Proposed Roof Section A-A: Extract Ventilation System

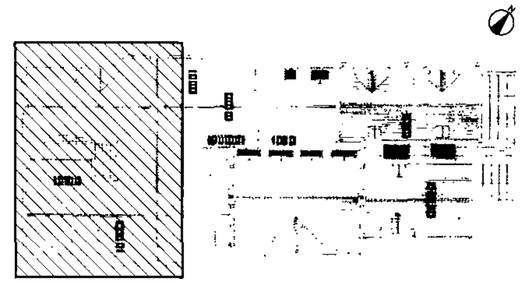

Location Plan

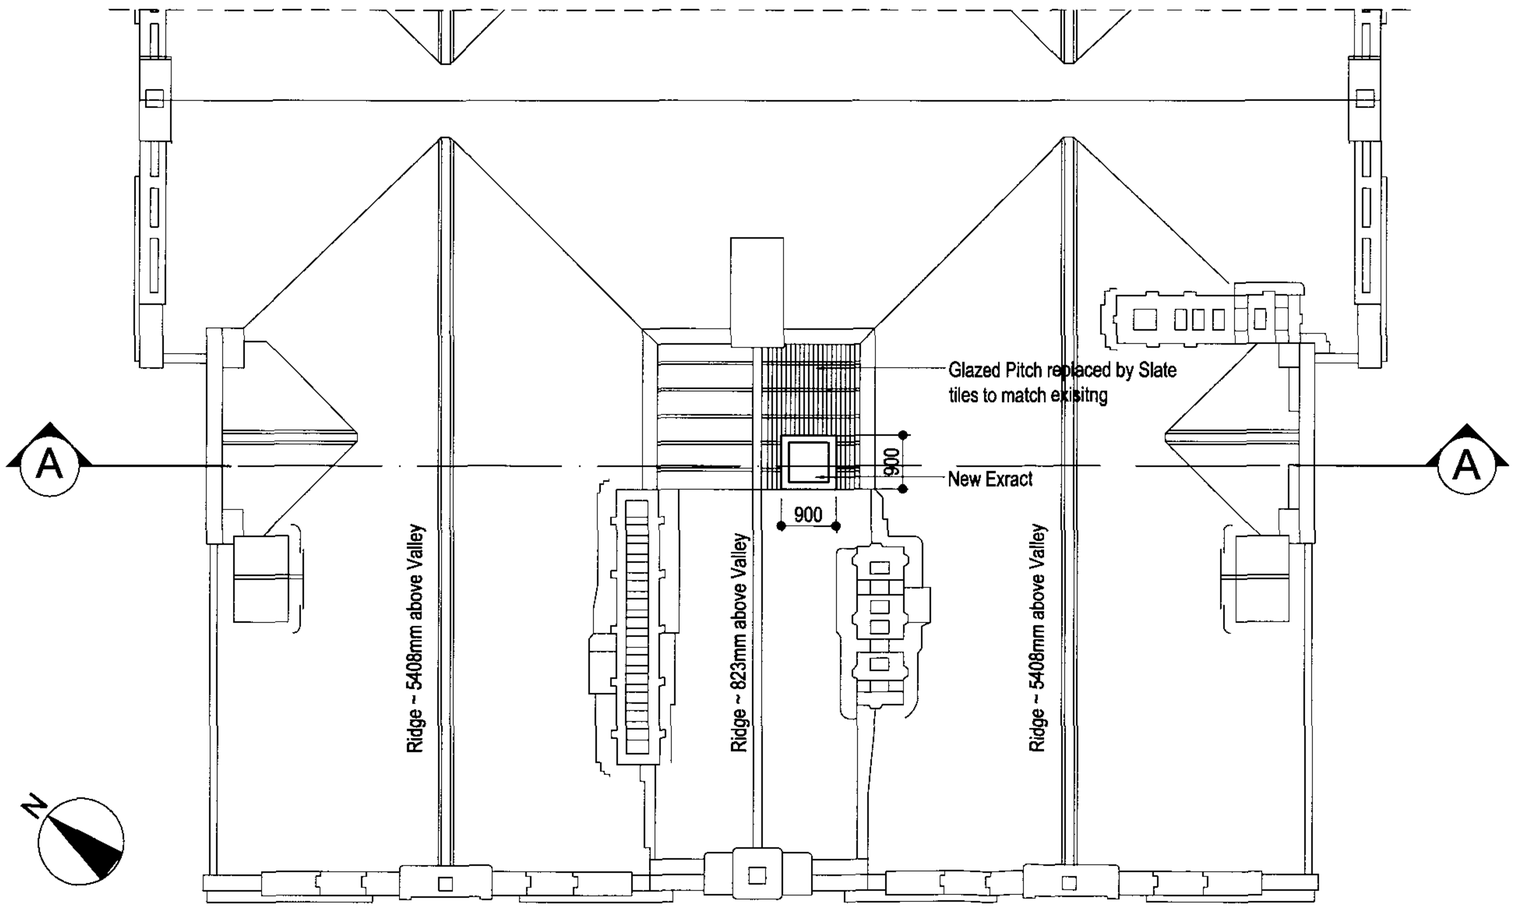

Proposed South Roof Plan: Extract Ventilation System

RECEIVED
- 5 MAR 2007

STATUS
For Planning

CONTRACTOR
n/a

PROJECT
Primrose Hill Primary School

CLIENT
LB Camden
Education Department

DRAWING TITLE
Proposed Roof Section and Plan
Extract Ventilation System

DATE 26.02.07	SCALE 1:100@A3
DRAWN IB	CHECKED KL
DRAWING No 10875_25_03	REVISION P1

sprunt

SPRUNT The Quadrangle 2nd Fl., 180 Wardour Street, London W1F 8FY
T +44 (0)20 7287 1153 F +44 (0)20 7287 3675
www.sprunt.net

DO NOT SCALE DIMENSIONS OFF THIS DRAWING
CHECK ALL DIMENSIONS ON SITE BEFORE FABRICATION
REPORT ALL ERRORS OR OMISSIONS TO SPRUNT LIMITED
THIS DRAWING IS PROTECTED UNDER COPYRIGHT AND
SHALL NOT BE REPRODUCED IN PART OR WHOLE WITHOUT
PRIOR EXPRESSED PERMISSION OF SPRUNT LIMITED

Proposed Front Elevation

Existing door to be sealed in closed position

New retaining wall with railing to match existing railing for further Details refer to Detail A above

New landing level to match finished Ground Floor level

New double glazed pair of doors to match adjacent windows

New glazed canopy on steel frame Refer 10875_40_04

New graded access path further details ref. 10875_90_01

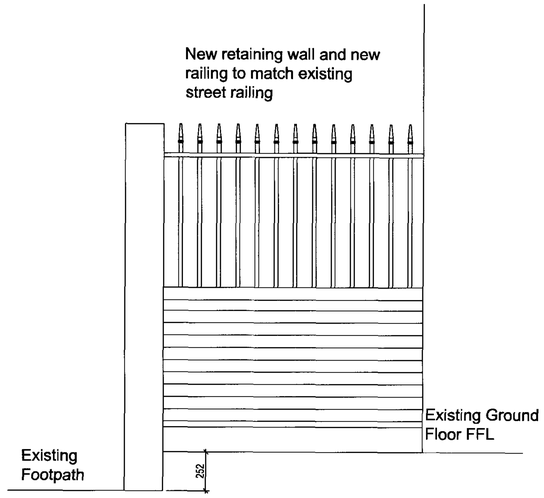

Detail A
Elevation of New Retaining Wall & Railing 1:20

REV	BY	DATE	DESCRIPTION
P2	IB	20/02/07	Detail 'New Elevation of New Retaining Wall & Railing'
P1	IB	13/11/06	Canopy amended

STATUS
For Planning

CONTRACTOR
n/a

PROJECT
Primrose Hill School

CLIENT
LB Camden
Education Department

DRAWING TITLE
Proposed Front Elevation
New Elevation of New Retaining Wall

DATE 14/06/2006
SCALE 1:50 & 1:20 @ A1
DRAWN HW
CHECKED
DRAWING No 10875_30_09
REVISION P2

sprunt.
SPRUNT The Quadrangle, 2nd FL, 180 Wardour Street, London W1F 8FY
T +44 (0)20 7287 1153 F +44 (0)20 7287 3675
www.sprunt.net

DO NOT SCALE DIMENSIONS OFF THIS DRAWING.
CHECK ALL DIMENSIONS ON SITE BEFORE FABRICATION.
REPORT ALL ERRORS OR OMISSIONS TO SPRUNT LIMITED
THIS DRAWING IS PROTECTED UNDER COPYRIGHT AND
SHALL NOT BE REPRODUCED IN PART OR WHOLE WITHOUT
PRIOR EXPRESSED PERMISSION OF SPRUNT LIMITED

E

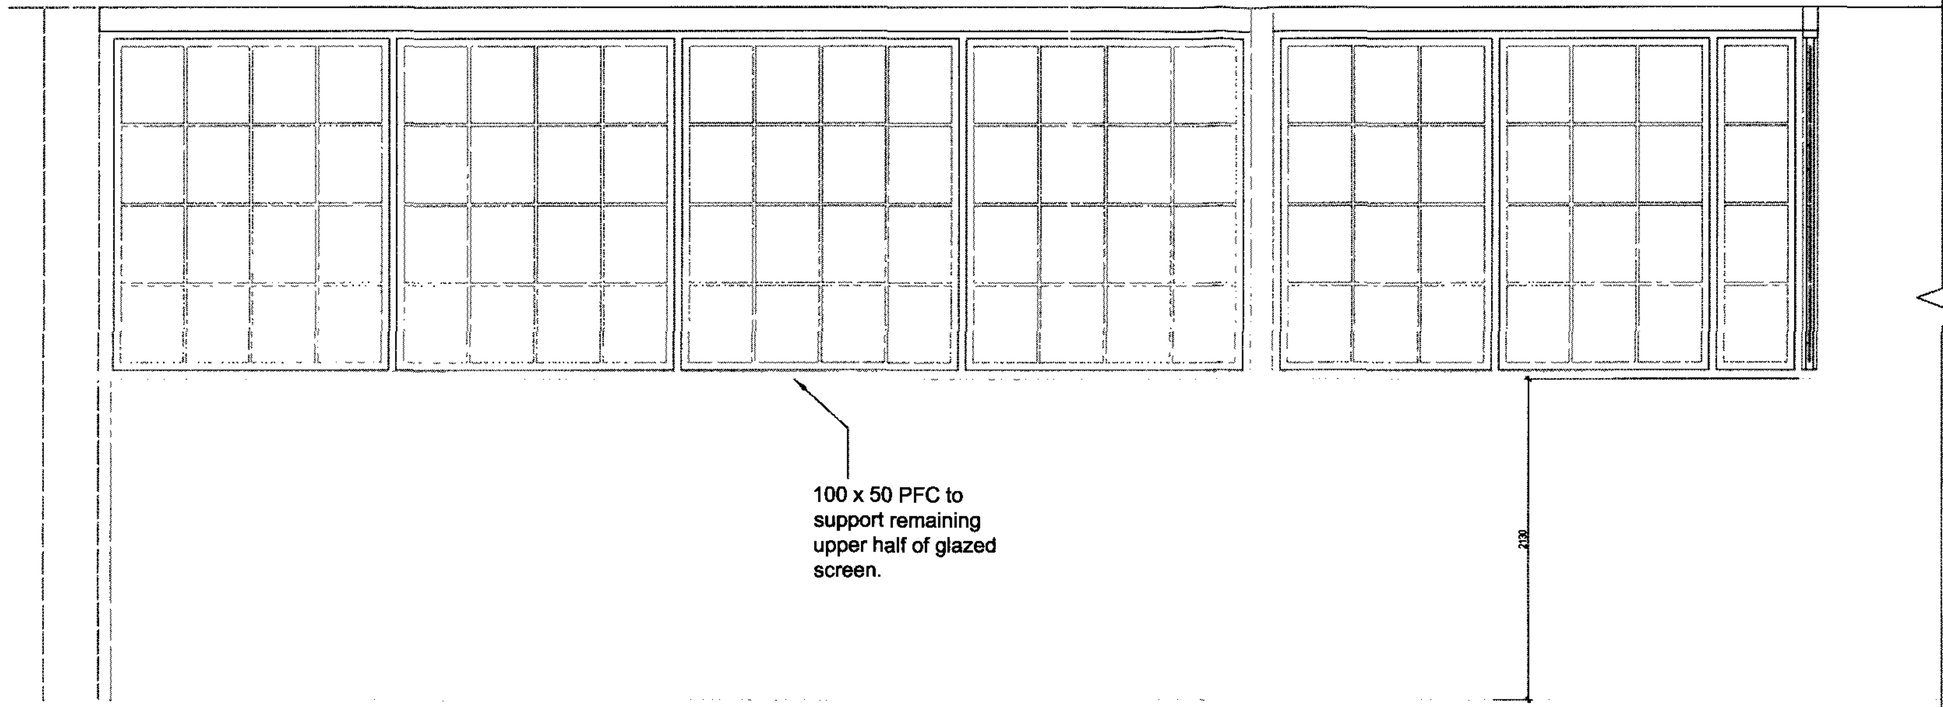

PROPOSED ELEVATION AA showing lower part of screen removed to open up dining area

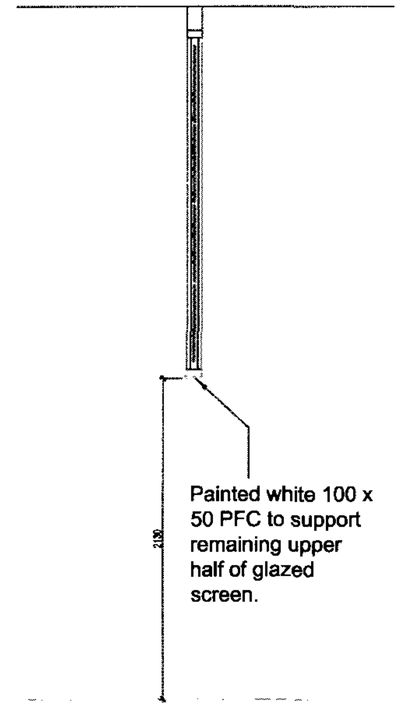

SECTION EE

E

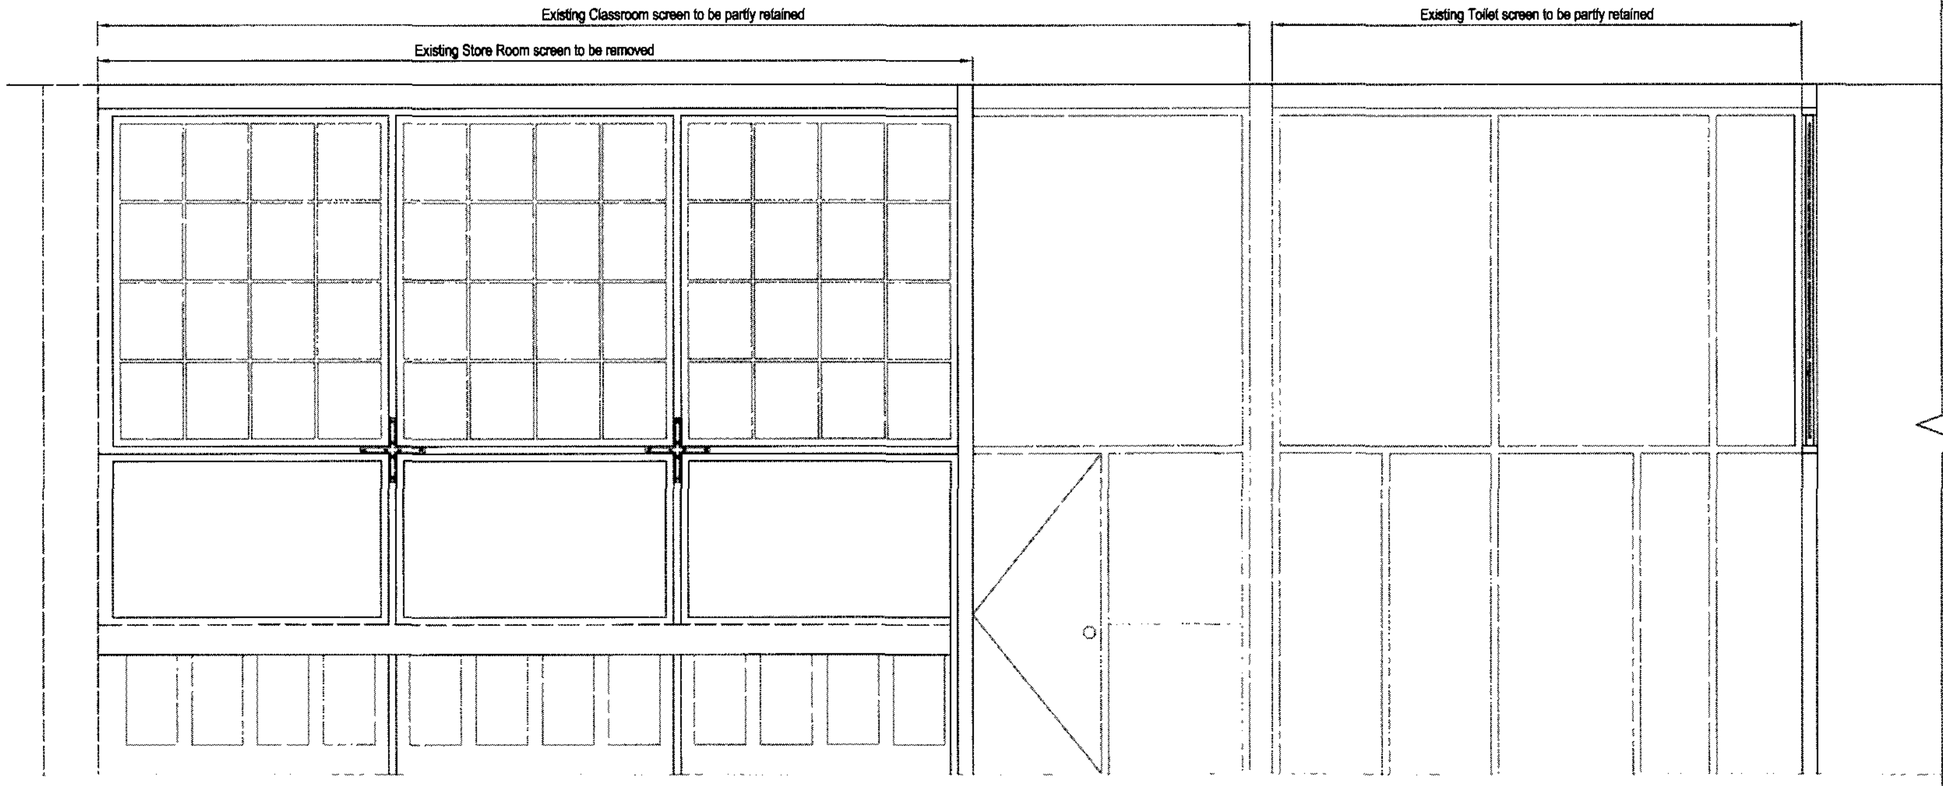

EXISTING ELEVATION AA before Store Room screen has been removed

NOTE: For location of screen, please see drawing 10875_11_101

- 5 MAR 2007

REV	BY	DATE	DESCRIPTION
P3	IB	26/02/07	Removed steel rods
P2	FO	13/11/06	Added notes.
P1	HW	19/09/06	Drawing issued to Camden Planning for comment

STATUS
Planning

CONTRACTOR
n/a

PROJECT
Primrose Hill Primary School

CLIENT
LB Camden
Education Department

DRAWING TITLE
Typical Elevation Of Groundfloor Glazed Screens / To Be Partially Retained

DATE 14/09/06
SCALE 1:20@A1, 1:40@A3
DRAWN HW
CHECKED
DRAWING No 10875_40_01
REVISION P3

sprunt.

SPRUNT The Queensgate, 2nd FL, 188 Wardour Street, London W1F 8FY
T +44 (0)20 7287 1153 F +44 (0)20 7287 3675
www.sprunt.net

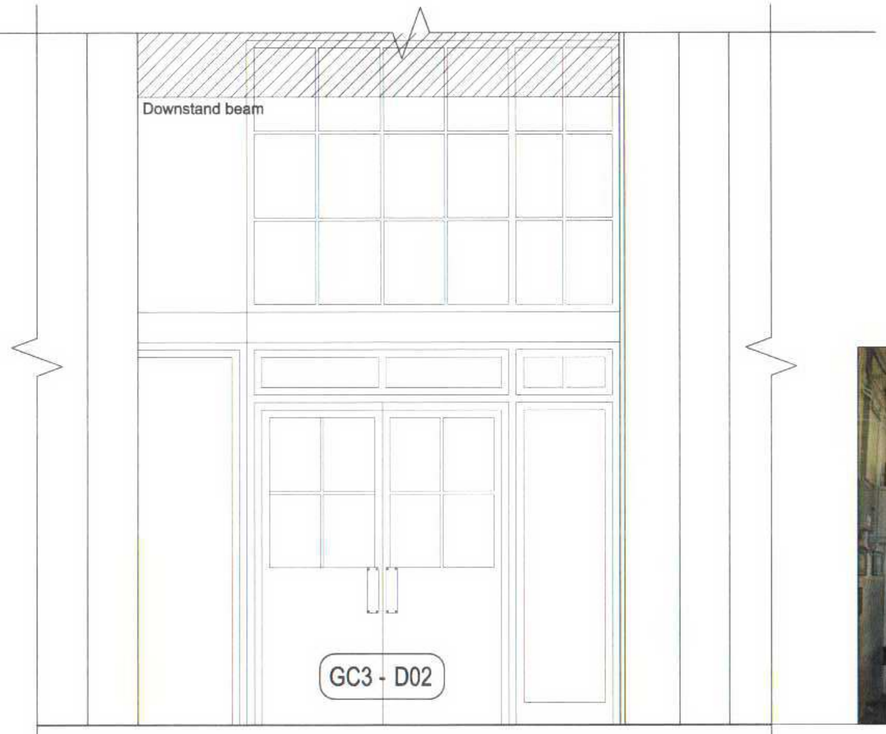

EXISTING DOOR GC3 D02 to be retained

Photo of 1st Floor lobby door to be matched

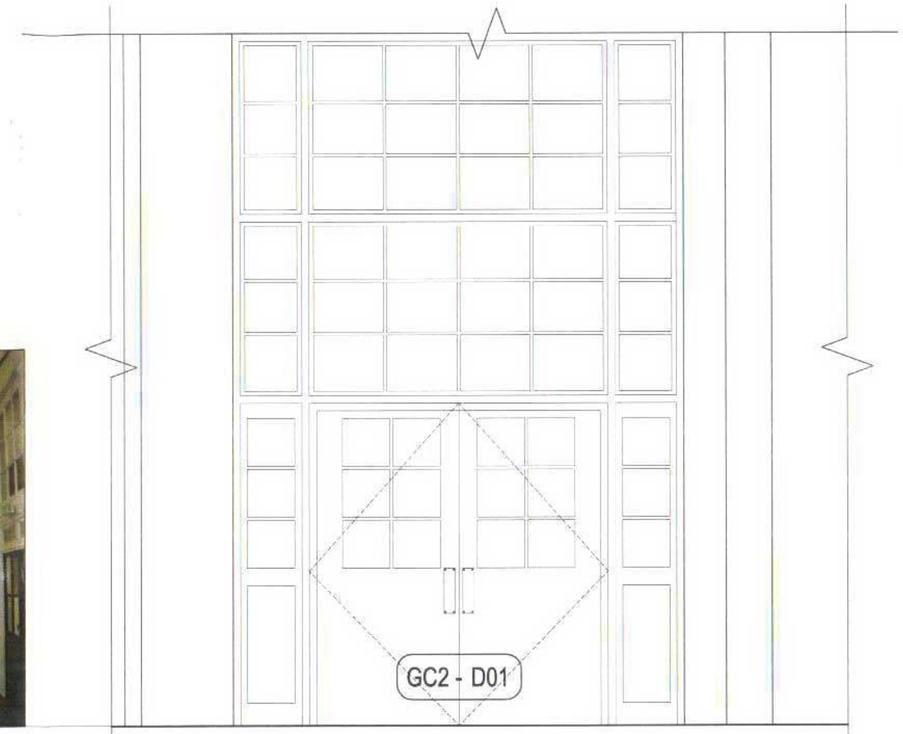

PROPOSED ELEVATION DD New glazed fire screen and doors

DO NOT SCALE DIMENSIONS OFF THIS DRAWING
CHECK ALL DIMENSIONS ON SITE BEFORE FABRICATION
REPORT ALL ERRORS OR OMISSIONS TO SPRUNT LIMITED
THIS DRAWING IS PROTECTED UNDER COPYRIGHT AND
SHALL NOT BE REPRODUCED IN PART OR WHOLE WITHOUT
PRIOR EXPRESSED PERMISSION OF SPRUNT LIMITED

Note:

Refer to 10875_40_70-75 for New Internal Door Details

RECEIVED
- 5 MAR 2007

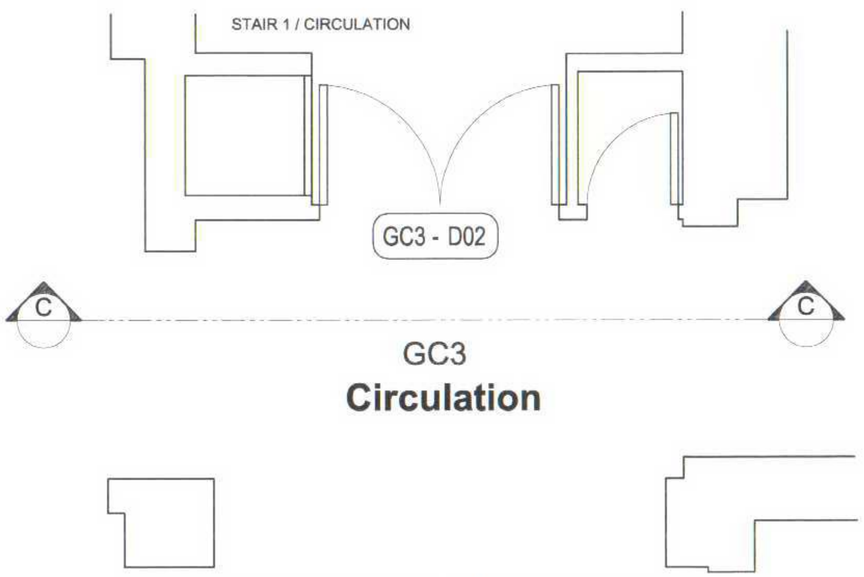

EXISTING GROUND FLOOR PLAN: EXISTING LOBBY

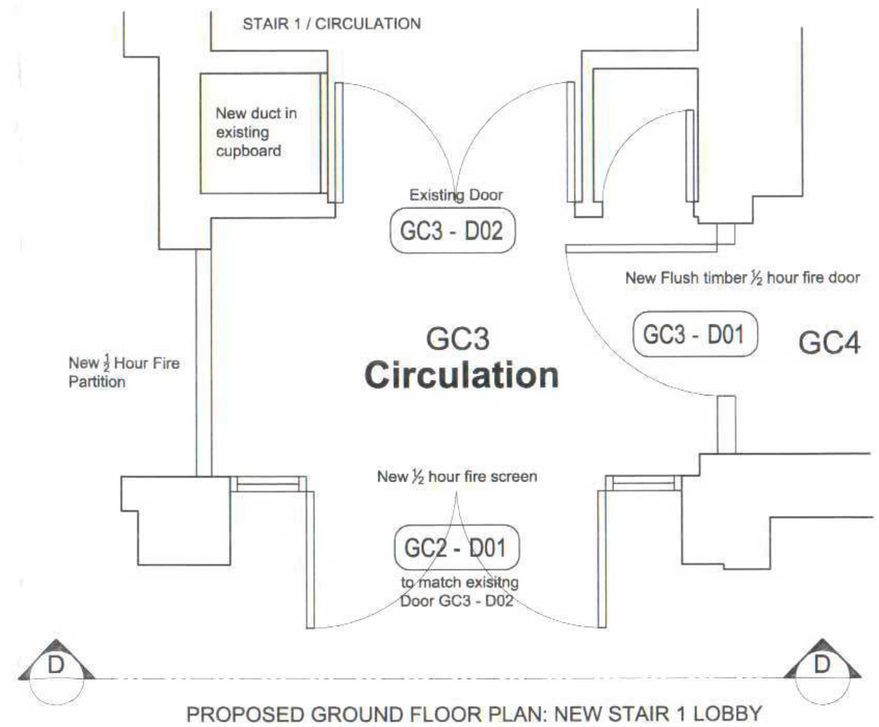

PROPOSED GROUND FLOOR PLAN: NEW STAIR 1 LOBBY

REV	BY	DATE	DESCRIPTION
P3	IB	20/02/07	Added Notes
P2	IB	13/11/06	Revised proposed lobby elevation to suit comments added Photo
P1	HW	19/09/06	Drawing issued to Camden Planning for comment

STATUS
Planning

CONTRACTOR
n/a

PROJECT
Primrose Hill Primary School

CLIENT
LB Camden
Education Department

DRAWING TITLE
Plans and Elecvation of existing and proposed Lobby GC3

DATE 13/11/06
SCALE 1:20@A1, 1:40@A3
DRAWN HW
CHECKED
DRAWING No 10875_40_03
REVISION P3

sprunt.

SPRUNT The Quadrangle, 2nd FL, 180 Wardour Street, London W1F 8FY
T +44 (0)20 7287 1153 F +44 (0)20 7287 3670
www.sprunt.net

DO NOT SCALE DIMENSIONS OFF THIS DRAWING
CHECK ALL DIMENSIONS ON SITE BEFORE FABRICATION
REPORT ALL ERRORS OR OMISSIONS TO SPRUNT LIMITED
THIS DRAWING IS PROTECTED UNDER COPYRIGHT AND
SHALL NOT BE REPRODUCED IN PART OR WHOLE WITHOUT
PRIOR EXPRESSED PERMISSION OF SPRUNT LIMITED

Existing Entrance Gates

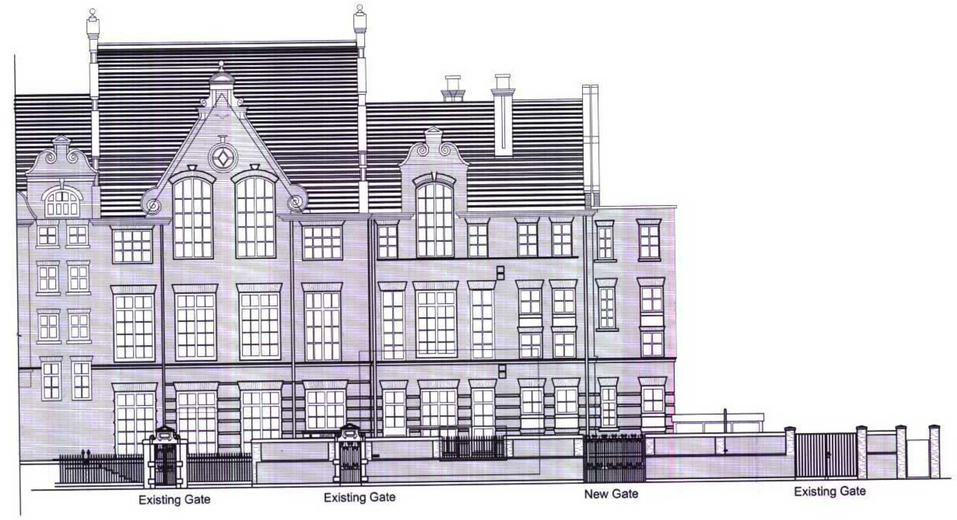

Proposed Street Elevation with Existing Gates and Proposed New Entrance Gate
(not to scale)

Elevation Proposed New Main Entrance Gate to match Existing Gate
Scale 1:10

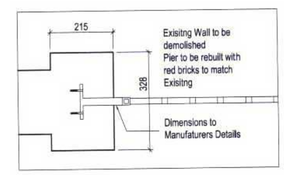

Detail Plan: Door Hinch to match Existing.
Scale 1:10

Detail Photo of Existing Gate Hing

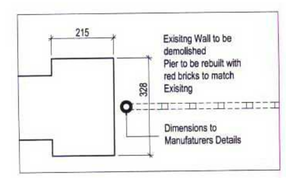

Detail Plan Door Base Pivot to match Existing.
Scale 1:10

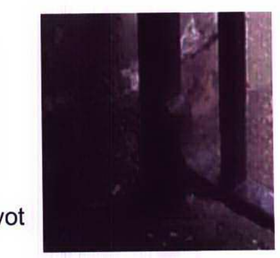

Detail Photo of Existing Gate Base Pivot

REV	BY	DATE	DESCRIPTION

STATUS
For Planning

CONTRACTOR
n/a

PROJECT
Primrose Hill School

CLIENT
LB Camden
Education Department

DRAWING TITLE
Proposed New Entrance Gate
Details 1:10

DATE 27/02/07
SCALE 1:10 @ A1
DRAWN IB
CHECKED KL
DRAWING No 10875_40_09
REVISION P1

RECEIVED
- 5 MAR 2007

sprunt.

SPRUNT The Quadrangle, 2nd FL, 180 Wardour Street, London W1F 8FY
T +44 (0)20 7287 1153 F +44 (0)20 7287 3675
www.sprunt.net

DO NOT SCALE DIMENSIONS OFF THIS DRAWING
CHECK ALL DIMENSIONS ON SITE BEFORE FABRICATION
REPORT ALL ERRORS OR OMISSIONS TO SPRUNT LIMITED
THIS DRAWING IS PROTECTED UNDER COPYRIGHT AND
SHALL NOT BE REPRODUCED IN PART OR WHOLE WITHOUT
PRIOR EXPRESSED PERMISSION OF SPRUNT LIMITED

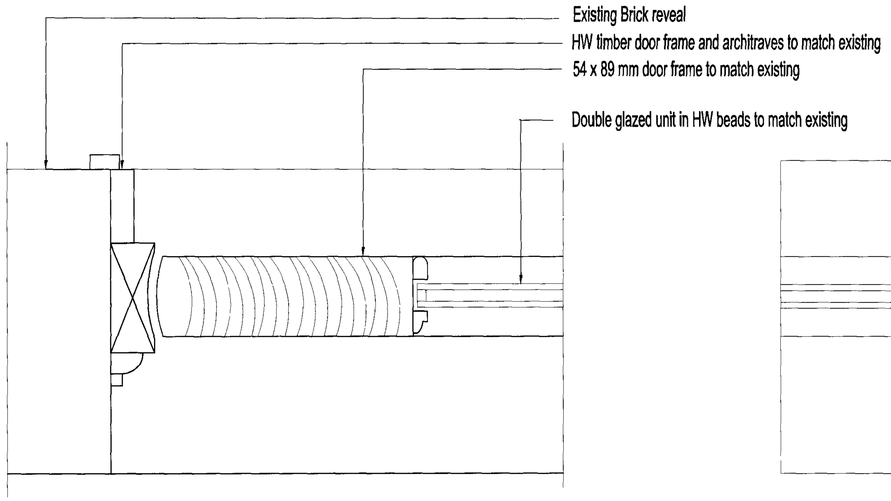

Detail EE door reveal detail 1:2

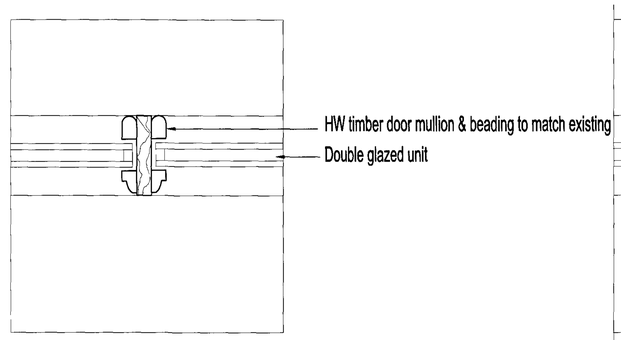

Detail FF door mullion detail 1:2

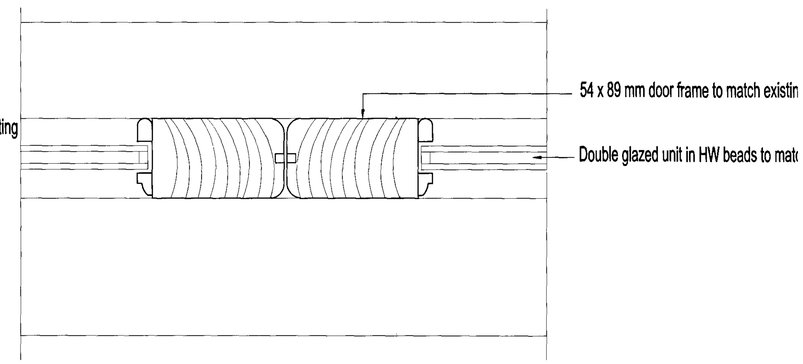

Detail GG 1:2

01 Details of New Entrance Door
1:2

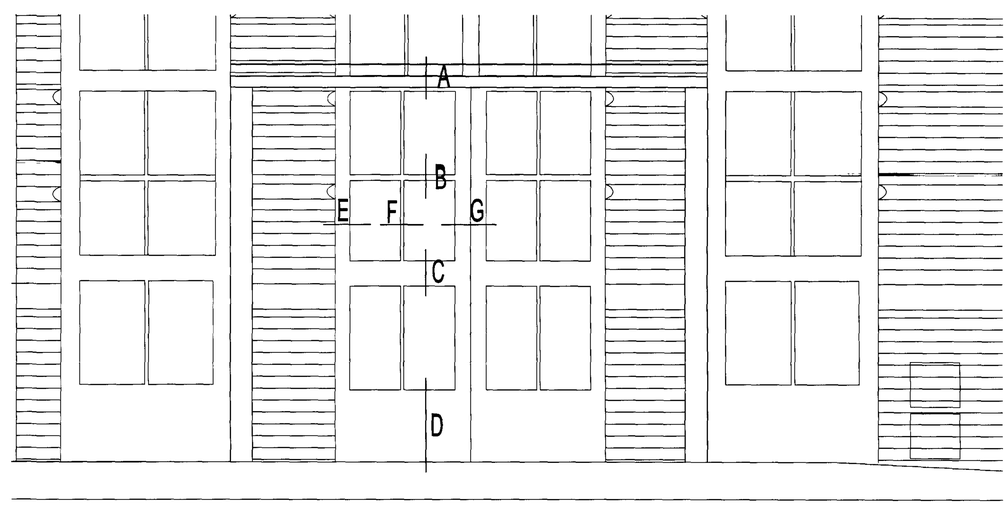

02 Elevation of New Entrance Door
1:20

STATUS
Planning Application

CONTRACTOR
n/a

PROJECT
Primrose Hill Primary School

CLIENT
CLB Camden
Children, Schools & Families Directorate

DRAWING TITLE
New Front Entrance Door
Details of Door G9.ED01

DATE 22.02.07	SCALE 1:20/1:2 @ A1
DRAWN kl	CHECKED
DRAWING No 10875_40_61	REVISION

RECEIVED
- 5 MAR 2007

sprunt.

SPRUNT The Quadrangle, 2nd FL, 180 Wardour Street, London W1F 8FY
T +44 (0)20 7287 1153 F +44 (0)20 7287 3675
www.sprunt.net